




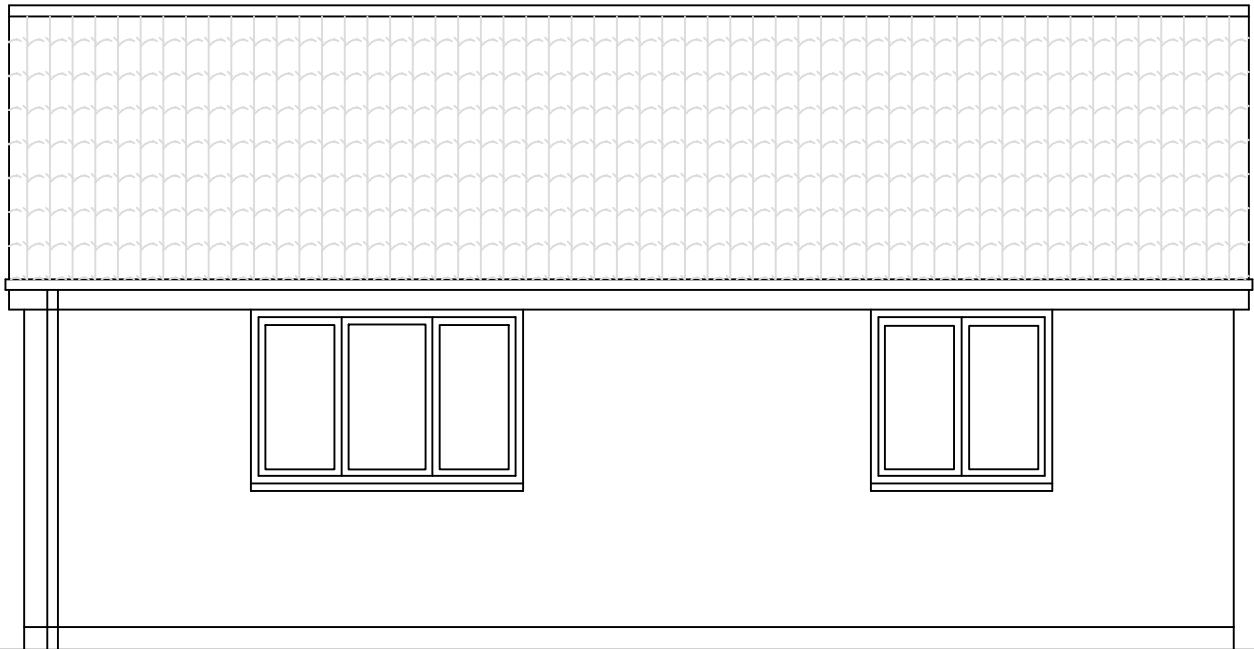


Proposed (North-West) Elevation 1:50

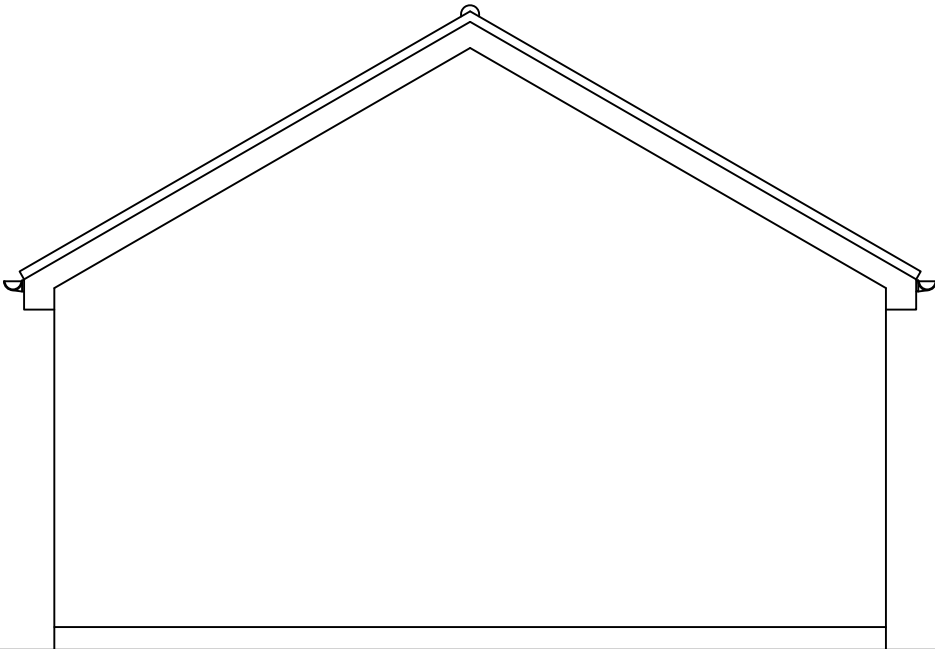

Proposed (South-West) Elevation 1:50


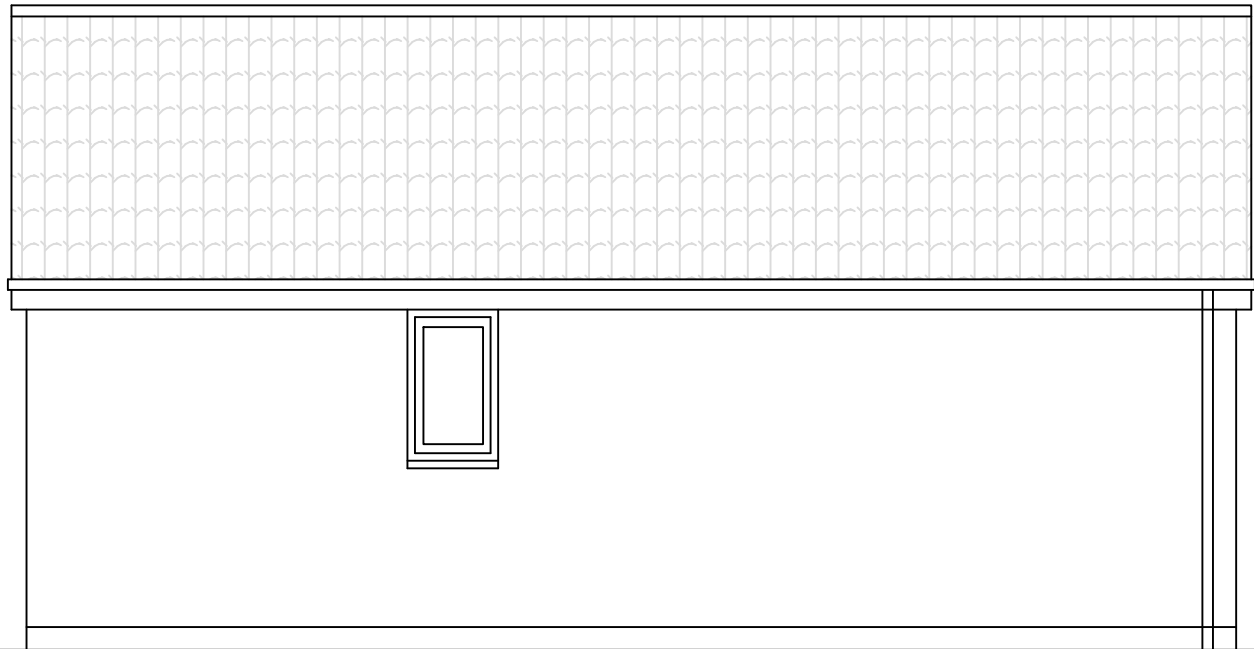


Proposed (South-East) Elevation 1:50


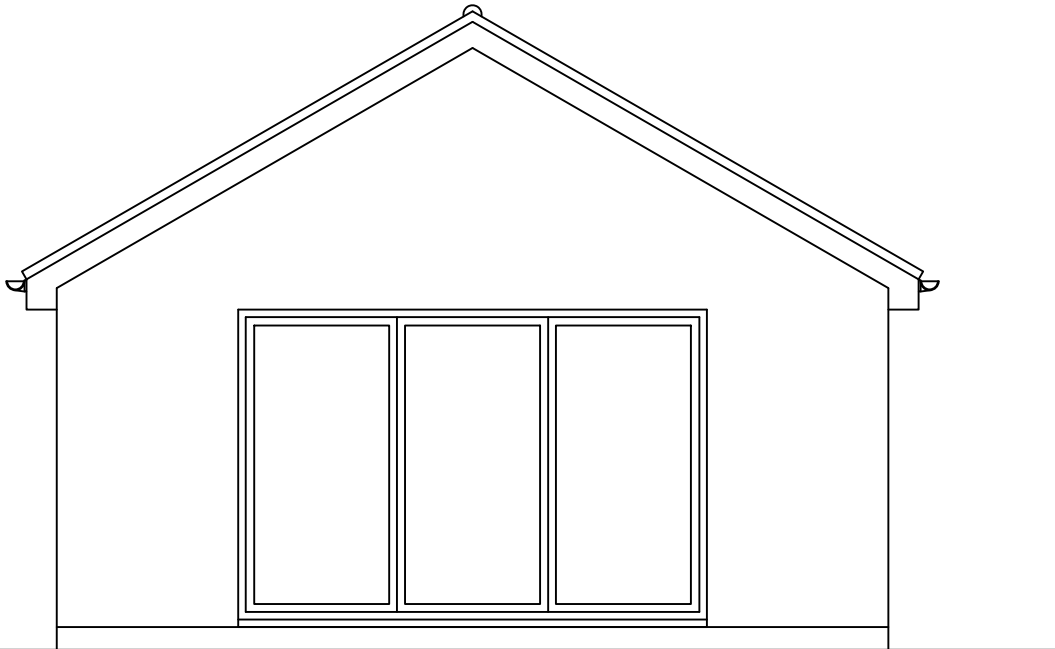


Proposed (North-East) Elevation 1:50


Building Materials:-
Walls:- Red brick
Roof:- Double Roman, concrete tiles, colour similar to match house
Windows & Doors:- White upvc windows, aluminium anthracite bi-folds
Rainwater Goods:- Upvc

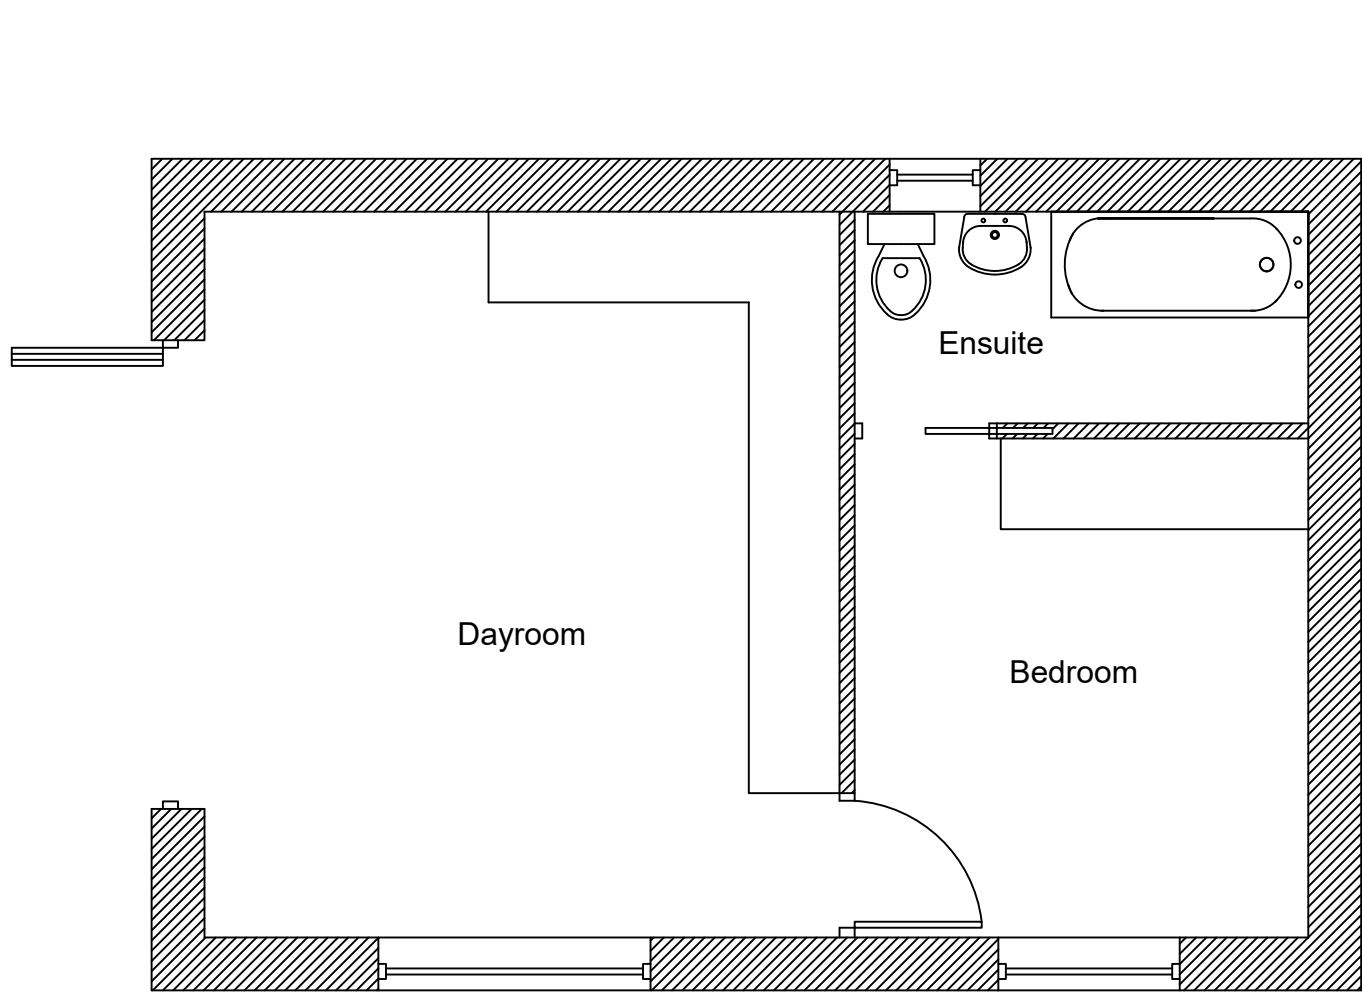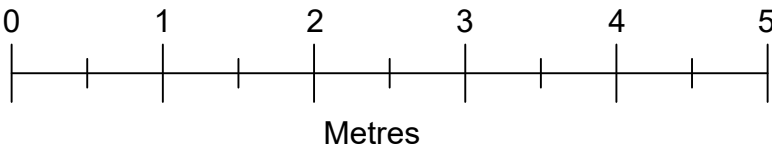


Proposed Ground Floor Plan 1:50

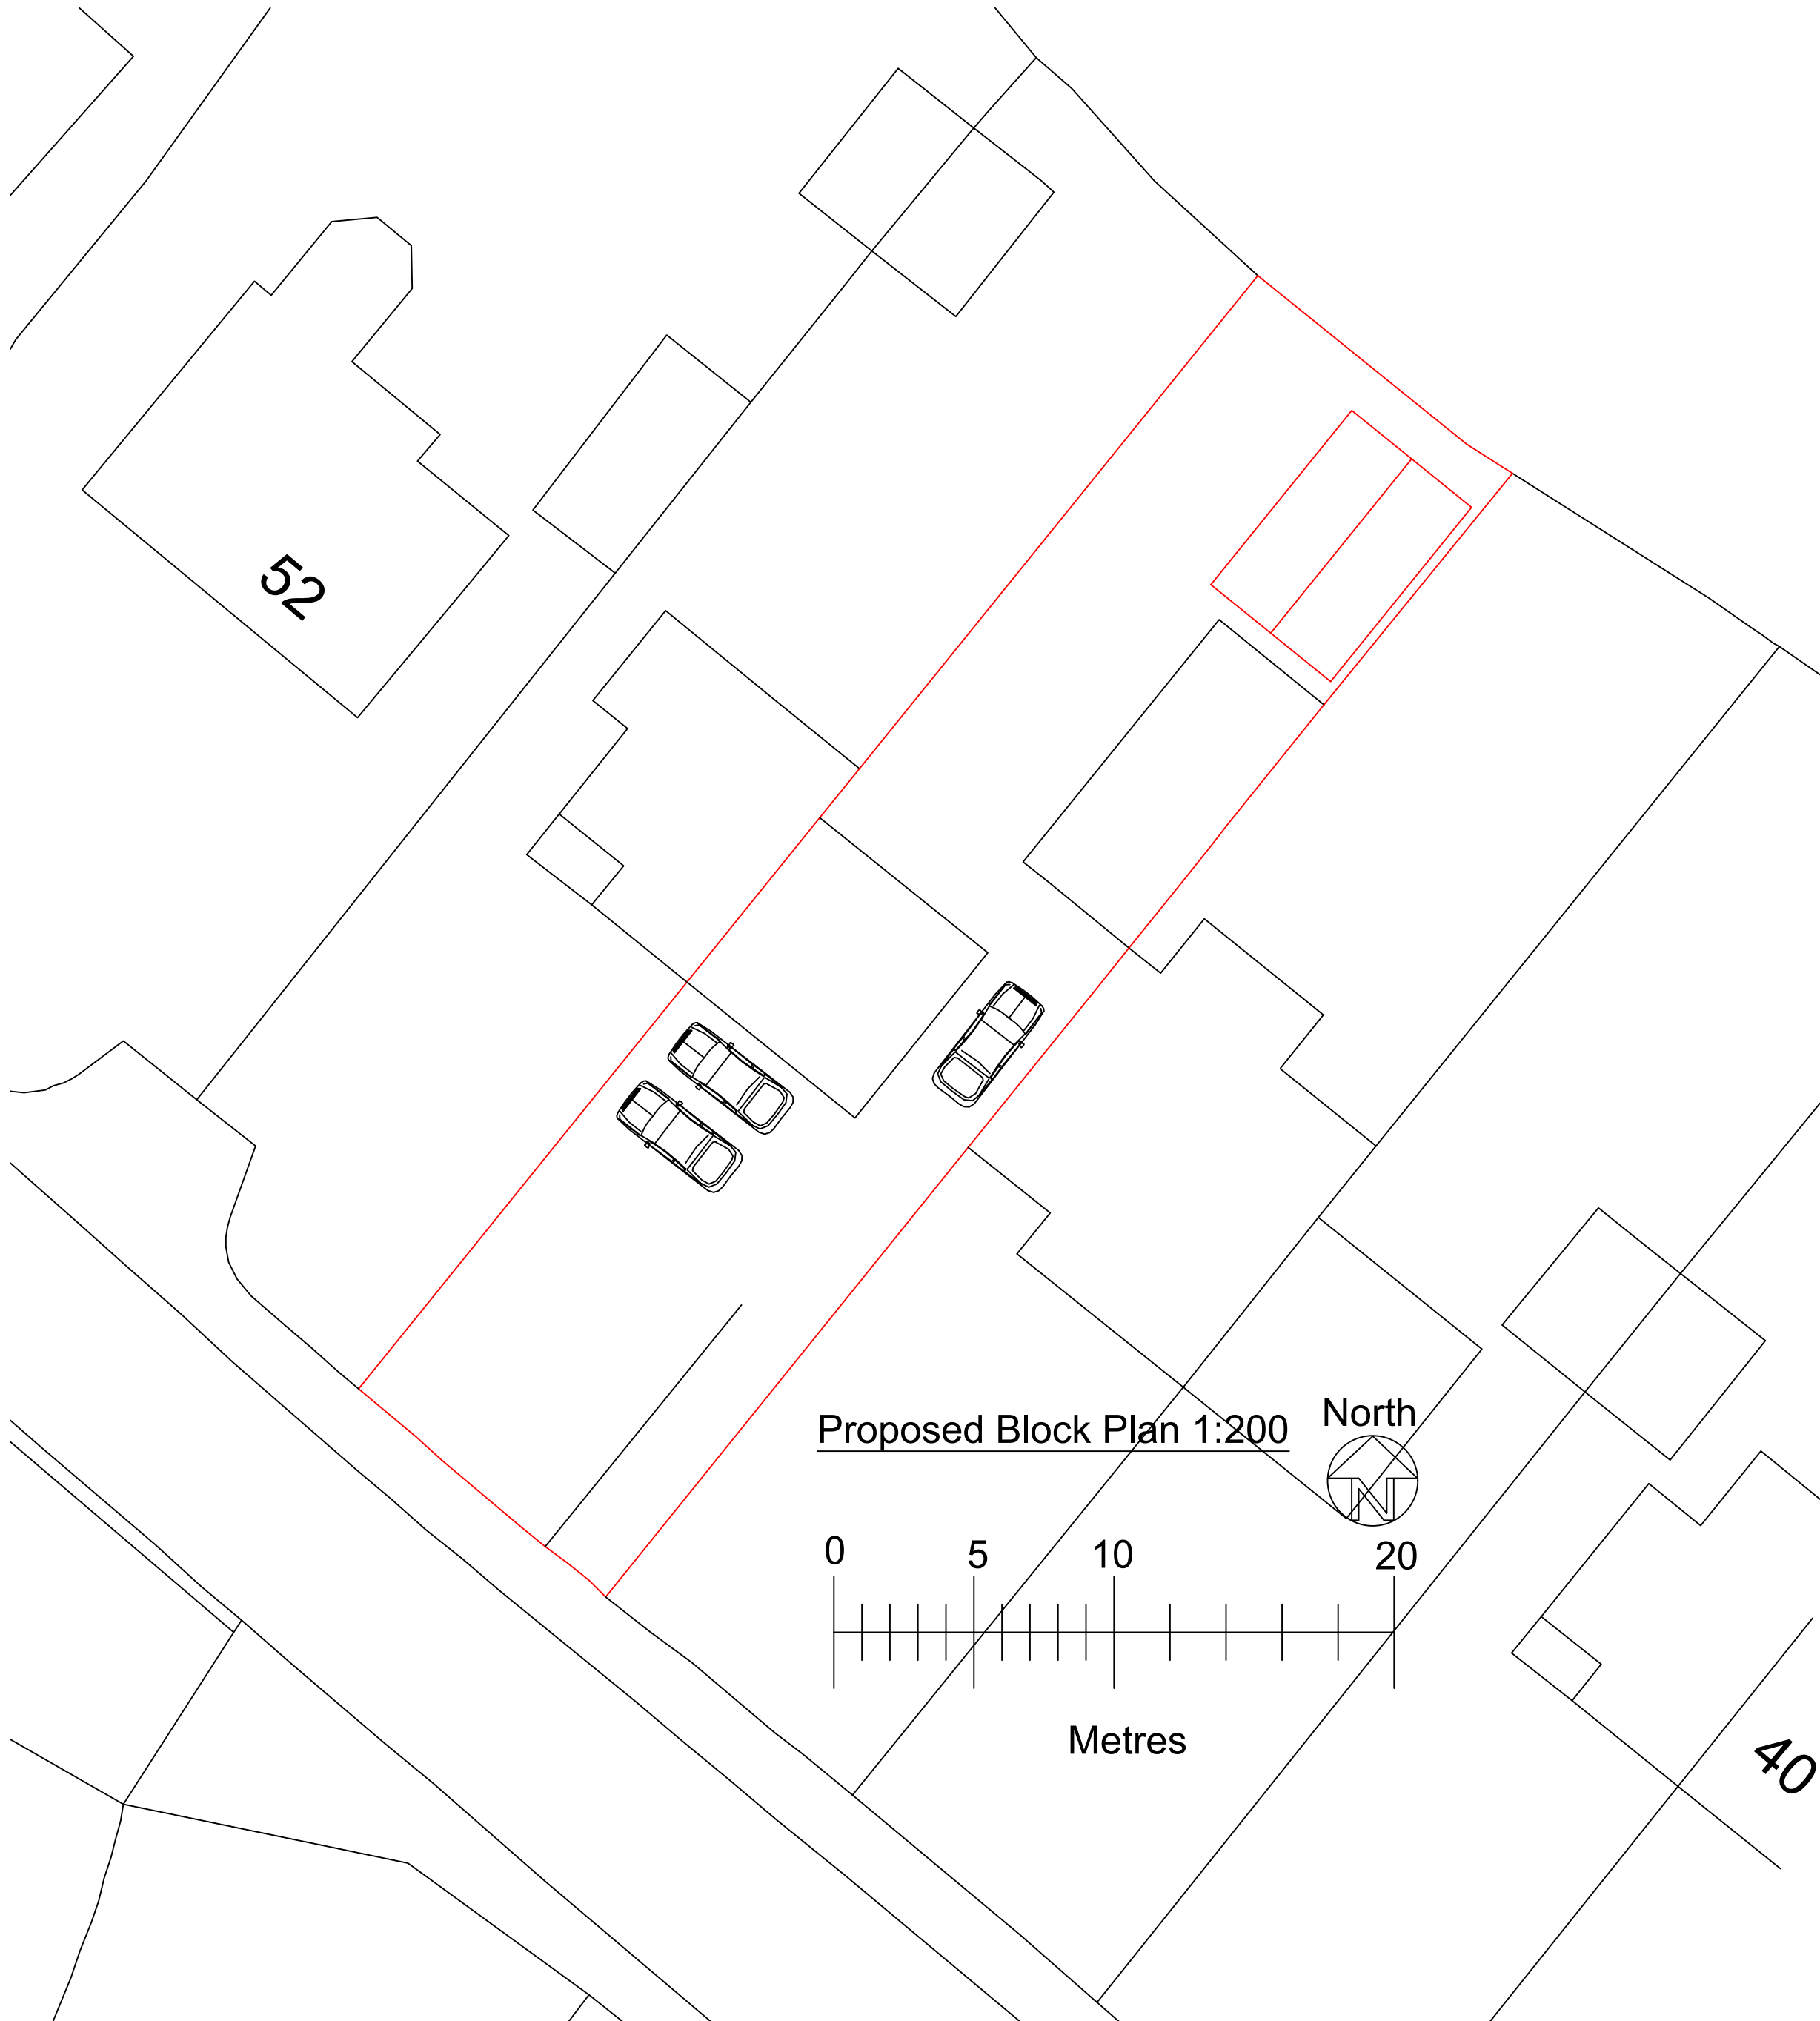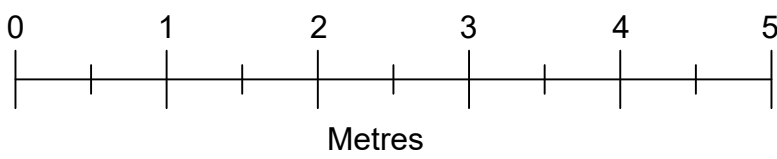

Proposed Block Plan 1:200

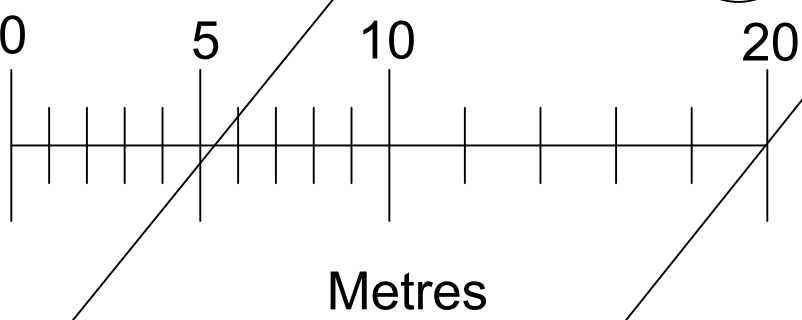

Location Plan 1:1250

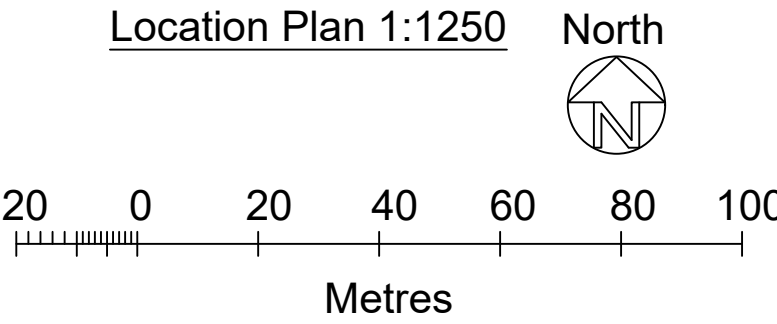

<u>Drawn by</u>	A Harlow & Son 01225 938329	
<u>Proposed Ancillary Accommodation Outbuilding at</u> <u>48 Cockhill</u> <u>Trowbridge</u> <u>Wiltshire</u> <u>BA14 9BQ</u>		
A1 Papersize		
<u>Scale</u>	1:50, 1:200, 1:1250	<u>Drawing No AH2026/64</u> Sheet 1 of 1
<u>Date</u>	7th Aug 2026	