



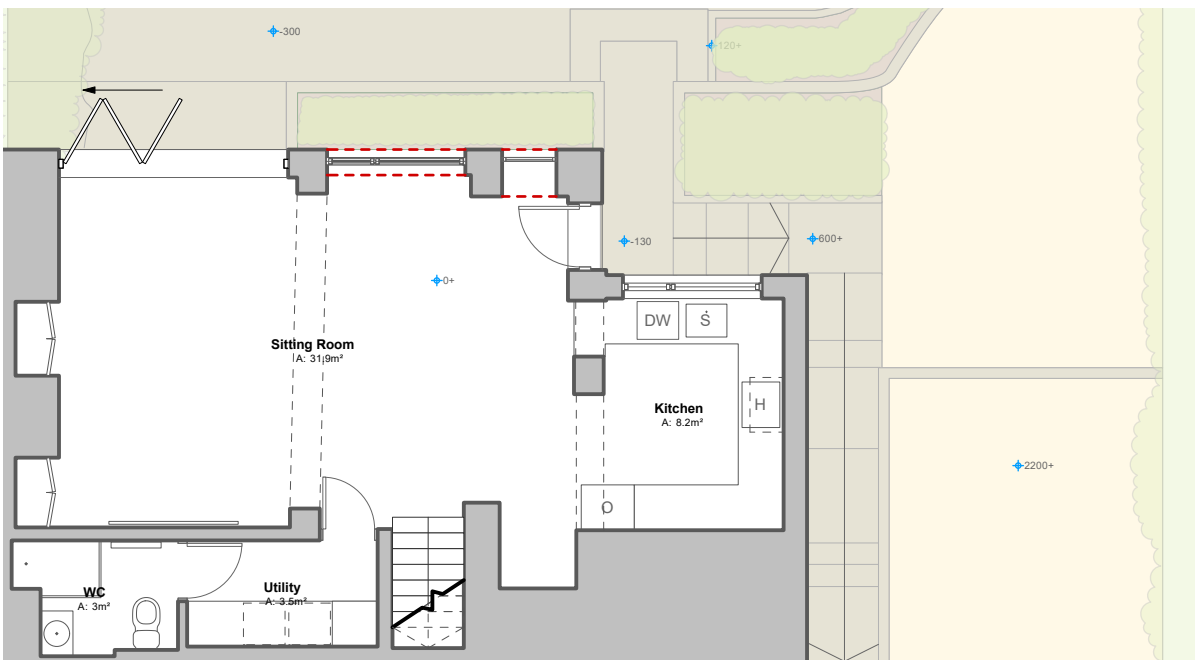

007.1 Ground Floor - Existing
Scale: 1:100

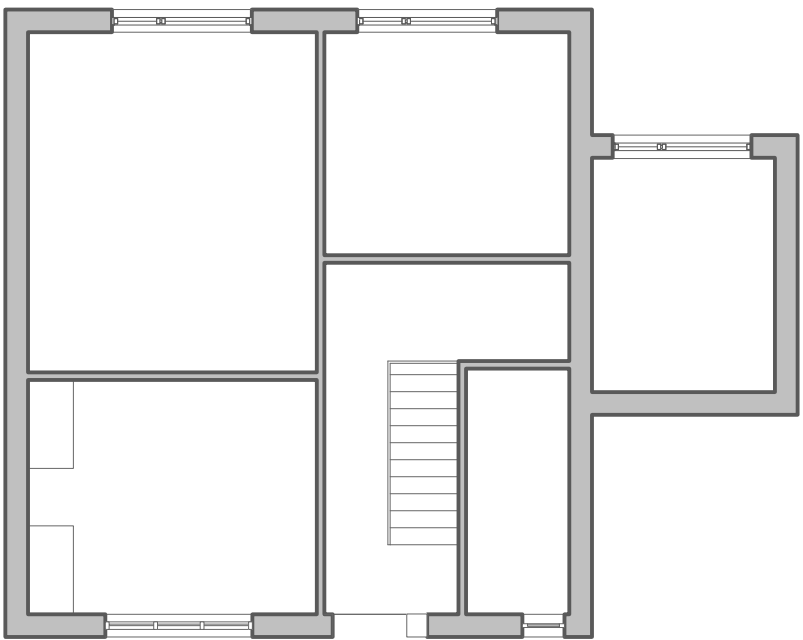

007.5 First Floor - Existing
Scale: 1:100




007.2 Elevation - East
Scale: 1:100




007.3 Elevation - North
Scale: 1:100



007.4 Porch - Front Elevation
Scale: 1:100

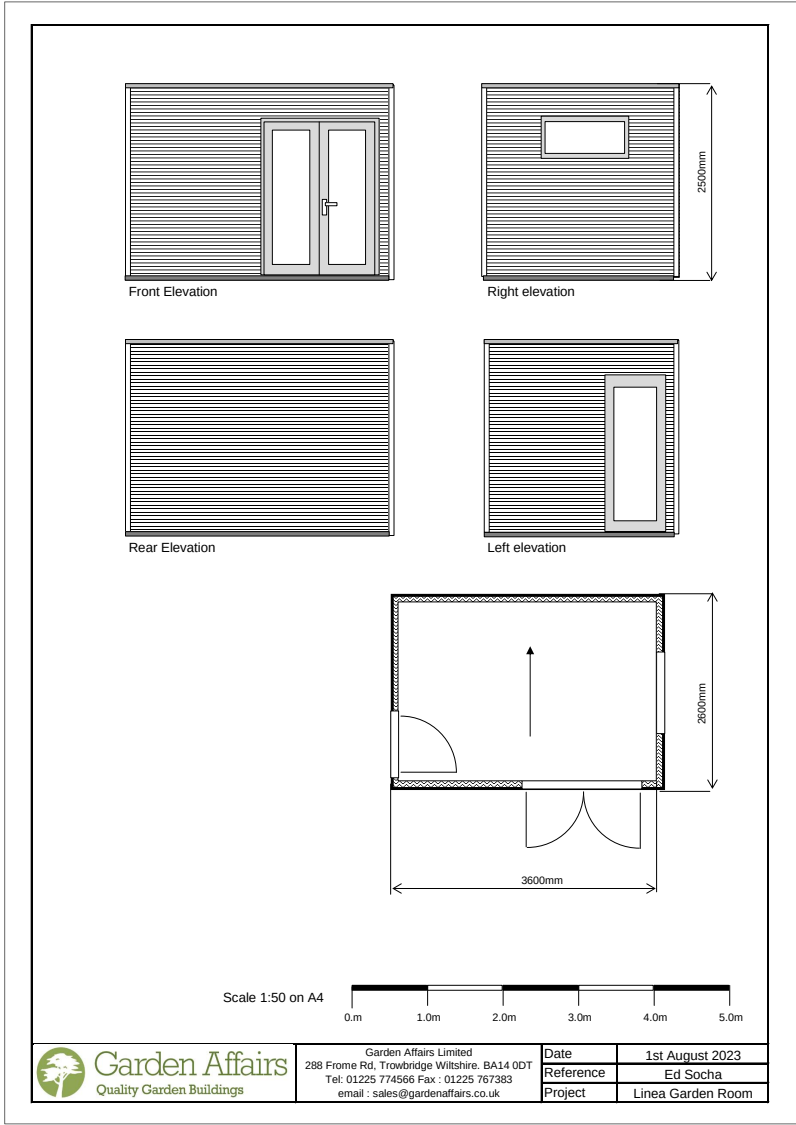

007.6 Garden Office. 1:100 scale

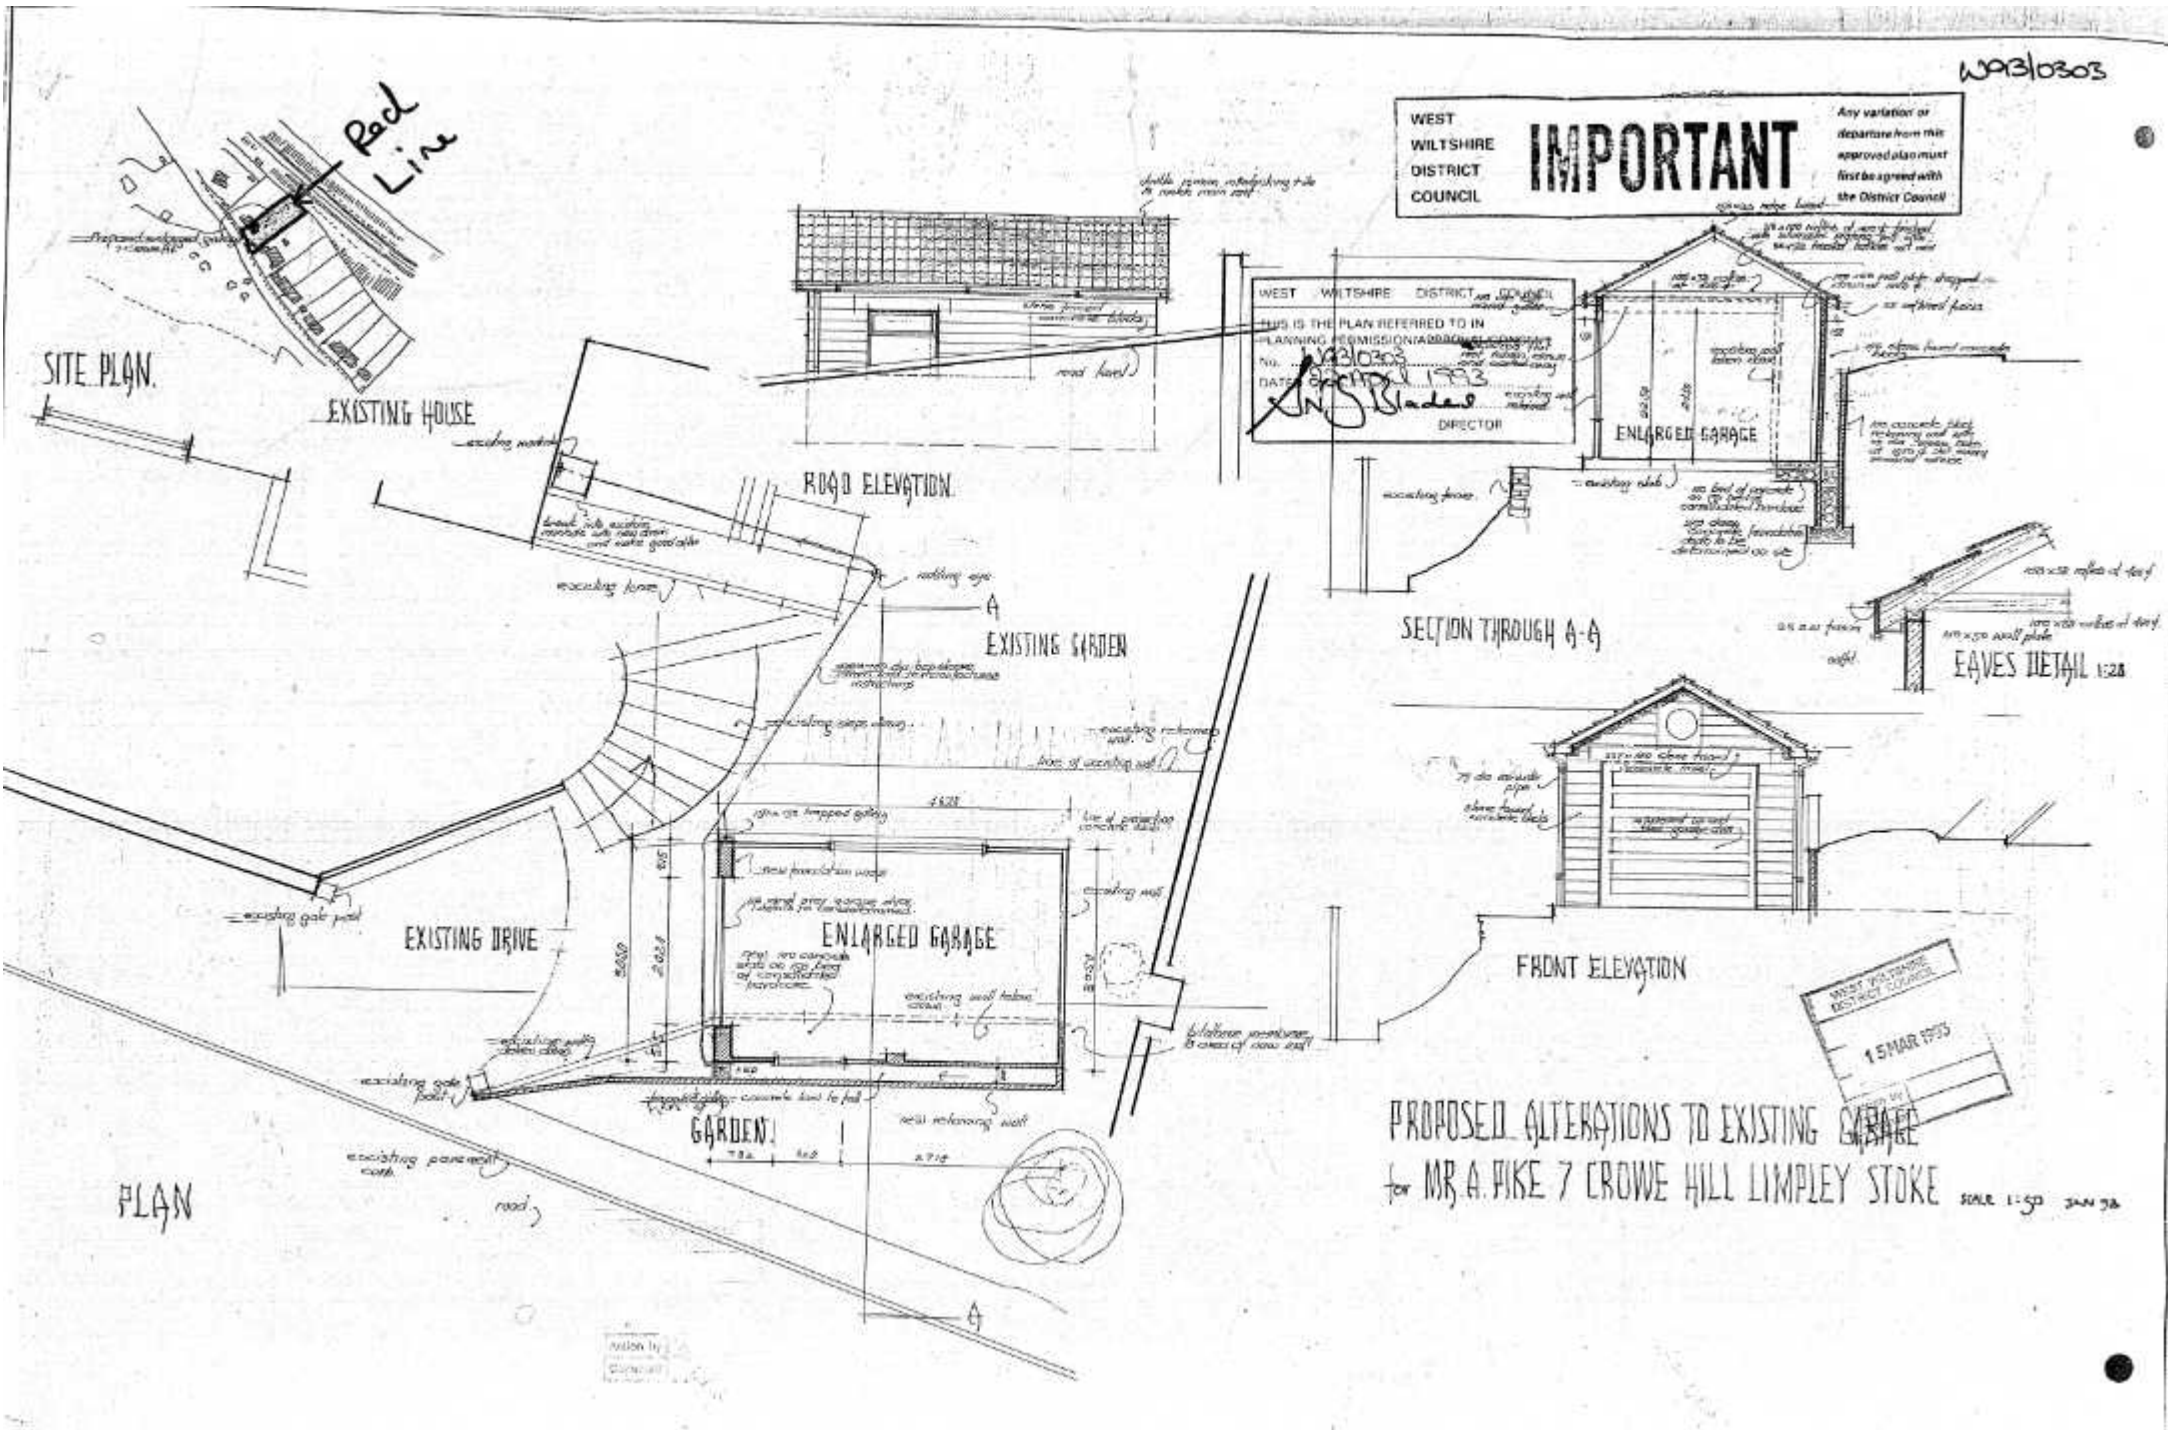

007.7 Garage - Scale 1:100



T 01225 667507
E hello@rtstudios.co.uk
W www.rttstudios.co.uk
A 11 Manvers Street, Bath, BA1 1JQ

This drawing has been produced for Ed and Ellie for the proposed development at 7 Crowe Hill, BA2 7FX for the purposes of Planning and is not intended for use by any other person or for any other purpose.
Responsibility is not accepted for errors made by others in scaling from this drawing. Dimensions are in millimetres unless otherwise stated. All construction information should be taken from figured dimensions only.

Copyright © 2008-2024 Rich Tyers Studios All rights reserved

MK Date DR CH Revisions
21.08.26 RT - FIRST ISSUE

Project Title
7 Crowe Hill

Drawing Title
Volume Calculations - Existing

Drawing Number
RT119_SK-007

Revision
Scale
1:200 @ A3
1:100 @ A1

