



ELEVATION A (CURVED)

FORECOURT CANOPY FASCIA 'A'

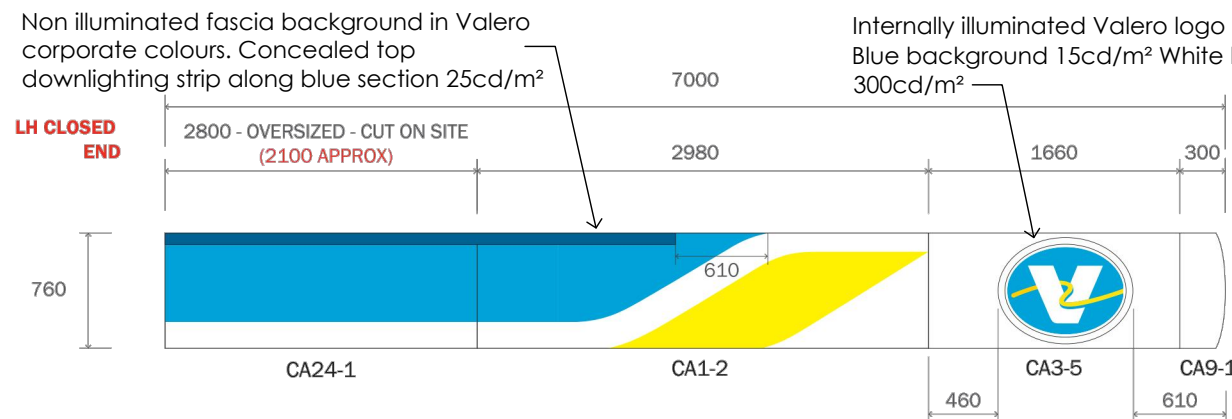


ELEVATION B (CURVED)

FORECOURT CANOPY FASCIA 'B'

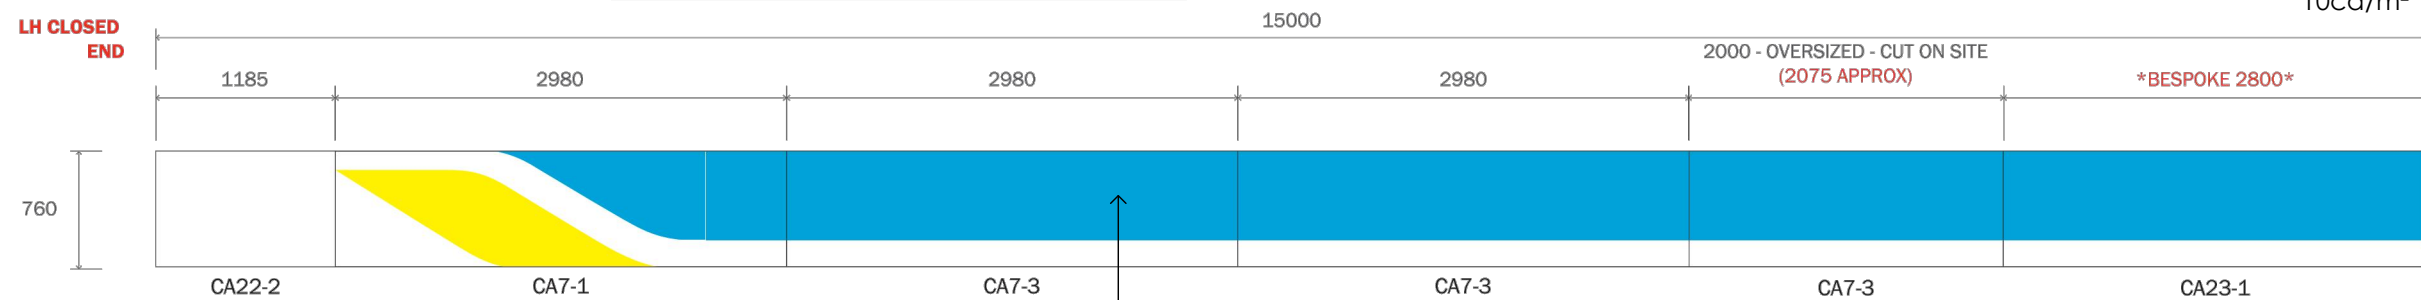


ELEVATION C (FLAT)

FORECOURT CANOPY FASCIA 'C'

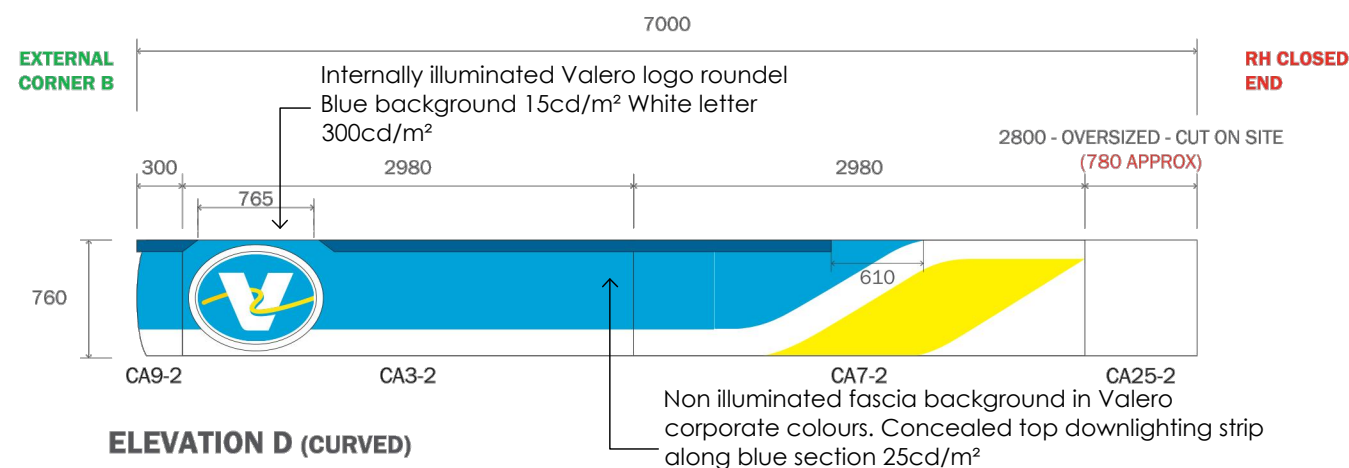

ELEVATION D (CURVED)

FORECOURT CANOPY FASCIA 'D'

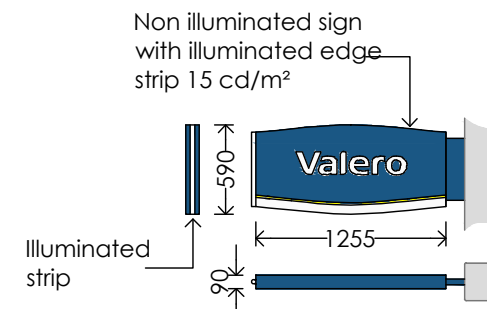

PUMP SPREADER BOX DETAIL

Both sides the same

Header panel
White elements 150cd/m²
Coloured elements 15cd/m²

Fuel product facility panel
White elements 50cd/m²
Coloured elements 10cd/m²


Fuel pricing modules
Individually lit pricing numerals

Offer facility panels
variable content
White elements 50cd/m²
Coloured elements 10cd/m²



ROADSIDE FLAG SIGN

Both sides the same
Scale 1:50

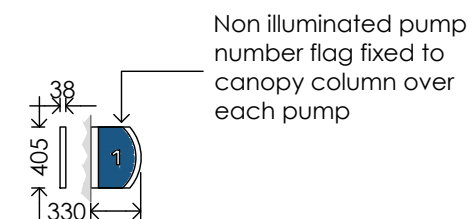


PUMP I.D. DETAIL

Both sides the same

NOTES:
This drawing is to be used for a Consent to Display Advertisements planning application only.

All dimensions to be checked and verified on site before any sign fabrication and installation is carried out.

For site plan refer to drawing: FPL-VEL-1656-CTD-02
For site elevations refer to drawing: FPL-VEL-1656-CTD-03

 

FROWSBURY
Projects

Frowsbury Projects Limited
Office 3, Stronsay Business Centre
Tilford Road, Hindhead, GU26
6UG
Email: enquires@frowsbury.com

CLIENT
MOTOR FUEL GROUP (MFG)
10 BRICKET ROAD, St ALBANS,
HERFORDSHIRE
AL1 3JX

PROJECT LOCATION
BRADFORD AVON SERVICE STATION
47 WOOLLEY STREET
BRADFORD-ON-AVON
BA15 1AF

DRAWING
VALERO BRAND RE-IMAGING
VALERO SIGN DETAILS

B 24-08-26 DS Canopy illumination reduced to 300cd/m²
A 06-07-26 DS Canopy 'C' illumination note removed
rev date by description

Dwg No: **FPL-VEL-1656-CTD-04** Rev: **B**
Scale: **1:50**
Date: **July 2026** Draw By: **DS**
A3
original plot size