




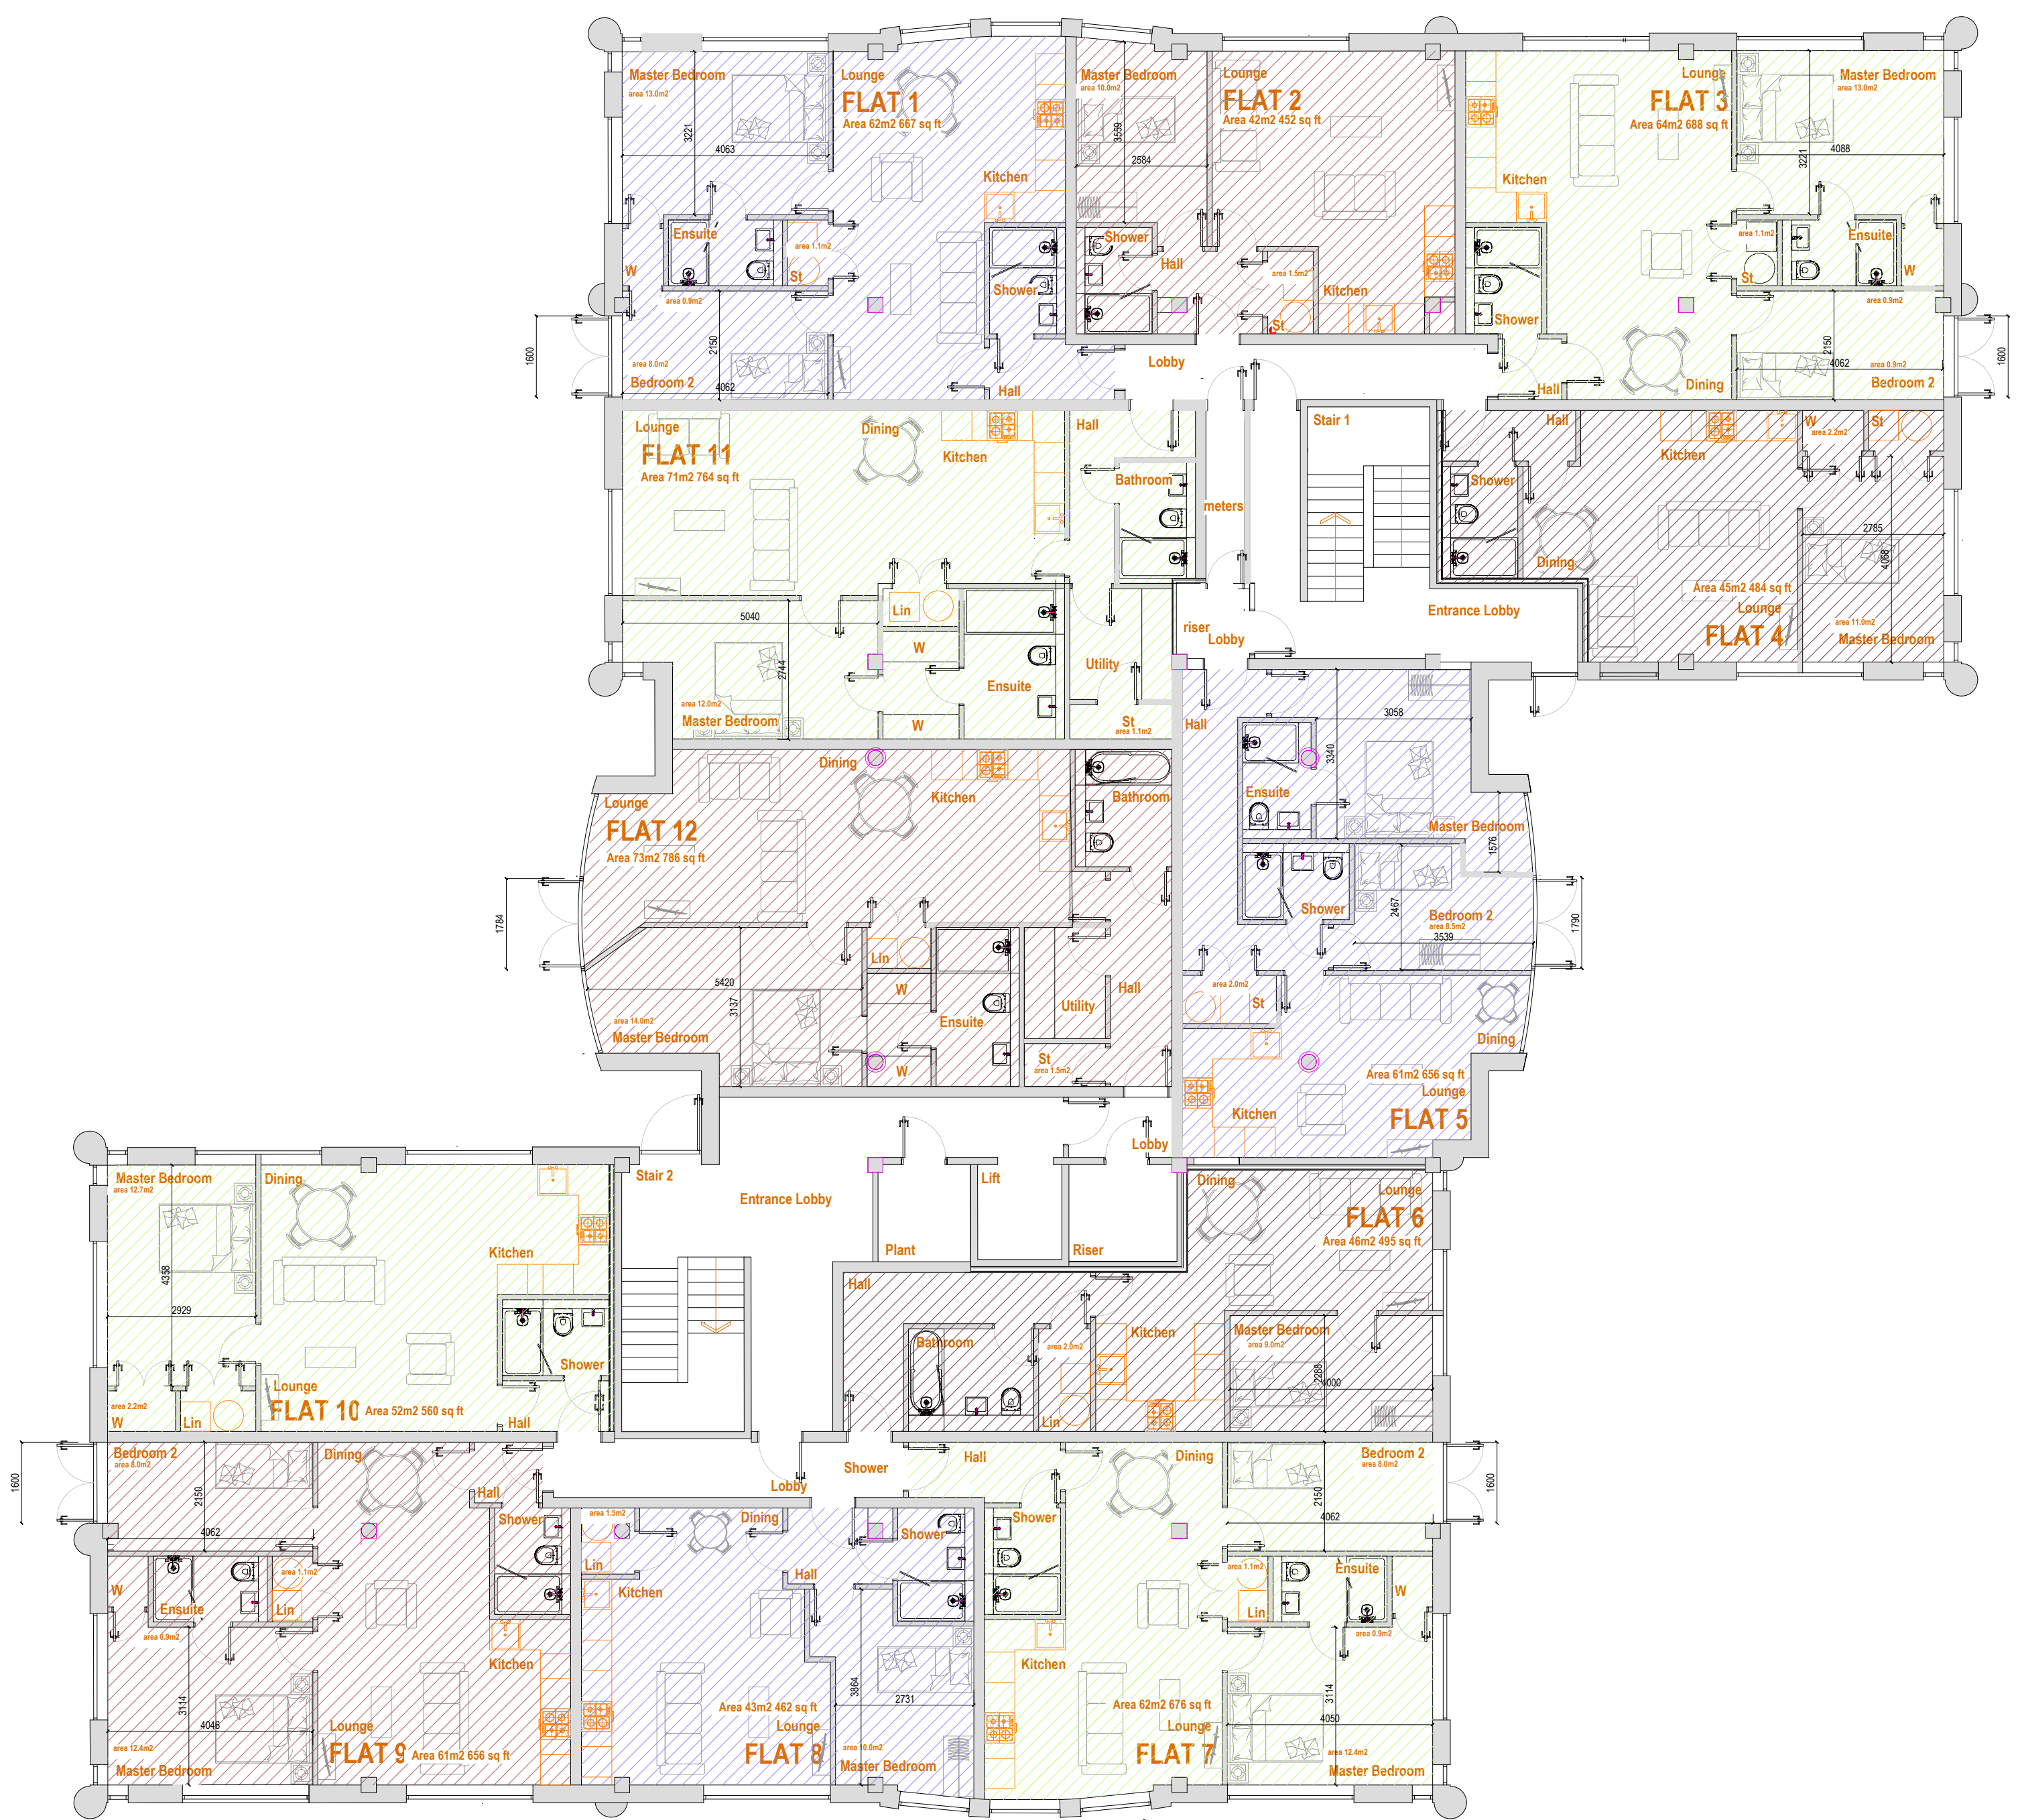


Proposed Ground Floor Plan

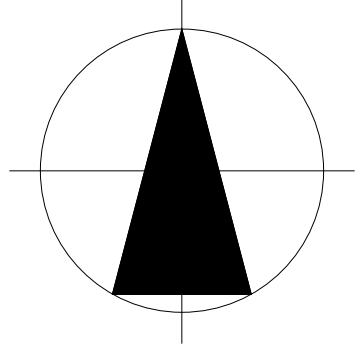


Proposed Second Floor Plan

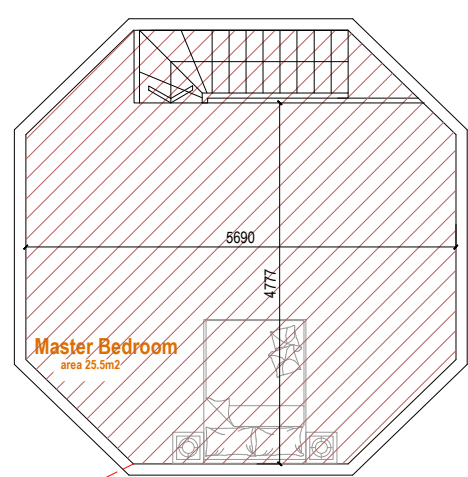

Proposed Atrium Floor Plan

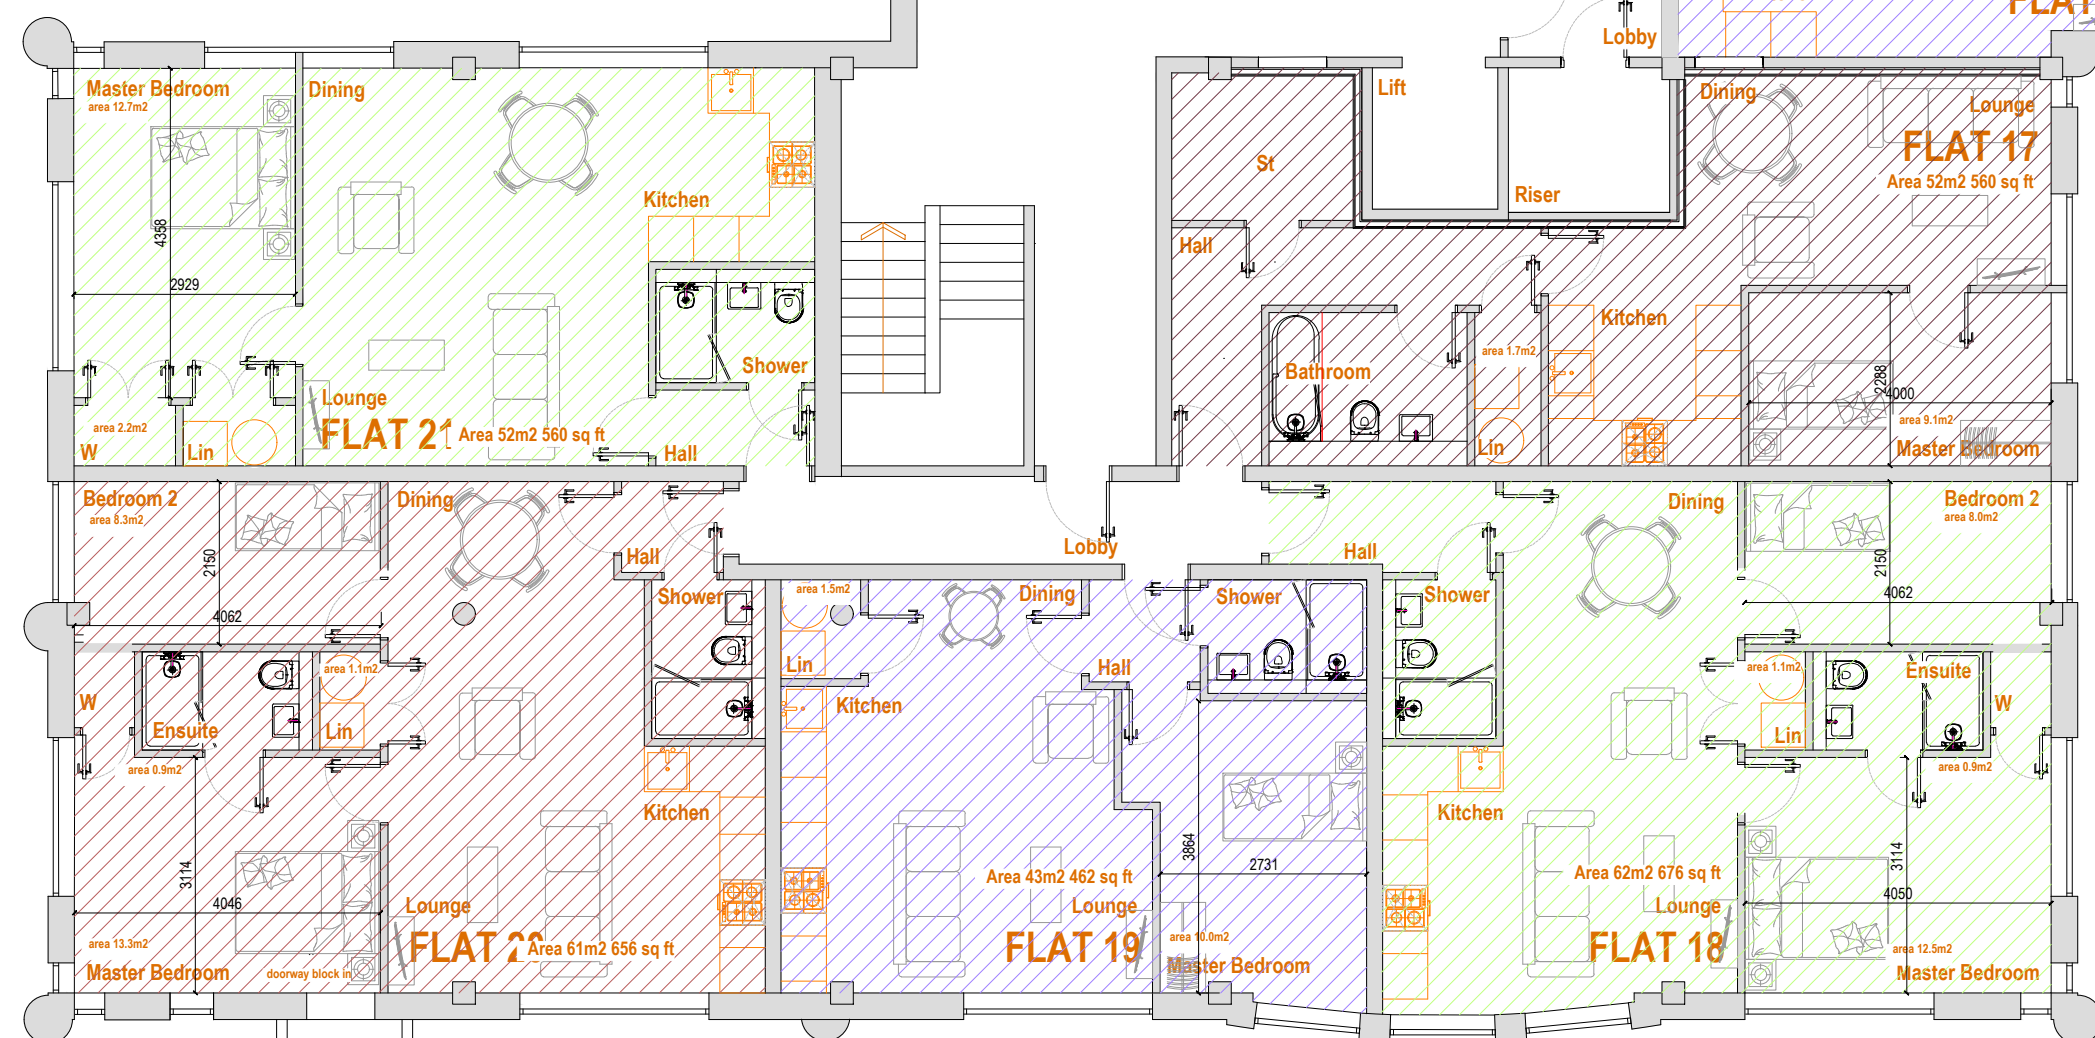

Proposed First Floor Plan

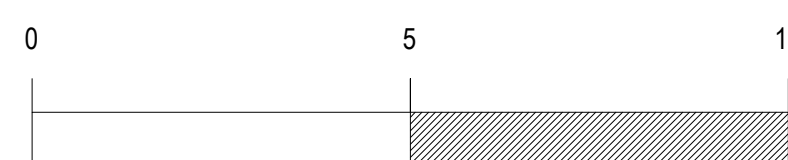

Rev:	Date:	Note	Proposed Residential Prior Approval Green Square Methuen Park chippenham Block A :Proposed Floor Plans	Date: Nov 2023 Scale: 1:100 @ A1 DWG No: 3942/202B	David Cahill Design Consultants Ltd Maple Cottage 77 Poplar Road Warmley Bristol BS30 5JSTel: 01179518888 Email: davidcahilldesign@btopenworld.com
	A B				