



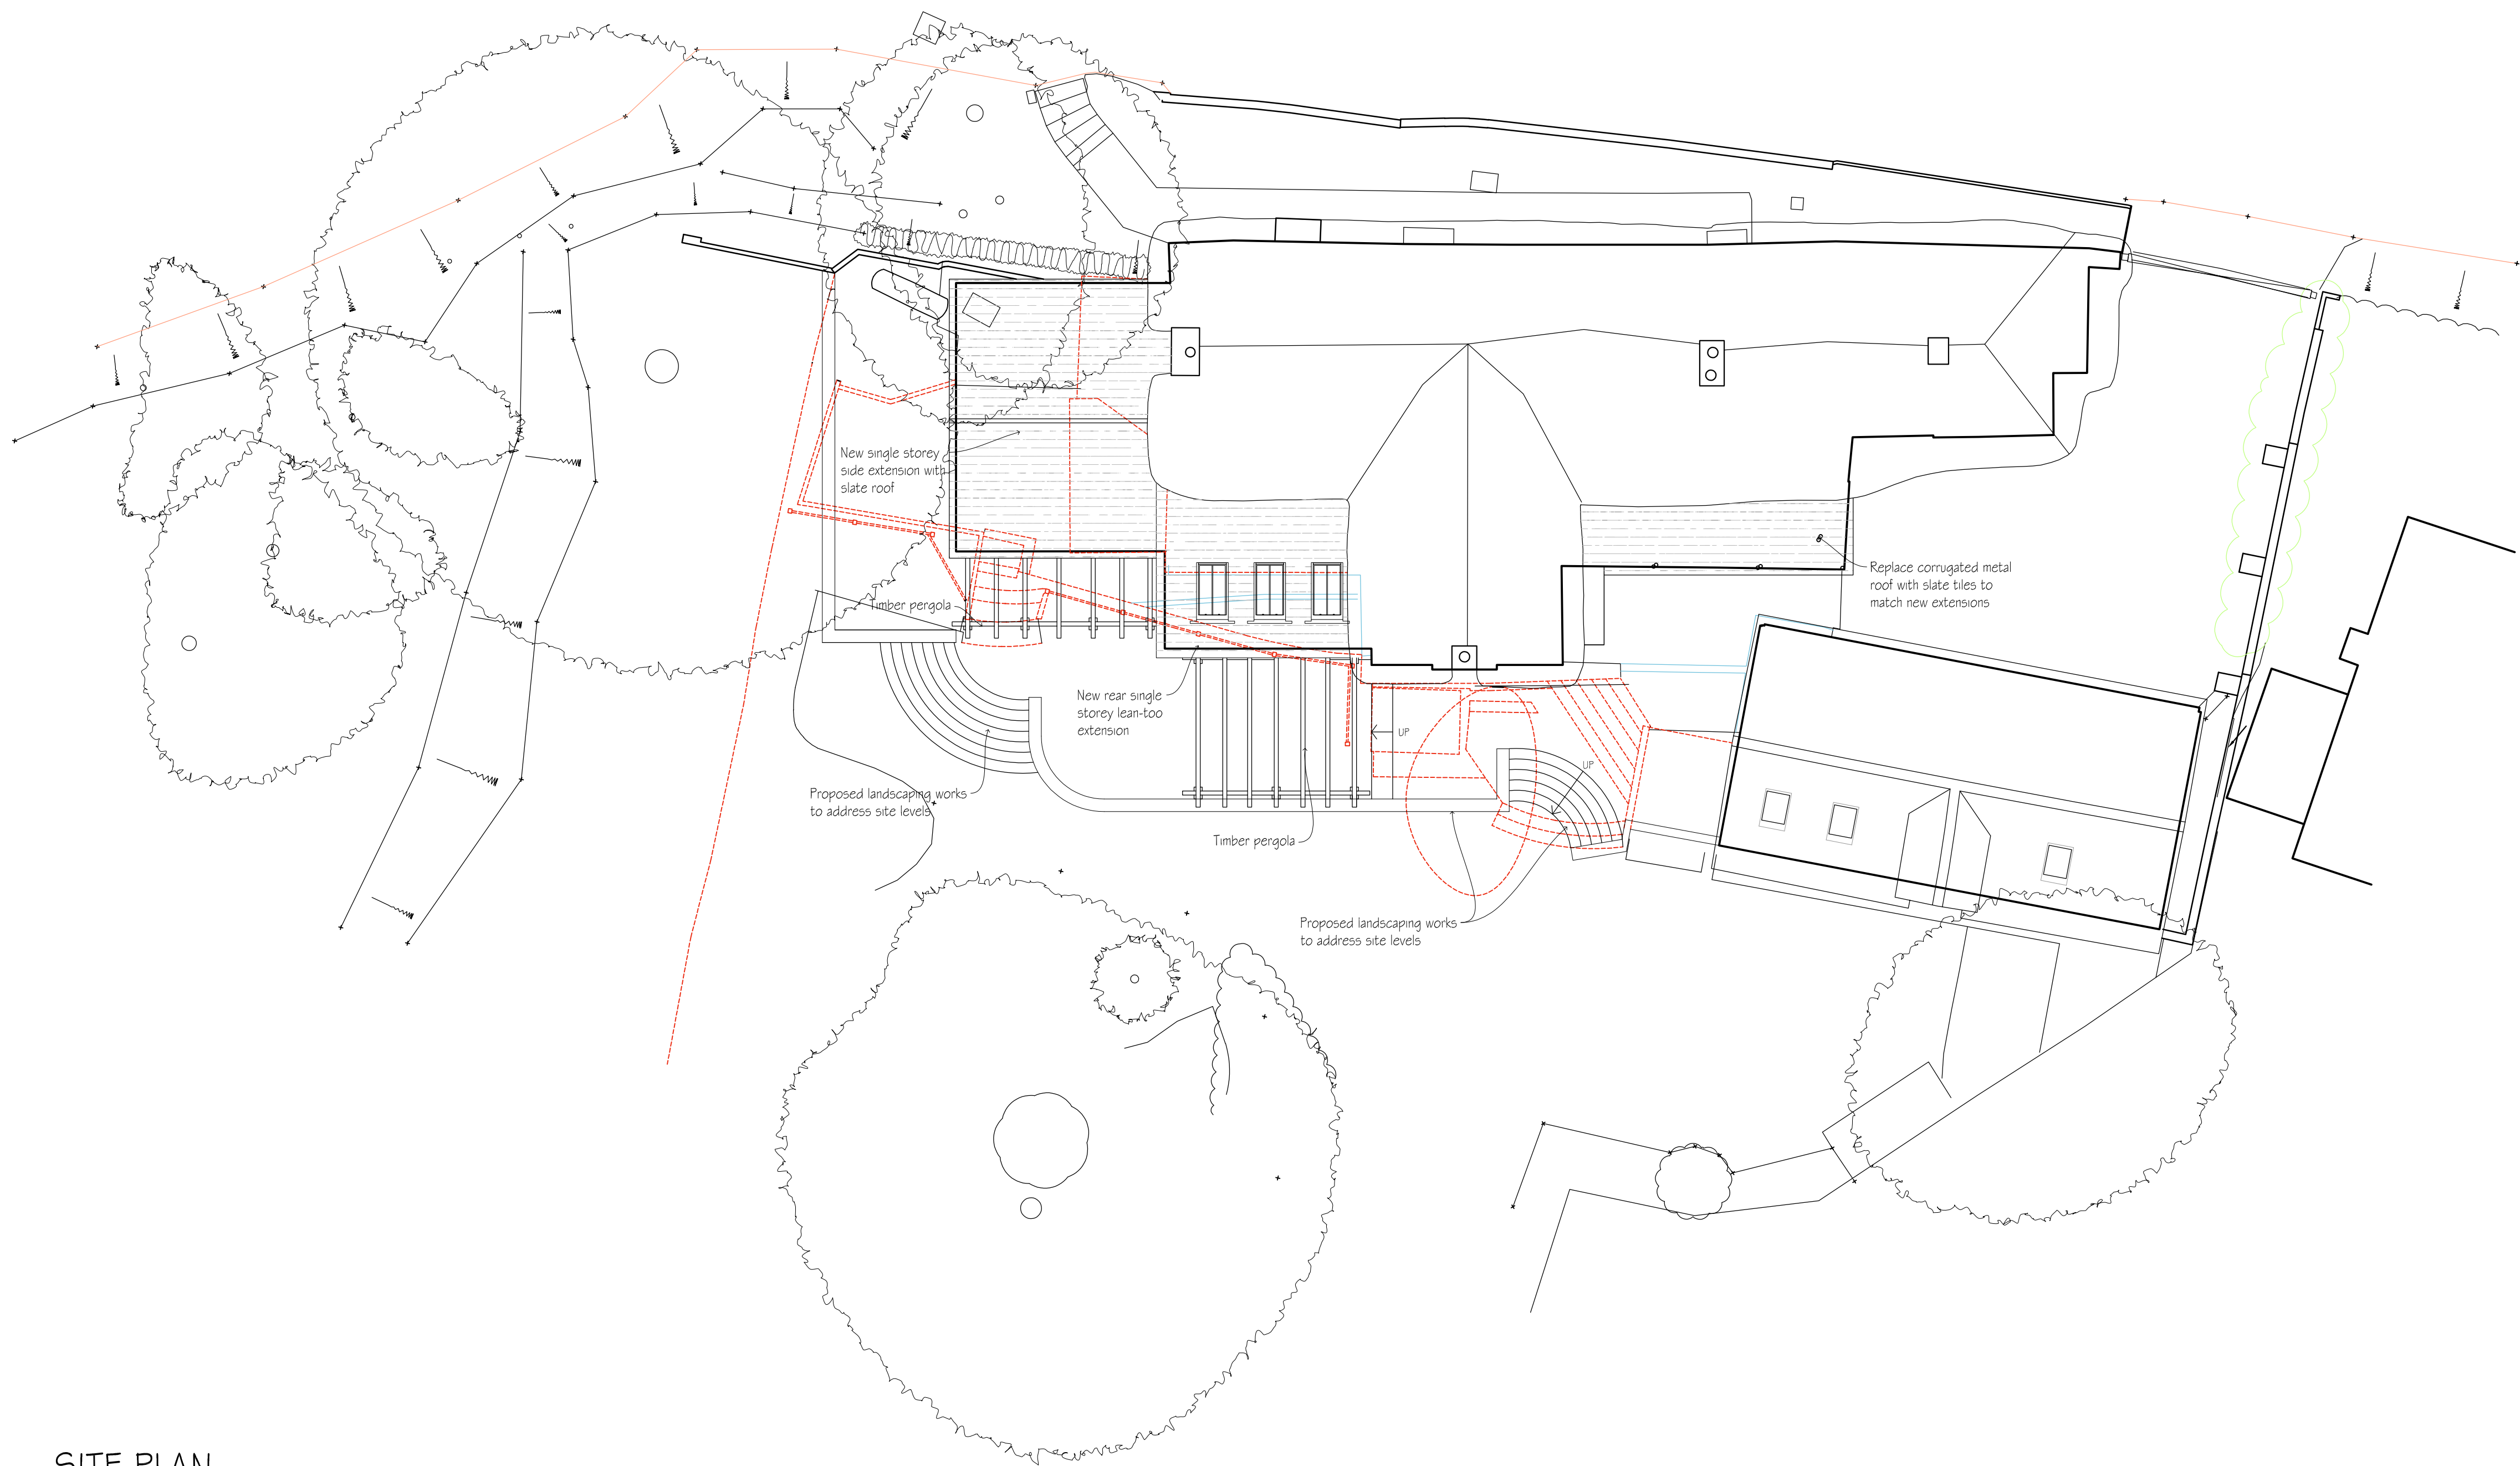

SITE PLAN
1:100

 

E	Client amendments	AL	23.06.26
D	Client amendments	AL	22.06.26
C	Client amendments	AL	03.06.26
B	Design Scheme updated (AL 18/05/26)	MR	22.05.26
A	Bob Edwards comments	AL	03.10.25

revisions initial date

Contractors, Sub Contractors and Suppliers are to check all relevant dimensions and levels of site and buildings before commencing any shop drawings or building work.

This drawing is copyright and may not be reproduced in any part of form without the written consent of Fowler Architecture and Planning


project
THE OLD BAKERY
Collingbourne Kingston

preliminary

drawing
**PROPOSED SITE
PLAN**

scale 1:50 @A1 drawn by AL date Jun '25

240805-015 E
drawing no rev

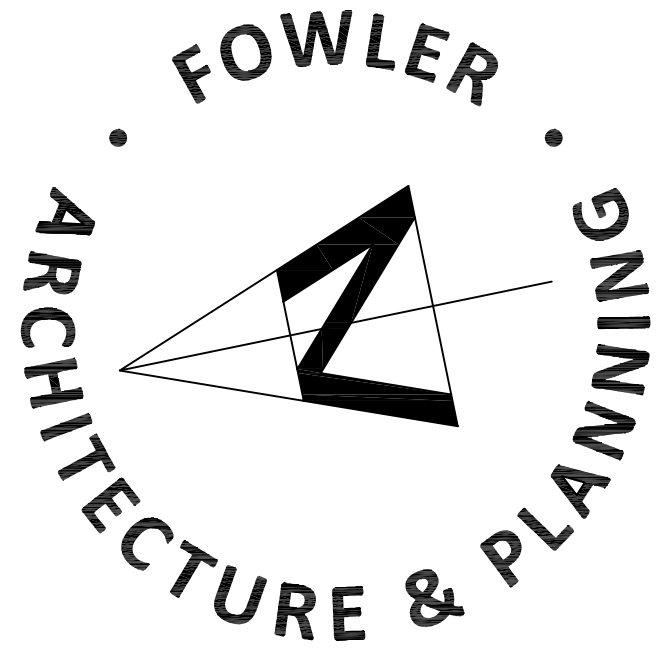

39 High Street
Pewsey
Wiltshire
SN9 5AF
tel (01672) 569444
fax (01672) 569488
enquiries@faap.co.uk