


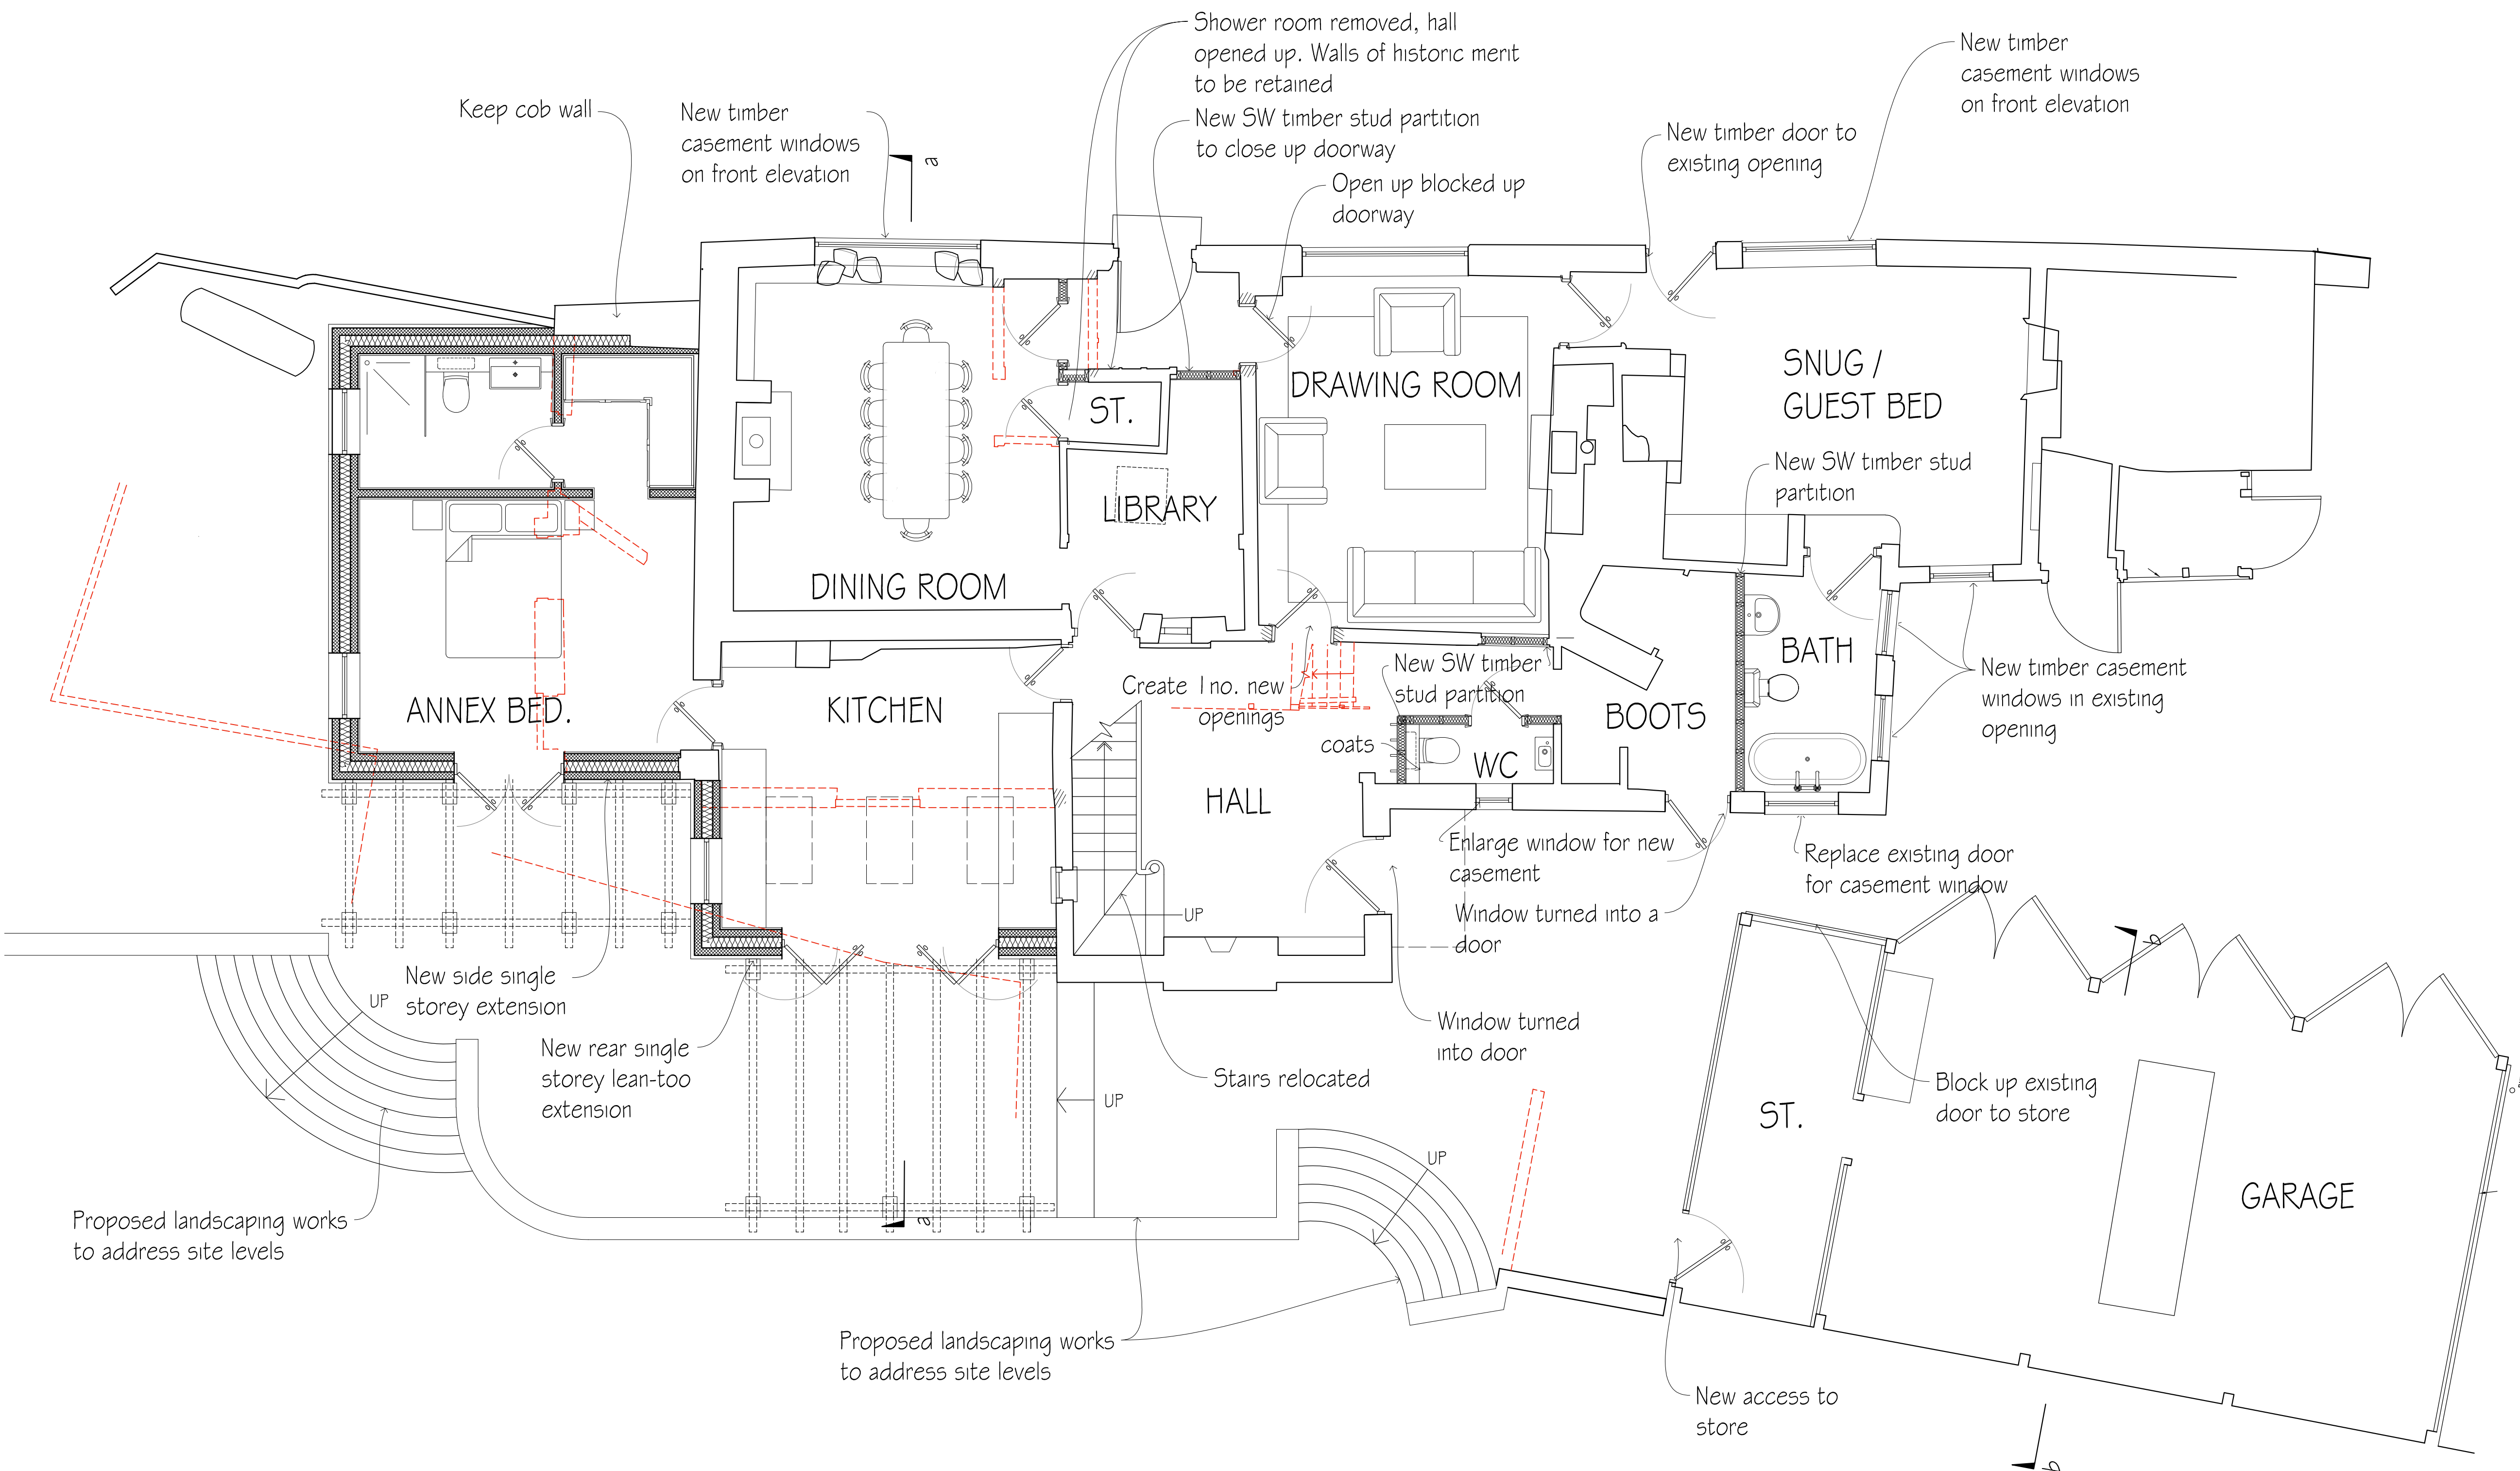

KEY	
	Existing Wall
	New Wall
	New or adjusted opening in existing wall
	Wall to be demolished
	Rooflight or ceiling feature
	Head height line (1.5m/2m)

revisions		initial	date
F	Bob Edwards comments	AL	17.07.26
E	Client amendments	AL	11.06.26
D	Client amendments	AL	04.06.26
C	Client amendments	AL	03.06.26
B	Design Scheme updated (AL 18/05/26)	MR	22.05.26
A	Bob Edwards Comments	AL	03.10.25

Contractors, Sub Contractors and Suppliers are to check all relevant dimensions and levels of site and buildings before commencing any shop drawings or building work.

This drawing is copyright and may not be reproduced in any part of form without the written consent of Fowler Architecture and Planning

project
THE OLD BAKERY
Collingbourne Kingston

preliminary

drawing
Design Scheme
GF Plan


scale
1:50 @A1

drawn by
AL

date
Jun '25

240805-100
drawing no

F
rev

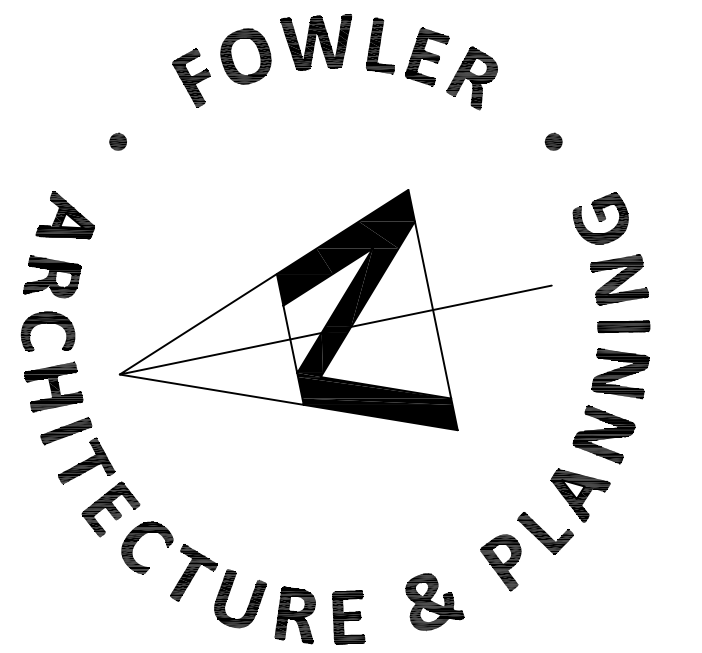

39 High Street
Pewsey
Wiltshire
SN9 5AF

tel (01672) 569444
fax (01672) 569488
enquiries@faap.co.uk

GROUND FLOOR PLAN

1:50

