

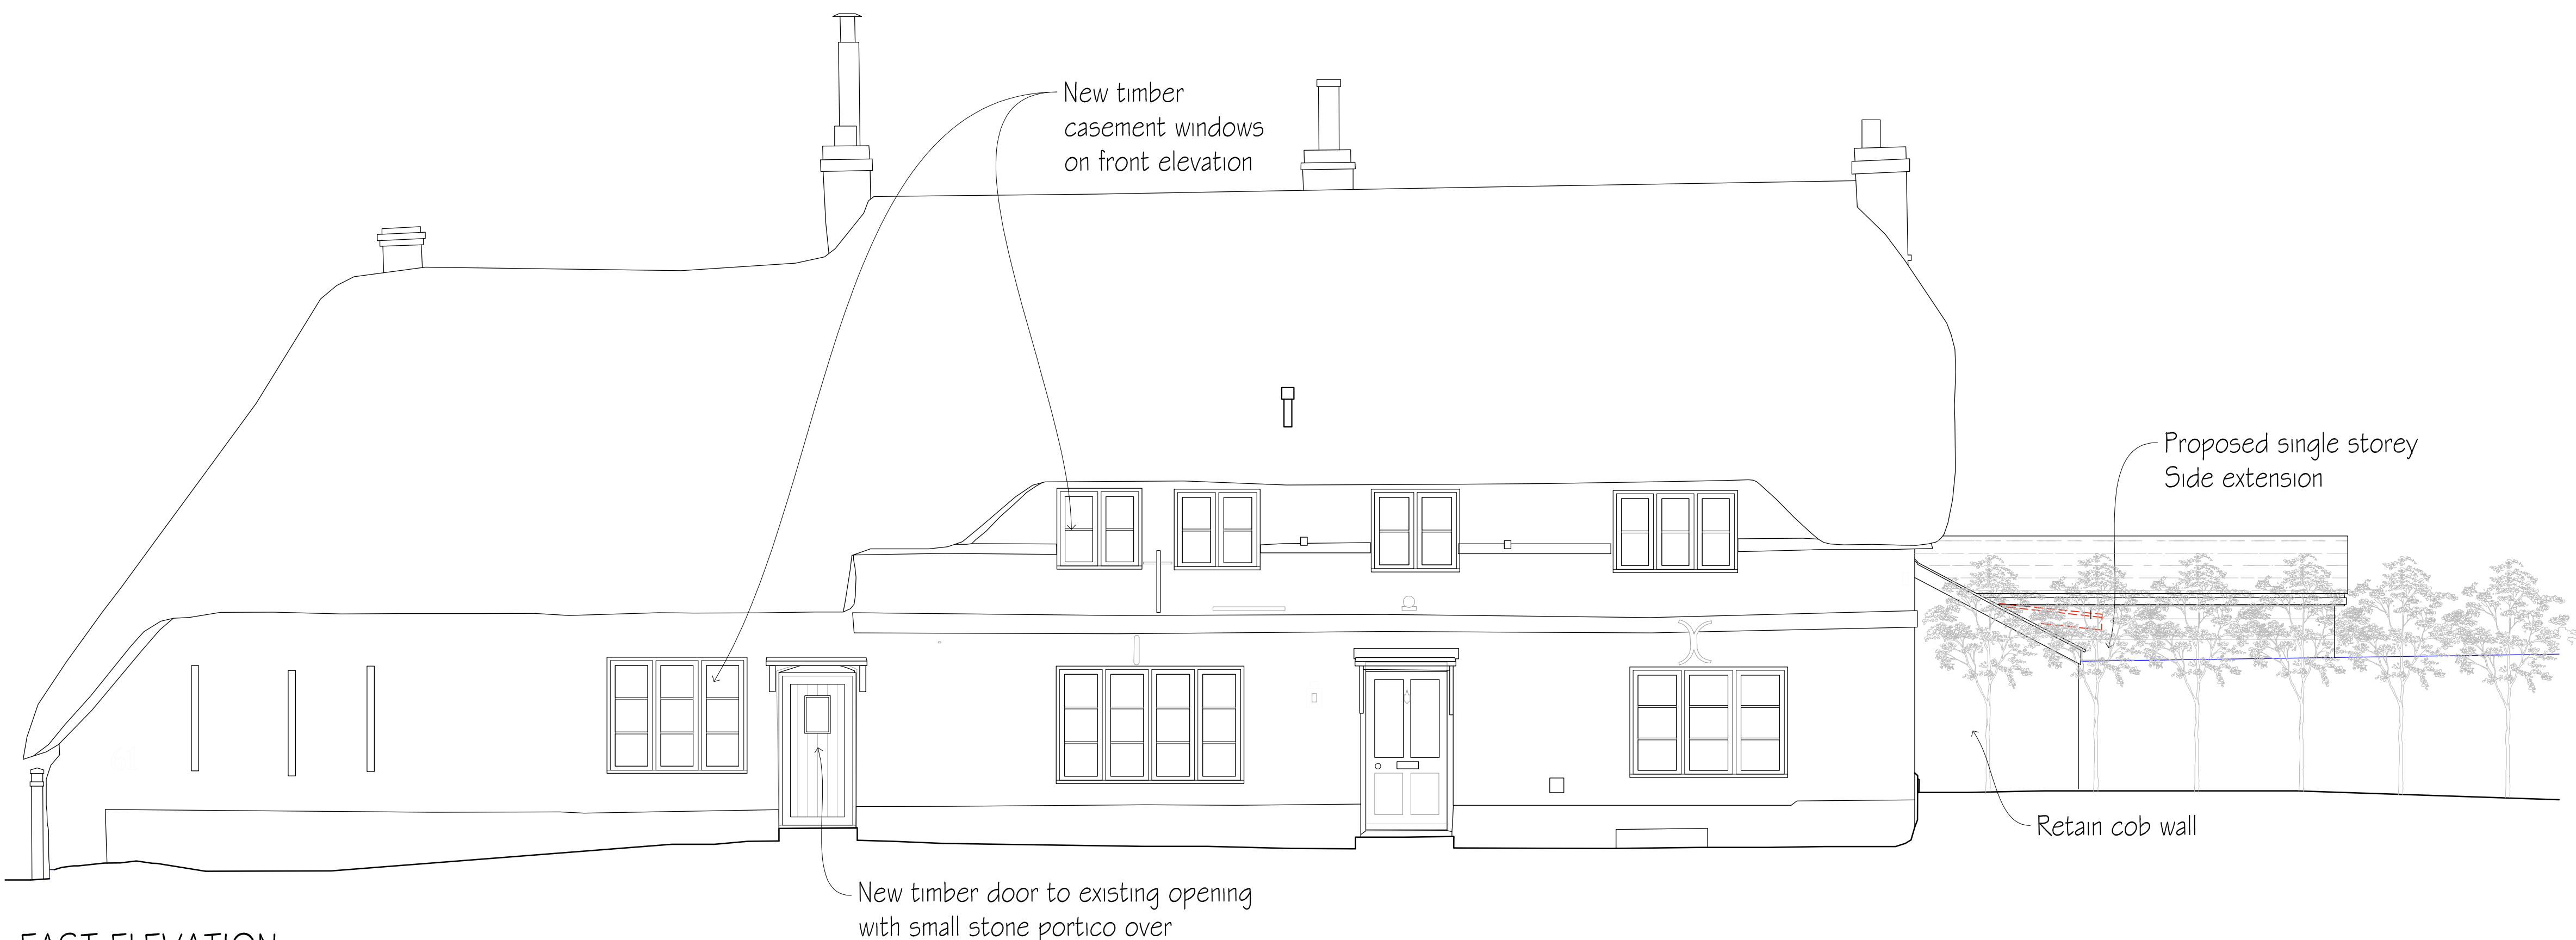


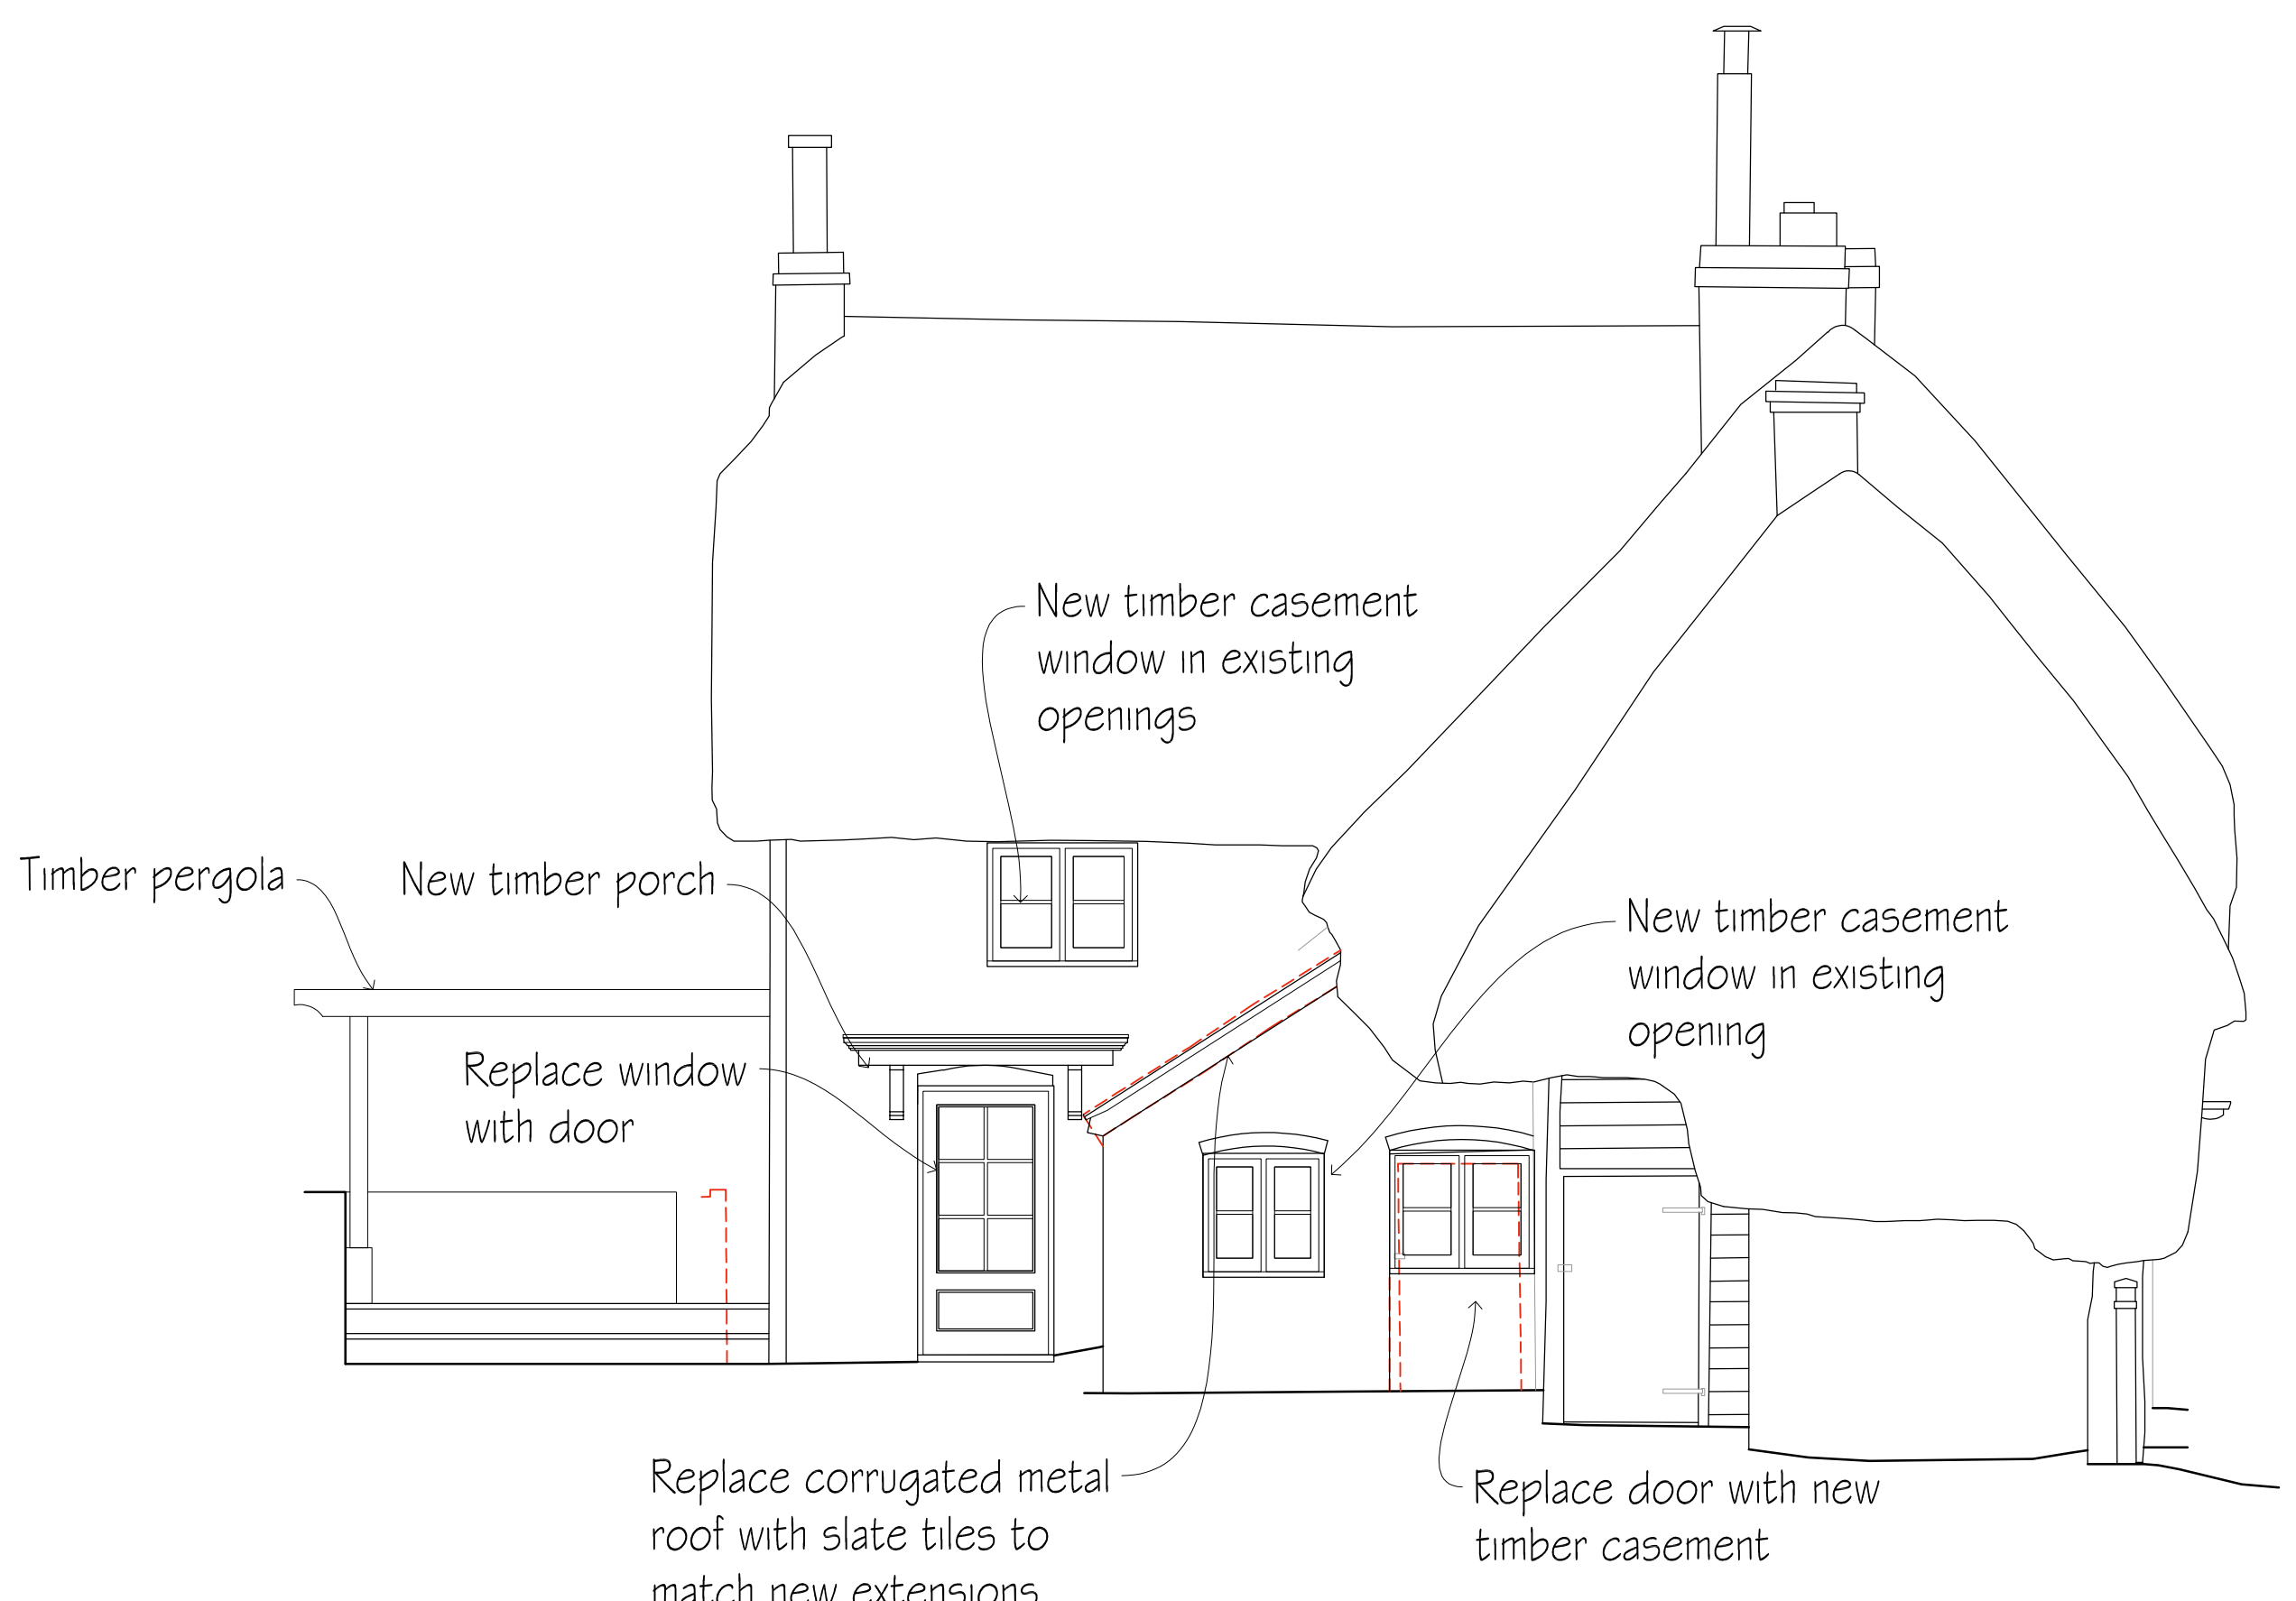

EAST ELEVATION  
1:50

 

SOUTH ELEVATION  
1:50

- KEY
- Existing Wall
  - New Wall
  - New or adjusted opening in existing wall
  - Wall to be demolished
  - Rooflight or ceiling feature
  - Head height line (1.5m/2m)

|   |                                     |    |          |
|---|-------------------------------------|----|----------|
| F | Window review                       | AL | 22.07.26 |
| E | Client amendments                   | AL | 23.06.26 |
| D | Client amendments                   | AL | 11.06.26 |
| C | Client amendments                   | AL | 03.06.26 |
| B | Design Scheme updated (AL 18/05/26) | MR | 22.05.26 |
| A | Bob Edwards comments                | AL | 03.10.25 |

Contractors, Sub Contractors and Suppliers are to check all relevant dimensions and levels of site and buildings before commencing any shop drawings or building work.

This drawing is copyright and may not be reproduced in any part of form without the written consent of Fowler Architecture and Planning

project  
THE OLD BAKERY  
Collingbourne Kingston  
**preliminary**

drawing  
**Design Scheme  
Elevations 1**


scale  
1:50 @A1

drawn by  
AL

date  
Jun '25

240805-102  
drawing no

F  
rev

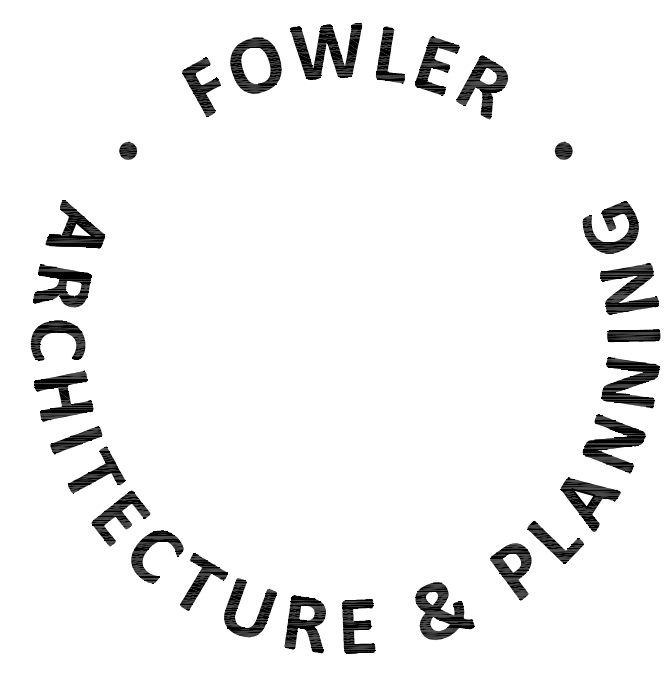

39 High Street  
Pewsey  
Wiltshire  
SN9 5AF  
tel (01672) 569444  
fax (01672) 569488  
enquiries@faap.co.uk