
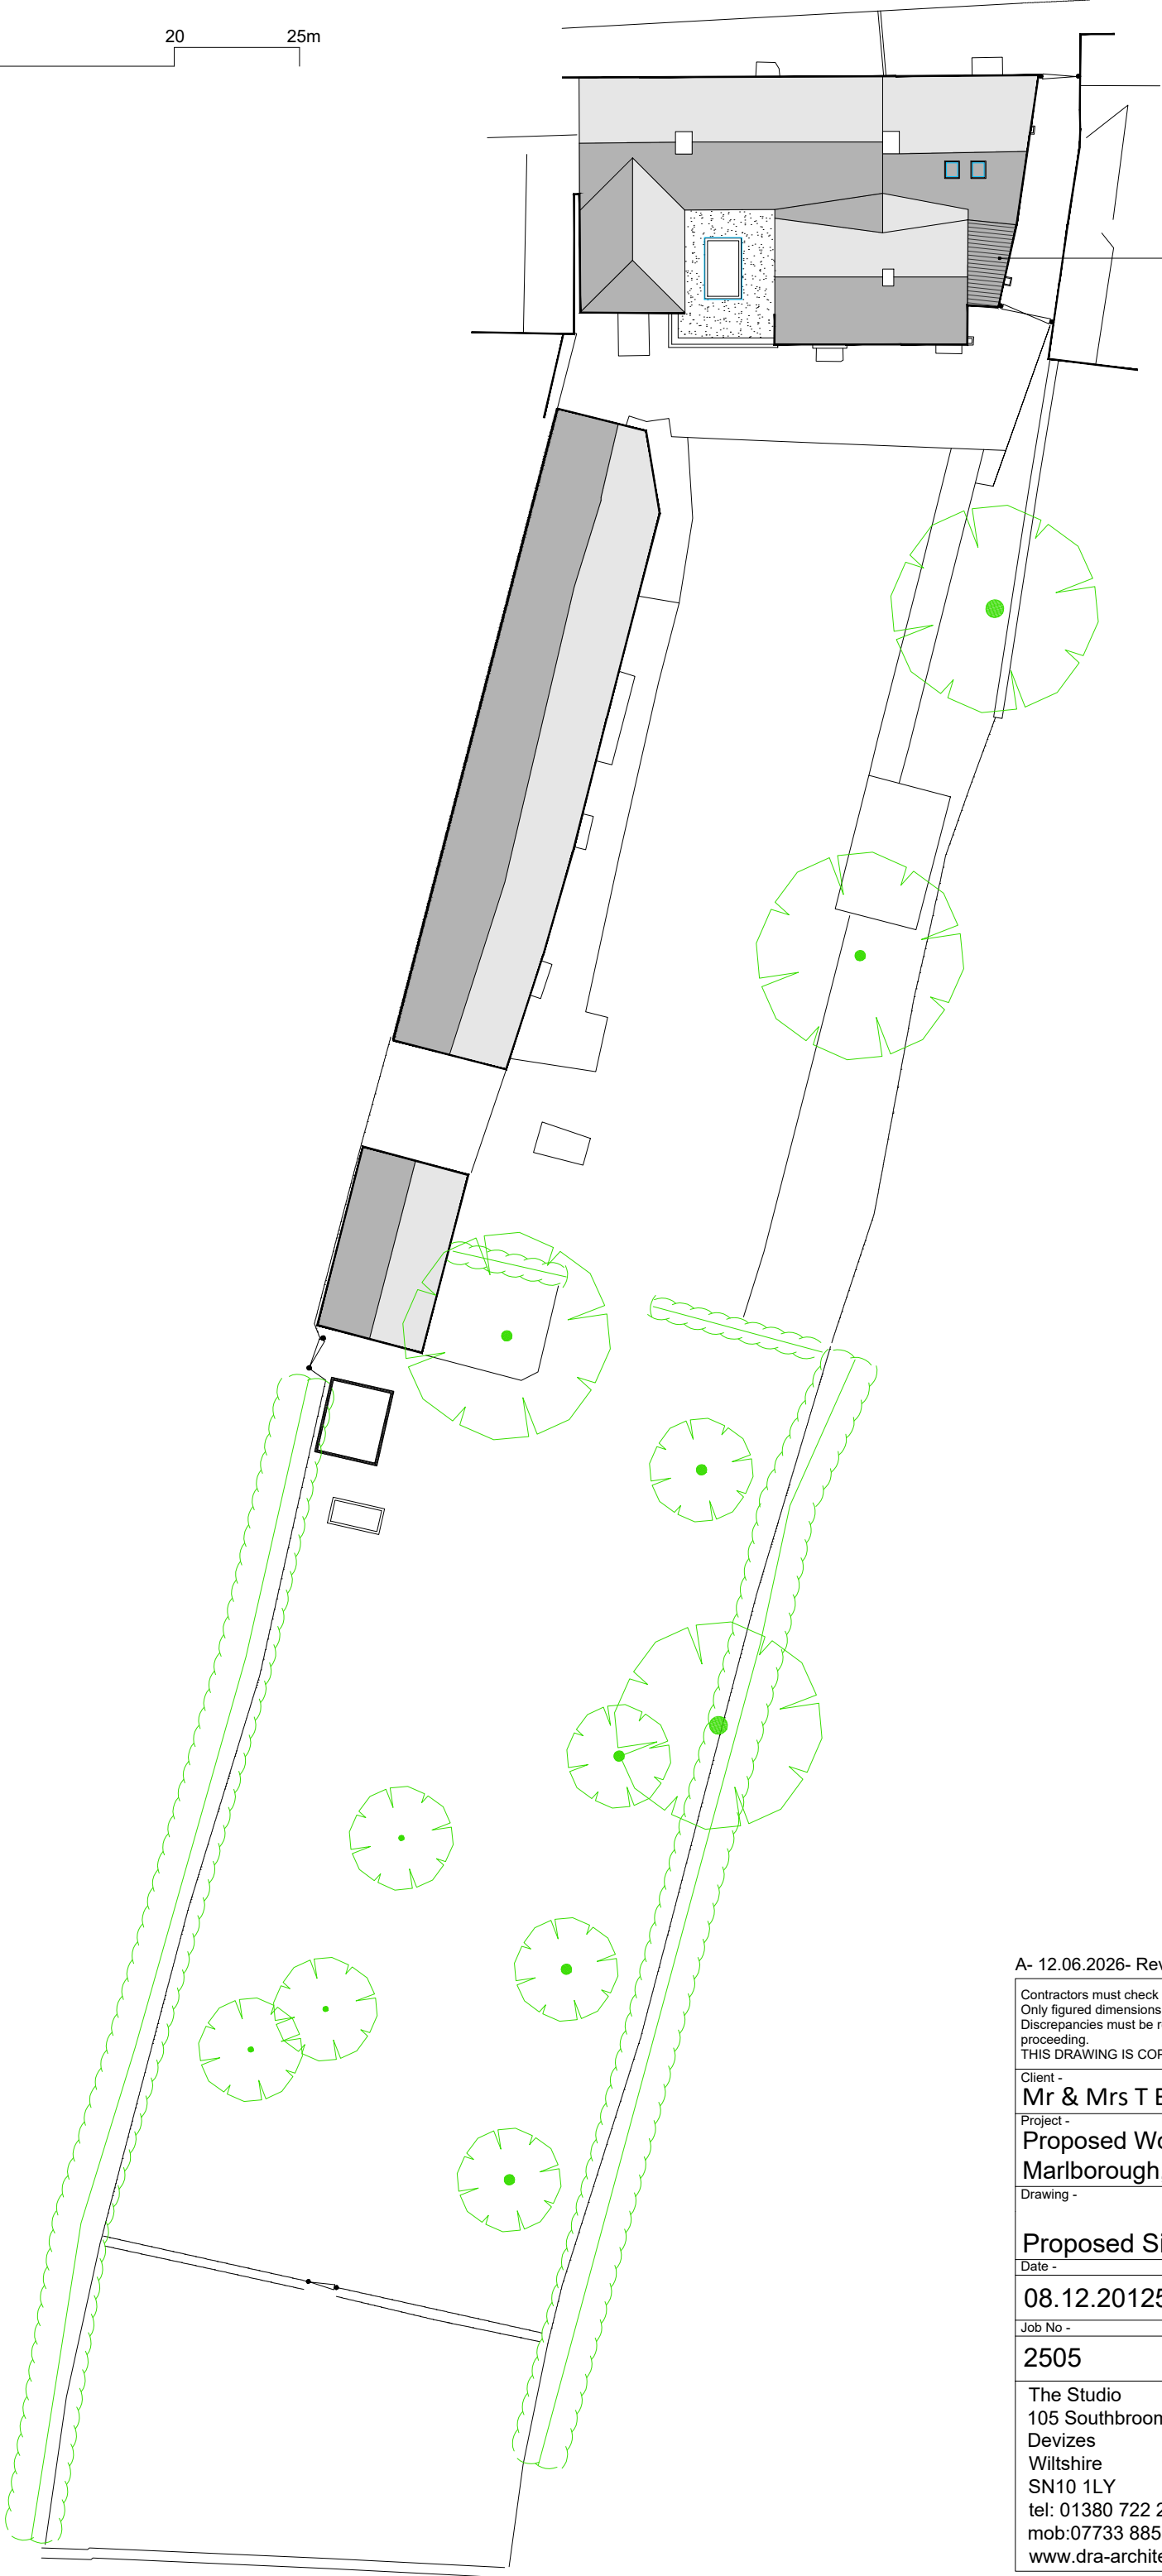


0 5 10 20 25m

 

Replace asbestos
sheeting with natural
slate

A- 12.06.2026- Revised lantern

Contractors must check all dimensions on site.
Only figured dimensions are to be worked from.
Discrepancies must be reported to the Architect before
proceeding.
THIS DRAWING IS COPYRIGHT©

Client -
Mr & Mrs T Bartholomew

Project -
**Proposed Works at 1 High Street
Marlborough, SN8 2PA**


Drawing -

Proposed Site Plan

Date -	By -	Scale -	REV -
08.12.20125	NK	1:250 @A3	A
Job No -	CHKD -	Drawing No -	
2505	CL	PL-001	

The Studio
105 Southbroom Road
Devizes
Wiltshire
SN10 1LY
tel: 01380 722 204
mob:07733 885 770
www.dra-architects.co.uk




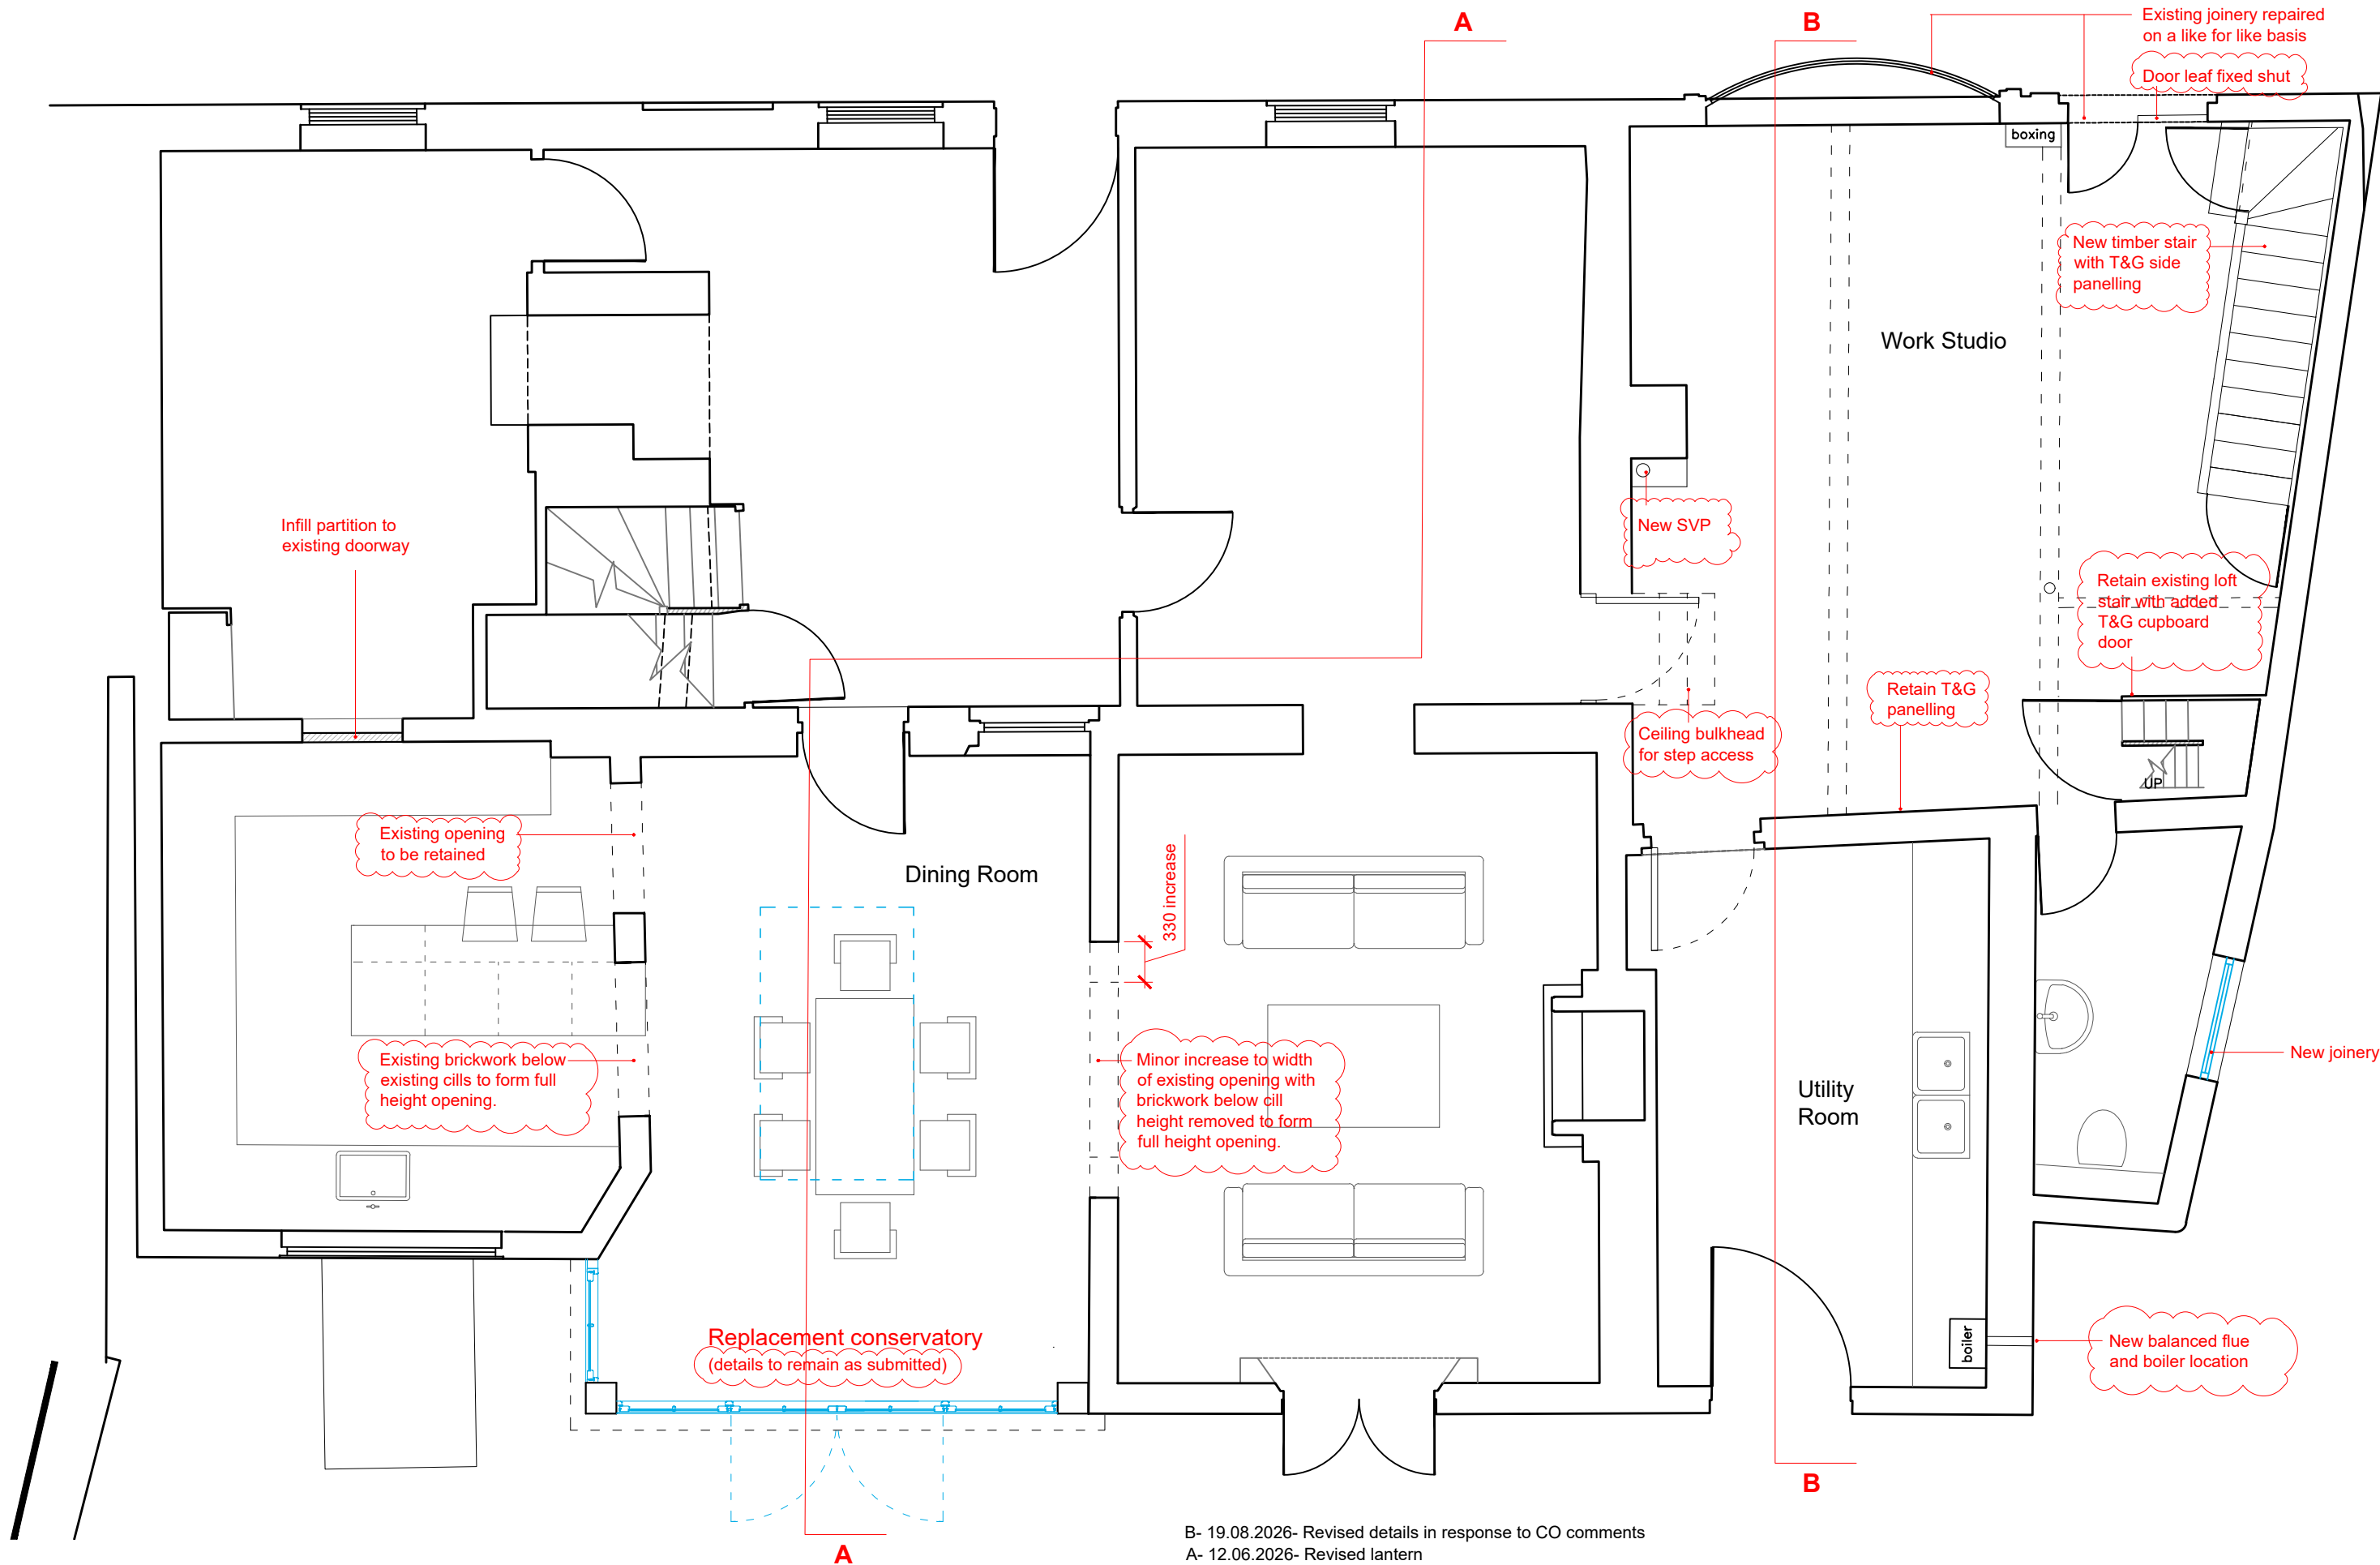

B- 19.08.2026- Revised details in response to CO comments
A- 12.06.2026- Revised lantern

Client - Mr & Mrs T Bartholomew		Contractors must check all dimensions on site. Only figured dimensions are to be worked from. Discrepancies must be reported to the Architect before proceeding. THIS DRAWING IS COPYRIGHT. ©			The Studio 105 Southbroom Road Devizes Wiltshire SN10 1LY tel: 01380 722 204 mob:07733 885 770 www.dra-architects.co.uk		
Project - Proposed Works at 1 High Street Marlborough, SN8 2PA		Date - 13.08.2025	By - CL	Scale - 1:50 @A3			B
Drawing - Proposed Ground Floor Plan		Job No - 2505	CHKD - NK	Drawing No - PL-101			



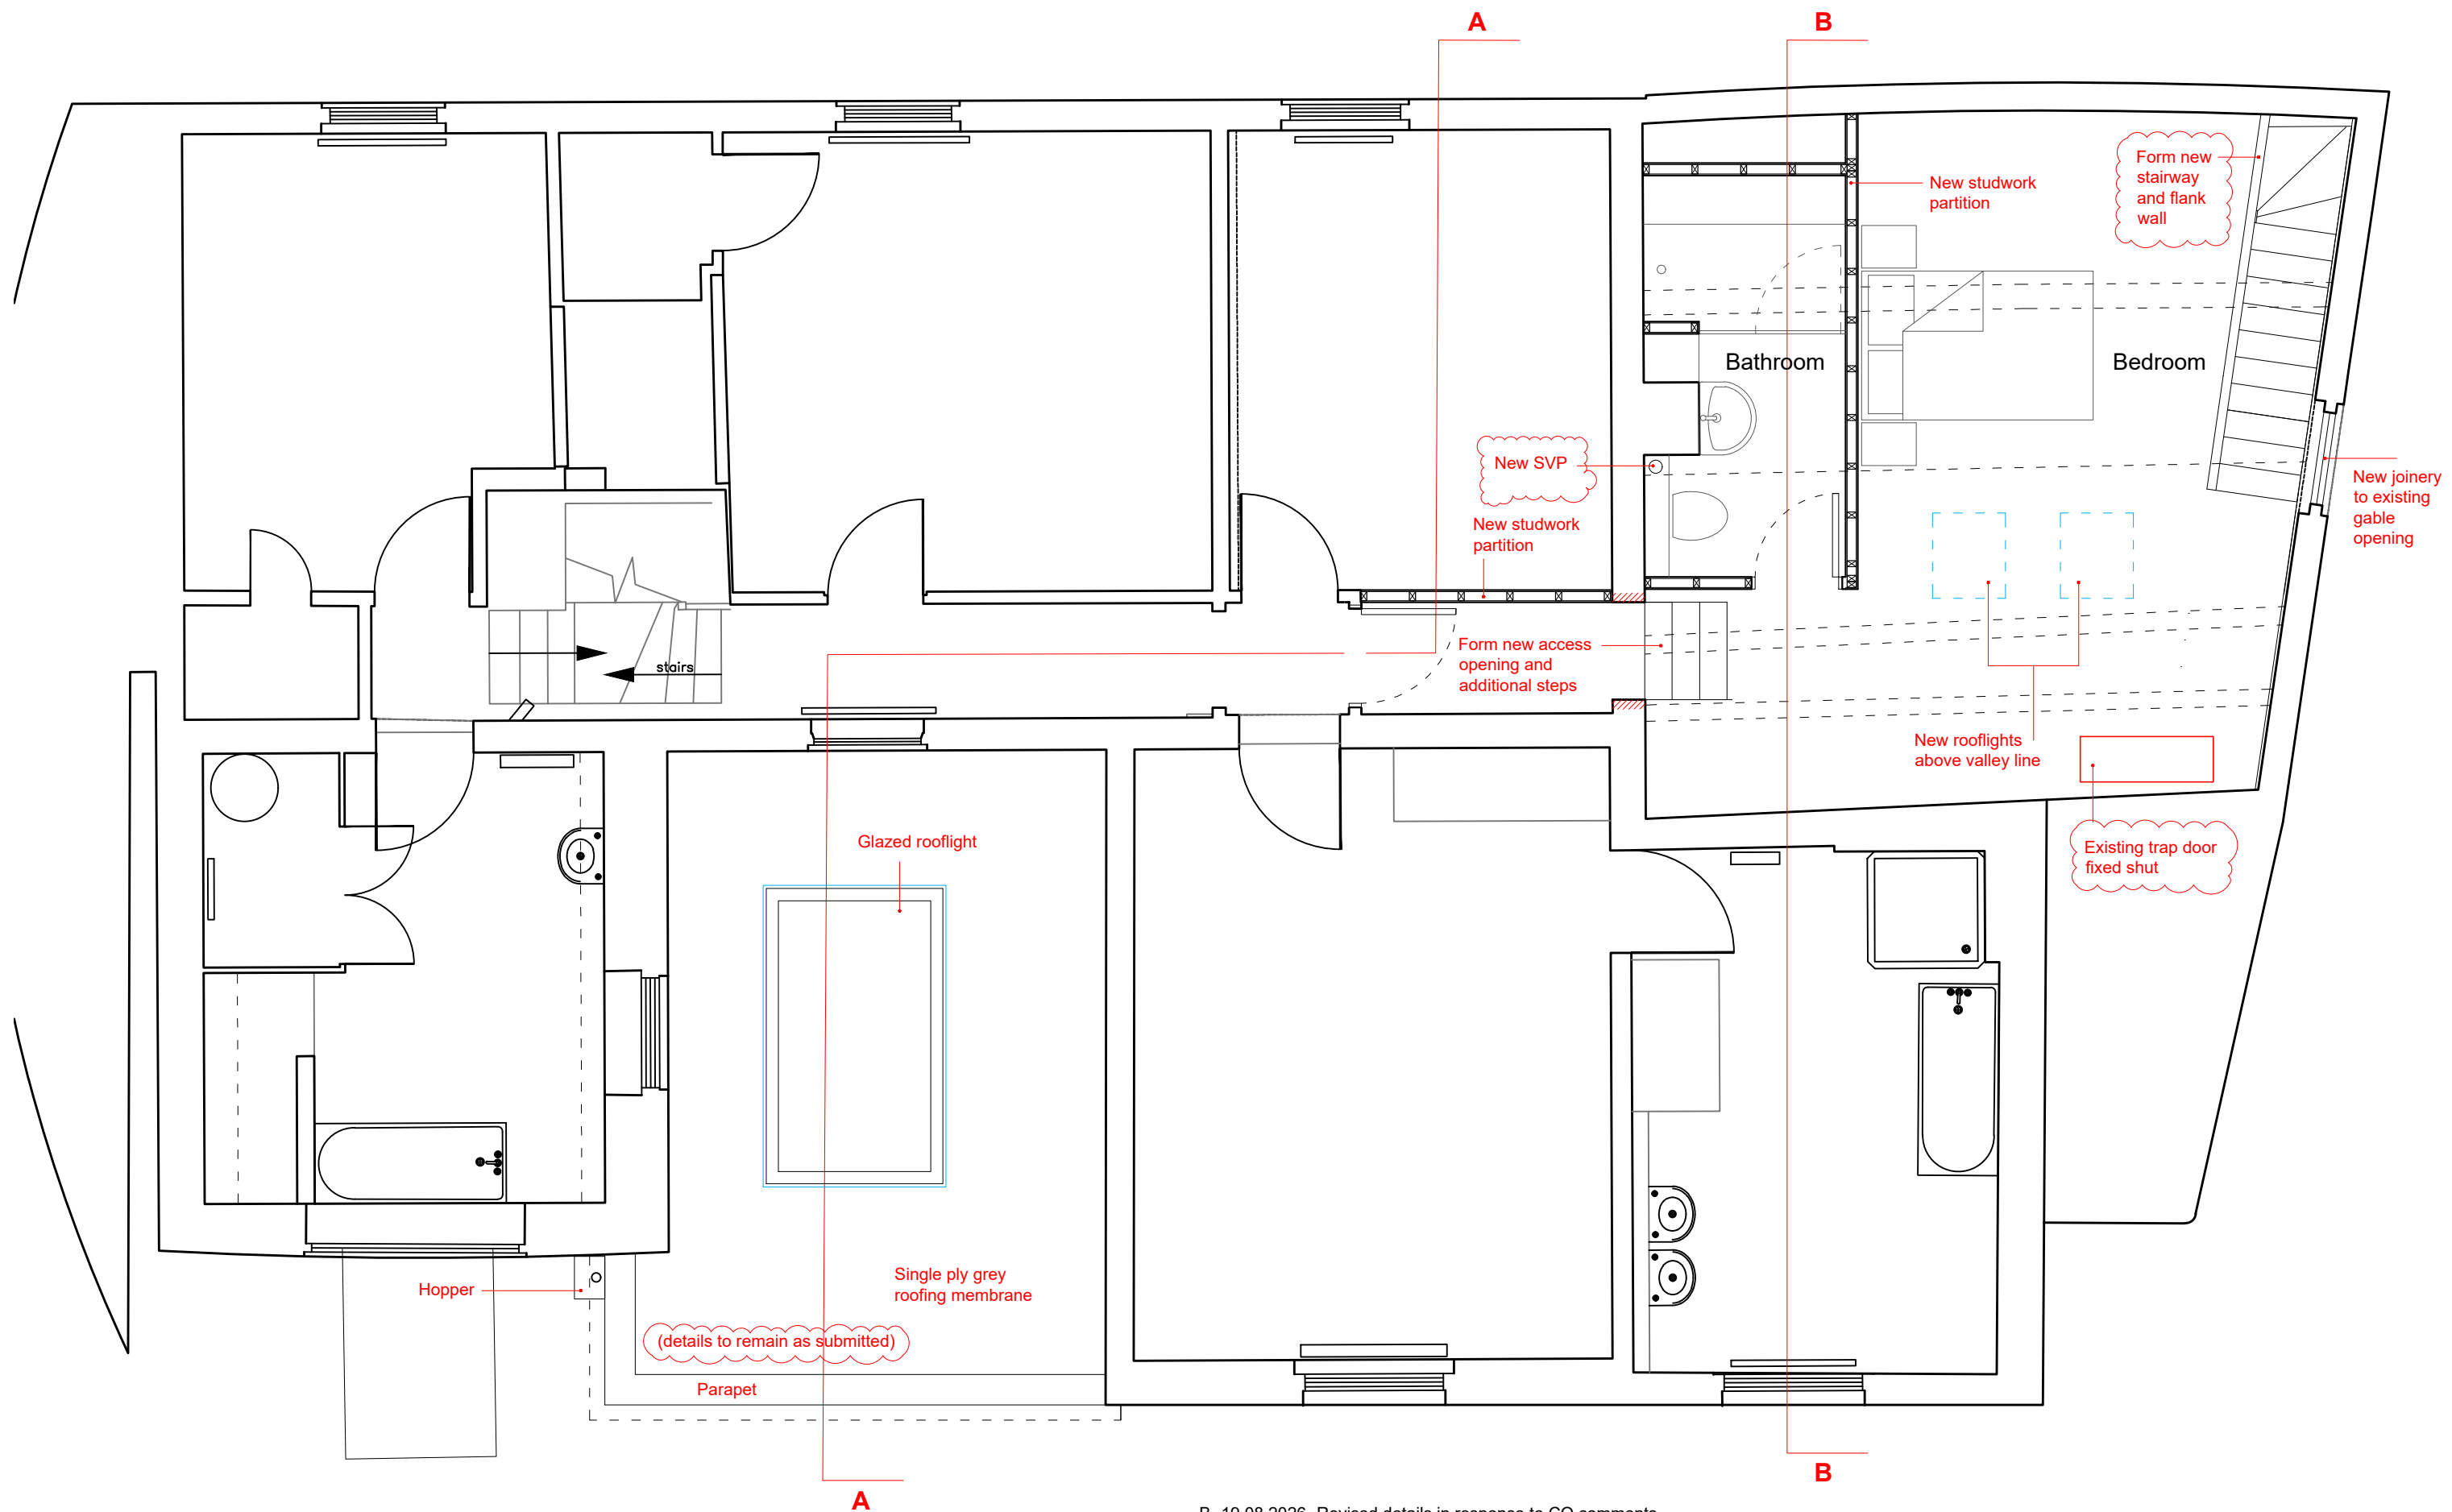

B- 19.08.2026- Revised details in response to CO comments
A- 12.06.2026- Revised lantern


Client - Mr & Mrs T Bartholomew		Contractors must check all dimensions on site. Only figured dimensions are to be worked from. Discrepancies must be reported to the Architect before proceeding. THIS DRAWING IS COPYRIGHT. ©			B
Project - Proposed Works at 1 High Street Marlborough, SN8 2PA		Date - 13.08.2025	By - CL	Scale - 1:50 @A3	
Drawing - Proposed First Floor Plan		Job No - 2505	CHKD - NK	Drawing No - PL-102	
		The Studio 105 Southbroom Road Devizes Wiltshire SN10 1LY tel: 01380 722 204 mob:07733 885 770 www.dra-architects.co.uk			



Proposed North / Front Elevation



Proposed South / Rear Elevation

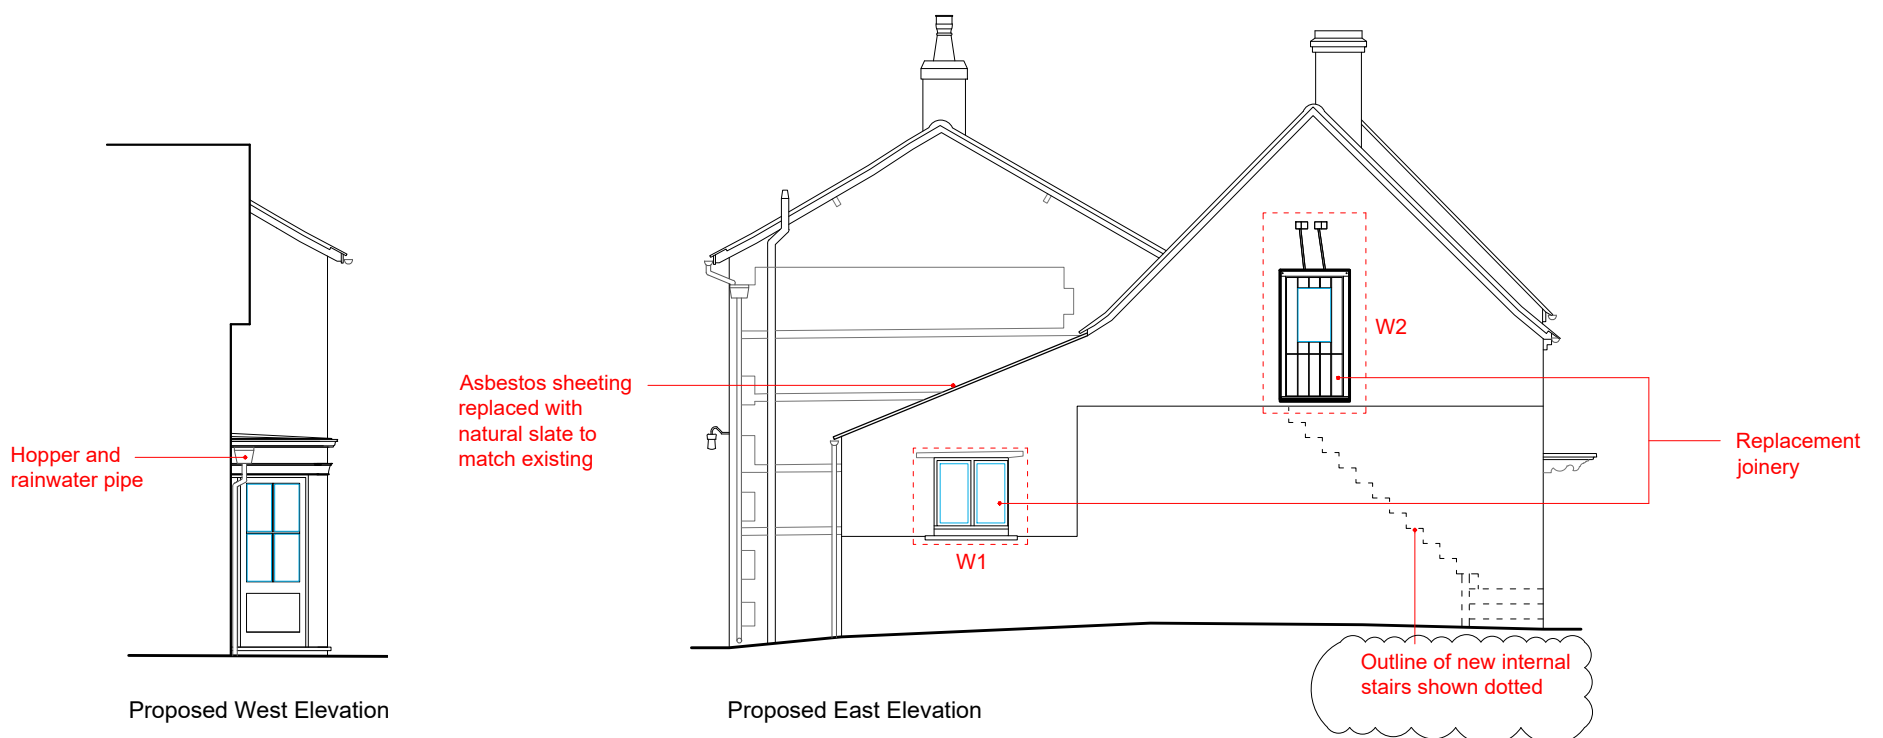


Proposed West Elevation

Proposed East Elevation


B- 21.08.2026- LBC amendments
A- 12.06.2026- Revised lantern

Client - Mr & Mrs T Bartholomew		Contractors must check all dimensions on site. Only figured dimensions are to be worked from. Discrepancies must be reported to the Architect before proceeding. THIS DRAWING IS COPYRIGHT. ©			The Studio 105 Southbroom Road Devizes Wiltshire SN10 1LY tel: 01380 722 204 mob:07733 885 770 www.dra-architects.co.uk		
Project - Proposed Works at 1 High Street Marlborough, SN8 2PA		Date - 09.12.2025	By - CL	Scale - 1:100 @A3			B
Drawing - Proposed Elevations		Job No - 2505	CHKD - NK	Drawing No - PL-201			



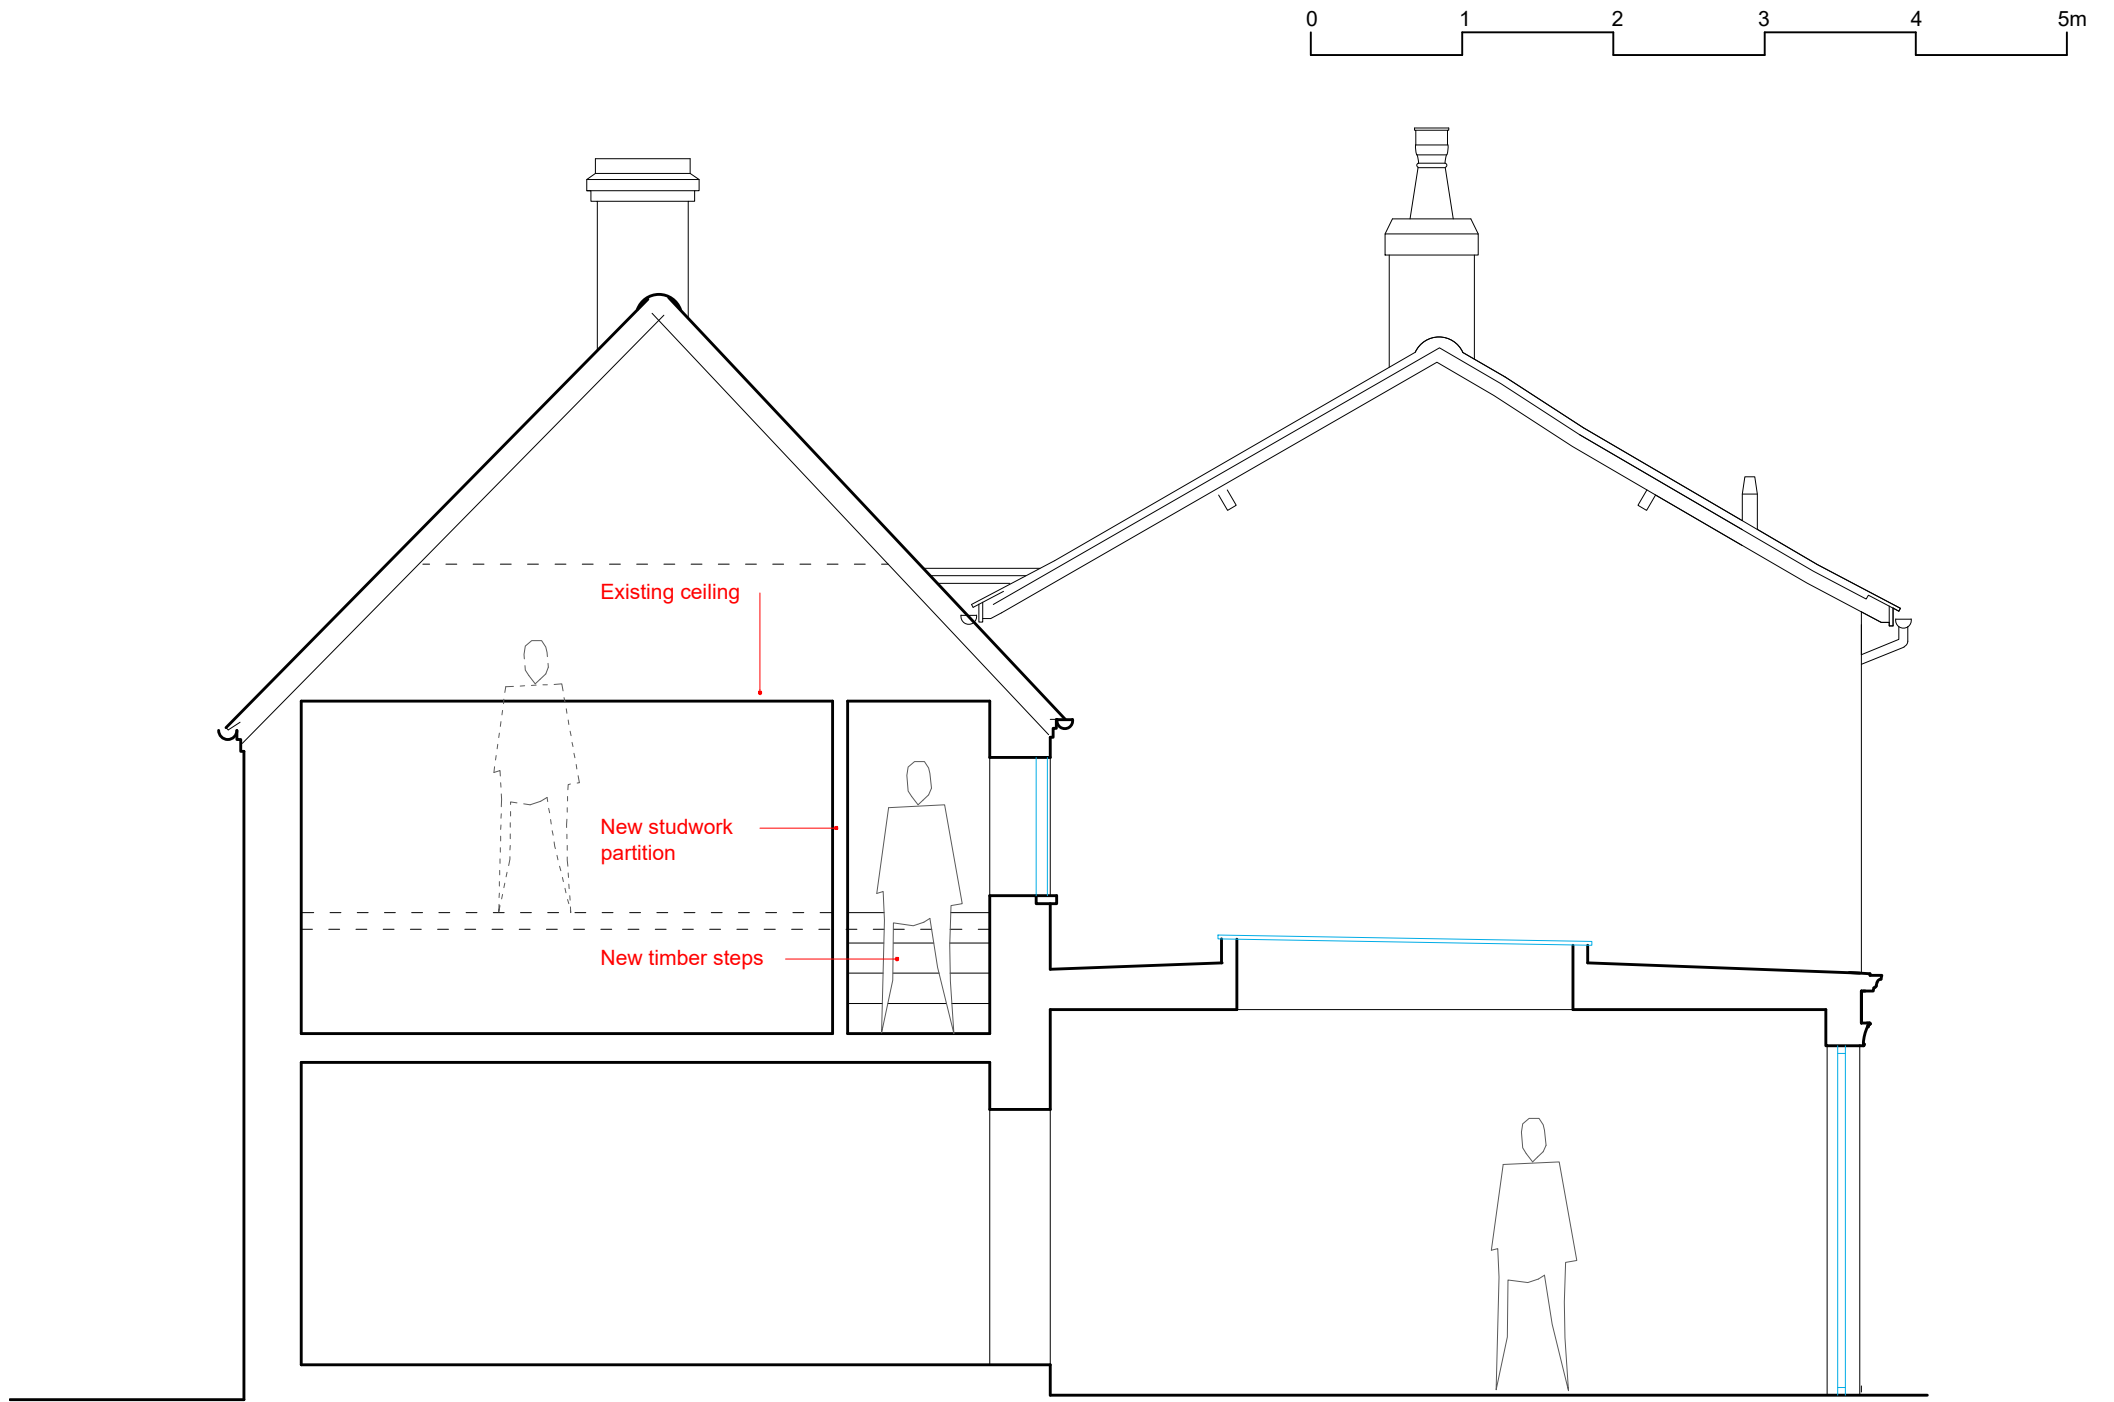

Proposed Section AA

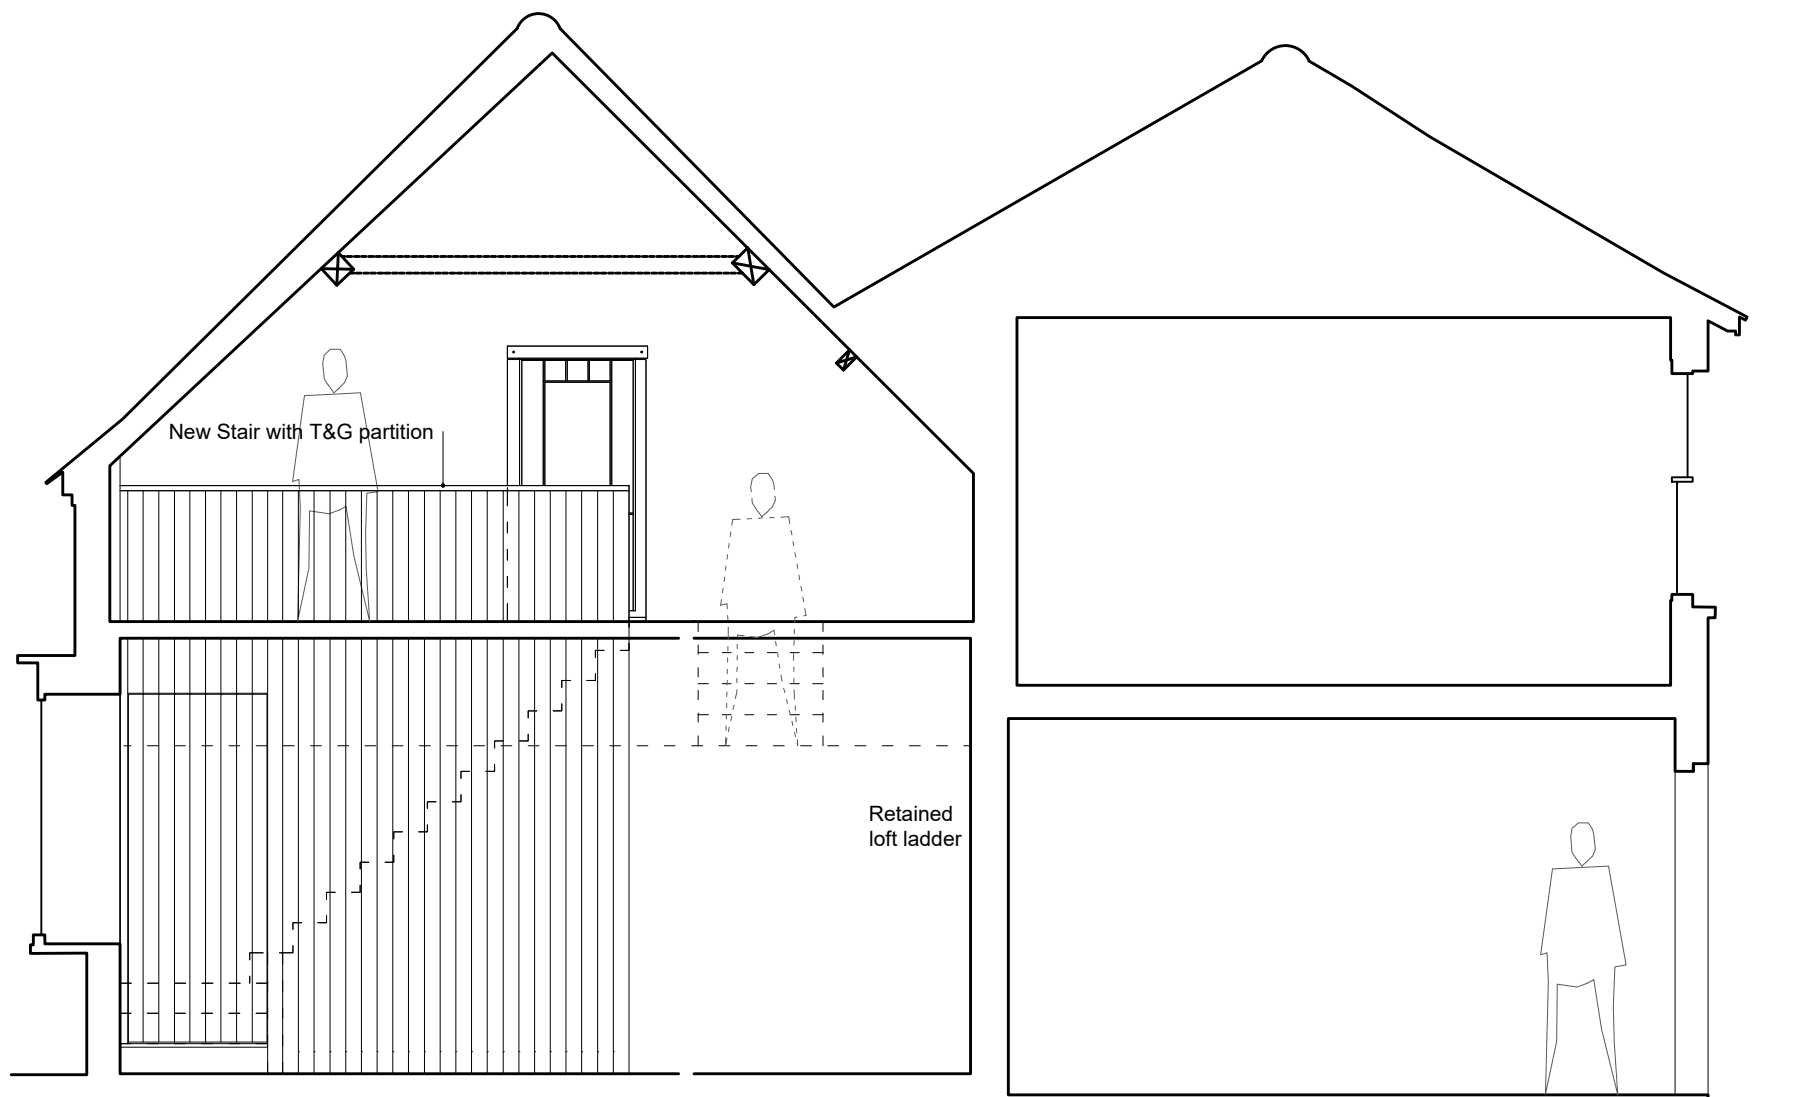


Proposed Section BB

B- 21.08.2026- LBC amendments



A- 12.06.2026- Revised lantern

Client -	Contractors must check all dimensions on site. Only figured dimensions are to be worked from. Discrepancies must be reported to the Architect before proceeding. THIS DRAWING IS COPYRIGHT. ©				The Studio 105 Southbroom Road Devizes Wiltshire SN10 1LY tel: 01380 722 204 mob:07733 885 770 www.dra-architects.co.uk	
Mr & Mrs T Bartholomew	Date -	By -	Scale -	REV -		
Project -	09.12.2025	CL	1:50 @A3			
Drawing -	Job No -	CHKD -	Drawing No -			
Proposed Sections	2505	NK	PL-301		B	

 


Top half openable
for ventilation

Lower half fixed

 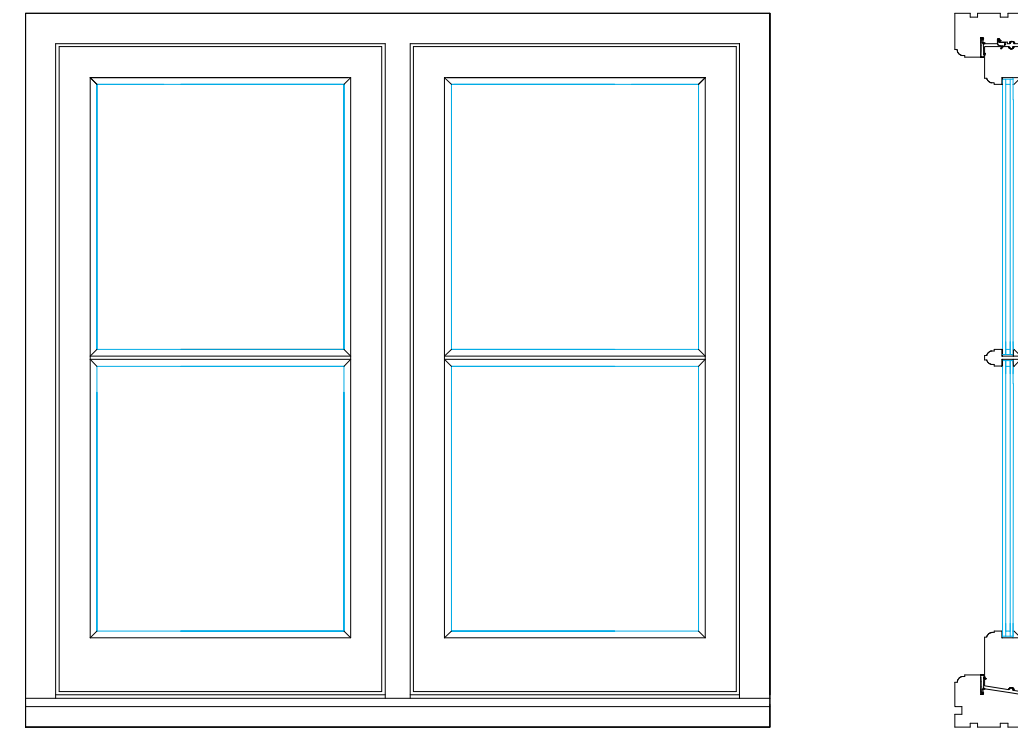


Window Detail W1

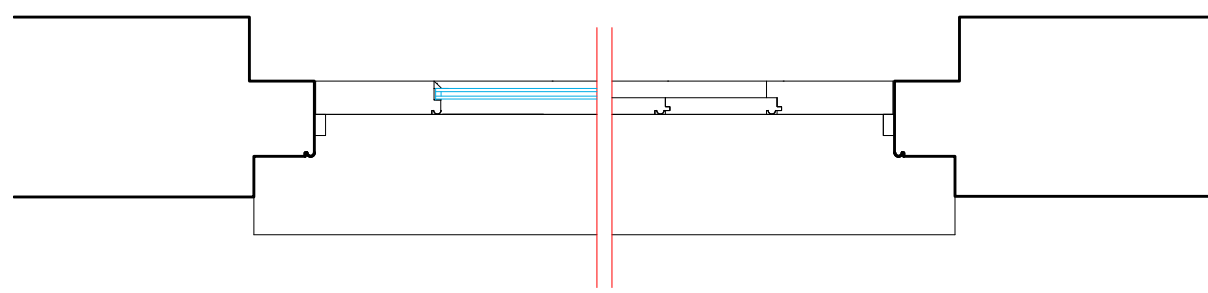




Window / Stable Door Detail W2

Planning/LBC

Client - Mr & Mrs T Bartholomew		Contractors must check all dimensions on site. Only figured dimensions are to be worked from. Discrepancies must be reported to the Architect before proceeding. THIS DRAWING IS COPYRIGHT. ©				The Studio 105 Southbroom Road Devizes Wiltshire SN10 1LY tel: 01380 722 204 mob:07733 885 770 www.dra-architects.co.uk		
Project - Proposed Works at 1 High Street Marlborough, SN8 2PA		Date - 16.12.2025	By - NK	Scale - 1:10 @A3	---			
Drawing - Replacement Joinery Details		Job No - 2505	CHKD - CL	Drawing No - PL-401				

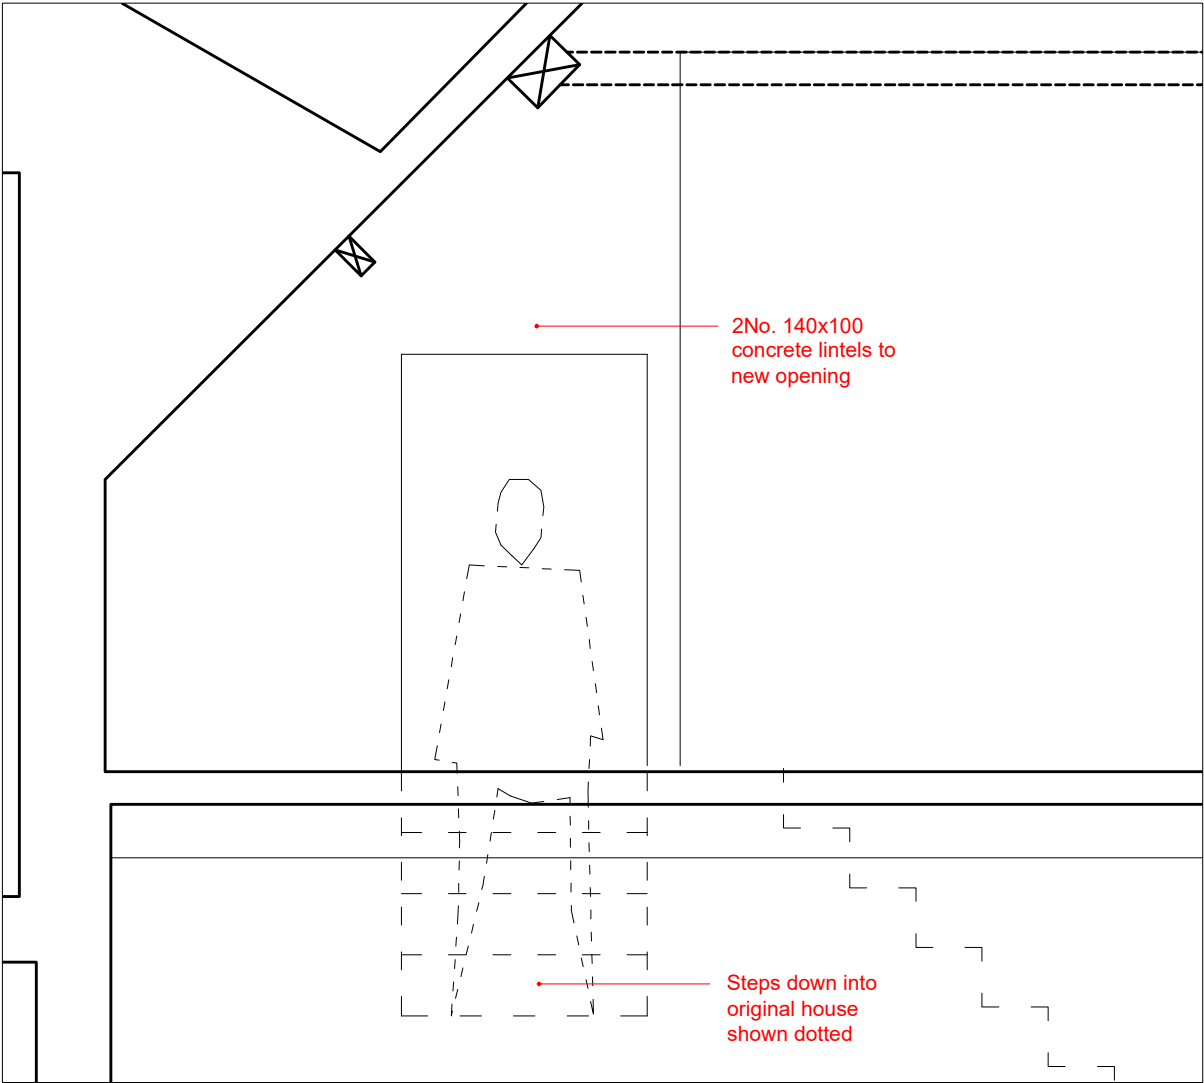

Door Elevations

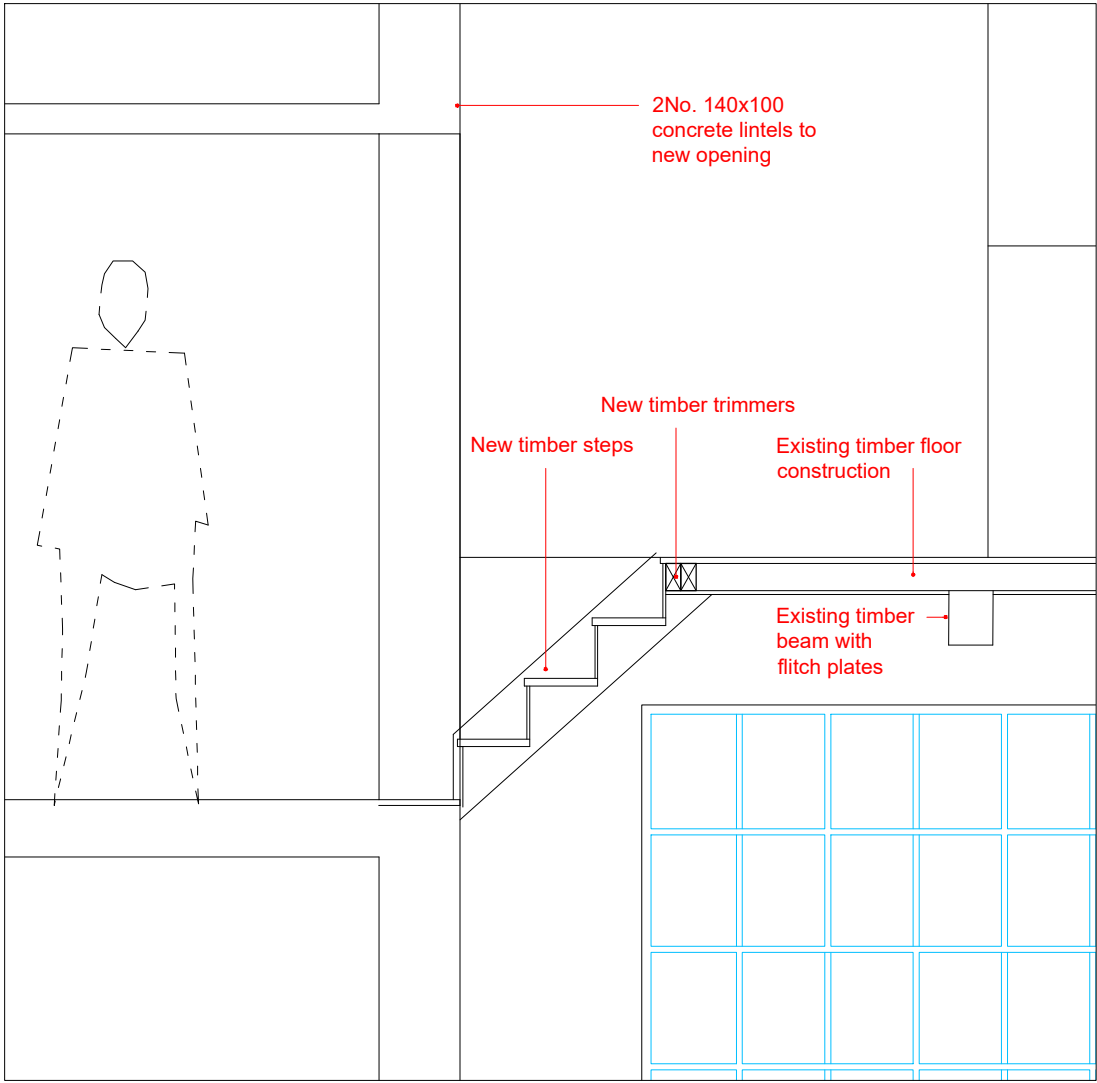 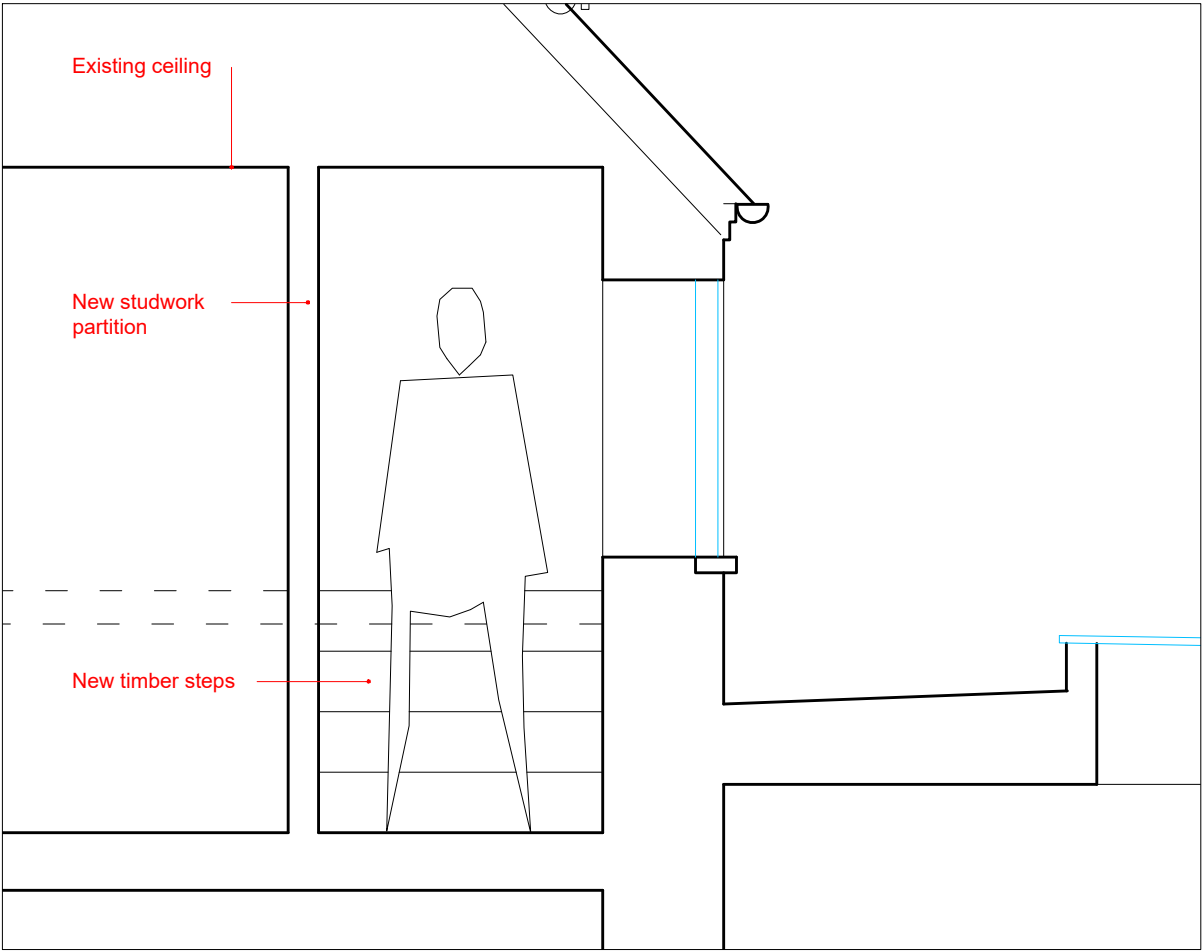

Door / Steps Section

Contractors must check all dimensions on site.
Only figured dimensions are to be worked from.
Discrepancies must be reported to the Architect before proceeding.
THIS DRAWING IS COPYRIGHT©

Client -
Mr & Mrs T Bartholomew

Project -
**Proposed Works at 1 High Street
Marlborough, SN8 2PA**

Drawing -
New opening at first floor

Date -	By -	Scale -	REV -
21.08.2026	NK	1:25 @A3	--
Job No -	CHKD -	Drawing No -	
2505	CL	PL-402	

The Studio
105 Southbroom Road
Devizes
Wiltshire
SN10 1LY
tel: 01380 722 204
mob:07733 885 770
www.dra-architects.co.uk

DRA
ARCHITECTS