




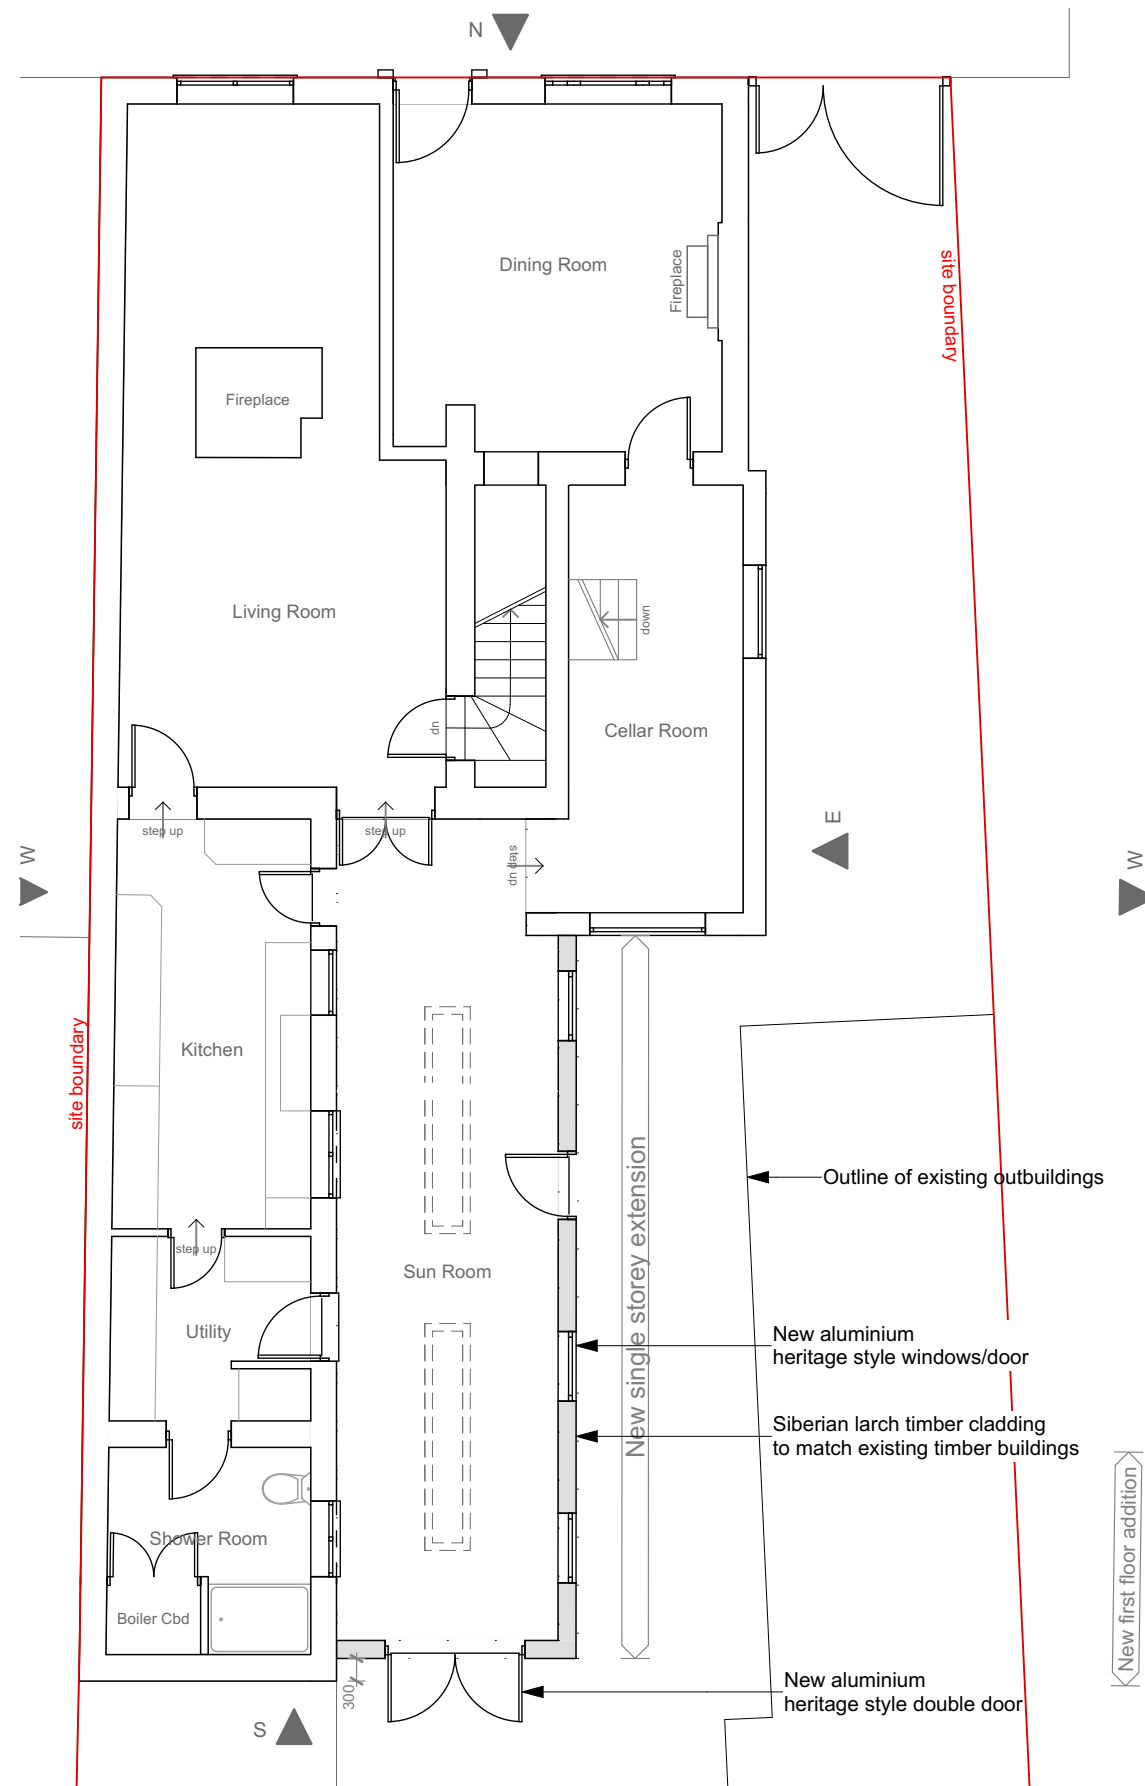

Proposed Ground Floor Plan 1:100

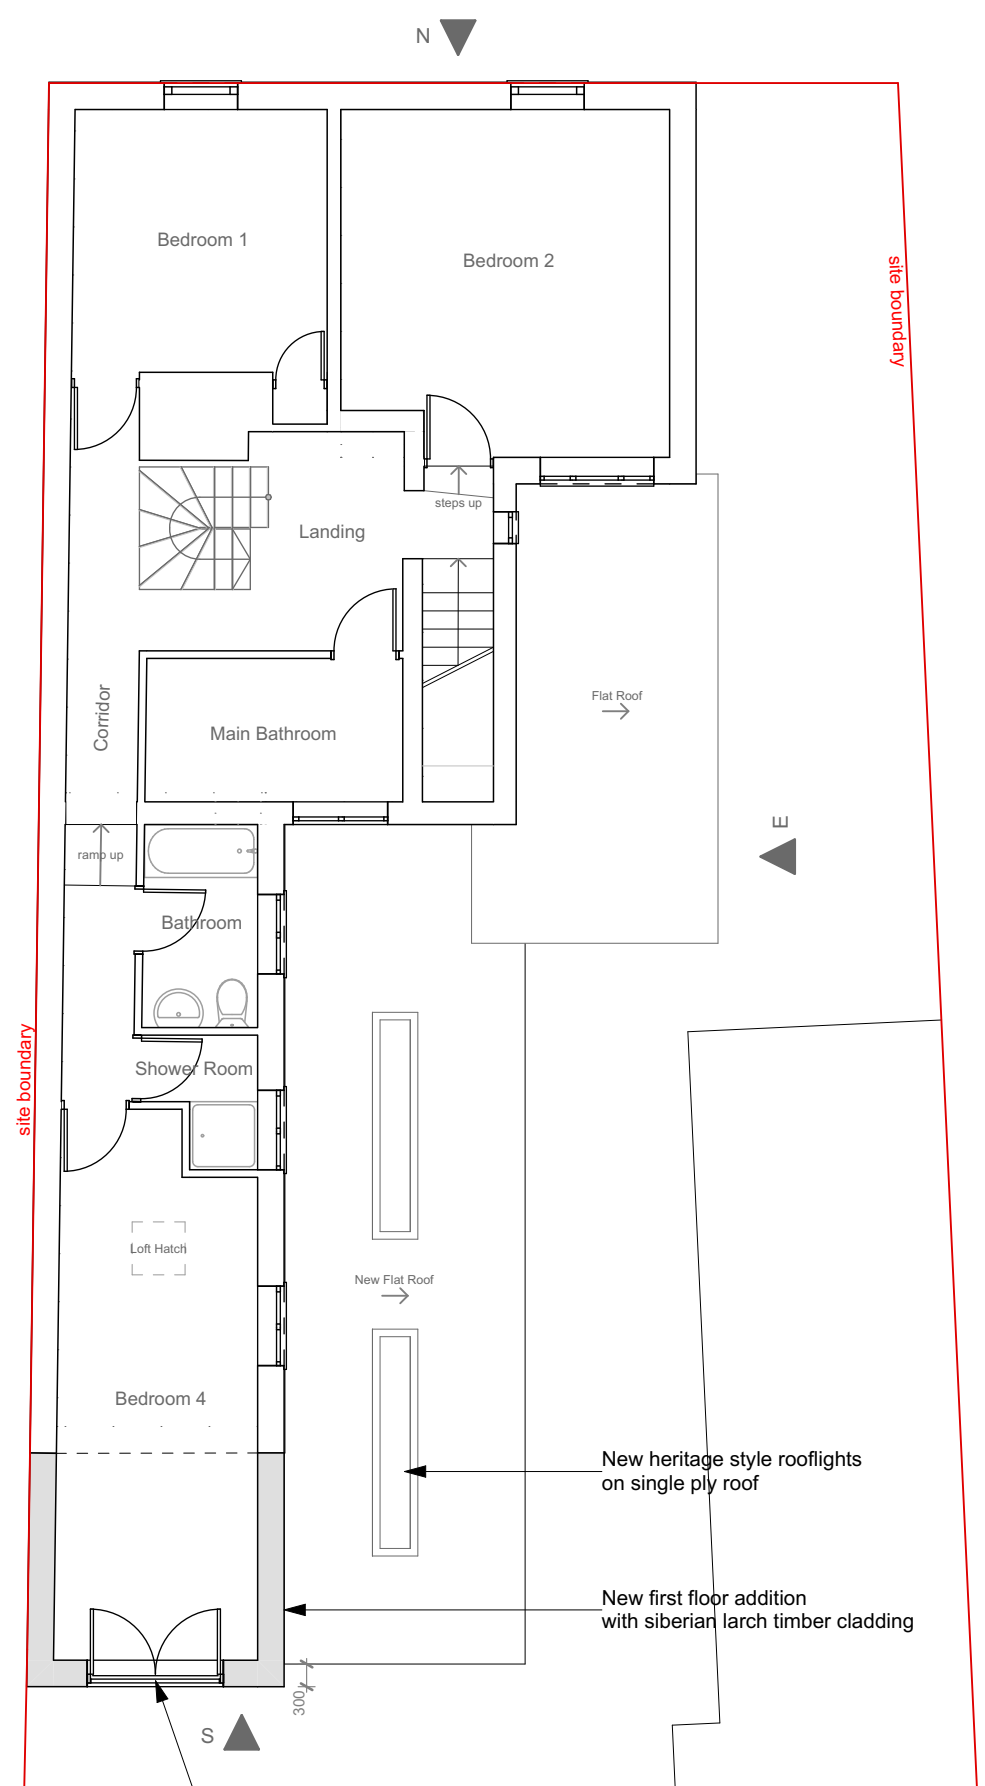

Proposed First Floor Plan 1:100

 

Revision History			
RevID	ChID	Change Name	Date
A	Ch-01	Scale Bar added	27/08/2026

Company Title



DC Property Consultants
292 Marlborough Road
Old Town
Swindon
SN3 1NP

11 High Street Ramsbury
11 High Street
Ramsbury
Marlborough
SN8 2PA

Drawing Name
Proposed Ground & First Floor Plan

Drawing Status
Planning Application

Modified by
EK

Date

Checked by
DC

Date

Drawing Scale
1:100 @A3

Layout ID
TP(01)10_A

Revision
A