



PROPOSED SOUTH-EAST ELEVATION
Scale 1:100



PROPOSED SOUTH-WEST ELEVATION
Scale 1:100



PROPOSED NORTH-WEST ELEVATION
Scale 1:100




PROPOSED NORTH-EAST ELEVATION
Scale 1:100

MATERIALS SCHEDULE:


- ① FACE STONEWORK (EXISTING)
② STONE SLATE ROOF TILES (EXISTING)
③ STONE COLOURED RENDER (EXISTING)
④ uPVC WINDOWS & DOORS (CREAM) (EXISTING)
⑤ FEATURE TIMBER LINTEL (EXISTING)

⑦ uPVC FRAMED DOORS & WINDOWS (CREAM)
⑧ FACE STONEWORK TO MATCH EXISTING


⑩ METAL GUTTERS & DOWNPIPES (BLACK)
⑪ METAL JULIET BALCONY GUARDING (BLACK)
⑫ TIMBER SOFFIT / FASCIA PROFILE (NATURAL)

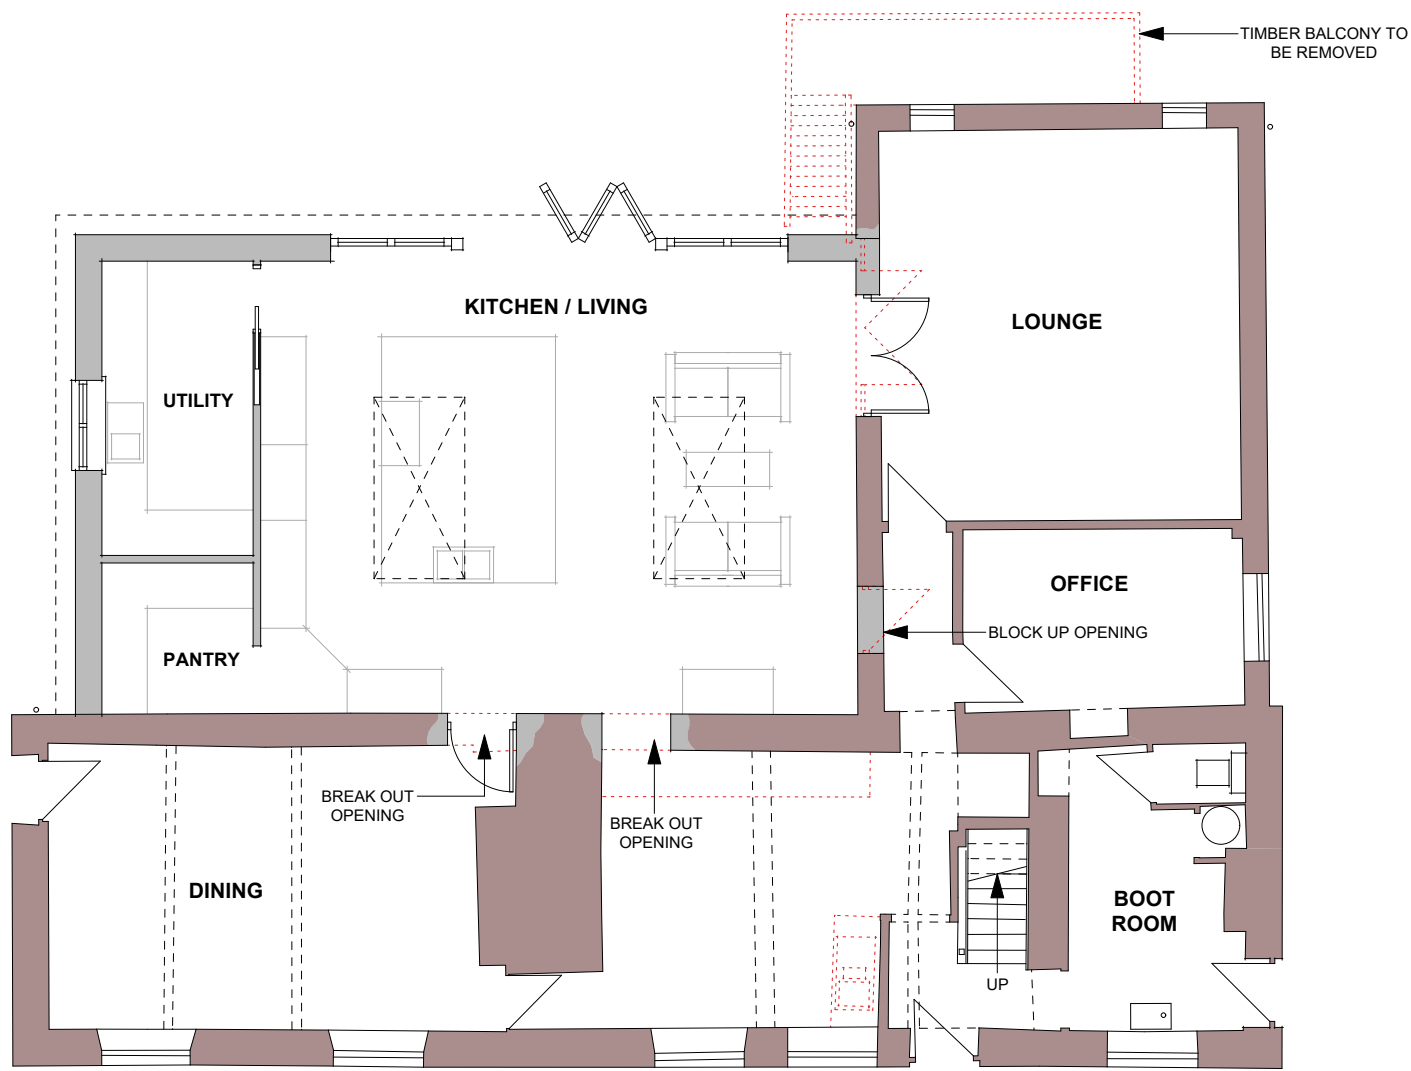

PROPOSED GROUND FLOOR PLAN
Scale 1:100

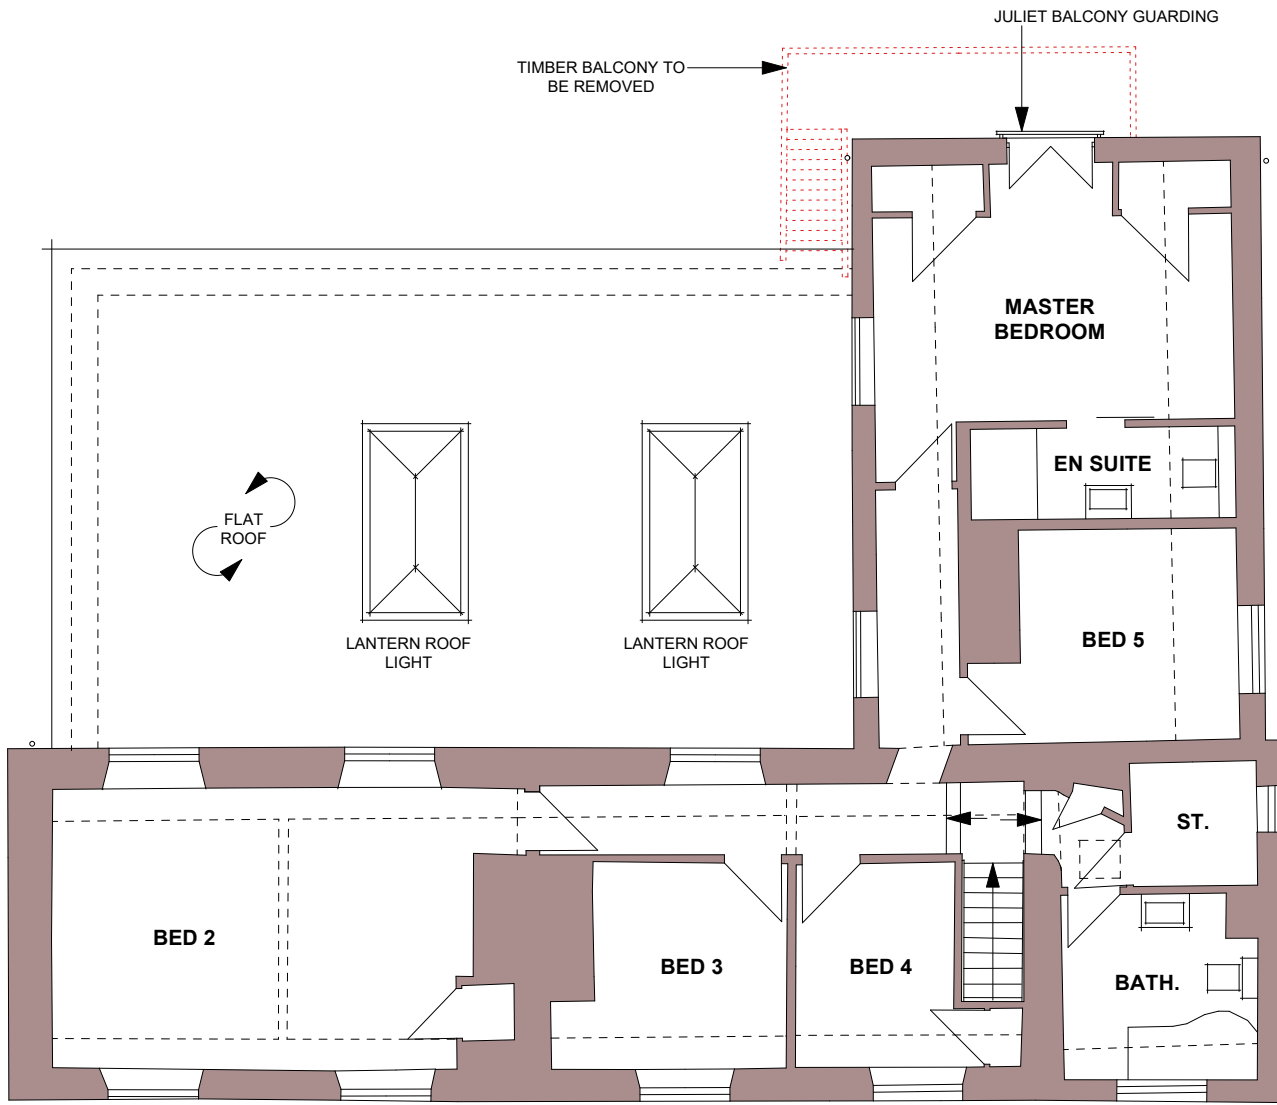

PROPOSED FIRST FLOOR PLAN
Scale 1:100

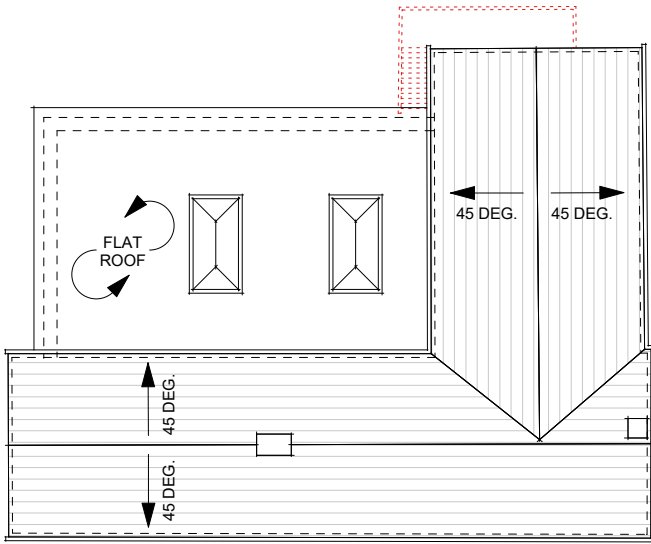

PROPOSED ROOF PLAN
Scale 1:200