

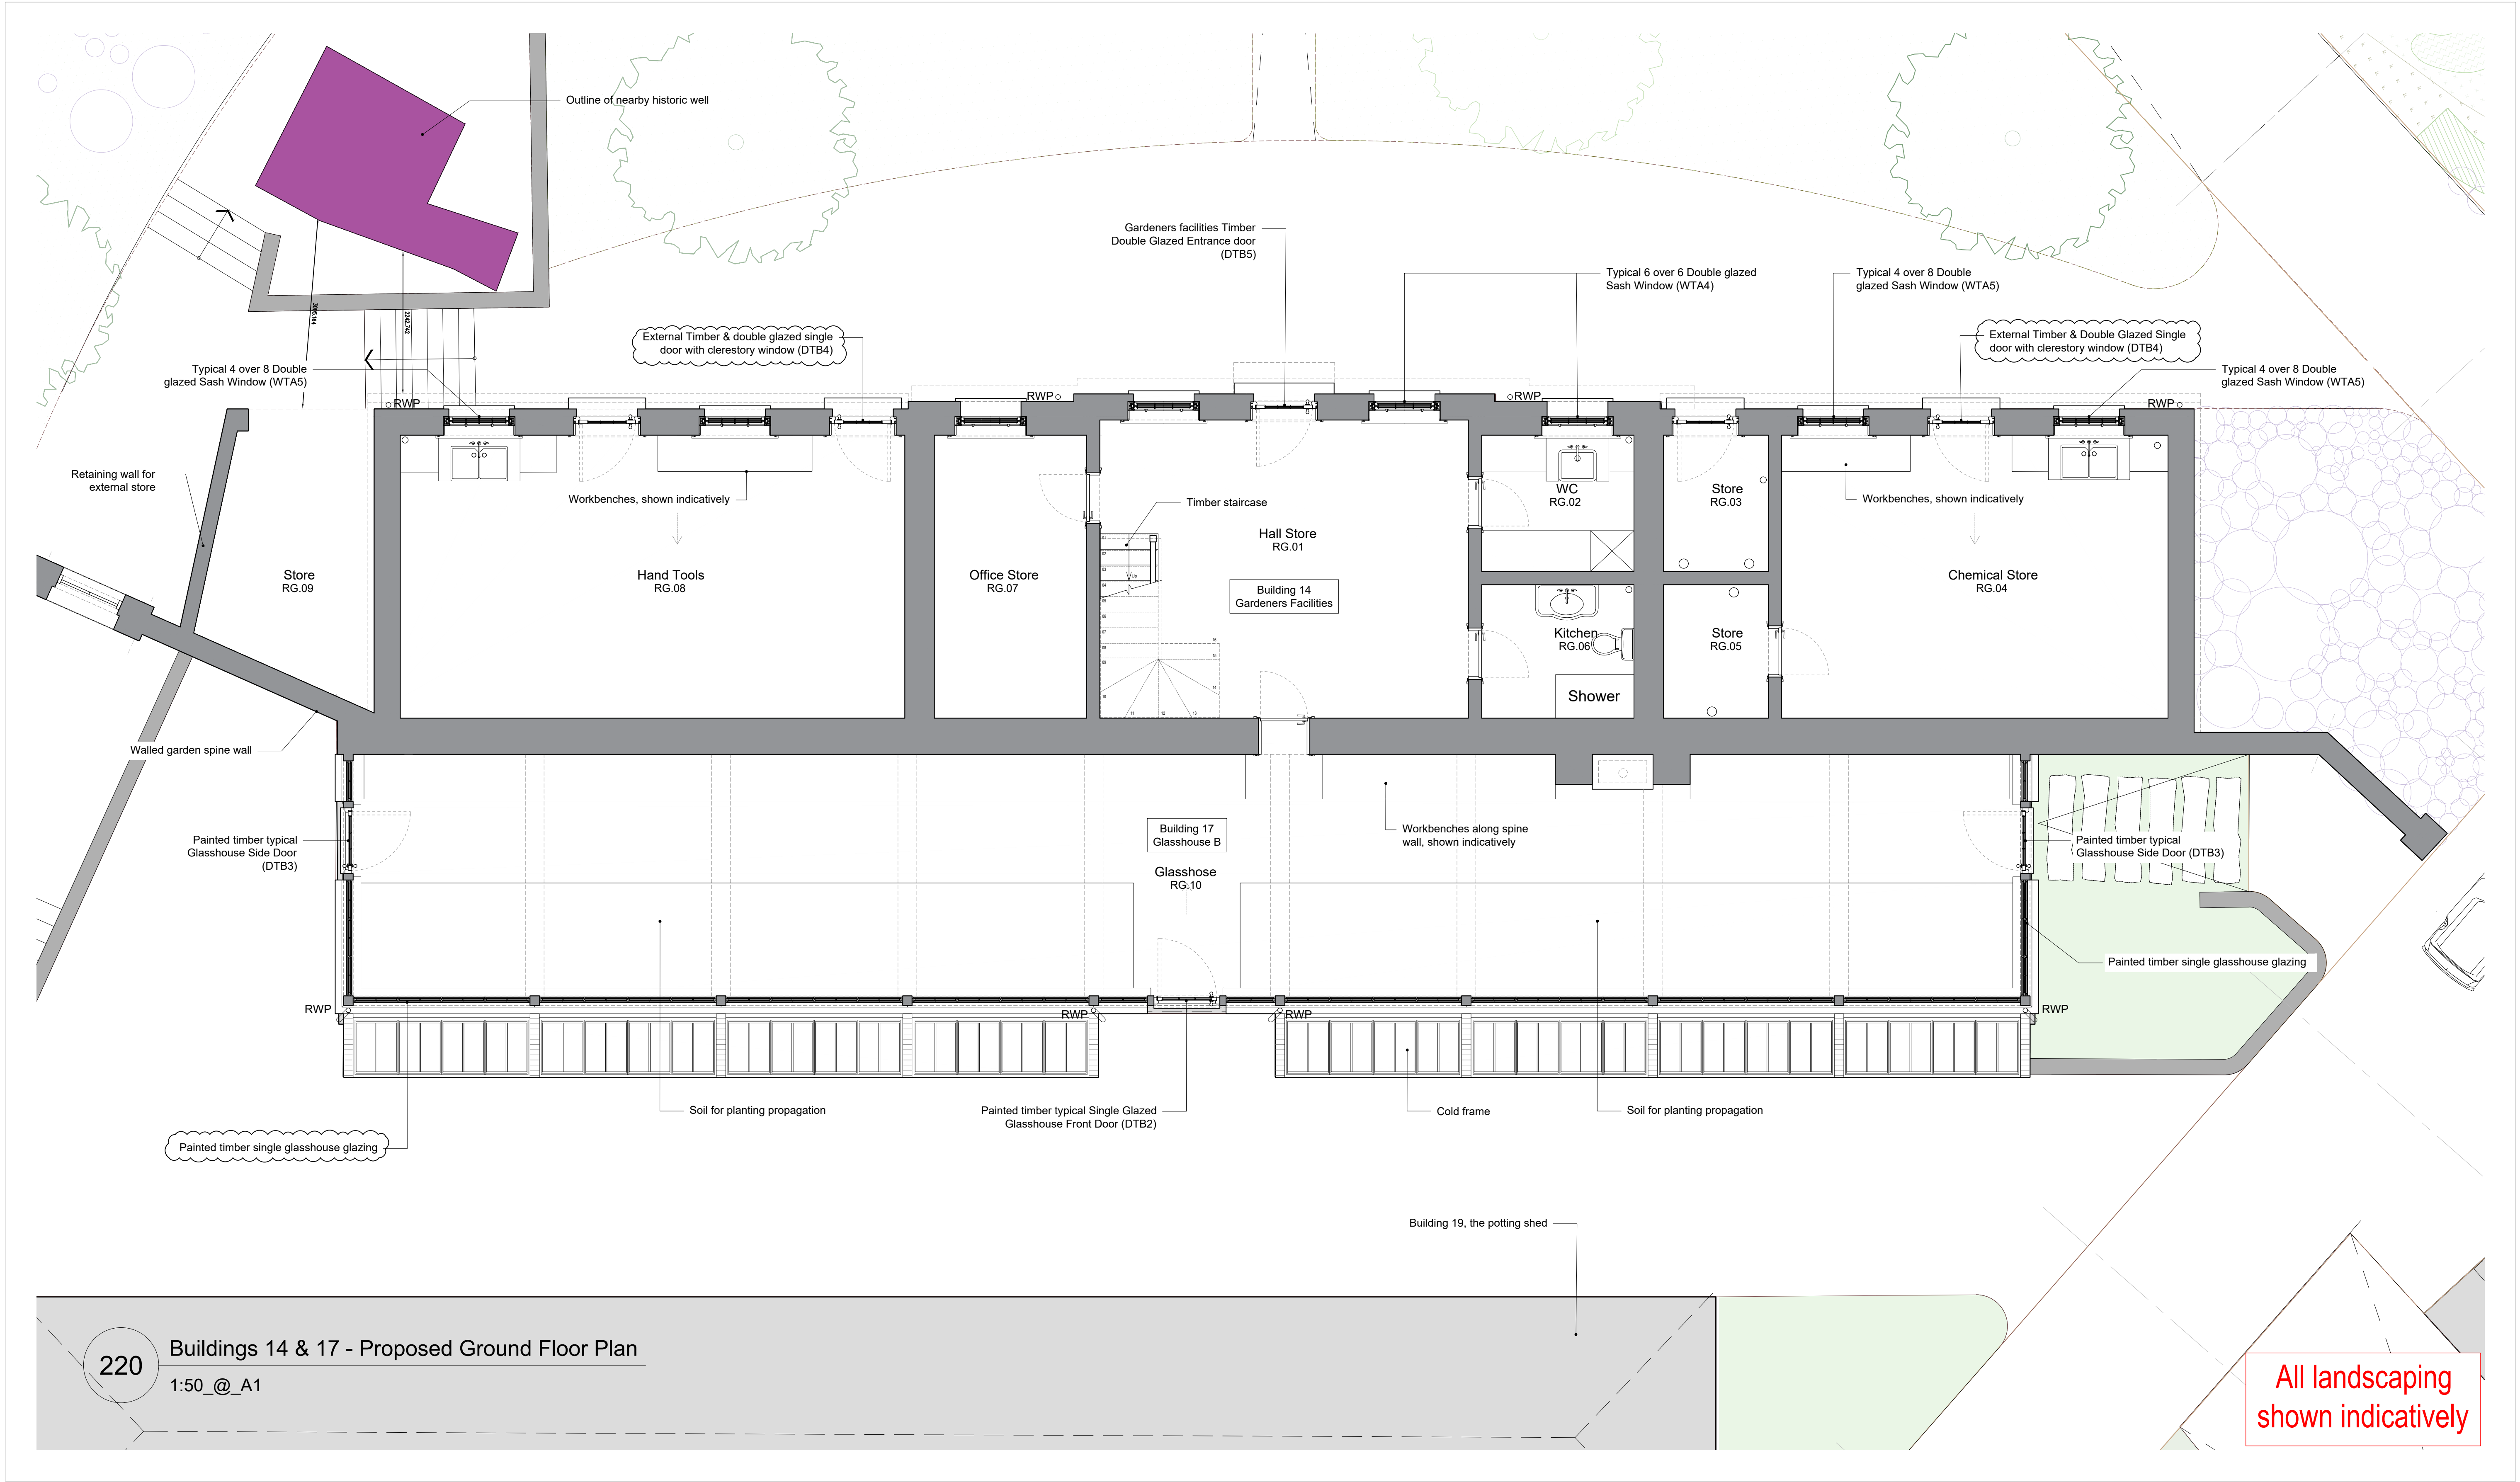
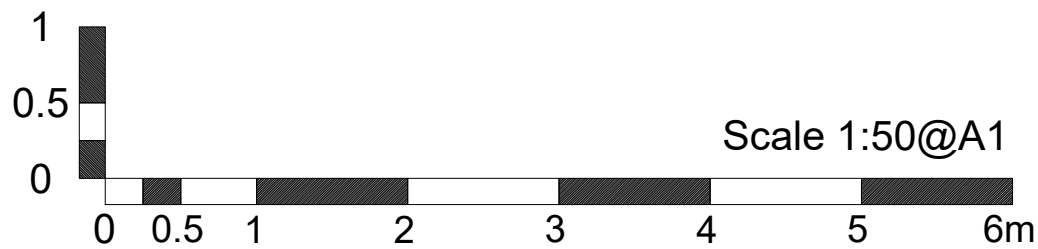


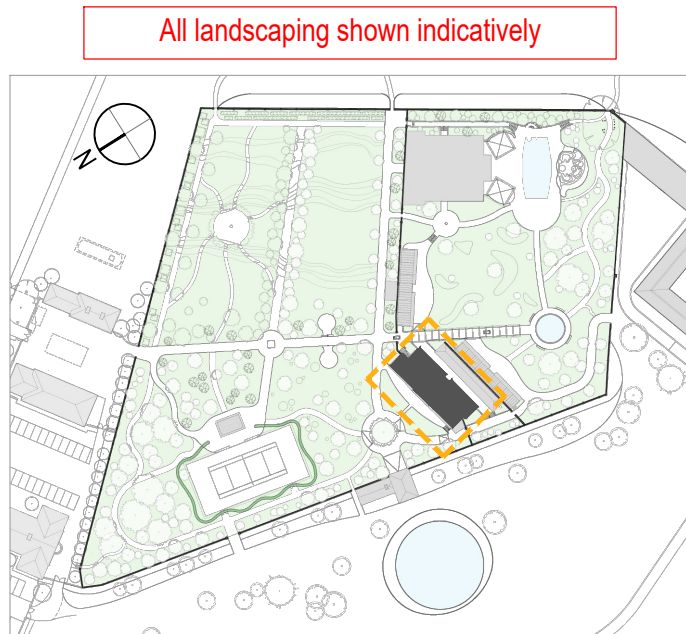

No. Notes

1. Dimensions to be verified on site. Only figured dimensions to be used and any discrepancies in dimensions are to be reported to the architect. No dimensions are to be scaled from printed drawings. Any areas indicated on this drawing are for guidance only. No responsibility is taken for their accuracy.
2. There is a risk of injury or death in construction if the works are not properly planned and supervised. The contractor must not undertake any element of the work without first having carried out the necessary risk assessments and prepared detailed method statements.

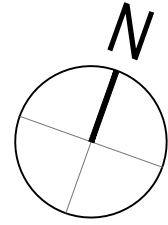

FOR PLANNING

P4 Amendments to annotations
P3 Glasshouse overhead rafter sizing amended
P2 Staircase amended, wall lining increased
P1 Initial Release
no. revision.

Job: TH - Walled Garden Buildings

Title: Buildings 14 & 17 - Ground Floor Plan P4

Type: Building 14 & 17

Status: FOR PLANNING

11/06/26	checked by	DY	approved by	DY
11/06/26	drawn by	JM	date	10/08/26
26/03/26	scale	1:50 @ A1	size	A1
dd/mm/yy	job number	3124	drawing number	220
			revision	P4
	date.			

BLDA ARCHITECTS

RIBA
Chartered Practice

211 Design Centre East
Chelsea Harbour
London, SW10 0XF

mail@blda.co.uk
www.blda.co.uk
t+44 (0) 20 7838 5555