


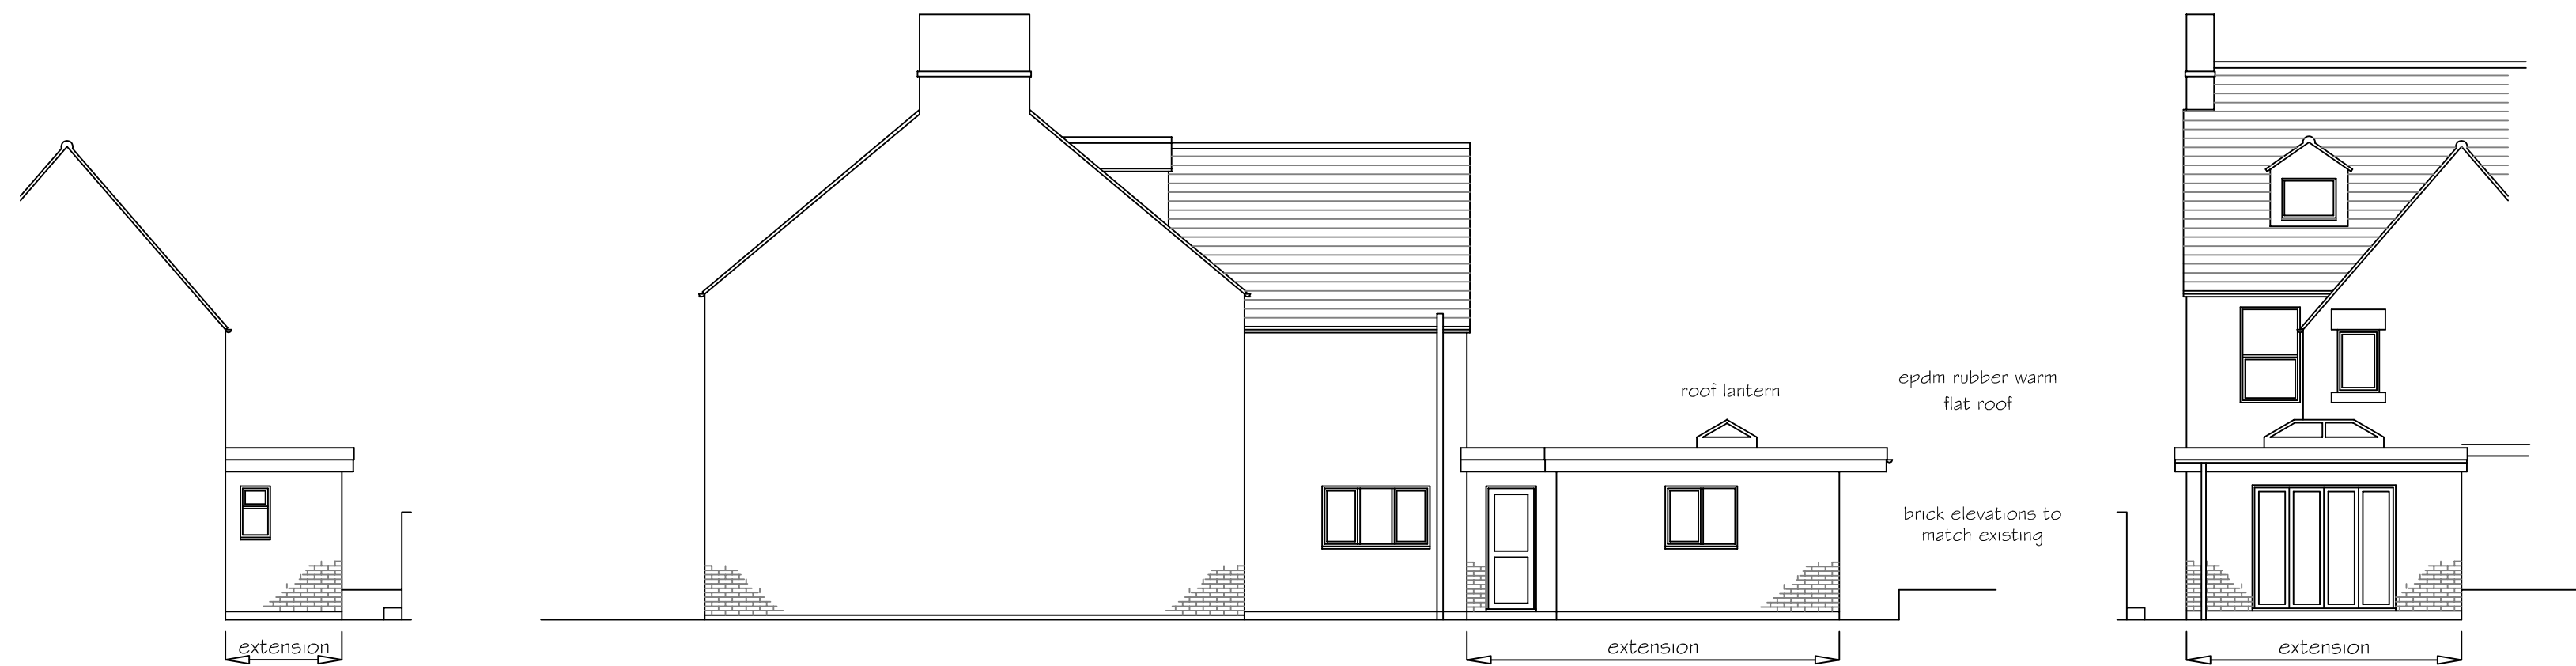

PROPOSED FRONT (NORTH EAST) ELEVATION 1:100

PROPOSED SIDE (NORTH WEST) ELEVATION 1:100


PROPOSED REAR (SOUTH WEST) ELEVATION 1:100



EXISTING FRONT (NORTH EAST) ELEVATION 1:100



EXISTING SIDE (NORTH WEST) ELEVATION 1:100

EXISTING REAR (SOUTH WEST) ELEVATION 1:100

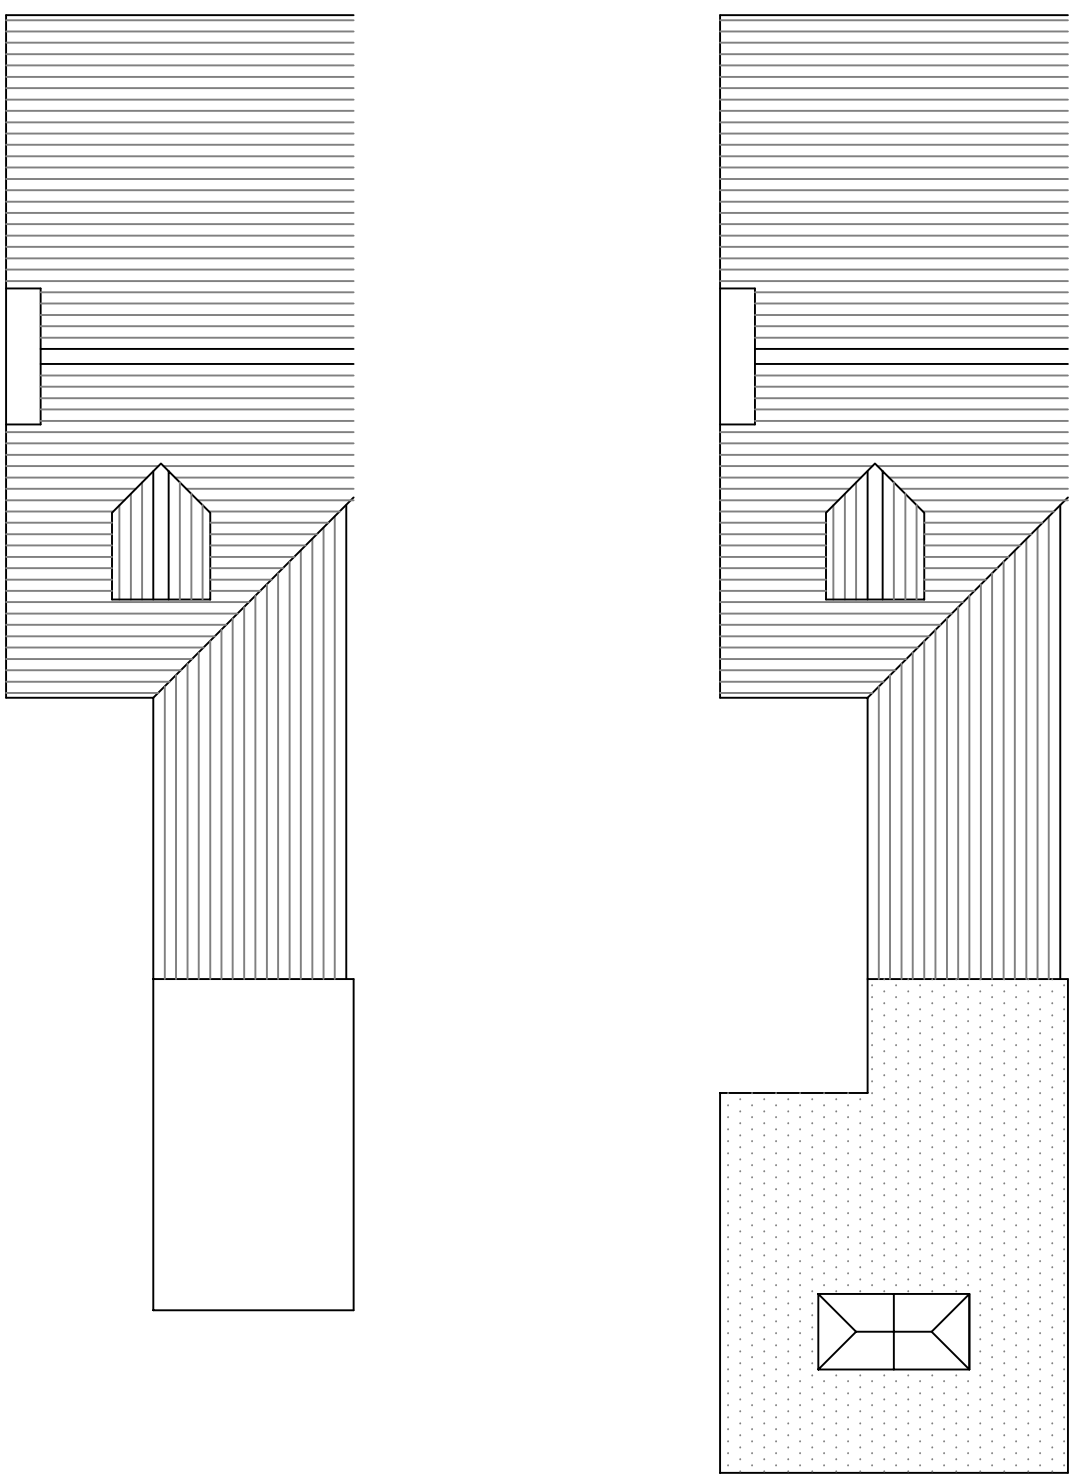


EXISTING ROOF PLAN 1:100



PROPOSED ROOF PLAN 1:100

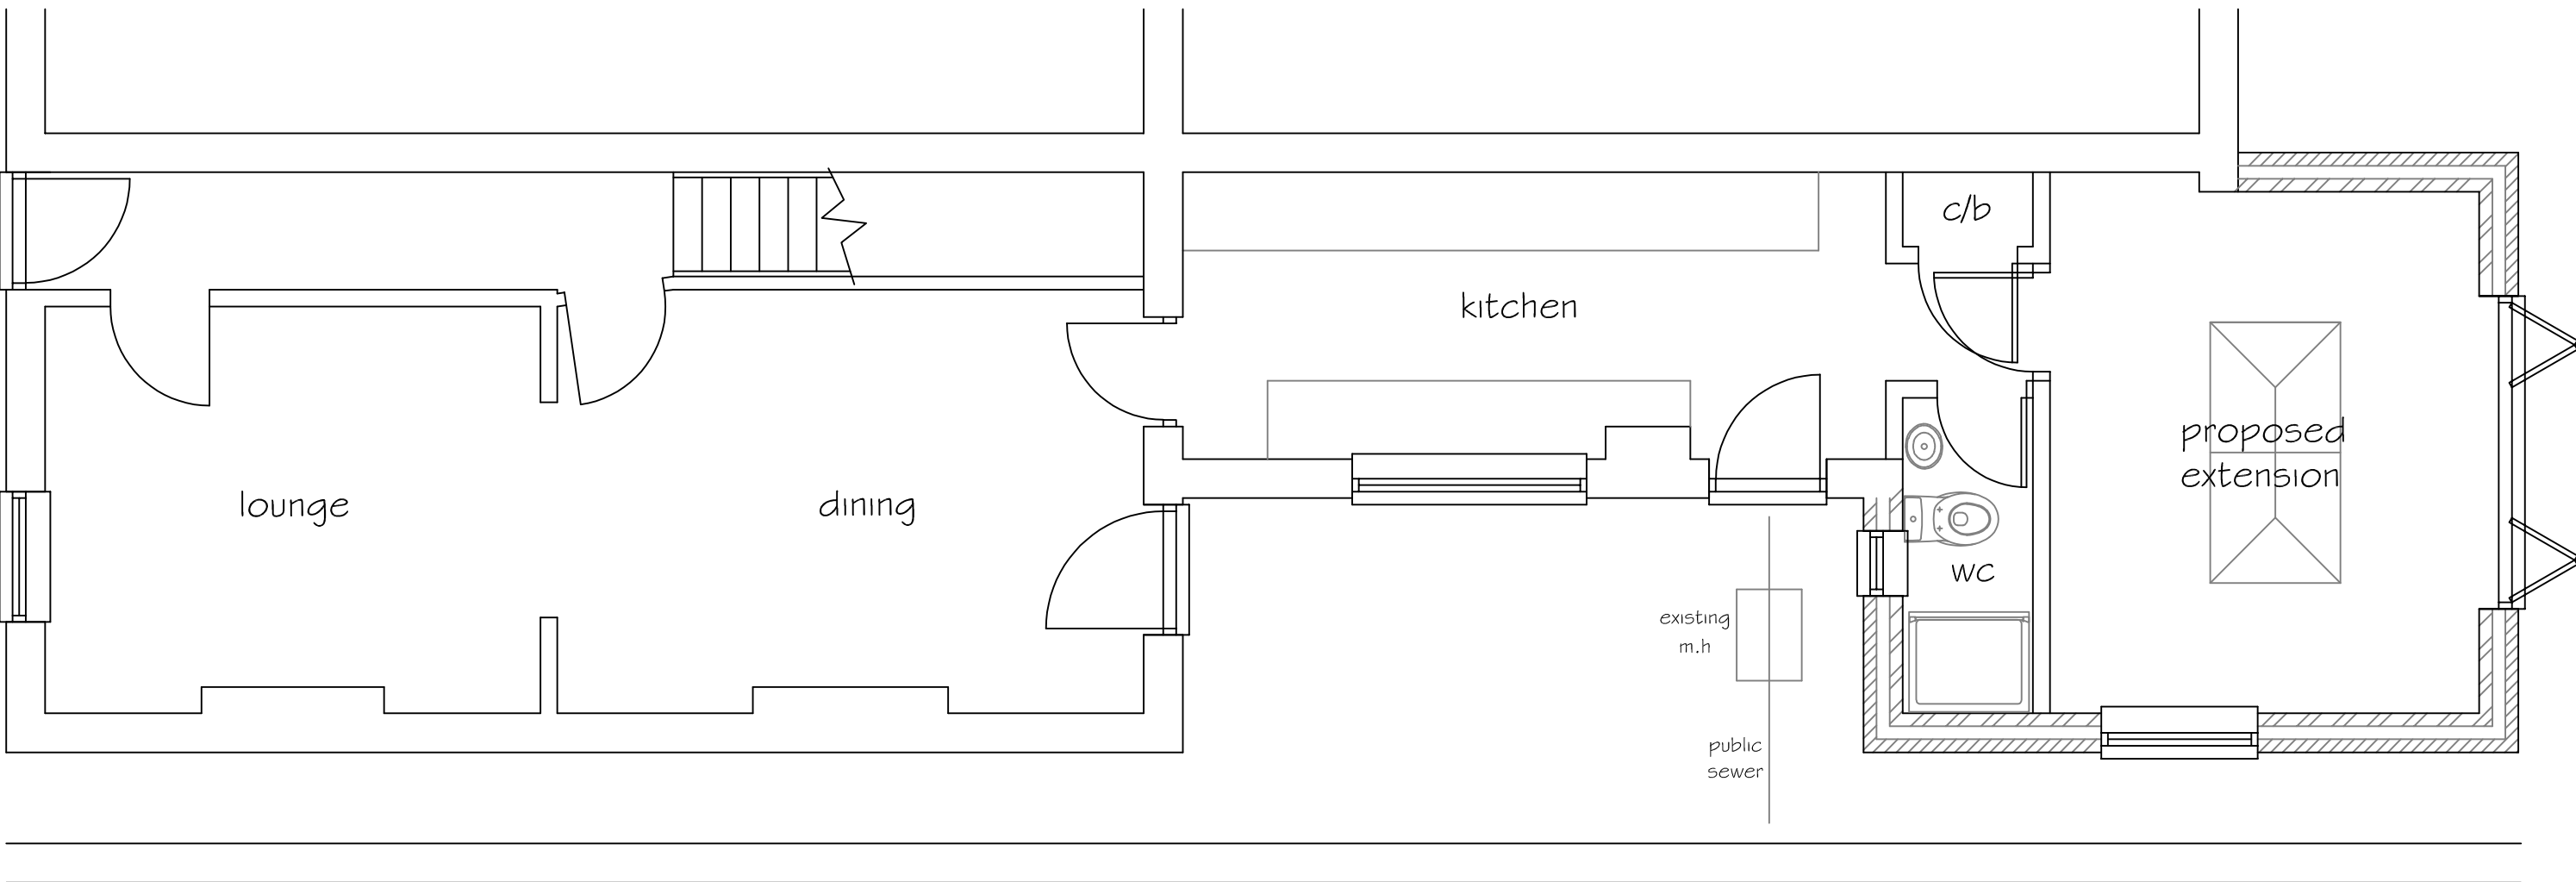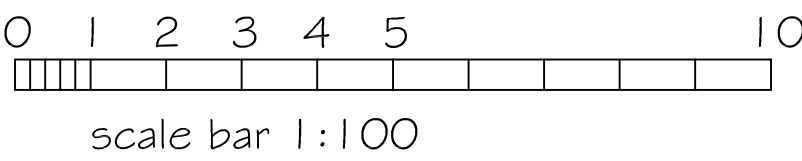

PROPOSED GROUND FLOOR PLAN 1:50

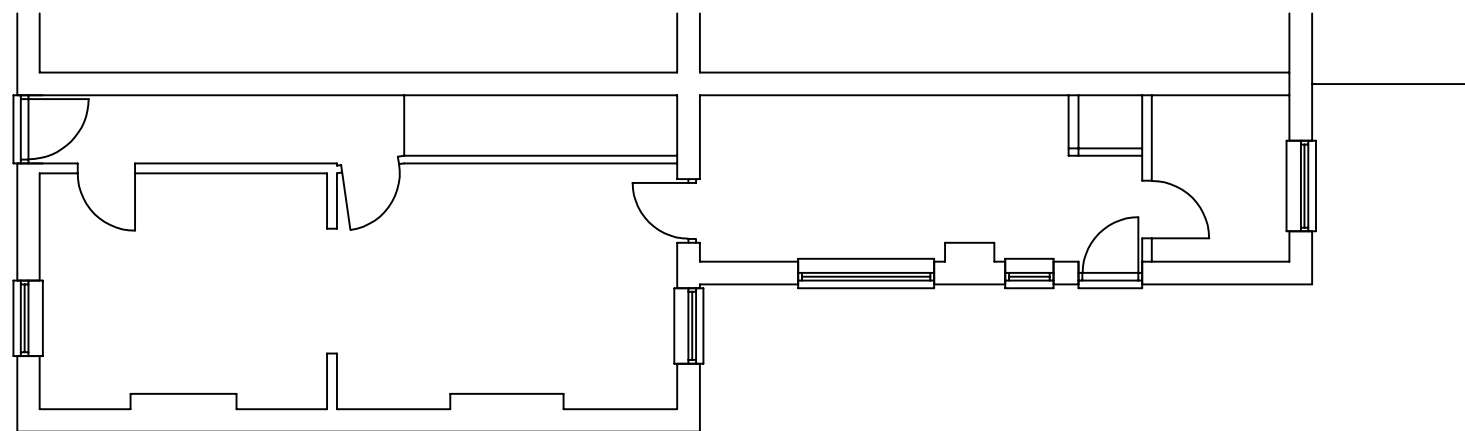

EXISTING GROUND FLOOR PLAN 1:100

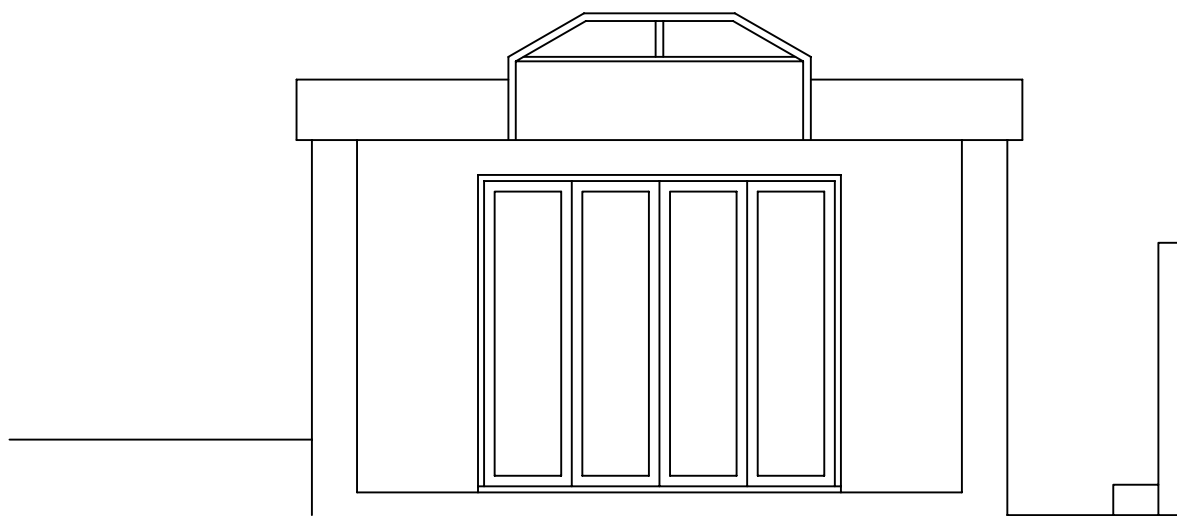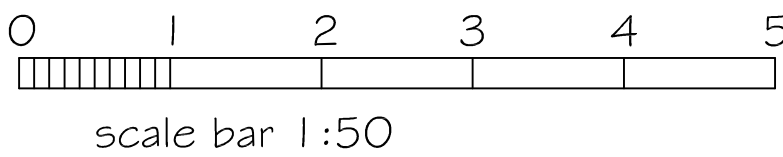

SECTION LOOKING THROUGH DOORS TO GARDEN 1:50

Issue 2 Existing & Proposed roof plan labels scale corrected

SJF PLANNING
& DESIGN SERVICE

01225 782078 simonnearthebell@gmail.com

PROPOSED SINGLE STOREY REAR
SUNLOUNGE EXTENSION

CLIENT MRS M HAFFENDEN

LOCATION 13 WEST STREET
TROWBRIDGE
BA1 4 OAH

TITLE PROPOSED PLANS

DRG NO	ISSUE	DATE
2611-1	2	MARCH 2026