


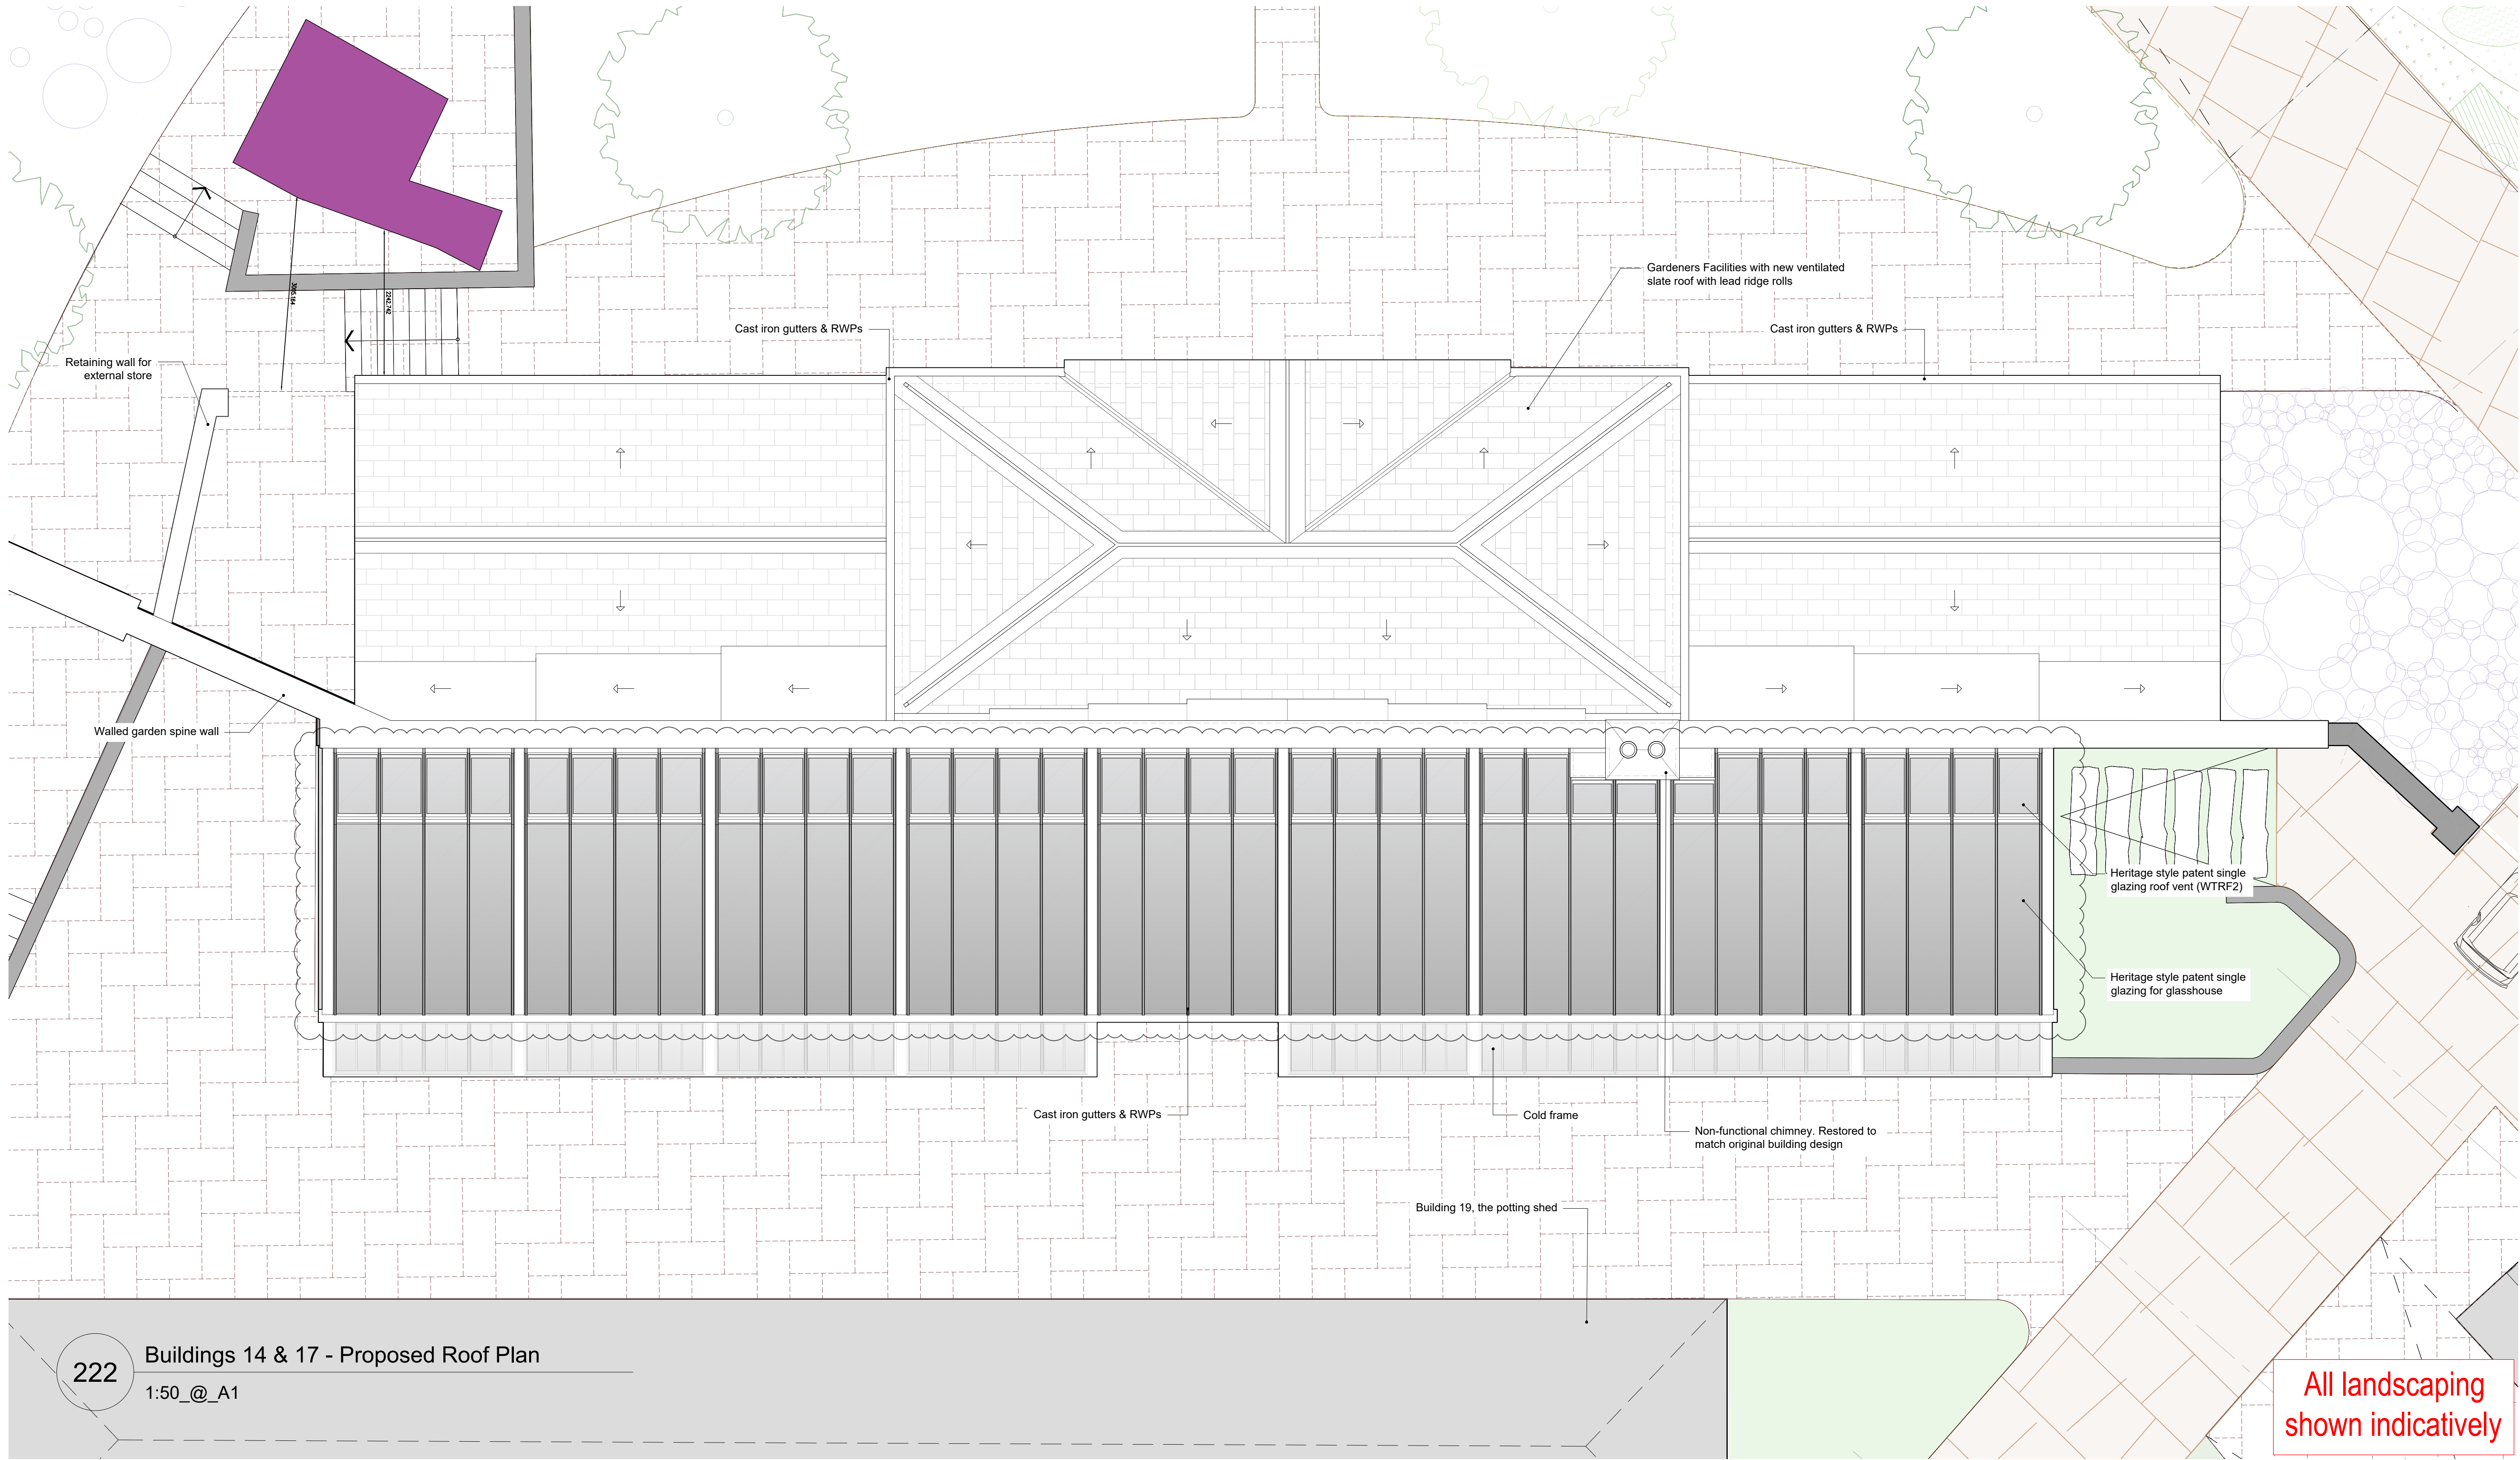

222



Buildings 14 & 17 - Proposed Roof Plan

1:50 @_A1


All landscaping
shown indicatively

No. Notes

1. Dimensions to be verified on site. Only figured dimensions to be used and any discrepancies in dimensions are to be reported to the architect. No dimensions are to be scaled from printed drawings. Any areas indicated on this drawing are for guidance only. No responsibility is taken for their accuracy.
2. There is a risk of injury or death in construction if the works are not properly planned and supervised. The contractor must not undertake any element of the work without first having carried out the necessary risk assessments and prepared detailed method statements.

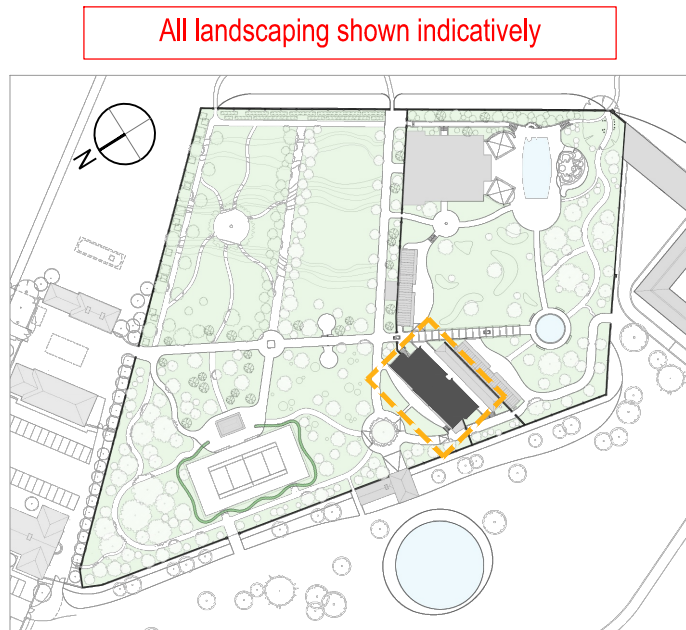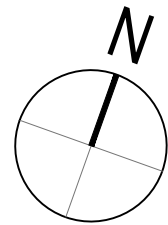

All landscaping shown indicatively

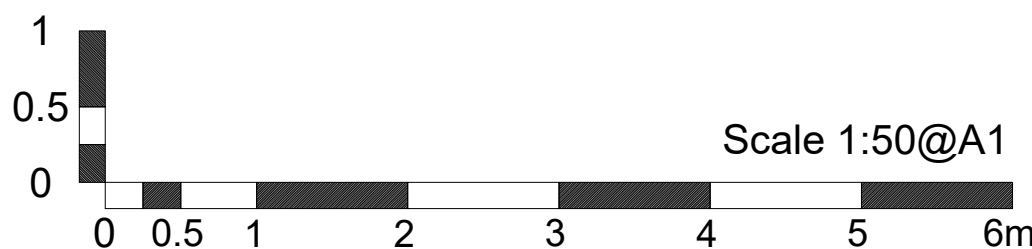

FOR PLANNING

P3	Glasshouse roof vent size and glazing amended
P2	Chimney amended
P1	Initial Release
no.	revision.

11/06/26	date.
26/03/26	dd/mm/yy

drawn by	JM
scale	1:50 @ A1
job number	3124

checked by	DY
size	A1
drawing number	222

approved by	DY
date	11/06/26
revision	P3

Job: TH - Walled Garden Buildings
Title: Buildings 14 & 17 - Roof Plan P3

Type: Building 14 & 17
Status: FOR PLANNING

BLDA ARCHITECTS

RIBA
Chartered Practice

211 Design Centre East
Chelsea Harbour
London, SW10 0XF

mail@blda.co.uk
www.blda.co.uk
t +44 (0) 20 7838 5555