


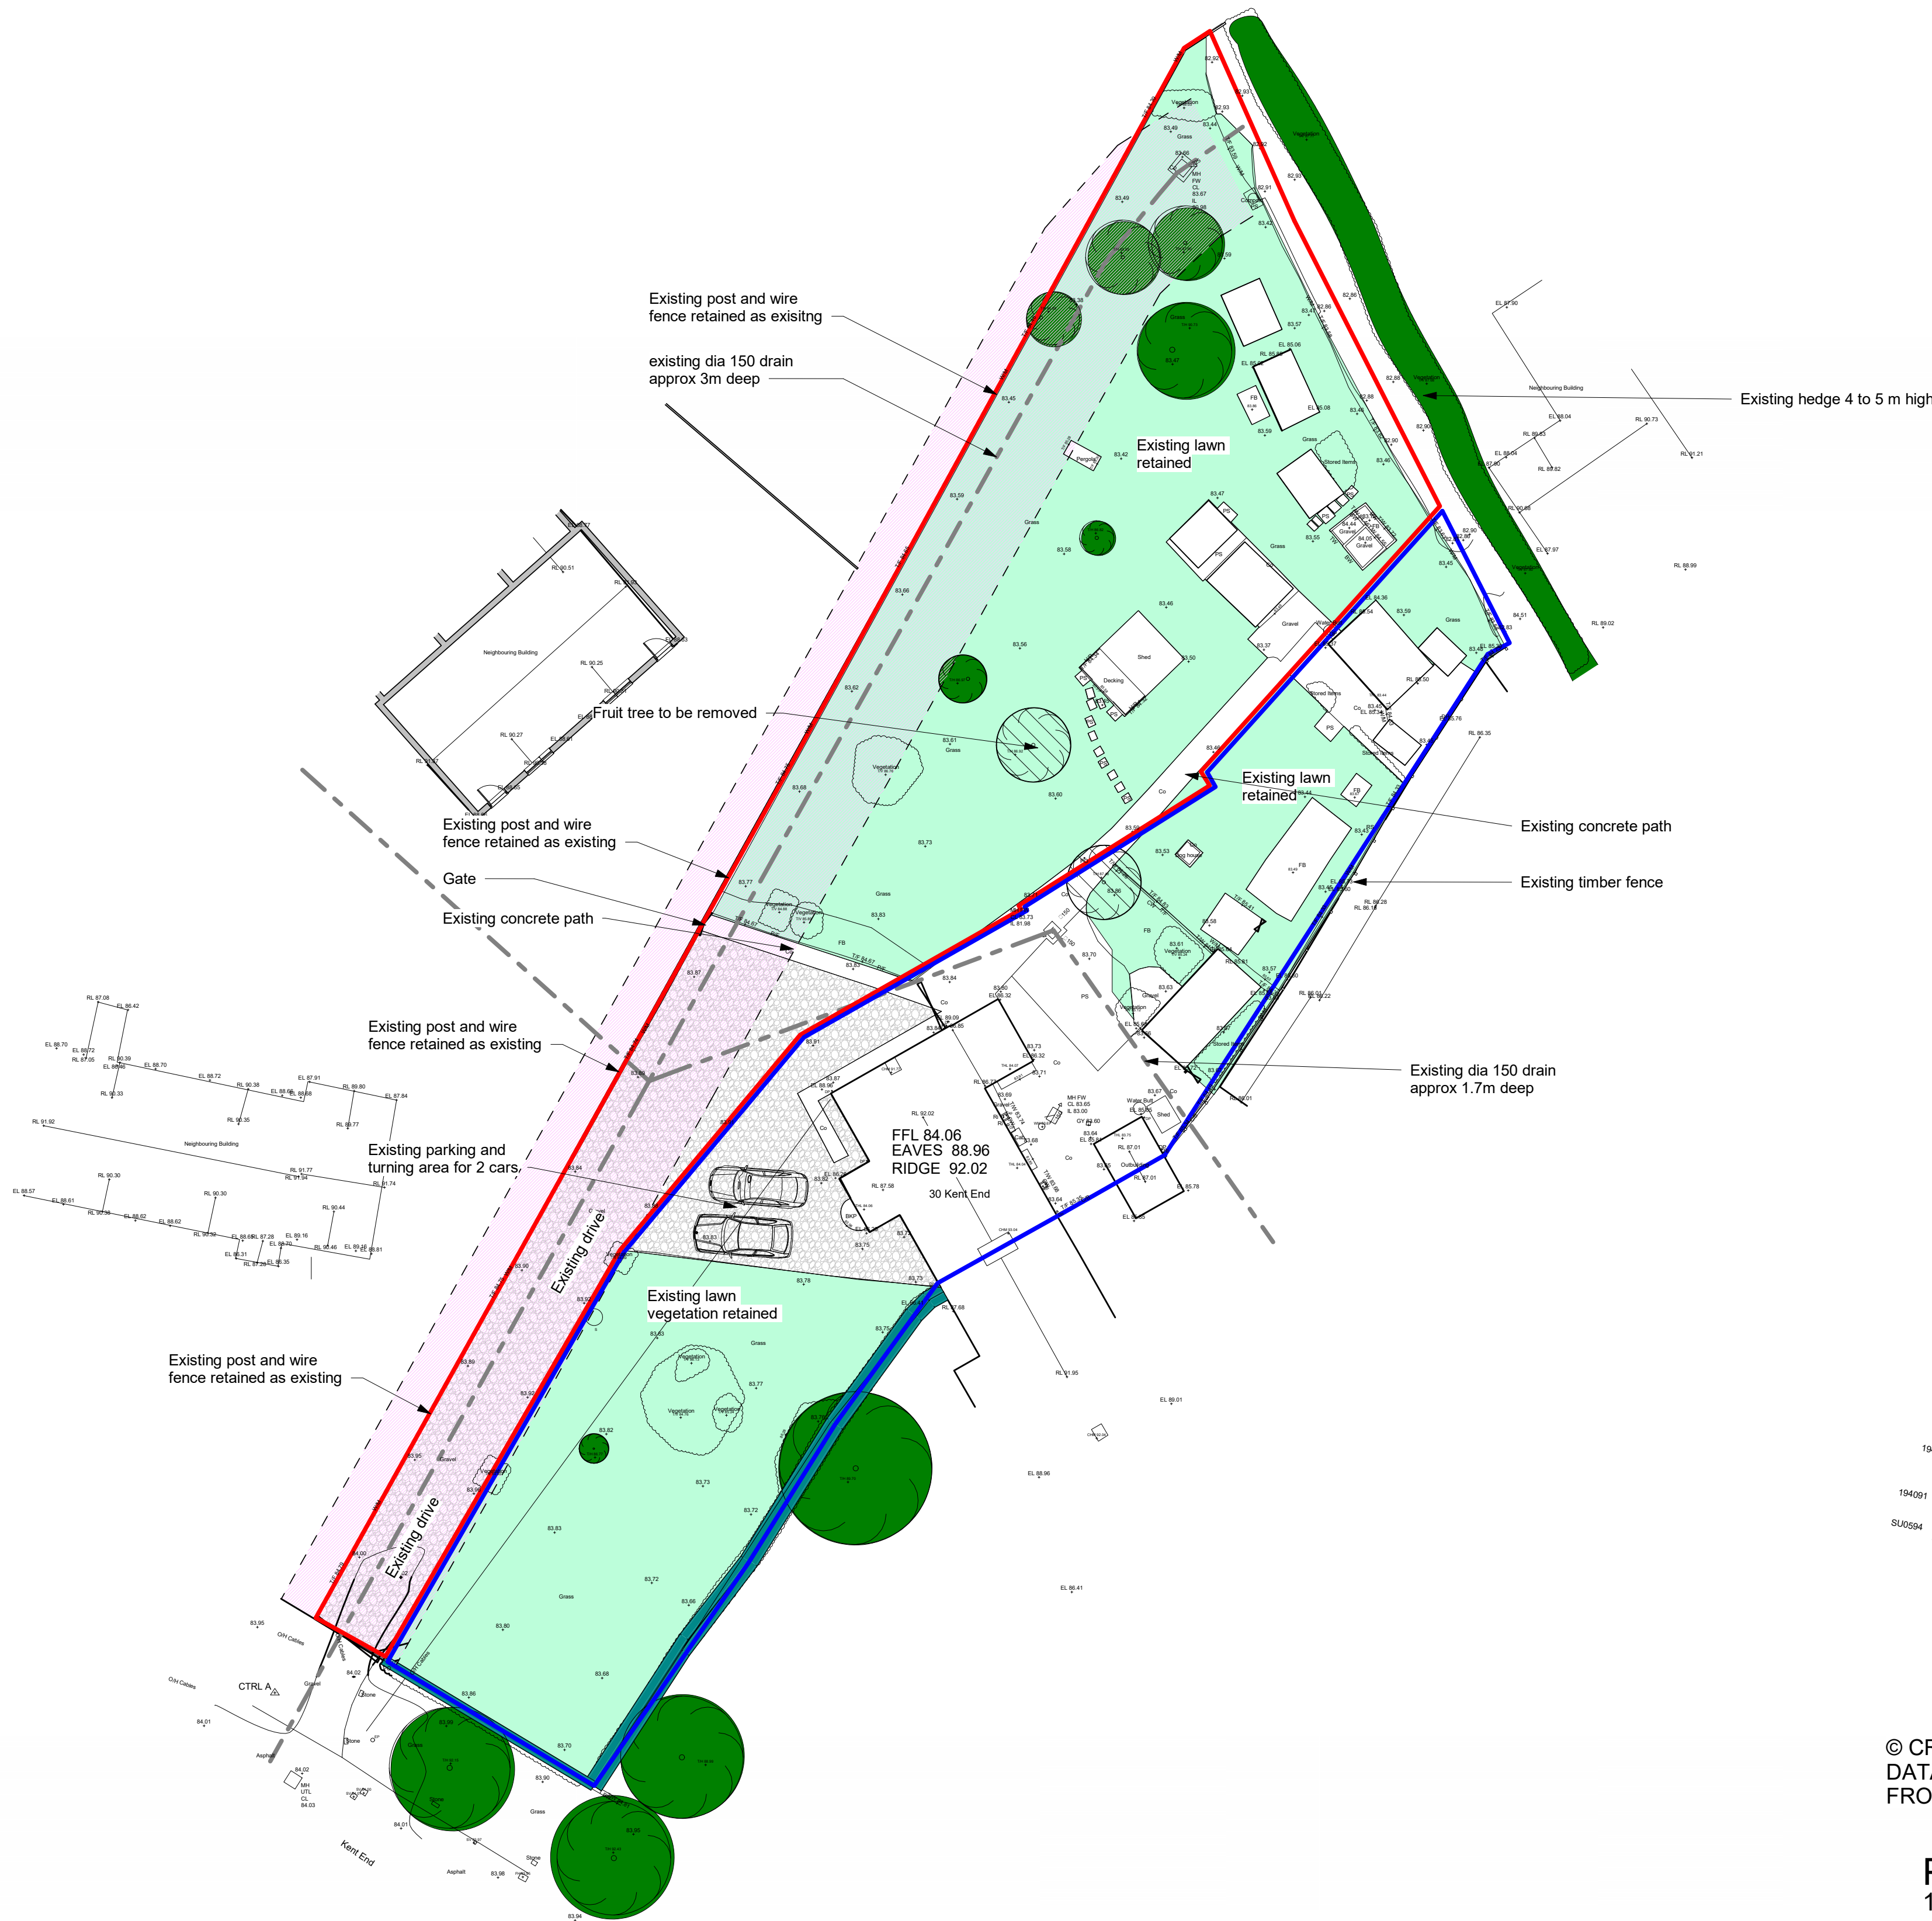

Site Plan - As Existing
1:200





South West - As Existing
1 : 100



© CROWN COPYRIGHT 2026 ORDNANCE SURVEY 100053143
DATA LICENCE FOR USE BY HALZAC DESIGN LTD FOR 1 YEAR
FROM AUGUST 26

PL Location Plan
1 : 1250

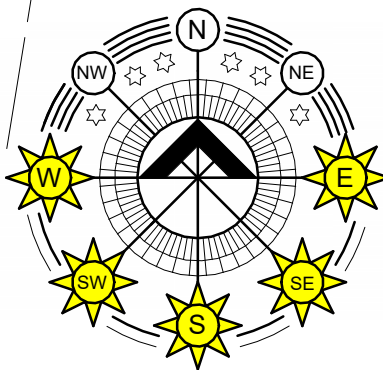 

A1 TO ACCOMPANY A PLANNING APPLICATION

DRAWING NUMBER PREFIXED WITH:
EX = EXISTING DRAWING, NOT TO BE SCALED EXCEPT FOR PLANNING PURPOSES, BASED ON INFORMATION PROVIDED BY:
SK = SKETCH DRAWING, INFORMAL DRAWING, NOT FOR OFFICIAL USE, NOT TO BE USED FOR PLANNING PURPOSES, NOT TO BE SCALED.
PL = DRAWING TO ACCOMPANY A PLANNING APPLICATION, CAN BE SCALED FOR PLANNING PURPOSES ONLY, NOT FOR CONSTRUCTION(N/C).
BR = DRAWING FOR A BUILDING REGULATION APPLICATION AND APPROVAL ONLY, USE GIVEN DIMENSION ONLY, NOT TO BE SCALED, N/C.
WD = WORKING DRAWING, INCLUDES ADDITIONAL DETAIL OVER AND ABOVE BR DESIGNATION, USE GIVEN DIMENSION ONLY, NOT TO BE SCALED.

PROJECT TITLE:
NEW HOUSE IN THE GROUNDS OF
30 KENT END, ASHTON KEYNES SN6
GPU
CHIVERS
DRAWING:
SITE AND LOCATION PLAN
SCALE @ A1
As Indicated
DATE:
JAN/26
DRAWN BY:
CR

HALZAC DESIGN LTD
ARCHITECTURAL DESIGN SERVICE
Phoenix House, Phoenix Way, Chichester, GL7 1 0GG
halzac_design@gmail.com halzacdesign.co.uk
JOB NUMBER: 25-003
DRAWING NUMBER: PL10
REV: B
LATEST REVISION: REV B 27/08/26 Following planning consultation all drawings updated