



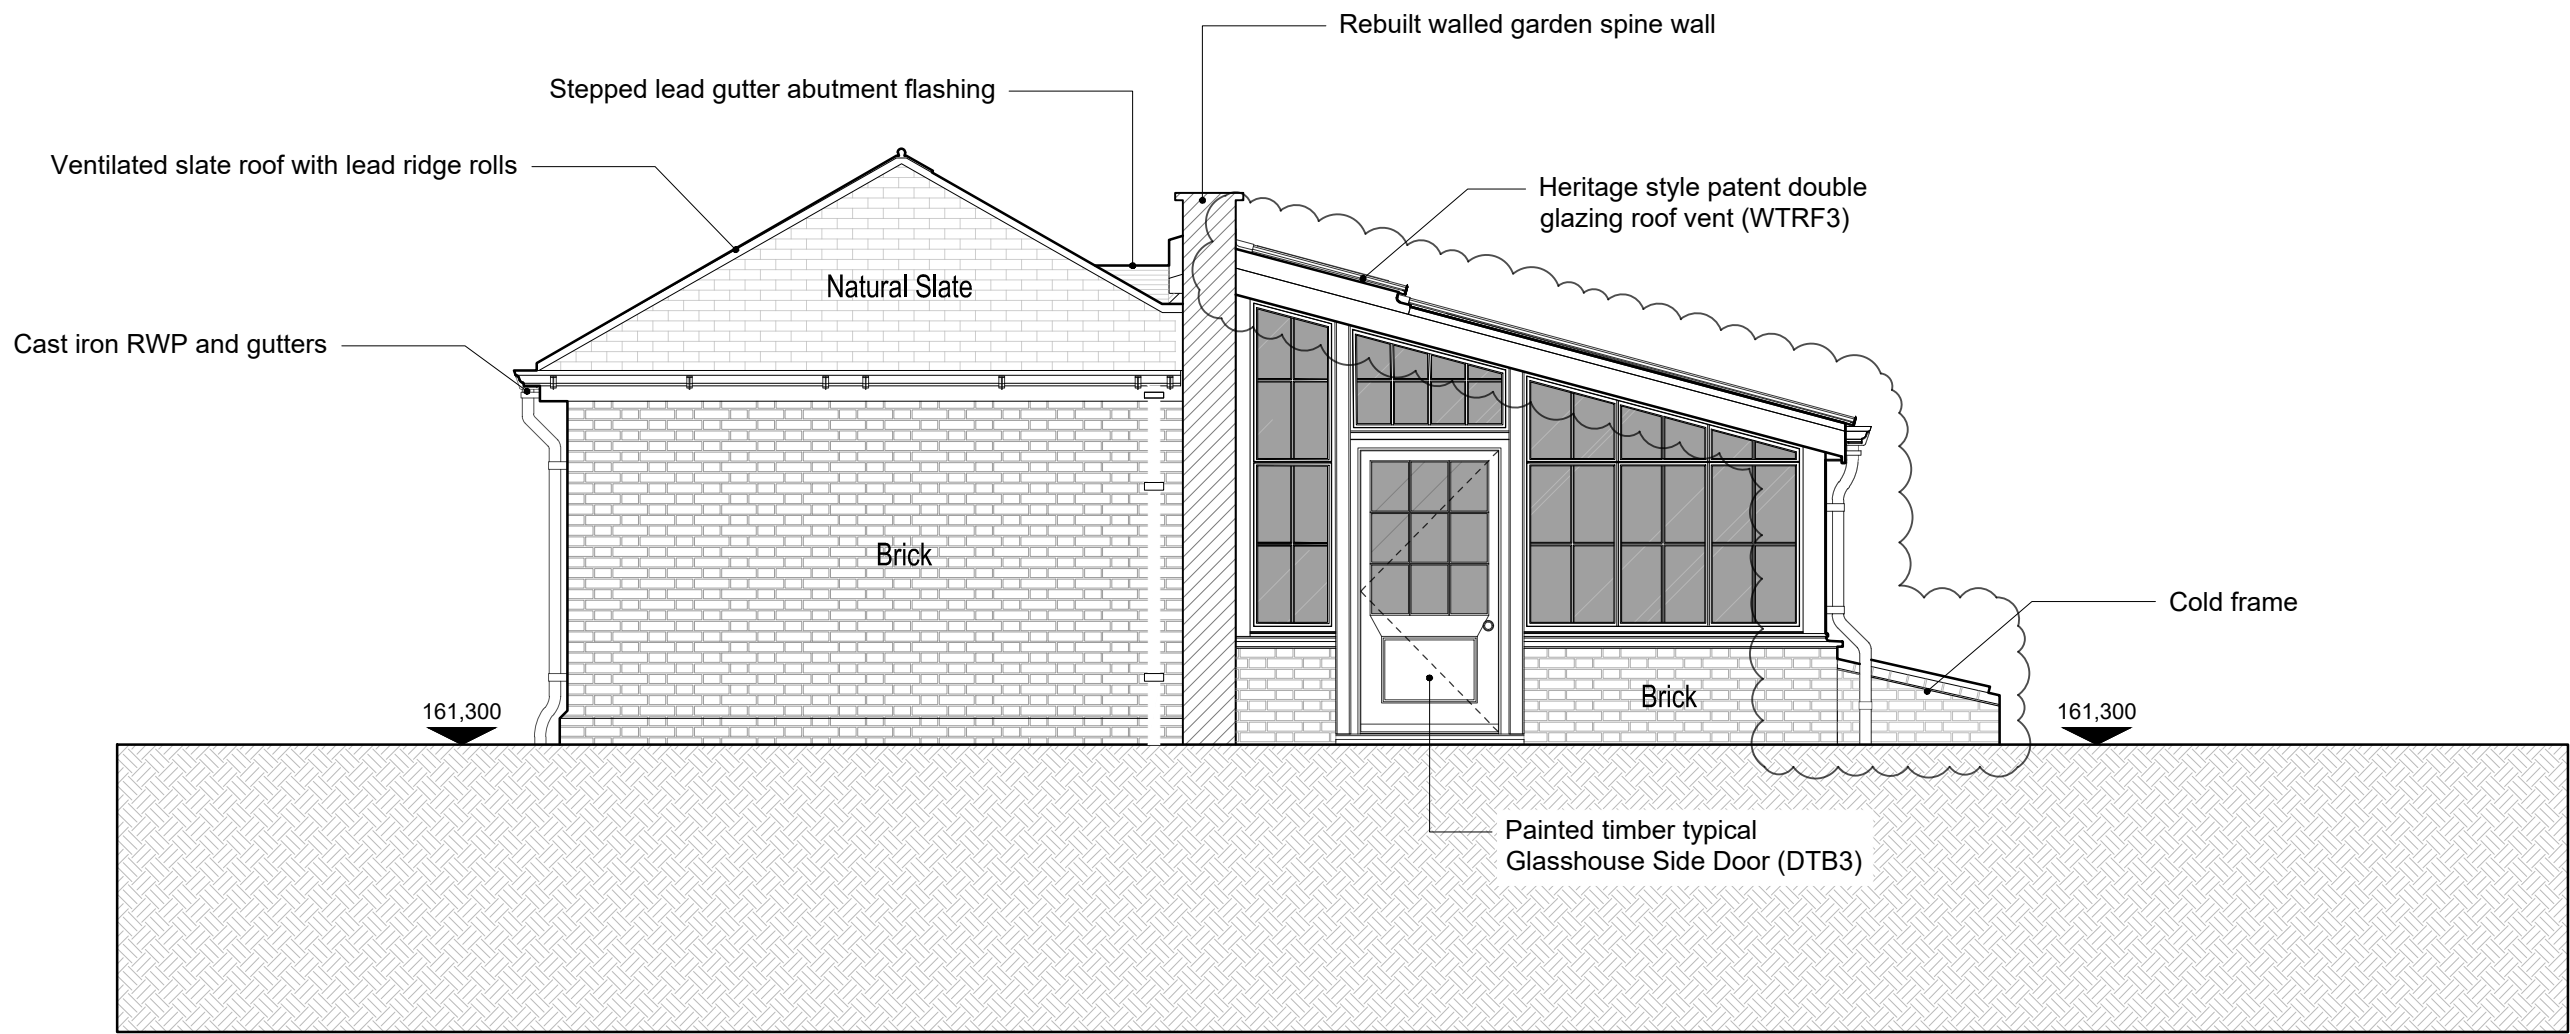

263

Buildings 18 & 19 - Proposed West Elevation

1:50 @ A1

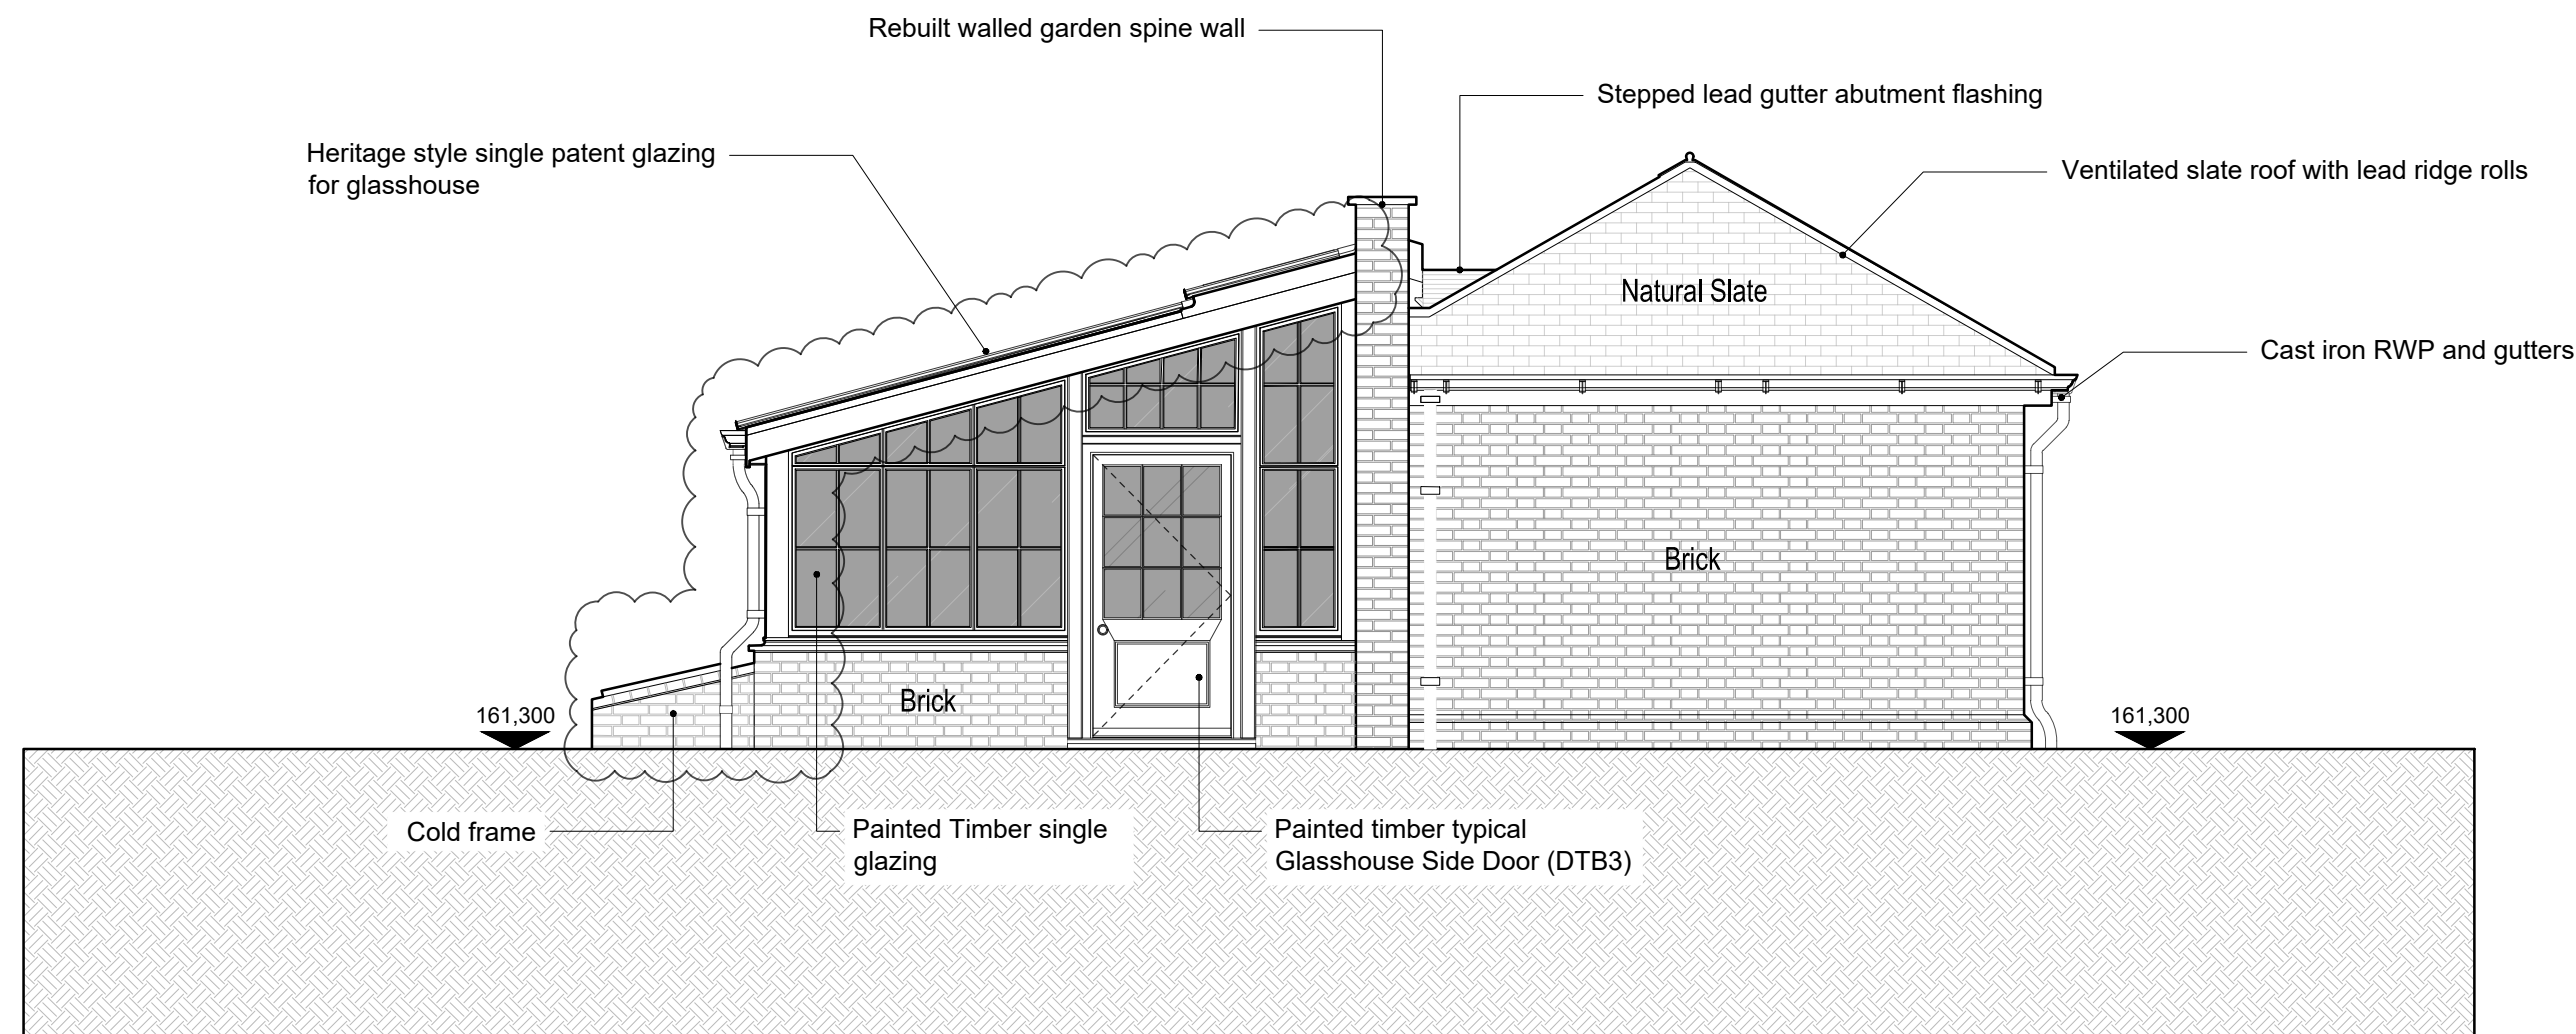


263

Buildings 18 & 19 - Proposed East Elevation


1:50 @ A1

No. Notes

1. Dimensions to be verified on site. Only figured dimensions to be used and any discrepancies in dimensions are to be reported to the architect. No dimensions are to be scaled from printed drawings. Any areas indicated on this drawing are for guidance only. No responsibility is taken for their accuracy.
2. There is a risk of injury or death in construction if the works are not properly planned and supervised. The contractor must not undertake any element of the work without first having carried out the necessary risk assessments and prepared detailed method statements.

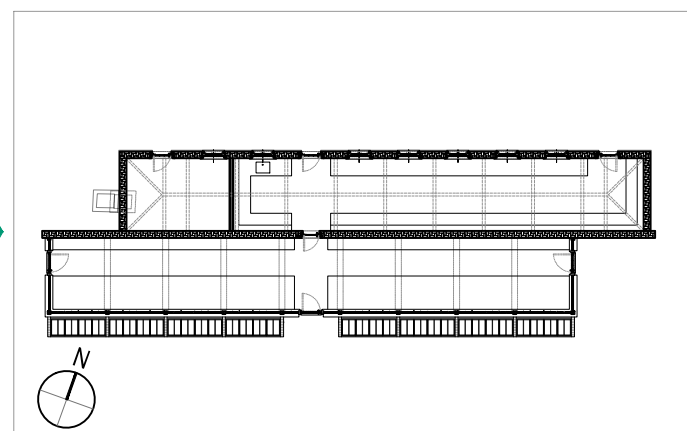

KEY PLAN

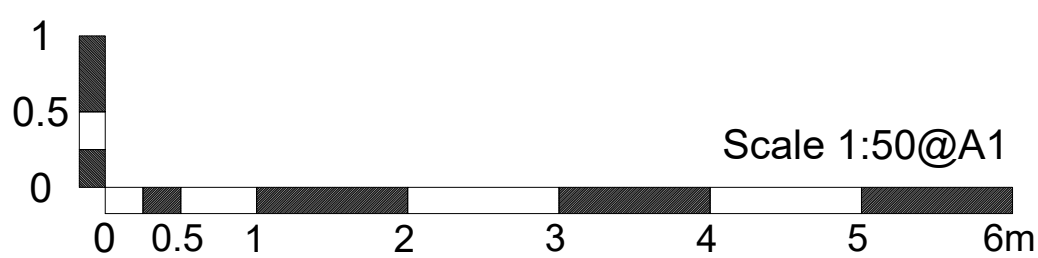

FOR PLANNING

Job: TH - Walled Garden Buildings

Title: Buildings 18 & 19 - East & West Elevations P3

Type: Building 18 & 19

Status: FOR PLANNING

drawn by	JM	checked by	-	approved by	-
scale	1:50 @ A1	size	A1	date	12/06/26
job number	3124	drawing number	263	revision	P3

P3	Glasshouse roof glazing amended according to supplier design. RWPs amended	15/06/26
P2	Glasshouse doors amended. Levels added	14/03/26
P1	Initial Release	dd/mm/yy
no.	revision.	date.

BLDA ARCHITECTS

RIBA 
Chartered Practice

211 Design Centre East
Chelsea Harbour
London, SW10 0XF

mail@blda.co.uk
www.blda.co.uk
t +44 (0) 20 7838 5555