



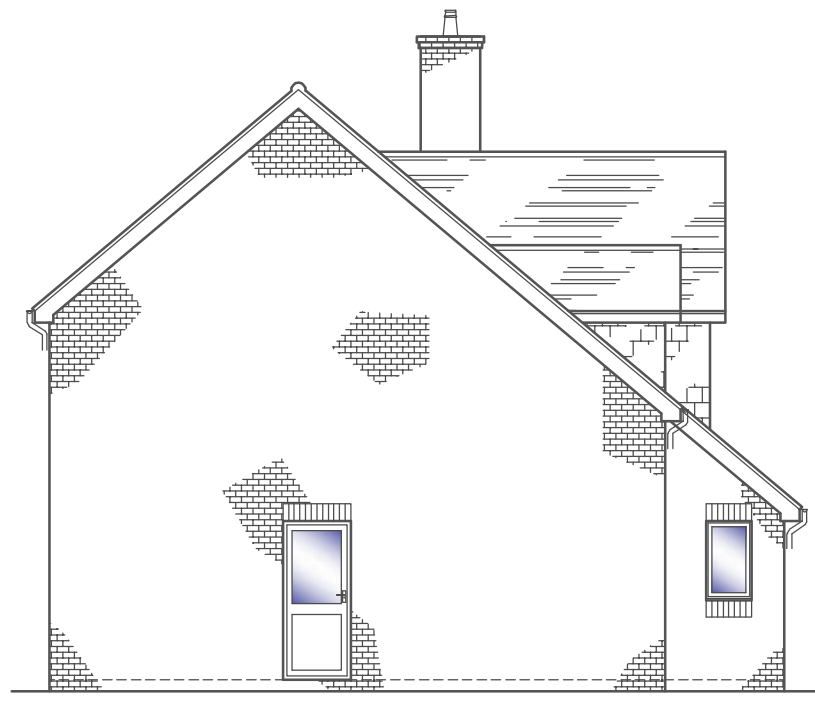


SOUTH ELEVATION
Scale 1:100

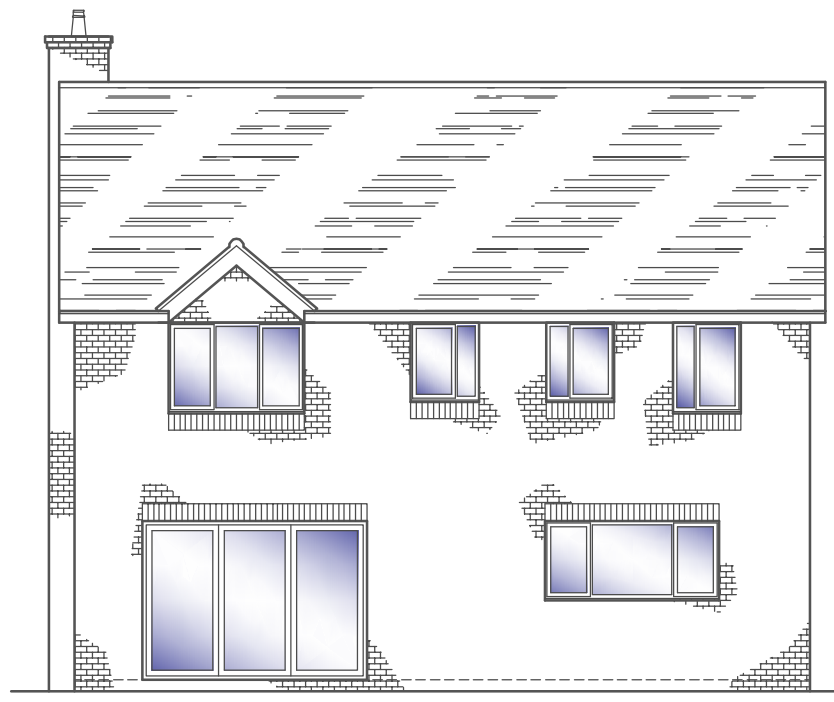


WEST ELEVATION
Scale 1:100




NORTH ELEVATION
Scale 1:100

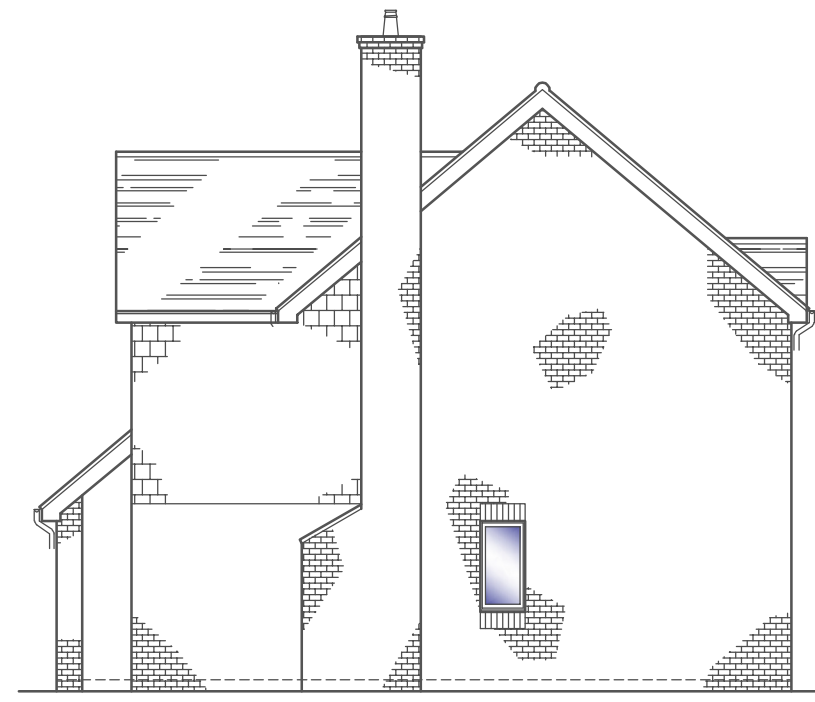



EAST ELEVATION
Scale 1:100

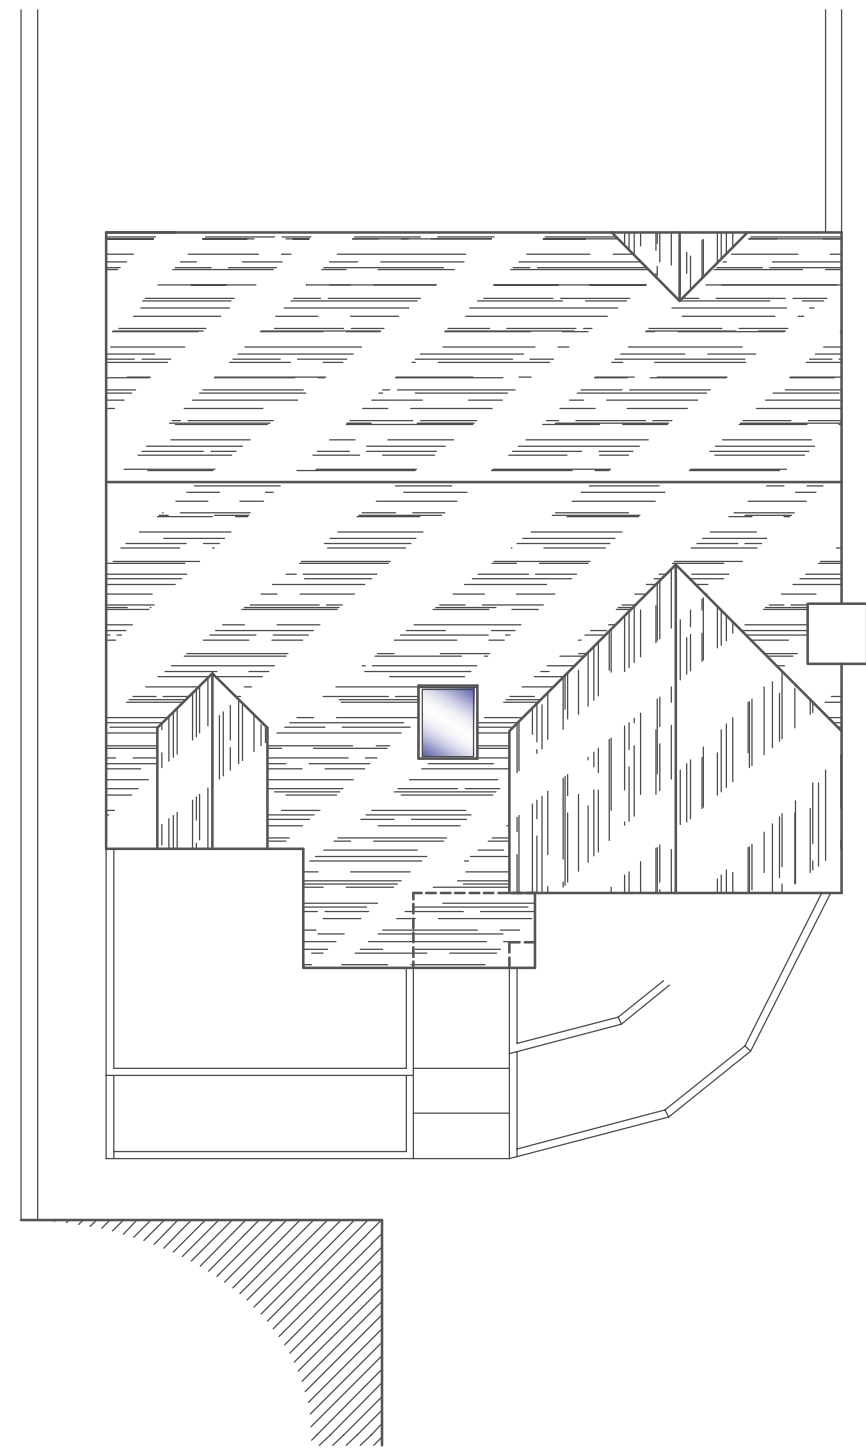


ROOF PLAN
Scale 1:100

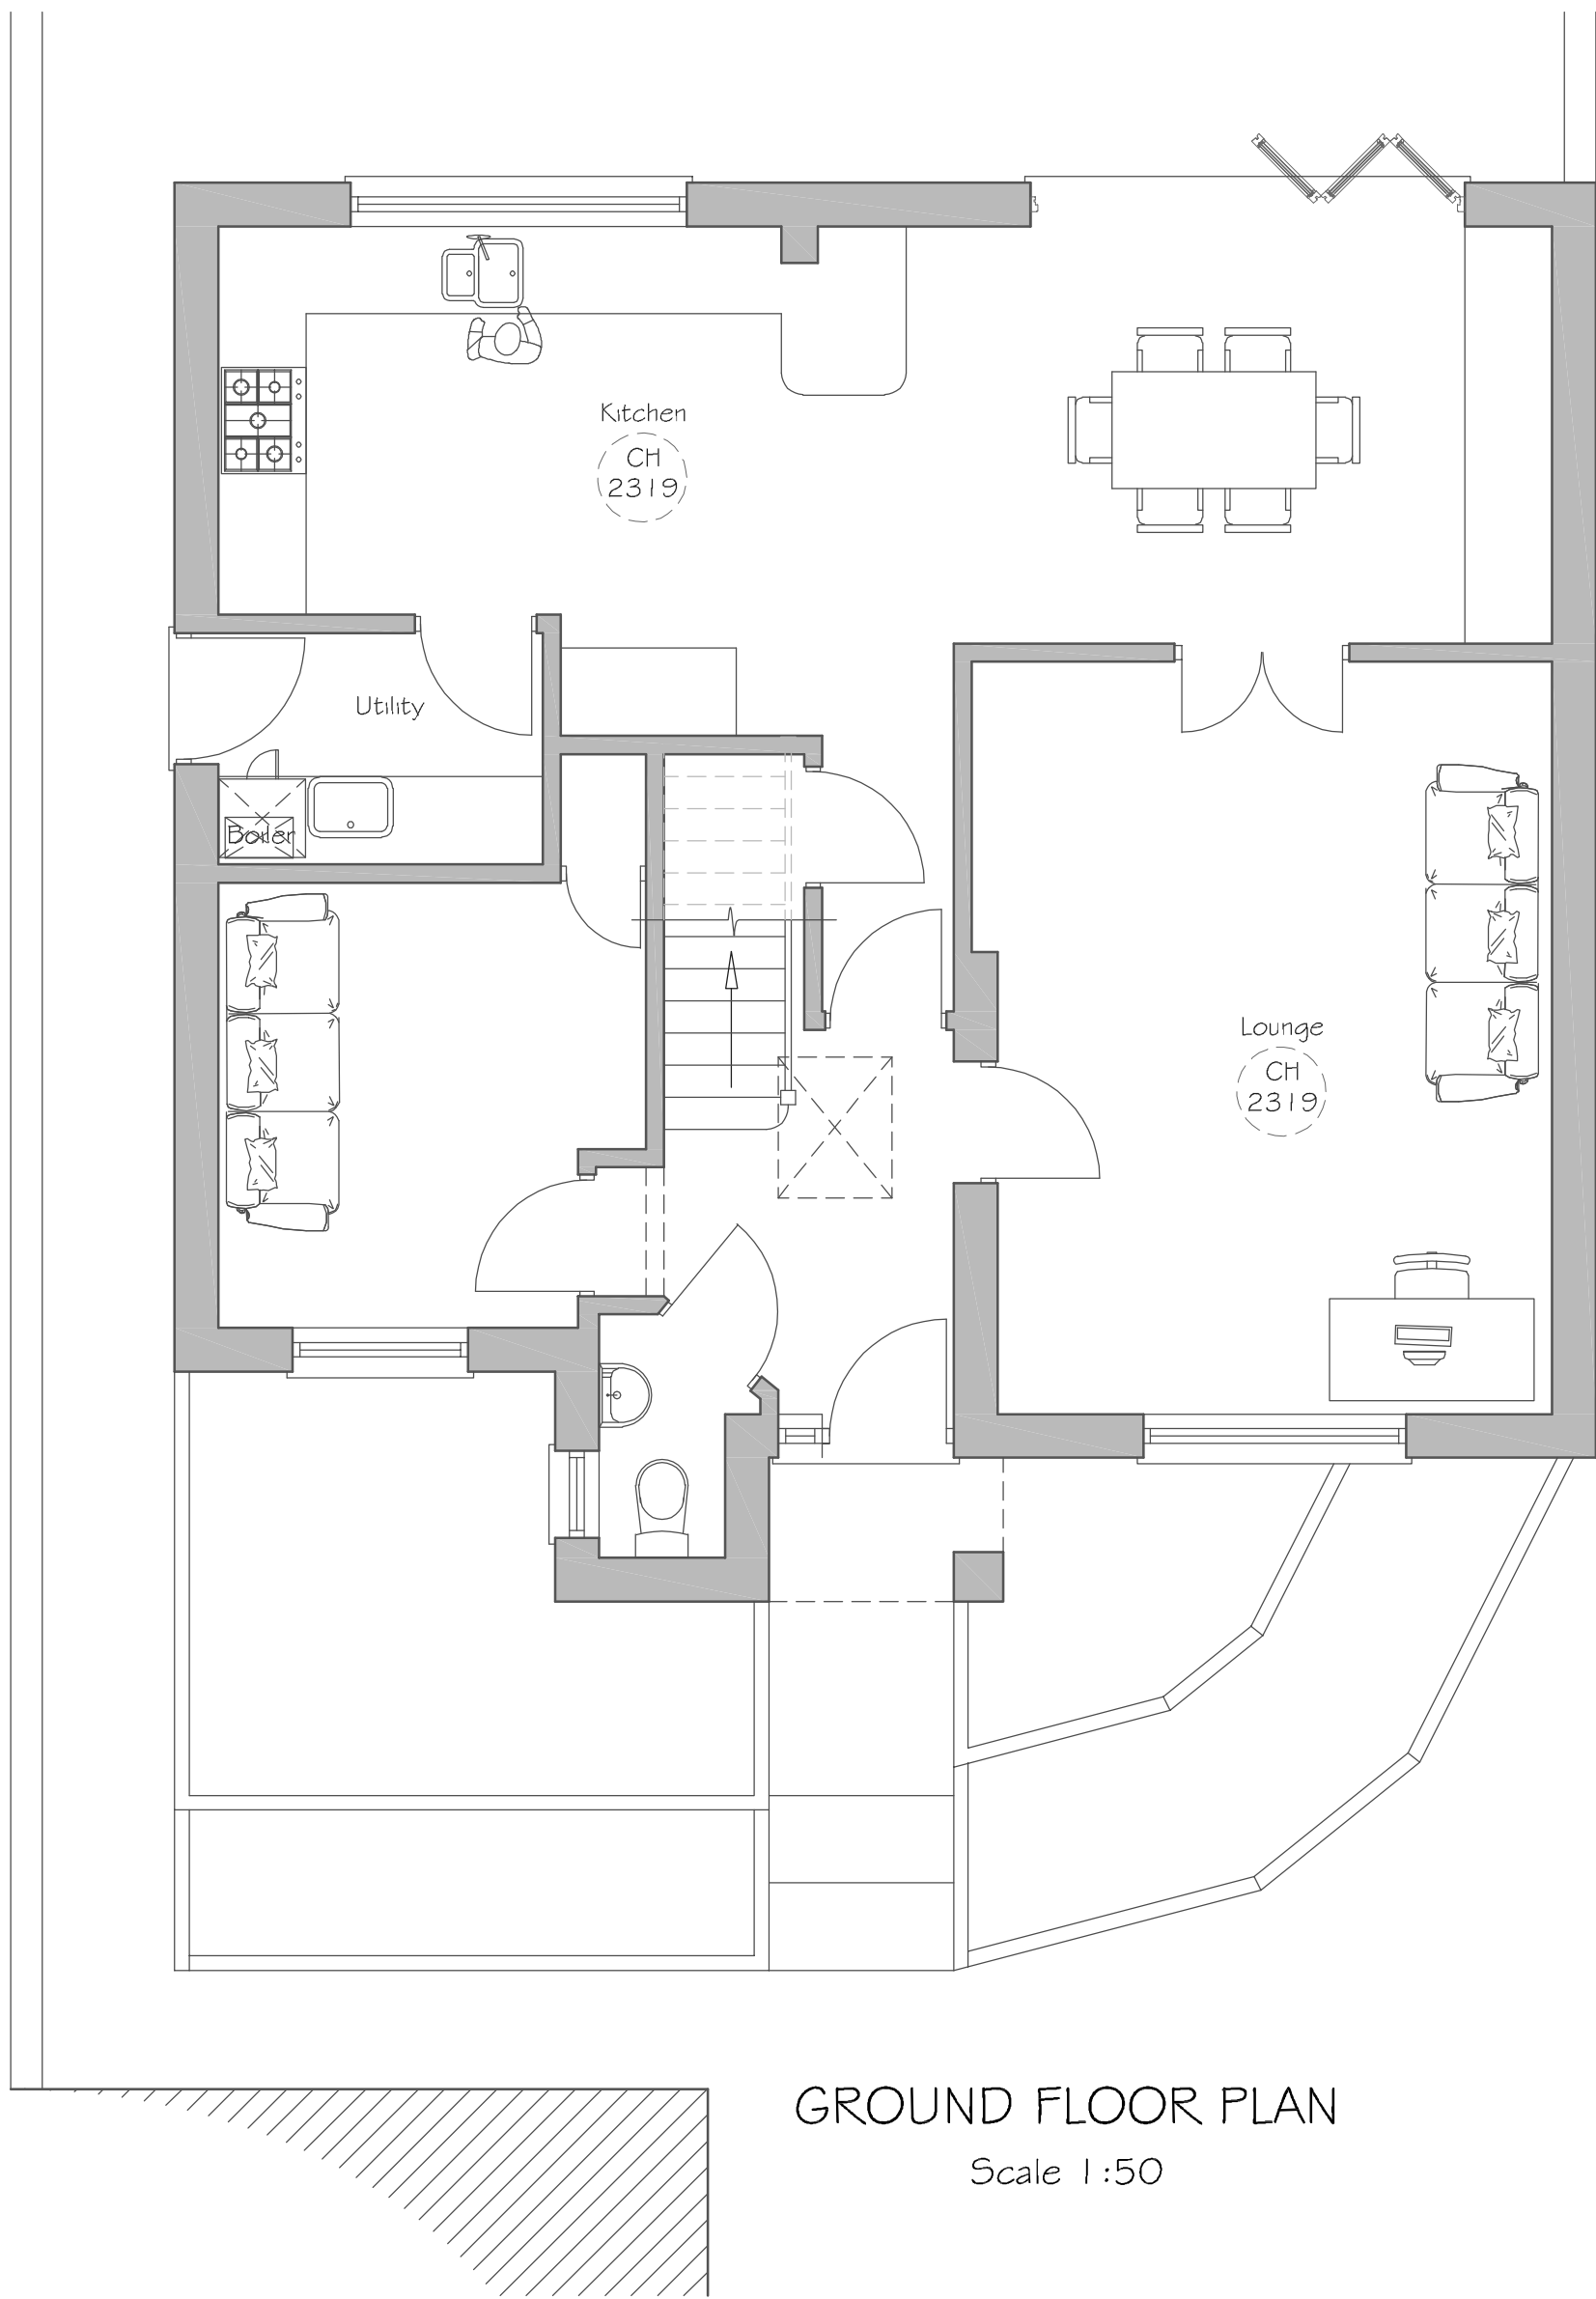


GROUND FLOOR PLAN
Scale 1:50

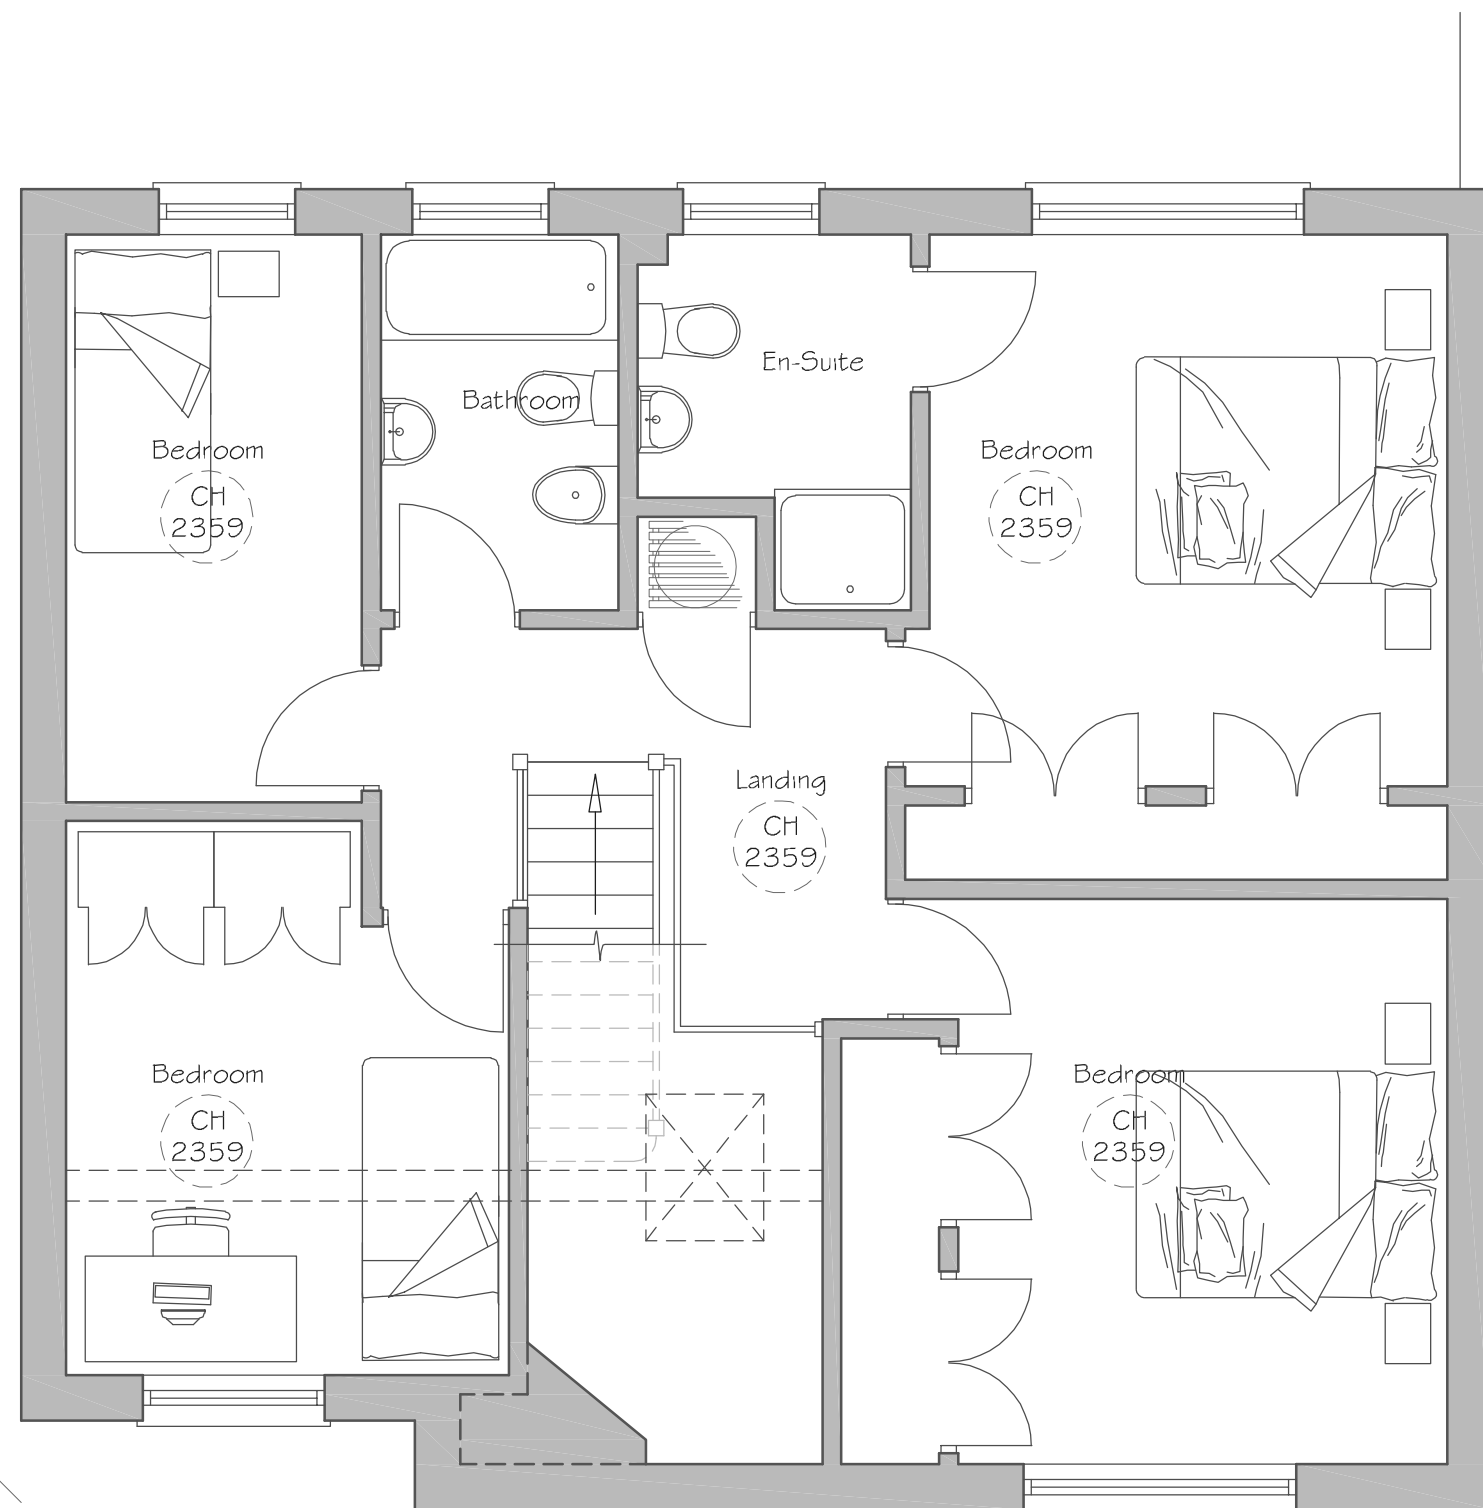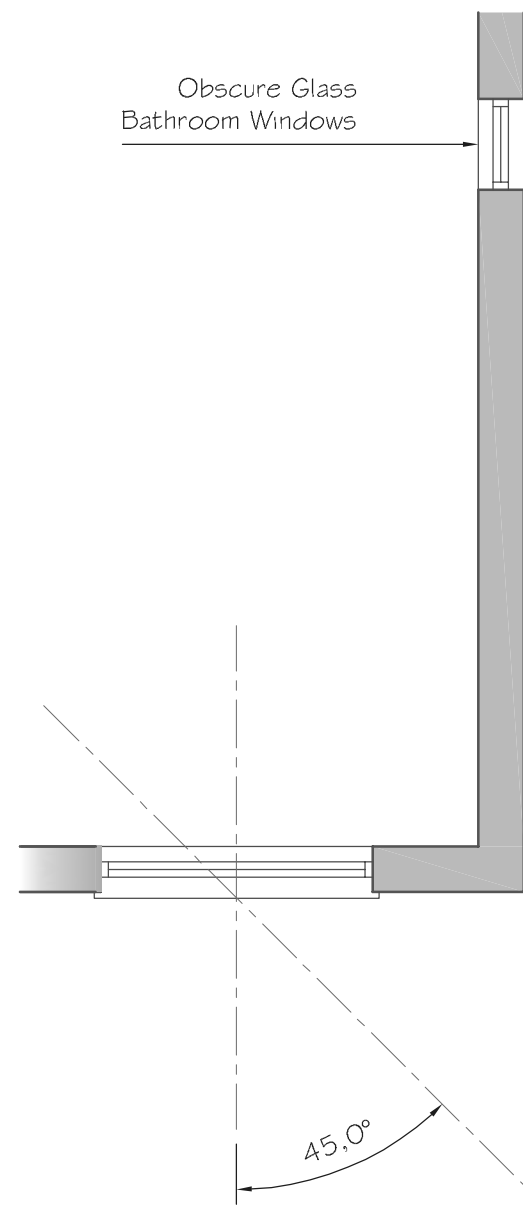


FIRST FLOOR PLAN
Scale 1:50

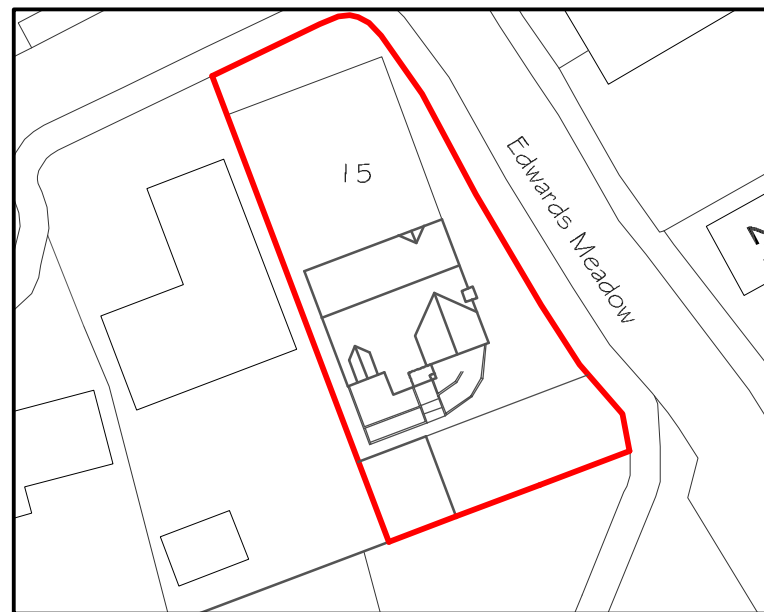

BLOCK PLAN
Scale 1:500

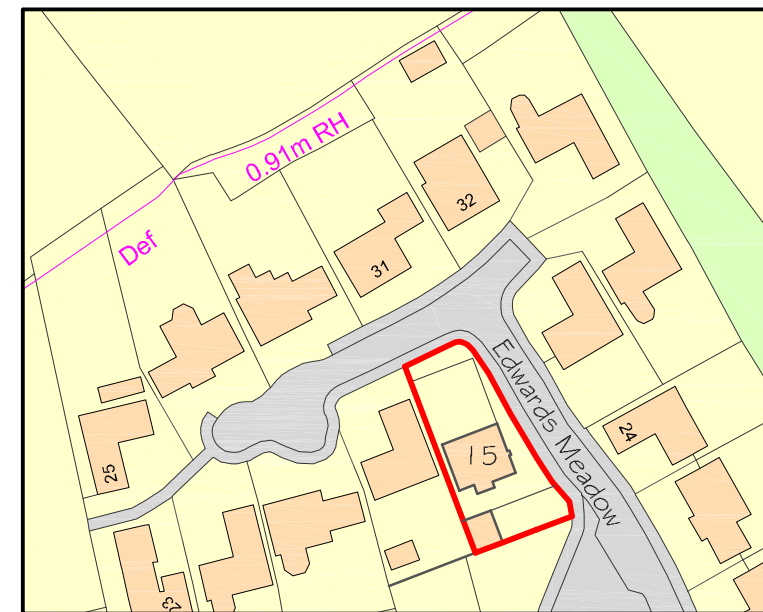

LOCATION PLAN
Scale 1:1250

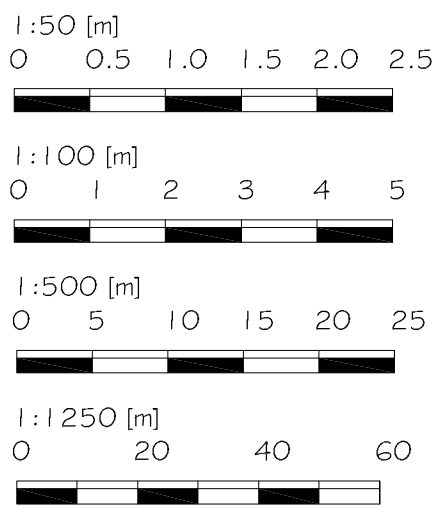

Alex Dawson
www.addraughting.co.uk
alex@addraughting.co.uk
01672 511412
07791 341698

59 Barrow Close
Marlborough
Wiltshire
SN8 2BE



AD DRAUGHTING
ARCHITECTURAL SERVICES

Client

BARBARA IORIO

Job Title

EXTENSION AT:
15 EDWARDS MEADOW,
MARLBOROUGH,
WILTSHIRE,
SN8 1UL.

Drawing Title

EXISTING ELEVATIONS AND PLANS

Scale

A5 SHOWN

Date

14/12/2021

Drawn

AD

Drawing No.

1149-01

Rev

B