



DATE	REVISIONS	DRAWING TITLE
CLIENT	PROPOSED GLAZED LINK	
Ludlow Construction		PLANNING & DESIGN
JOB TITLE	22 DEVONSHIRE ROAD	
47 BLUE BOAR ROW	SALISBURY	
WILTSHIRE	SN1 3AW	
1:20 @ A1	DRAWING No	1556/03
MAY 2025	REV	C


LEAD ROOF COVERING WITH
TRADITIONAL WOOD CORE ROLLS

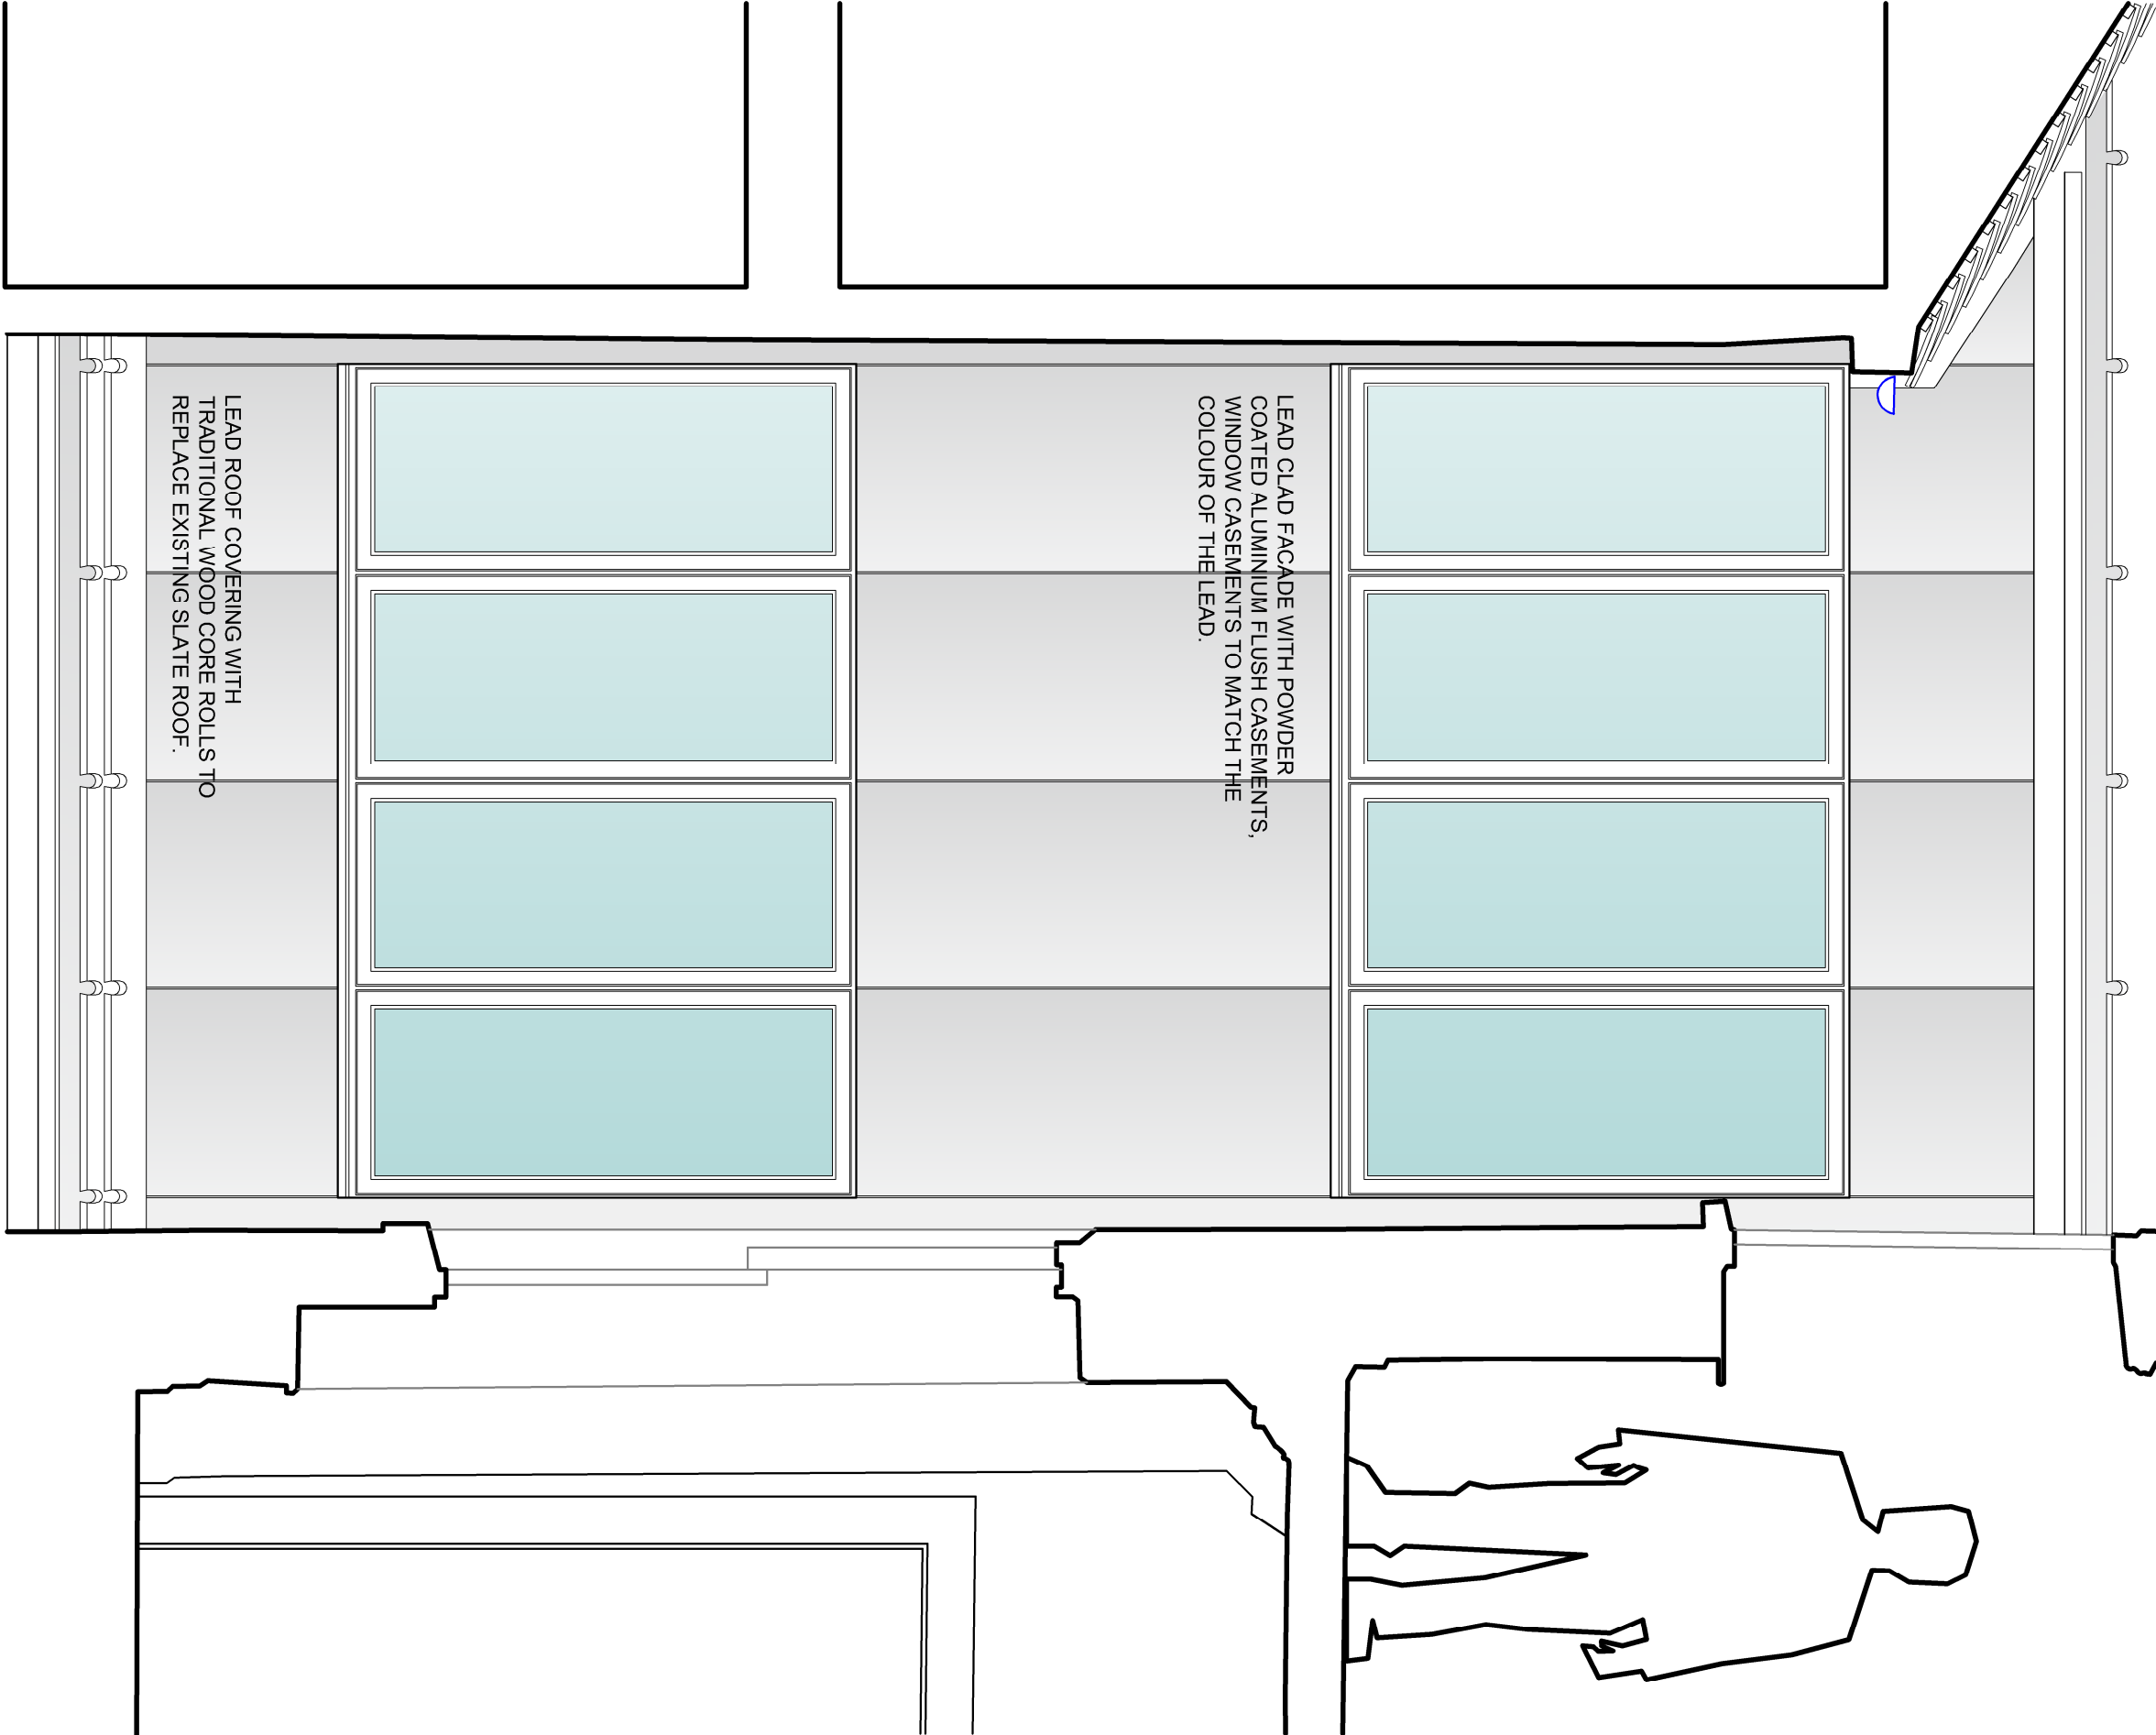



GLAZED LINK ELEVATION

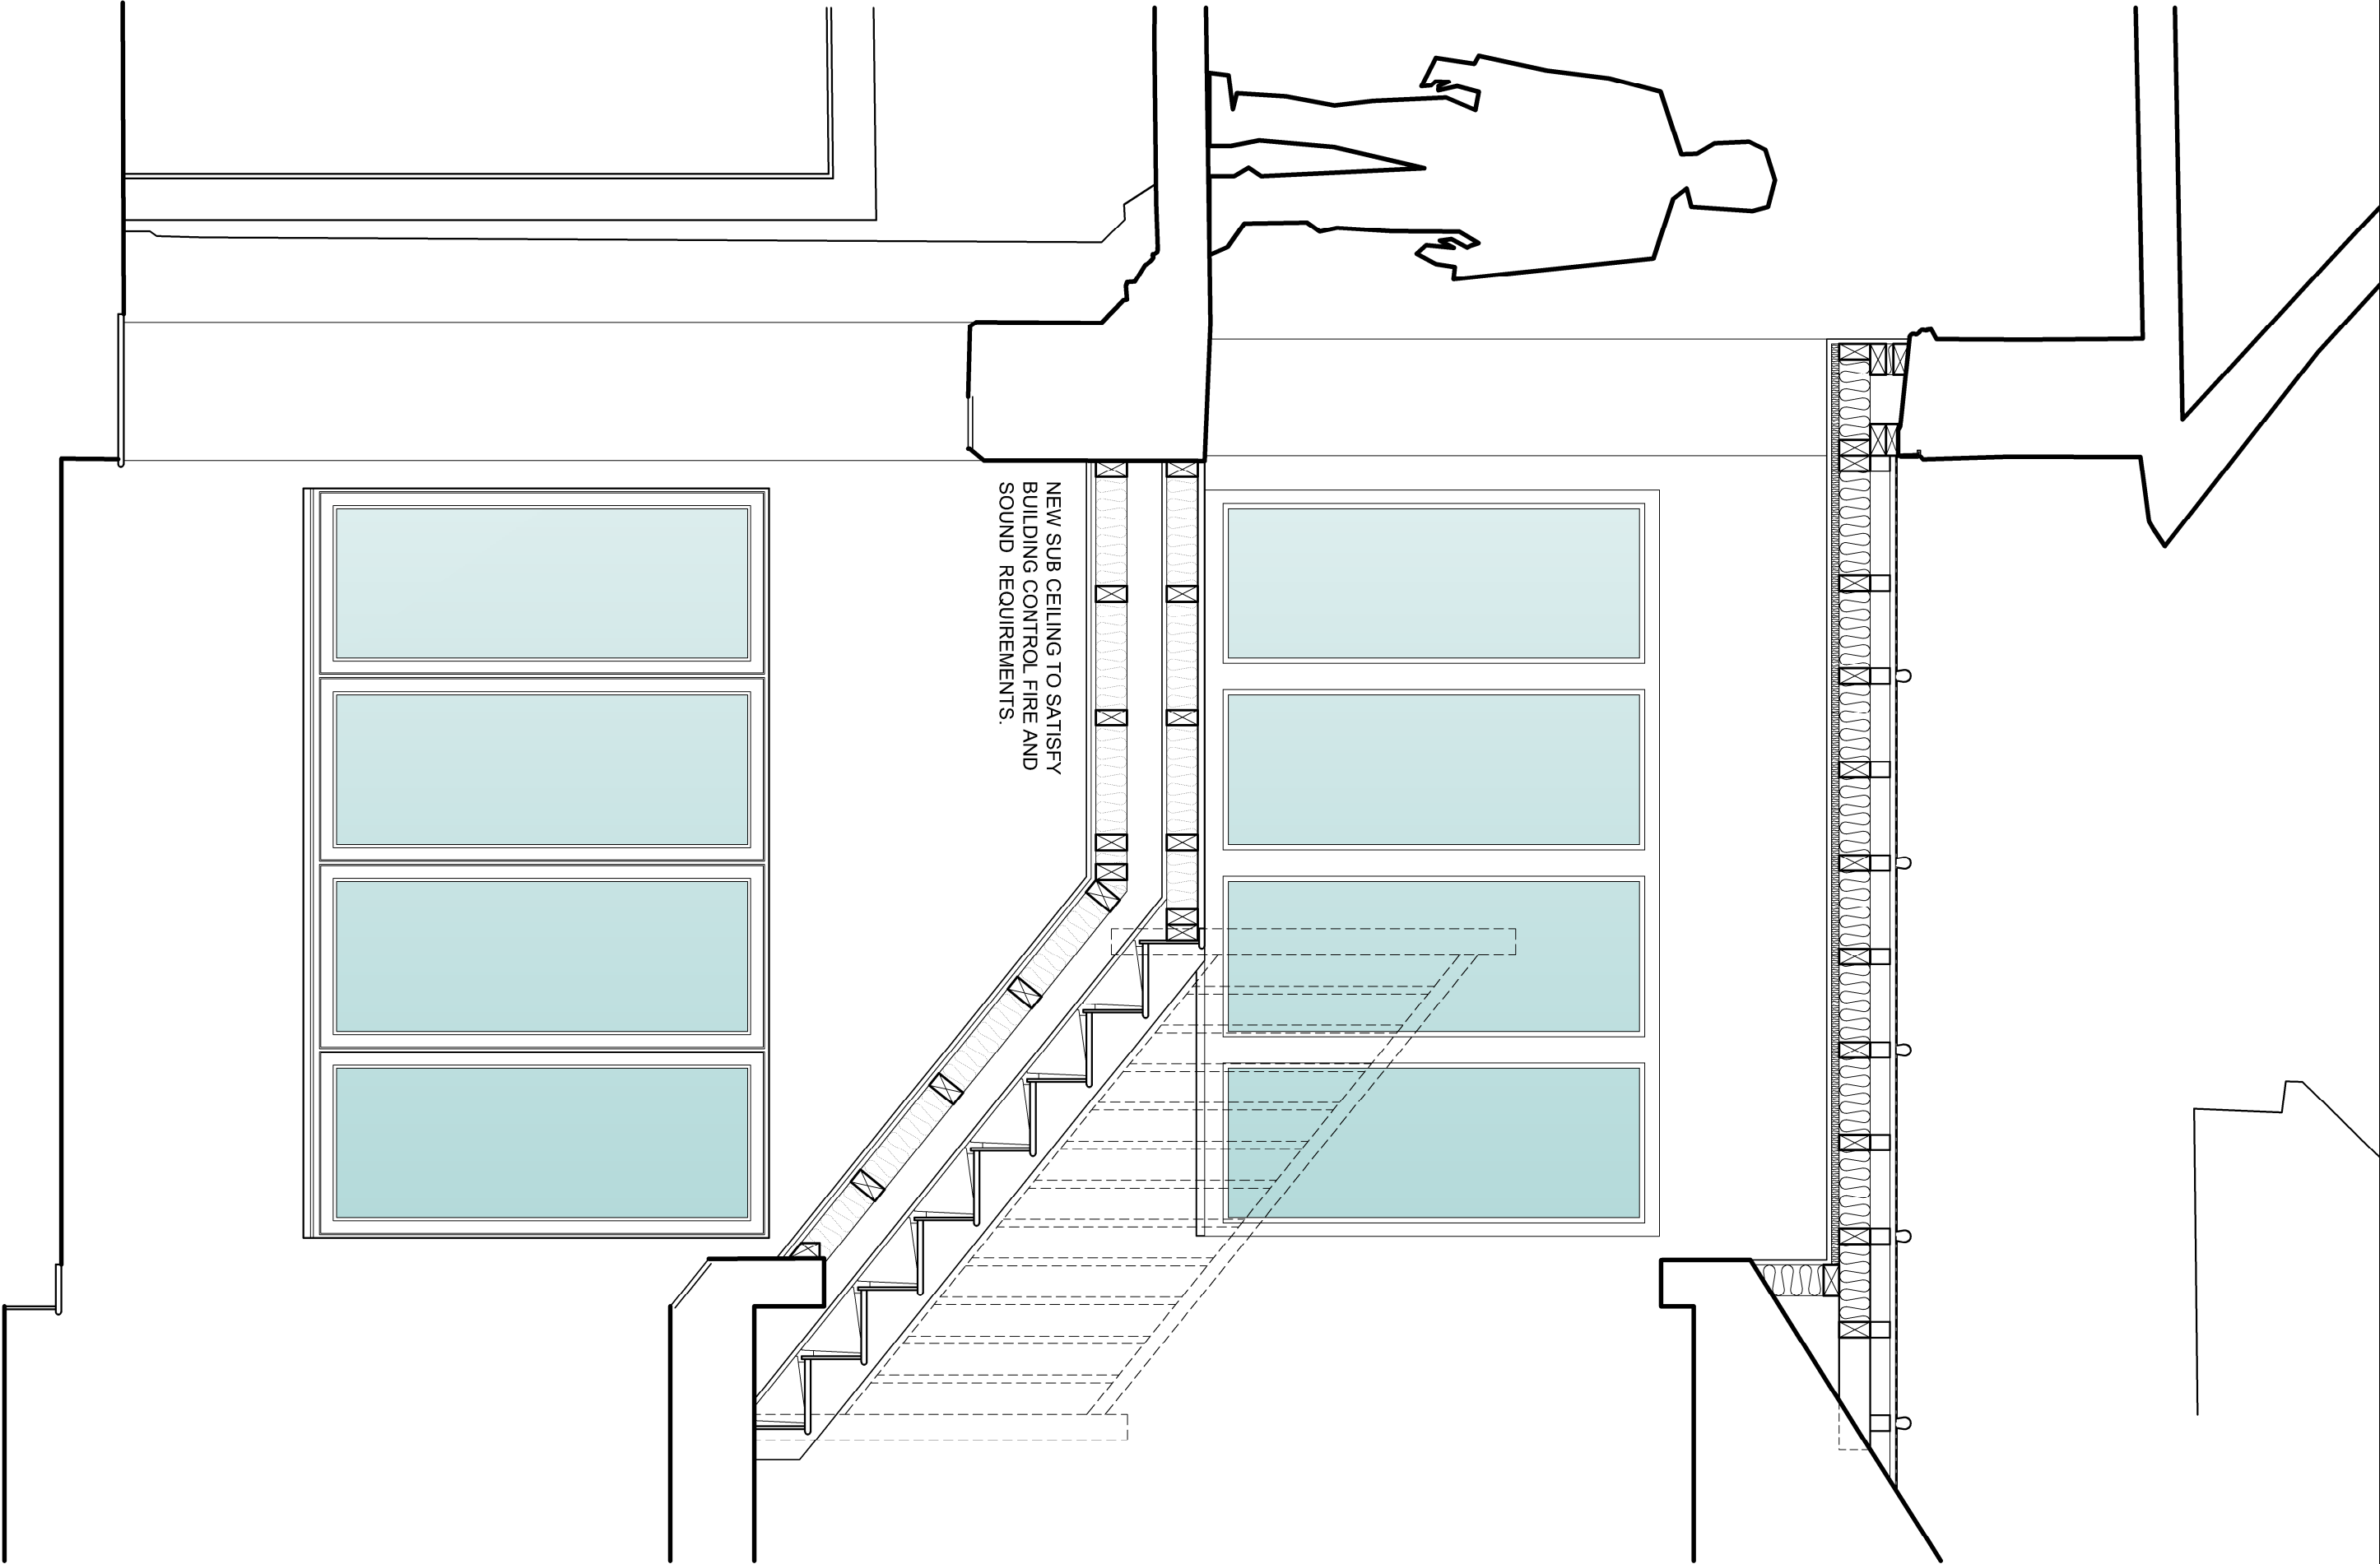


GLAZED LINK INTERNAL ELEVATION

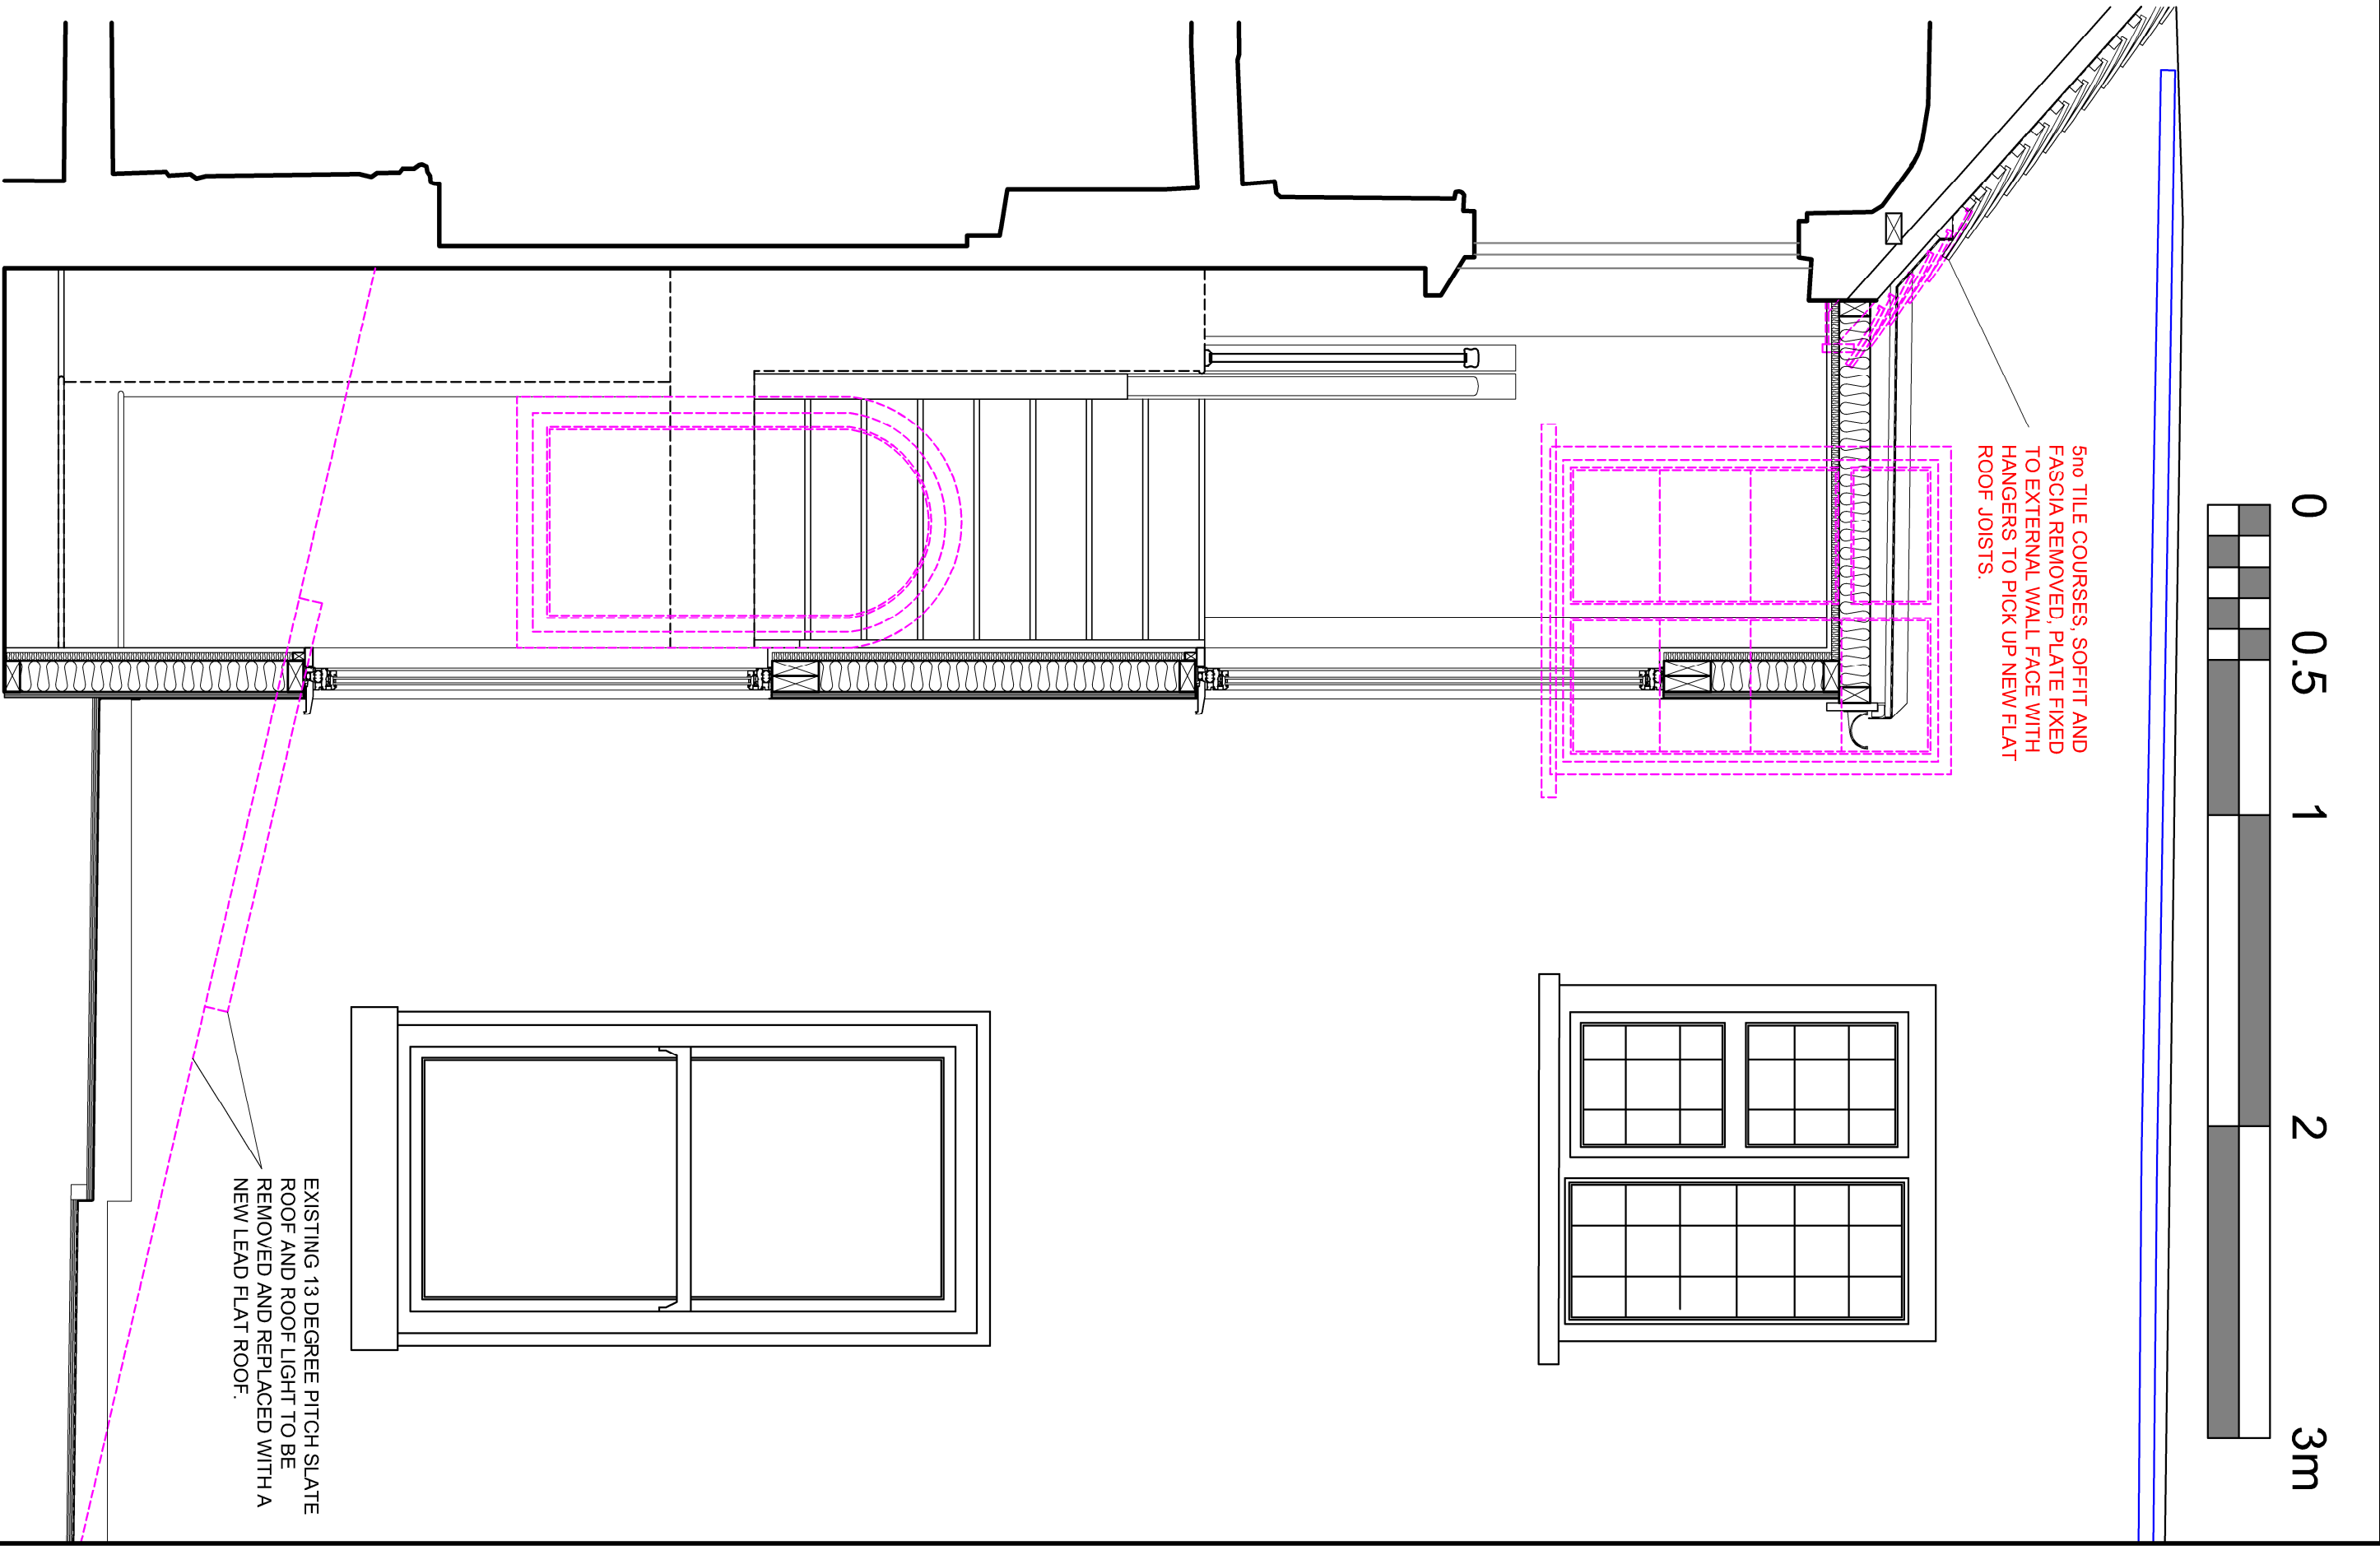

GLAZED LINK CROSS SECTION

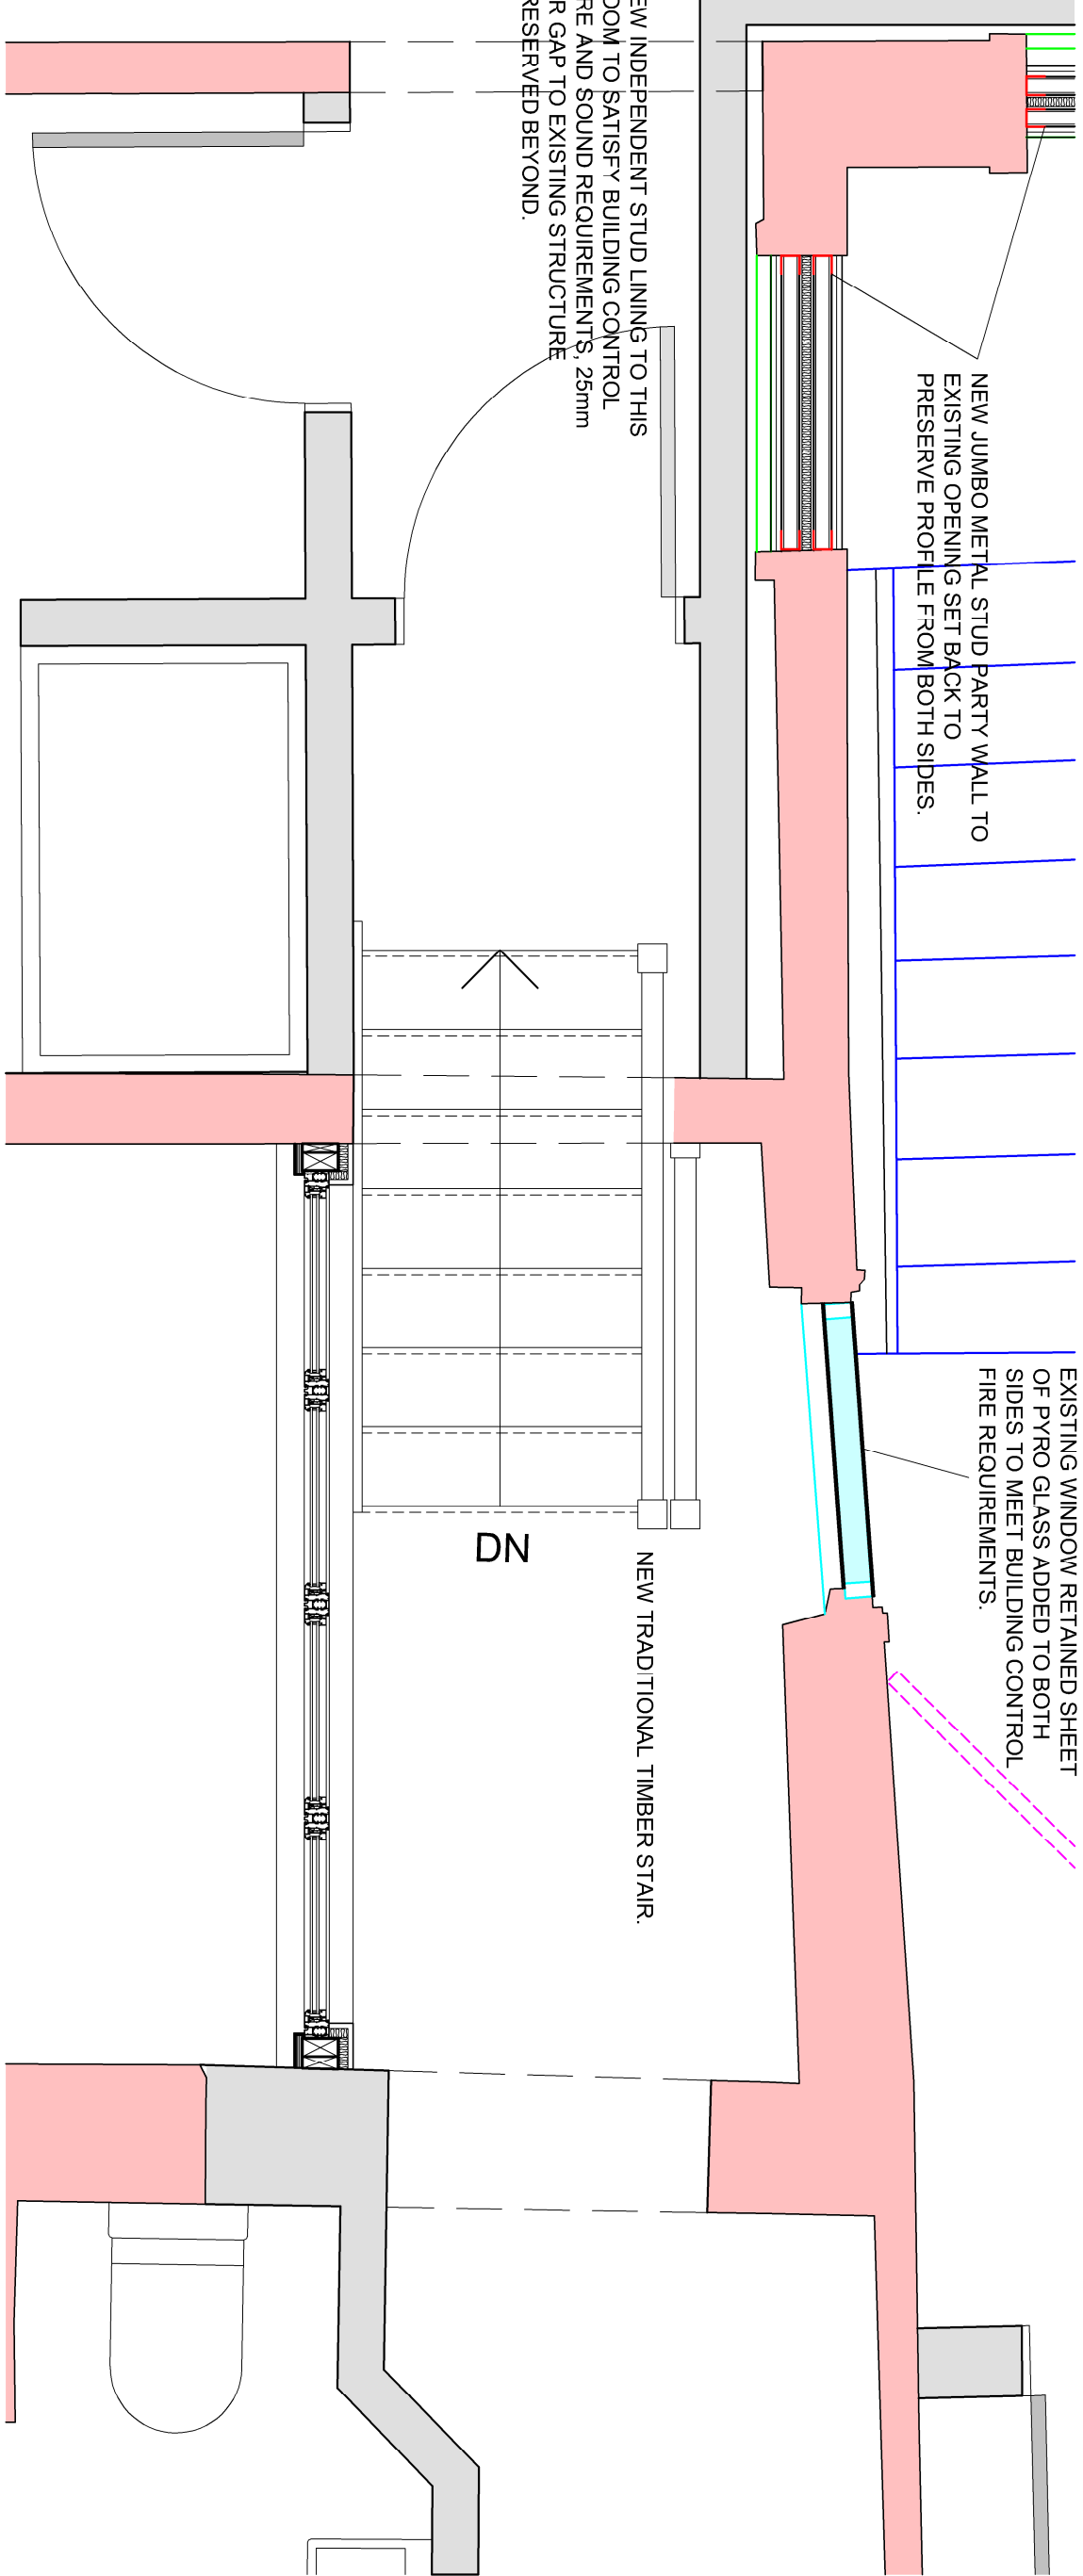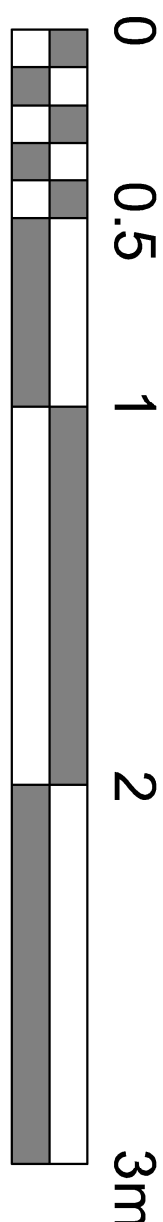

GLAZED LINK FIRST FLOOR PLAN

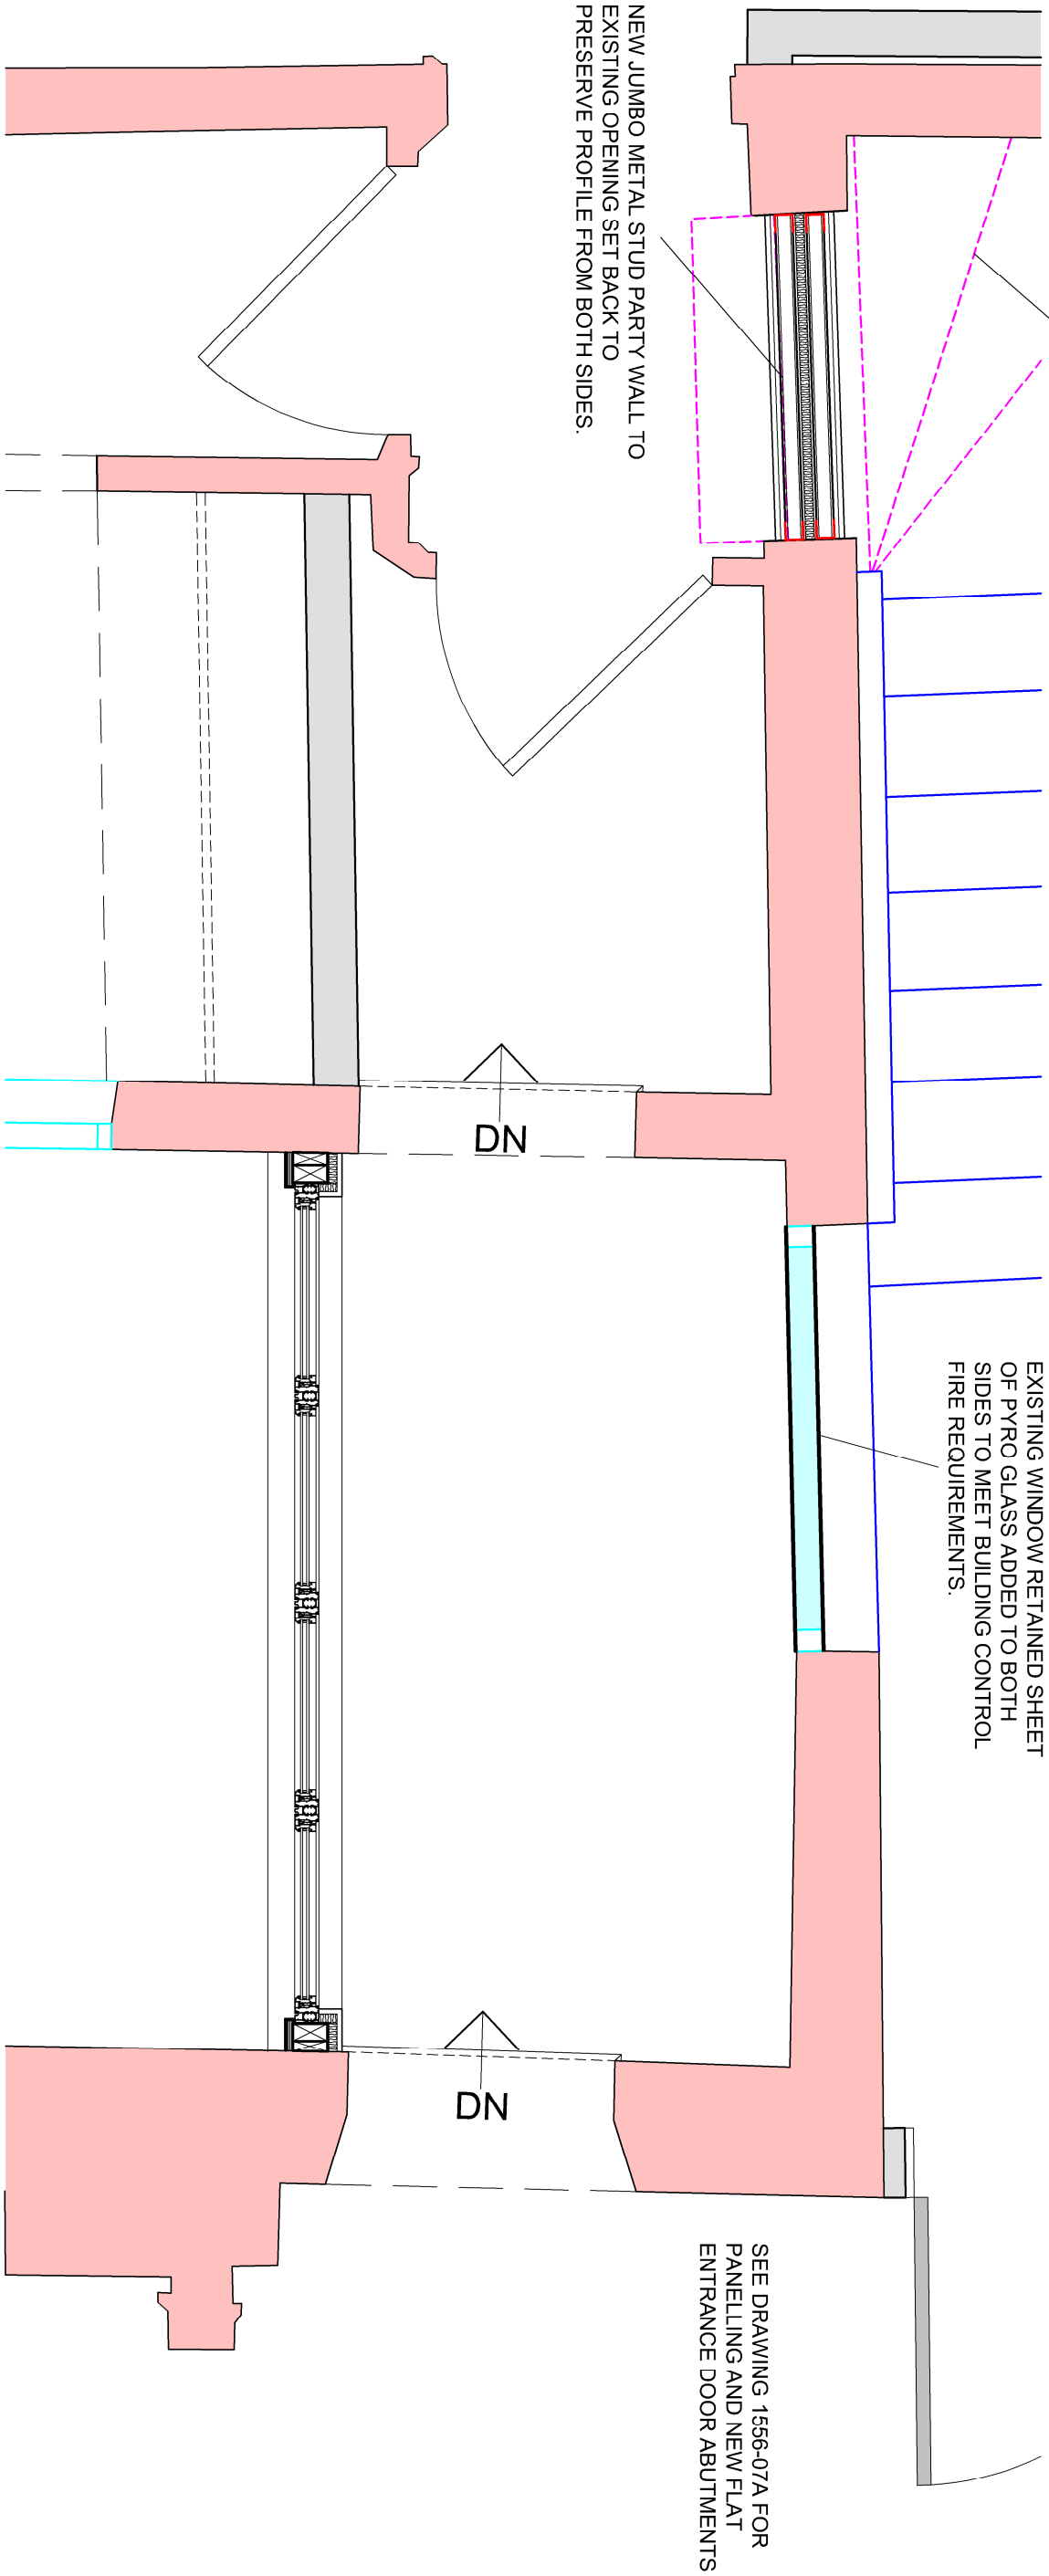

GLAZED LINK SECOND FLOOR PLAN