




VALE COTTAGE - STERT

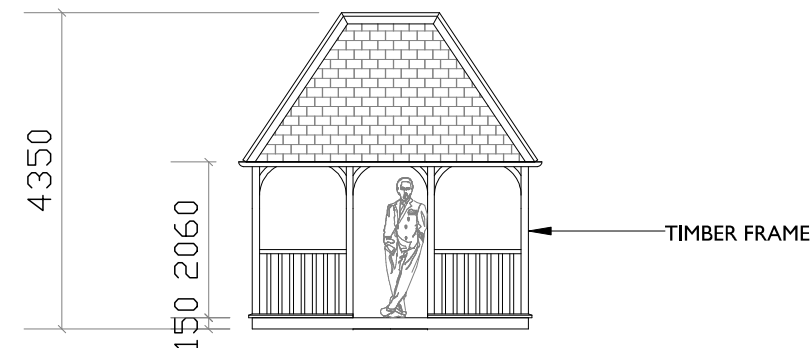


NORTH ELEVATION

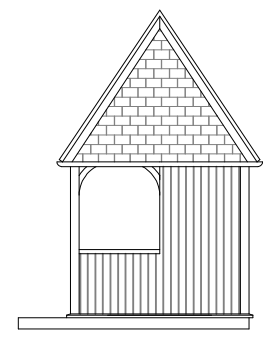


WEST ELEVATION

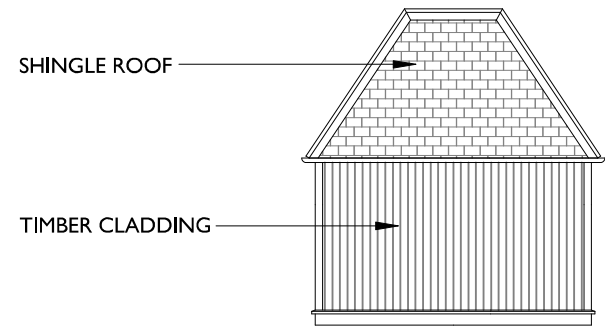


SOUTH ELEVATION

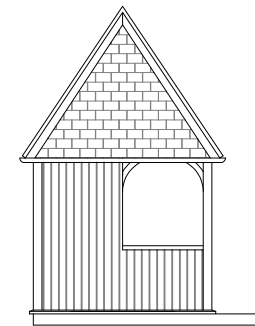

EAST ELEVATION

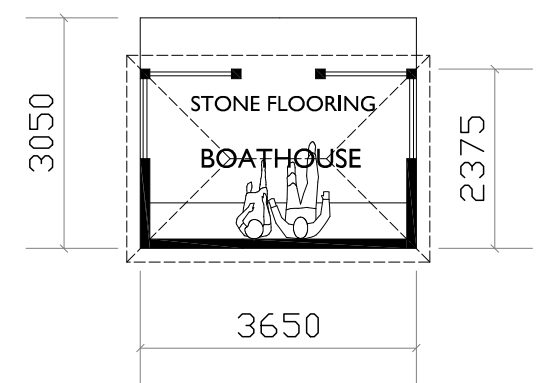


FLOOR PLAN

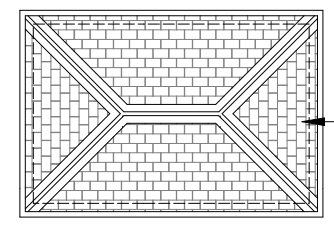

ROOF PLAN

Notes:

A3

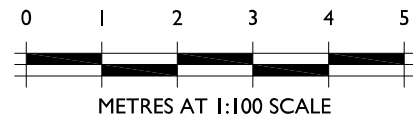

THIS DRAWING IS THE COPYRIGHT OF FAVONIUS ARCHITECTS IT MAY NOT BE COPIED ALTERED OR REPRODUCED IN ANY WAY WITHOUT THEIR WRITTEN AUTHORITY. DIMENSIONS MUST BE CHECKED ON SITE AND NOT SCALED FROM THIS DRAWING.

VALE COTTAGE
STERT
AMENDMENT APPLICATION

AMENDED BOATHOUSE
DESIGN

DWG No: 1183-20-302

DATE: AUGUST 2026

SCALE: 1:100



Tel: 01722 412 391
www.favonius.co.uk
Wyndham House, 65 The Close, Salisbury, Wiltshire SP1 2EN

PLANNING APPLICATION