



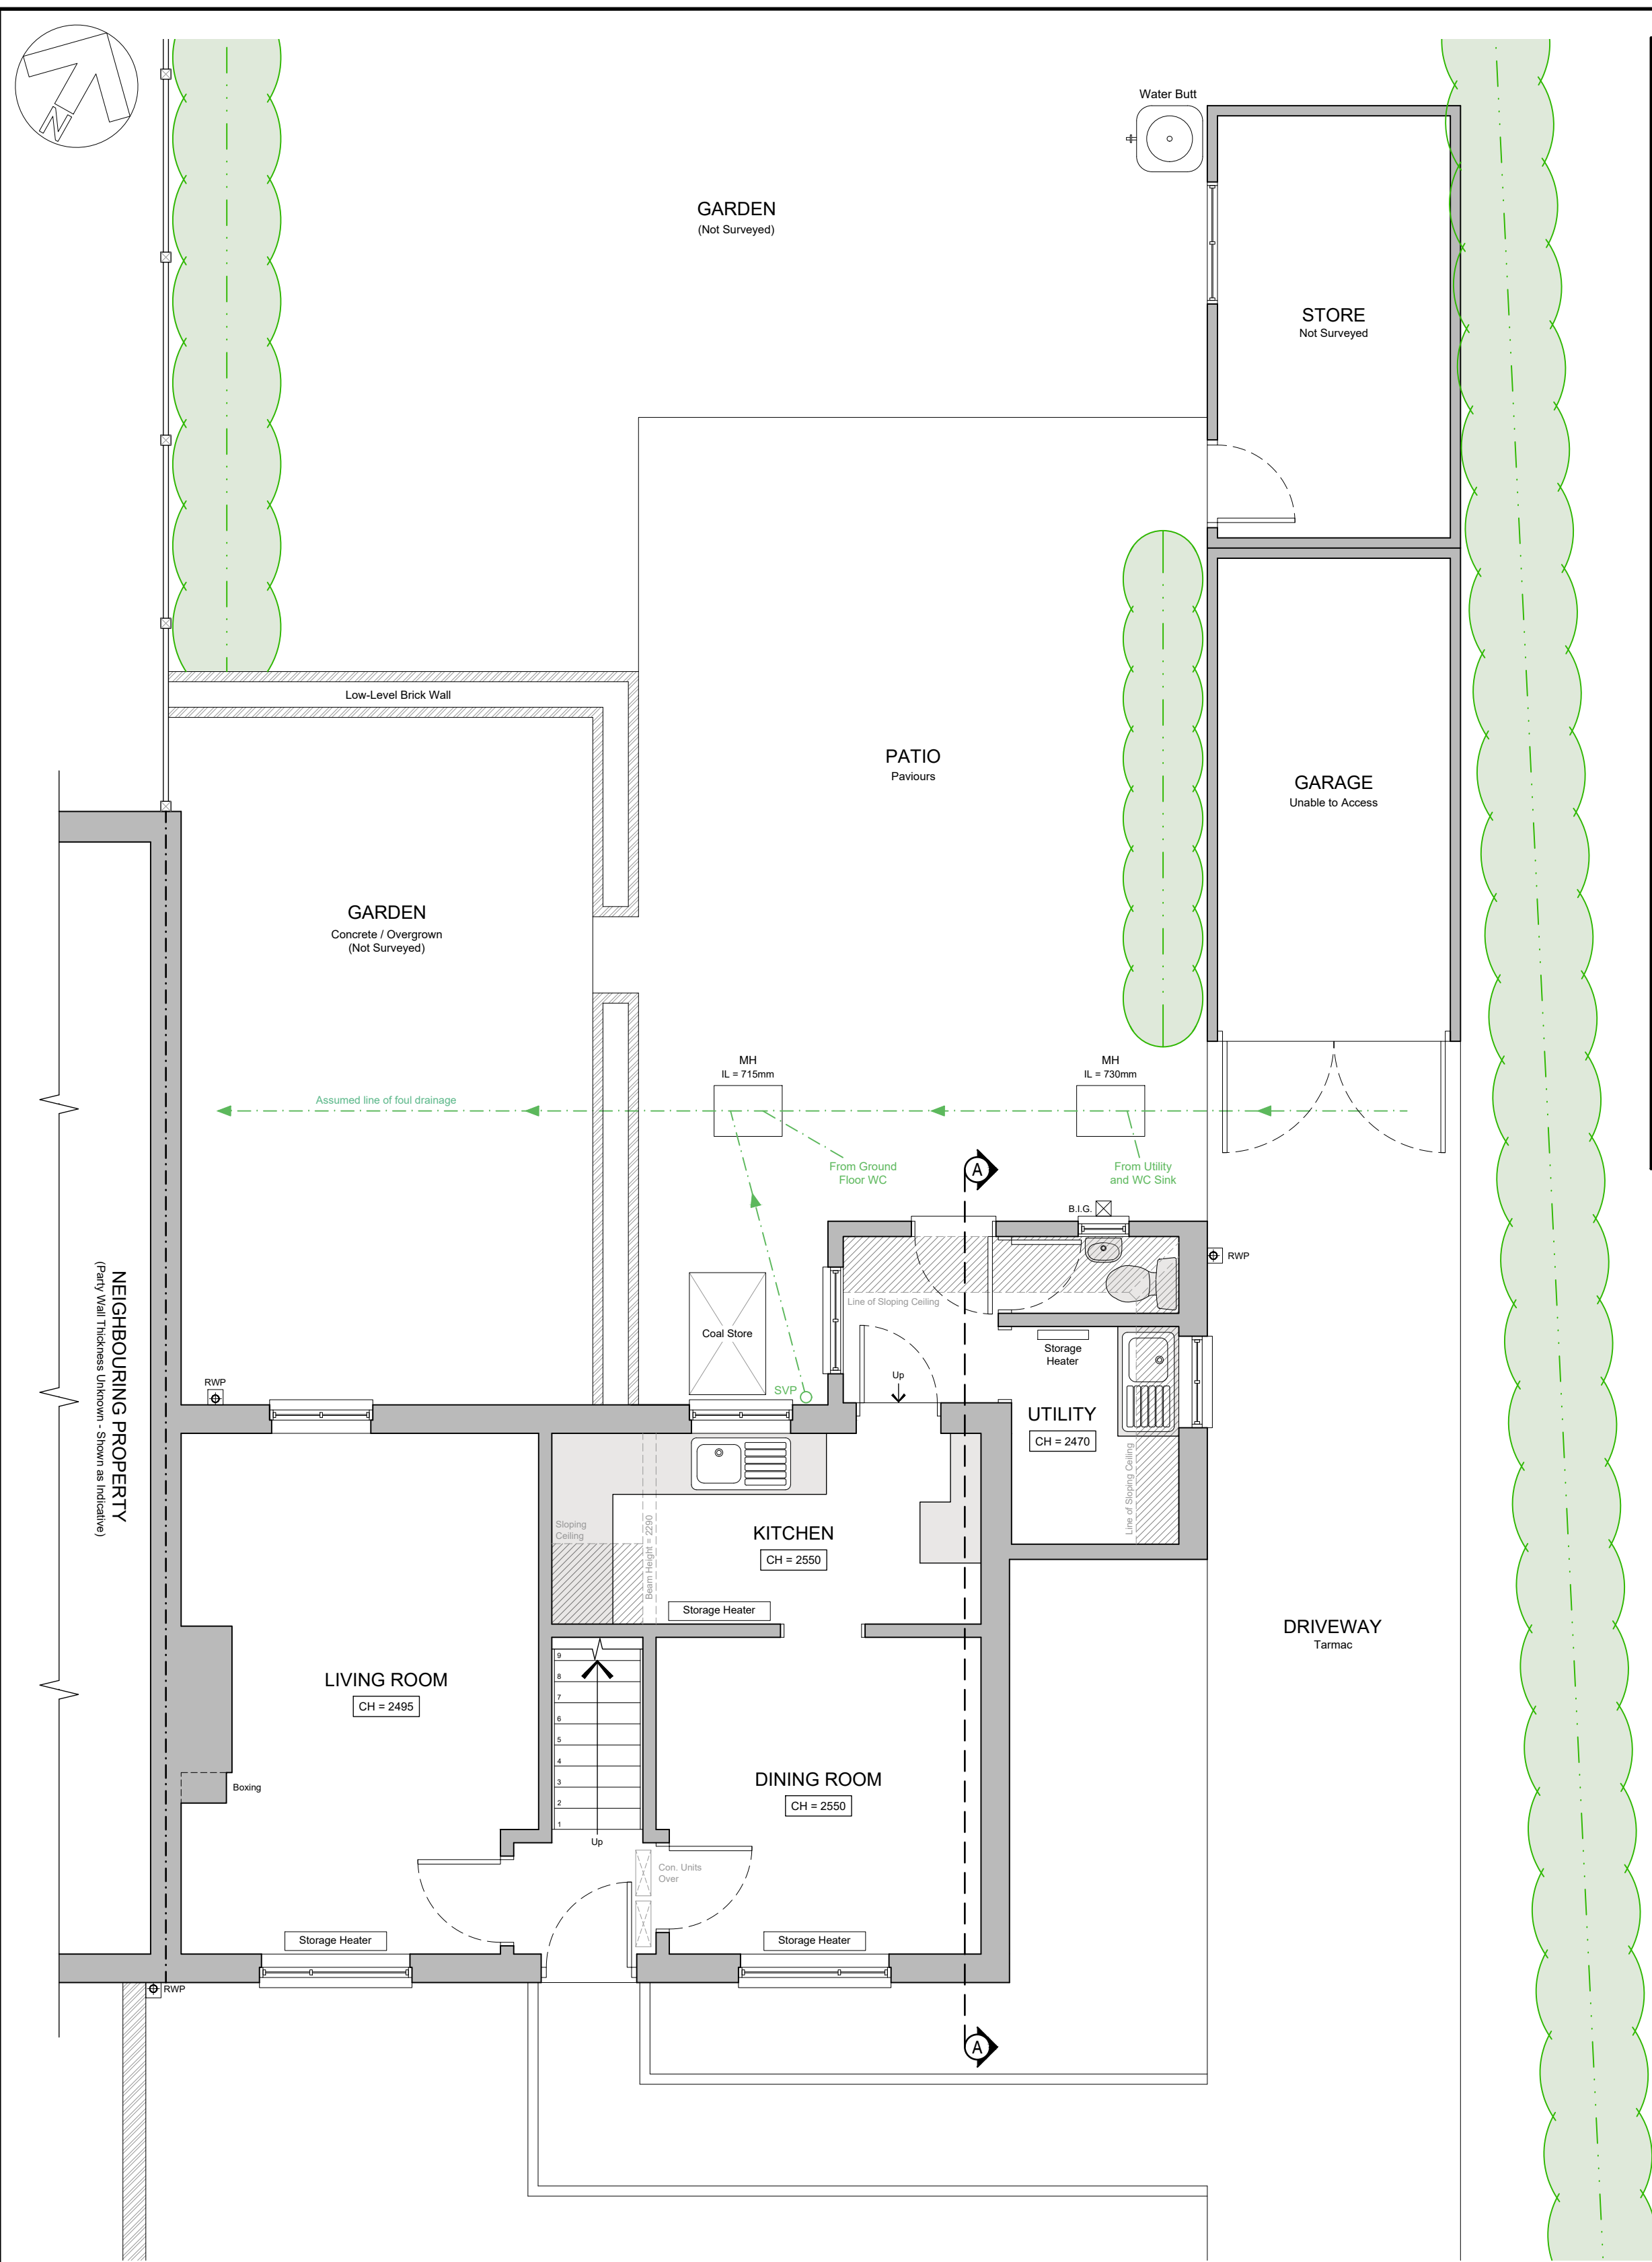

EXISTING GROUND FLOOR PLAN
Scale 1:50




EXISTING SOUTH ELEVATION
Scale 1:100

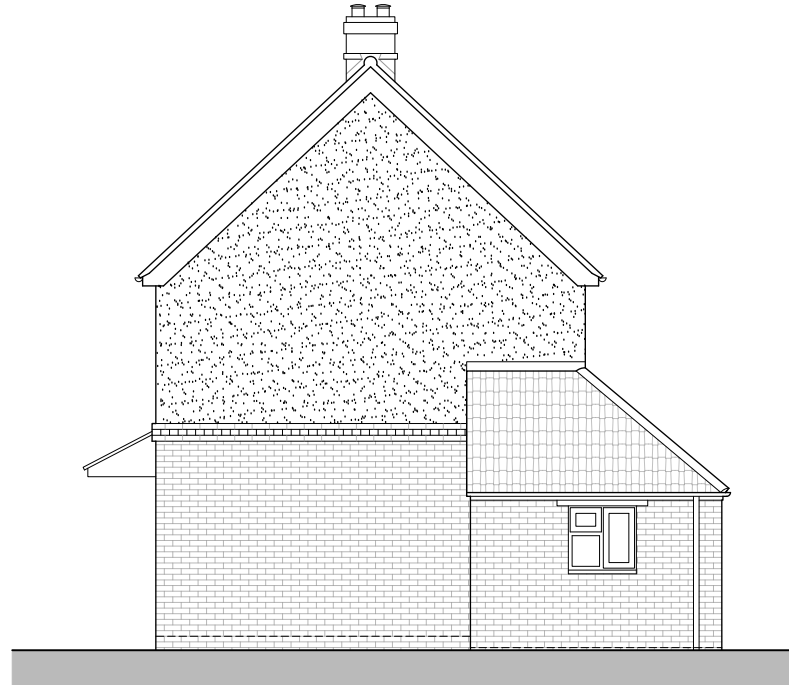


EXISTING EAST ELEVATION
Scale 1:100




EXISTING NORTH ELEVATION
Scale 1:100

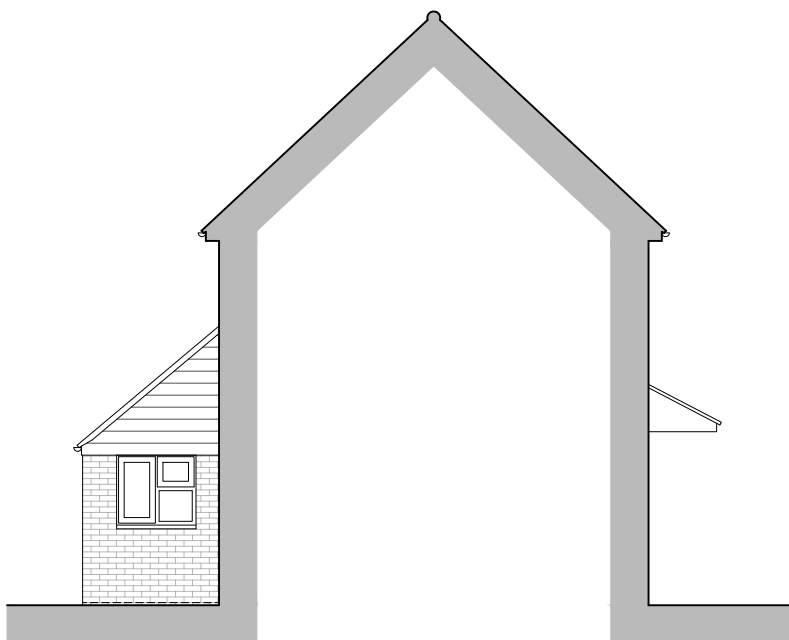


EXISTING WEST ELEVATION
Scale 1:100

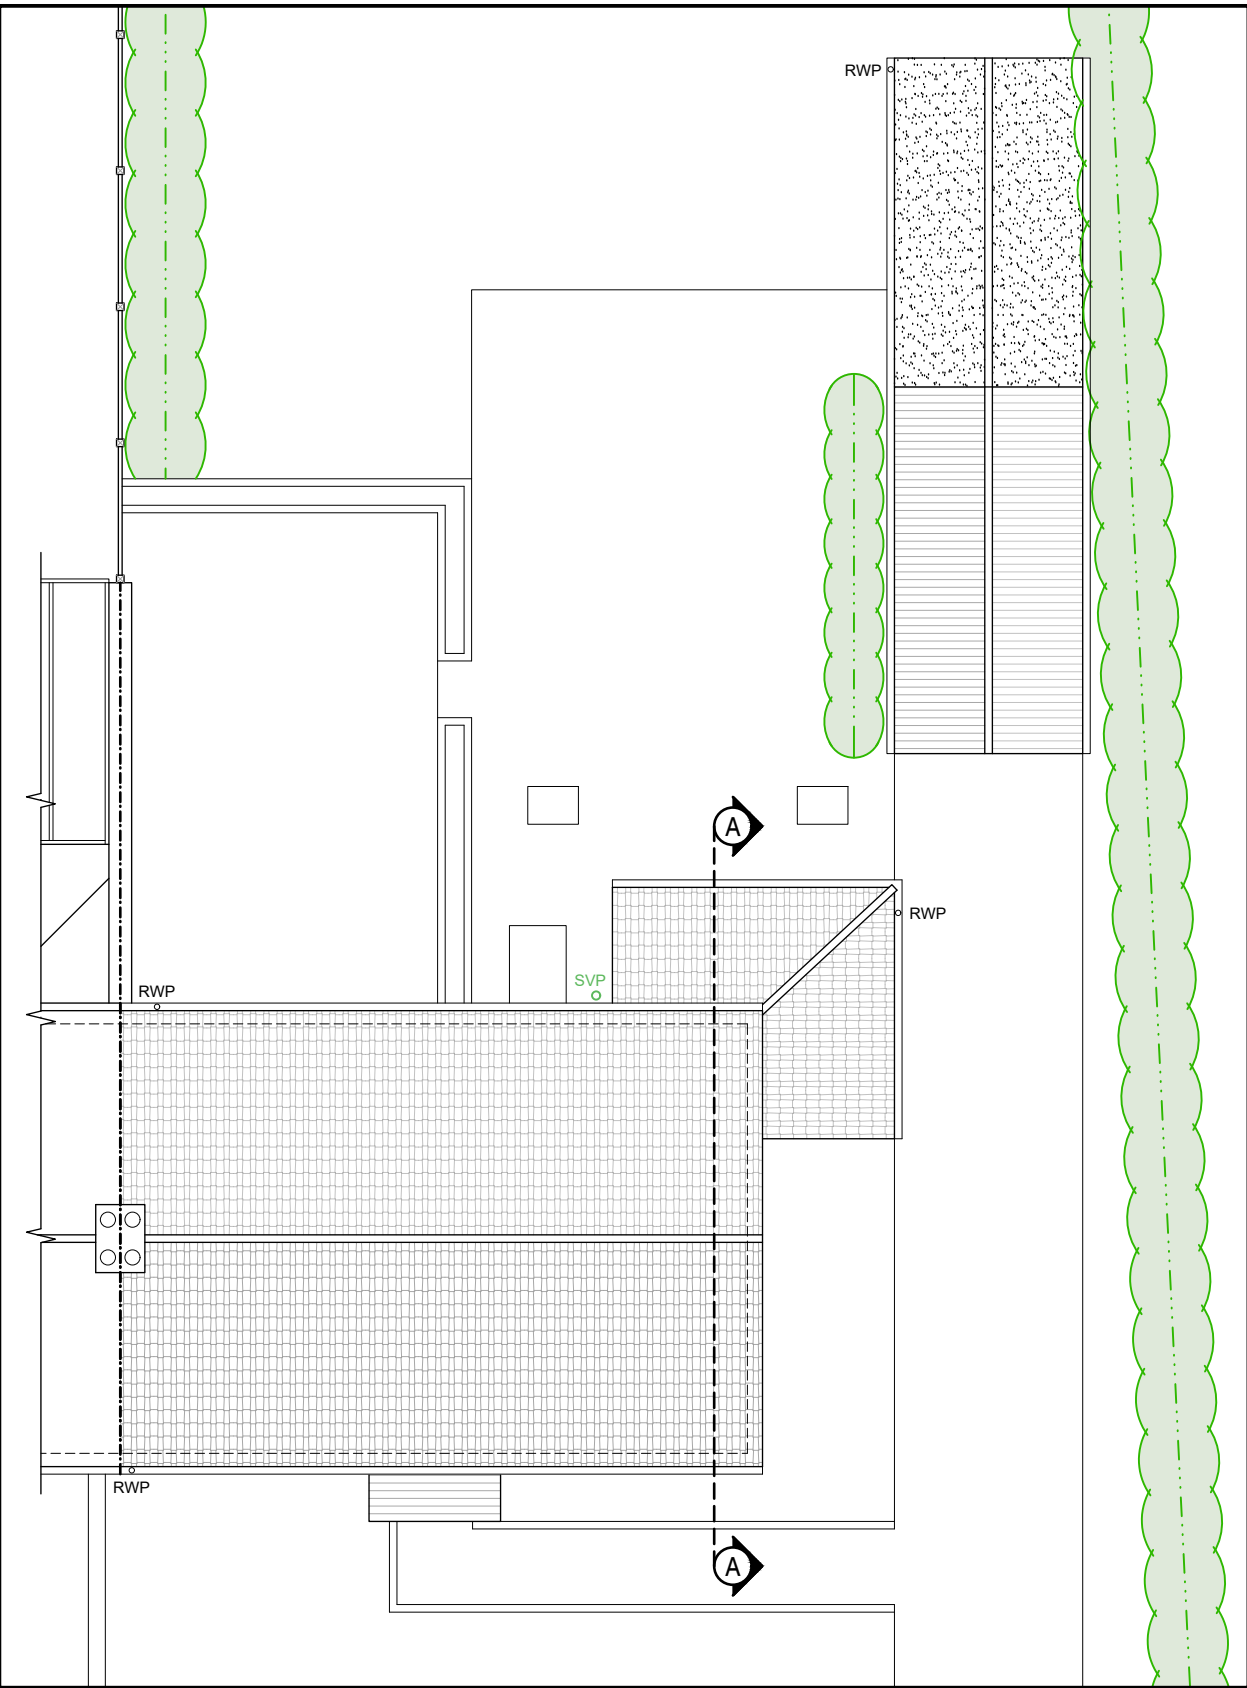


EXISTING ROOF / SITE PLAN
Scale 1:100

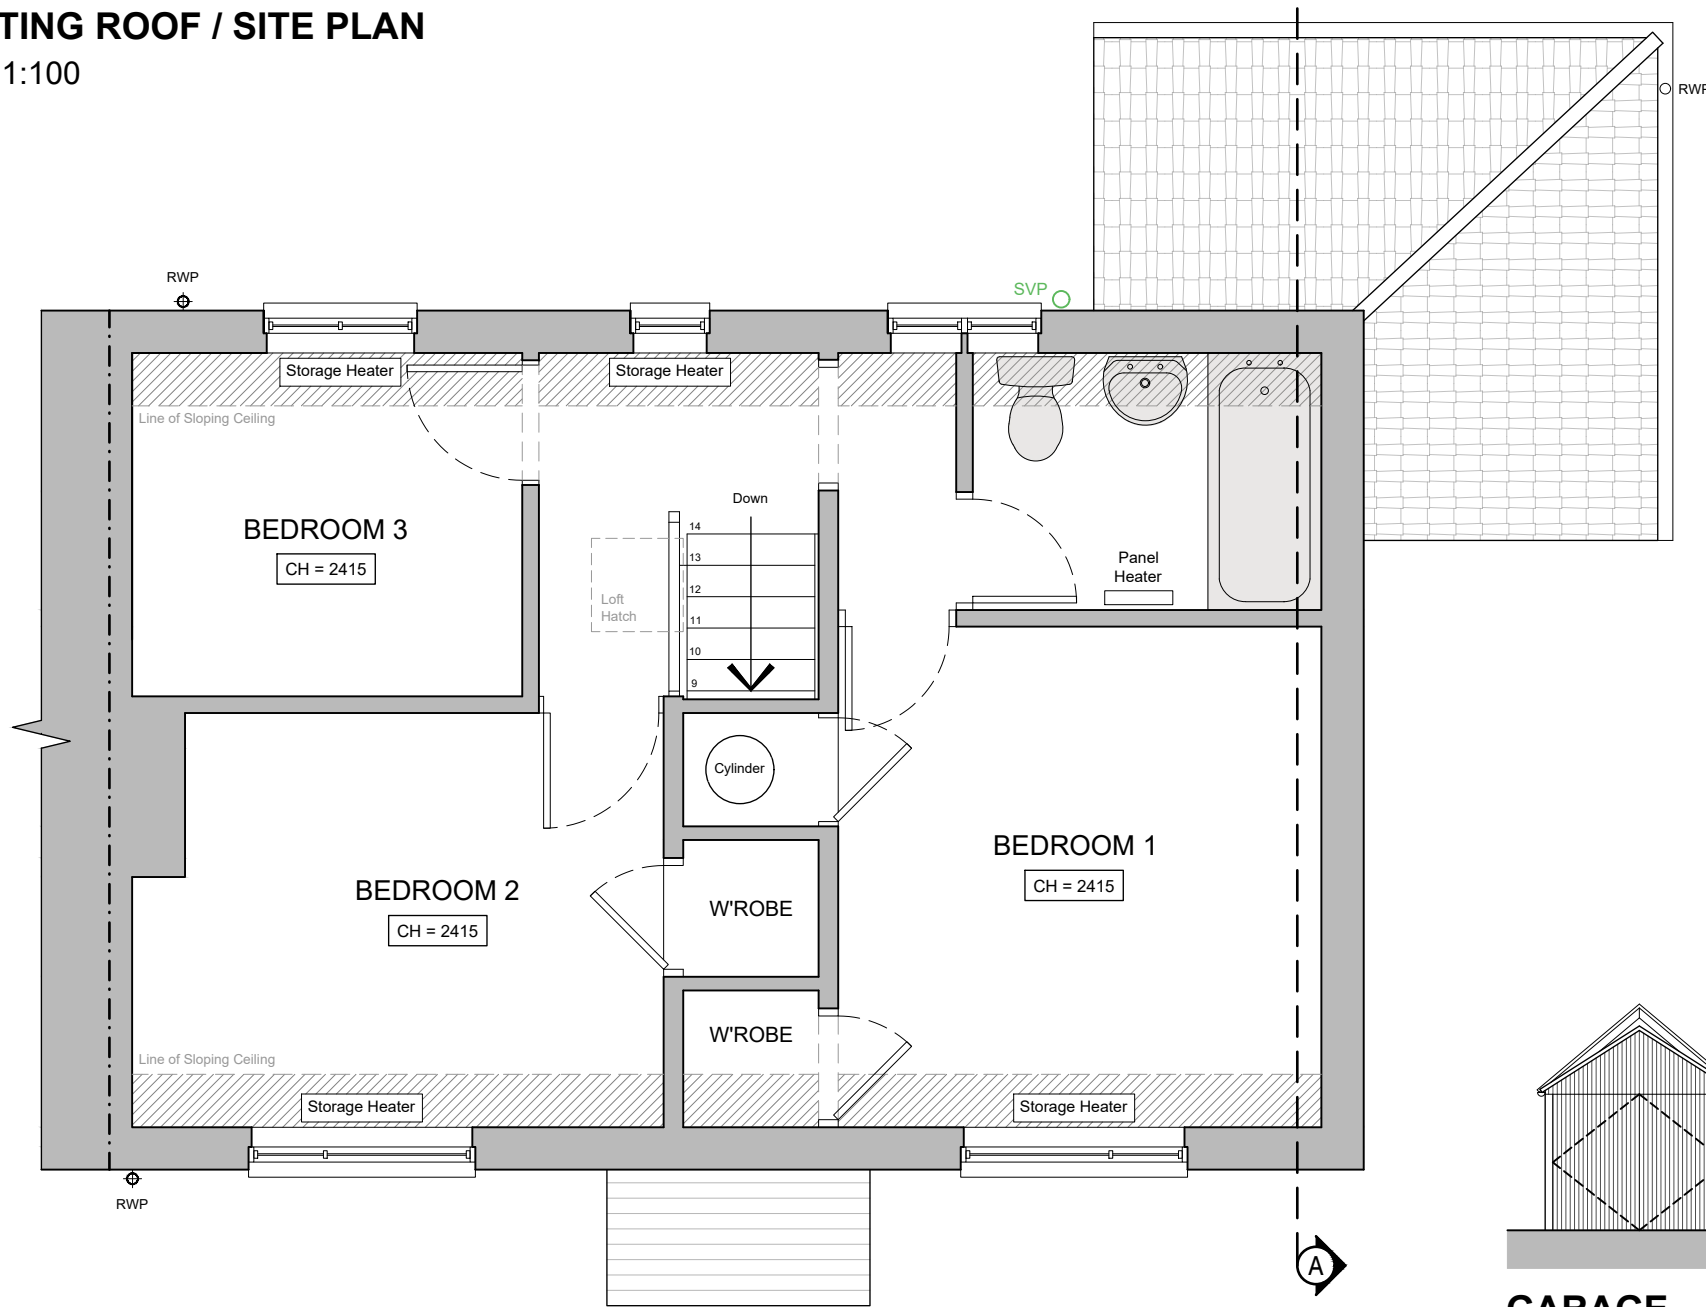


EXISTING FIRST FLOOR PLAN
Scale 1:50

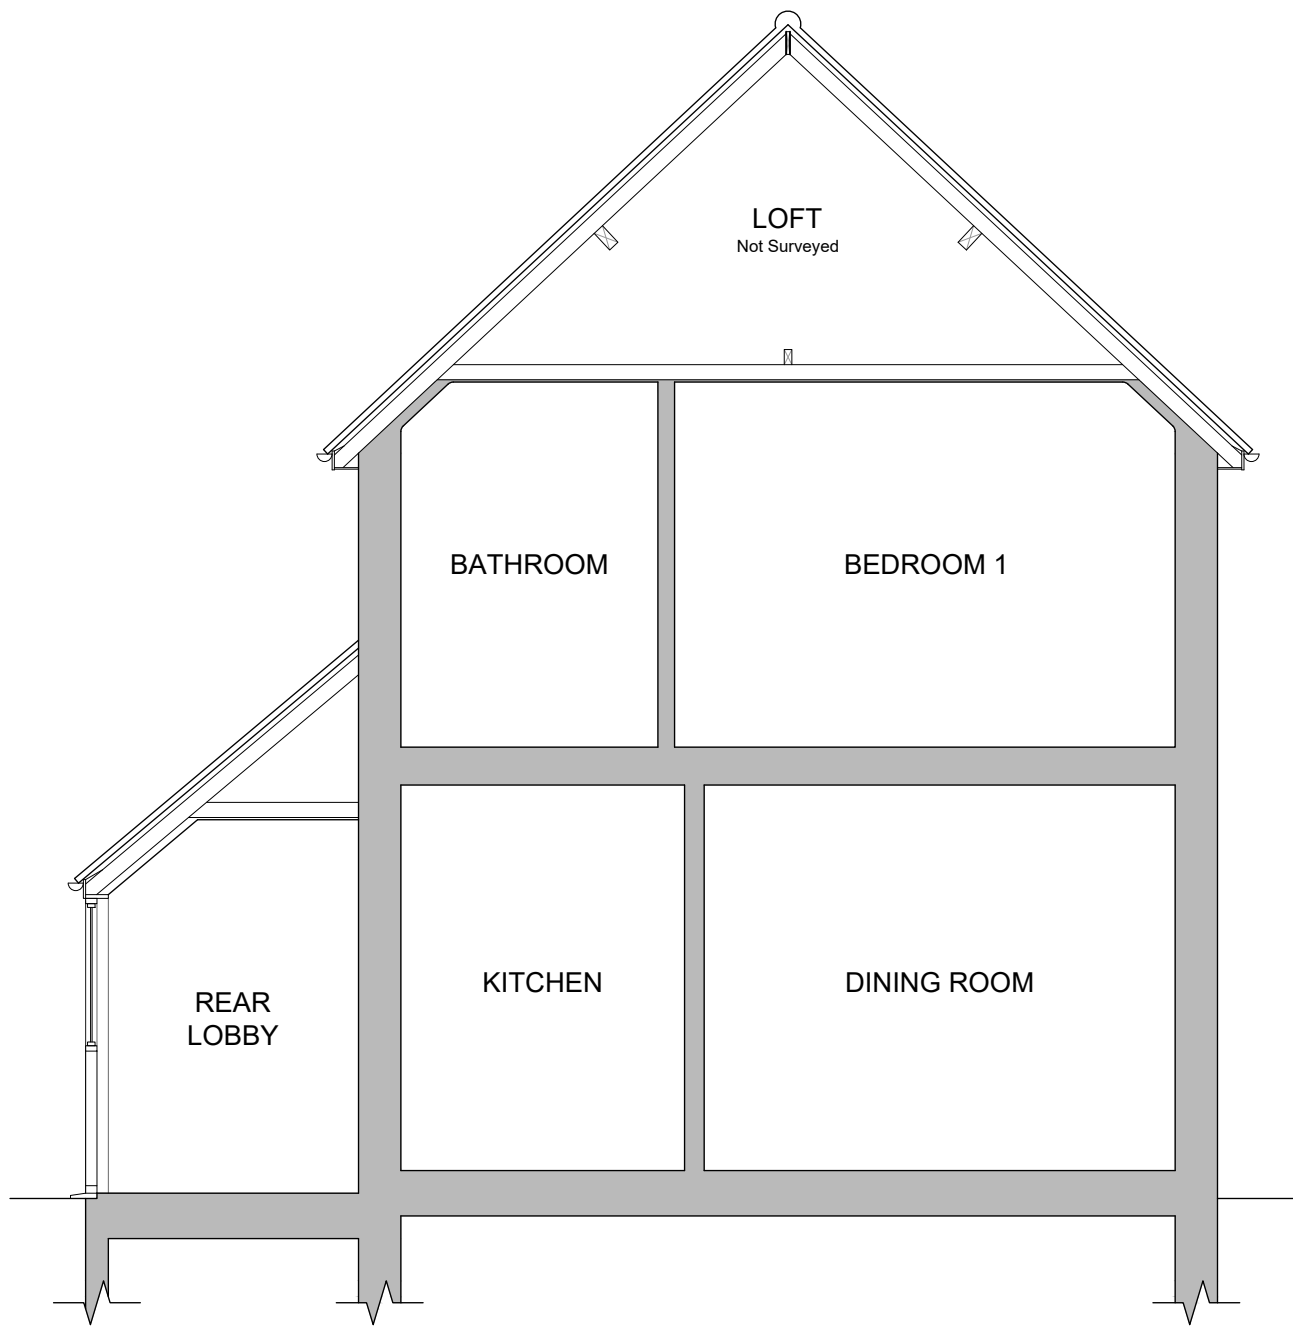


EXISTING SECTION A-A
Scale 1:50

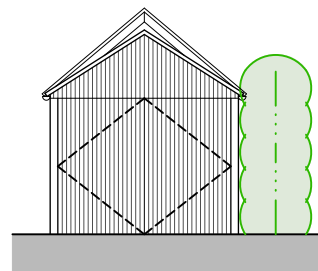


GARAGE - SOUTH ELEVATION
Scale 1:100

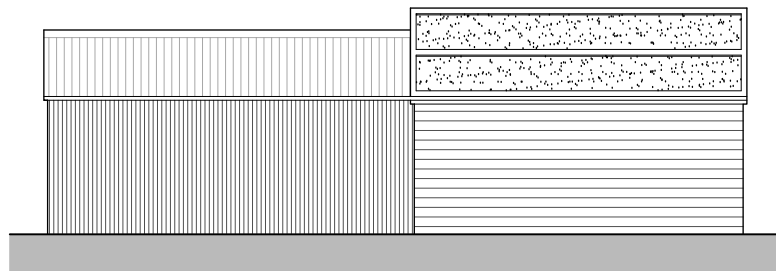

GARAGE - EAST ELEVATION (ASSUMED)
Scale 1:100

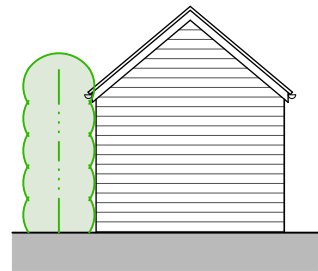


GARAGE - NORTH ELEVATION
Scale 1:100

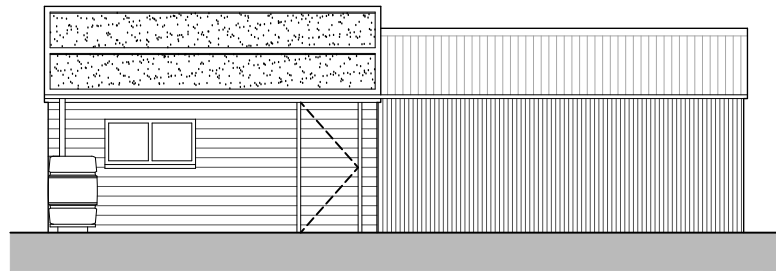


GARAGE - WEST ELEVATION
Scale 1:100



EXISTING SITE LOCATION PLAN
Scale 1:1250

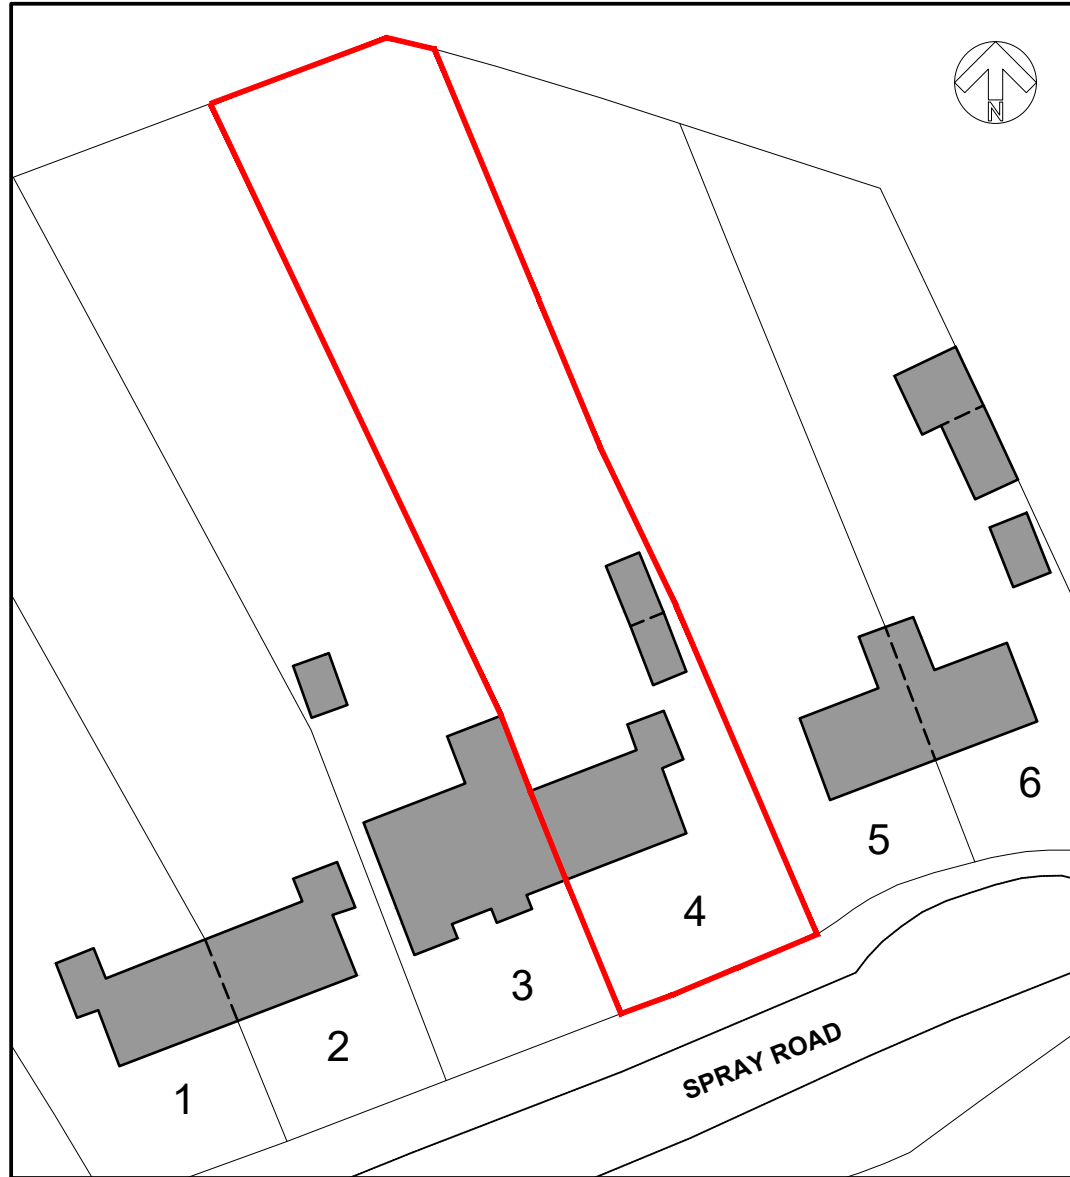

EXISTING BLOCK PLAN
Scale 1:1500

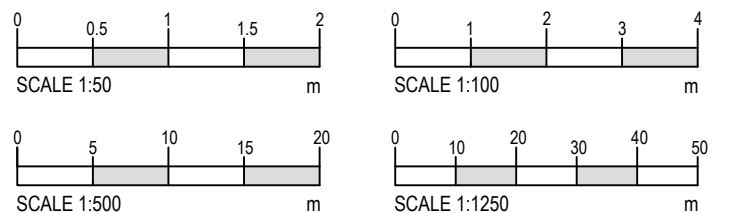

Ground Floor
6 Pelhams Court
Marlborough
Wiltshire SN8 2AG

T. 01672 518 278
E. info@tuttlearchserv.co.uk
F. facebook.com/tuttlearchserv
W. tuttlearchserv.co.uk

JOB TITLE:
Proposed Extension & Alterations,
4 Severalls, Spray Road, Ham,
Marlborough, Wiltshire, SN8 3QU

For Mr T. Prowse

DRAWING TITLE:
Existing Survey: Floor Plans, Elevations,
Sections and Site Plans

JOB NO:
1719

DRAWING NO:
1719 - Prowse - Existing - 01

REV:
B

REVISION DESCRIPTIONS:
Rev 'A' - 17.07.26 - Elevations, Sections and Site Plans Added - BJ
Rev 'B' - 27.08.26 - Reference to Draft Copy removed - BJ

SCALE: As Shown	DATE: July 26	DRAWN BY: BJ	PAPER SIZE: A1
---------------------------	-------------------------	------------------------	--------------------------

THIS DRAWING IS COPYRIGHT OF TUTTLE
ARCHITECTURAL SERVICES AND MAY NOT BE
COPIED OR REPRODUCED WITHOUT PERMISSION

**DRAWING FOR PLANNING
PURPOSES ONLY. NOT TO BE
USED FOR CONSTRUCTION.**