


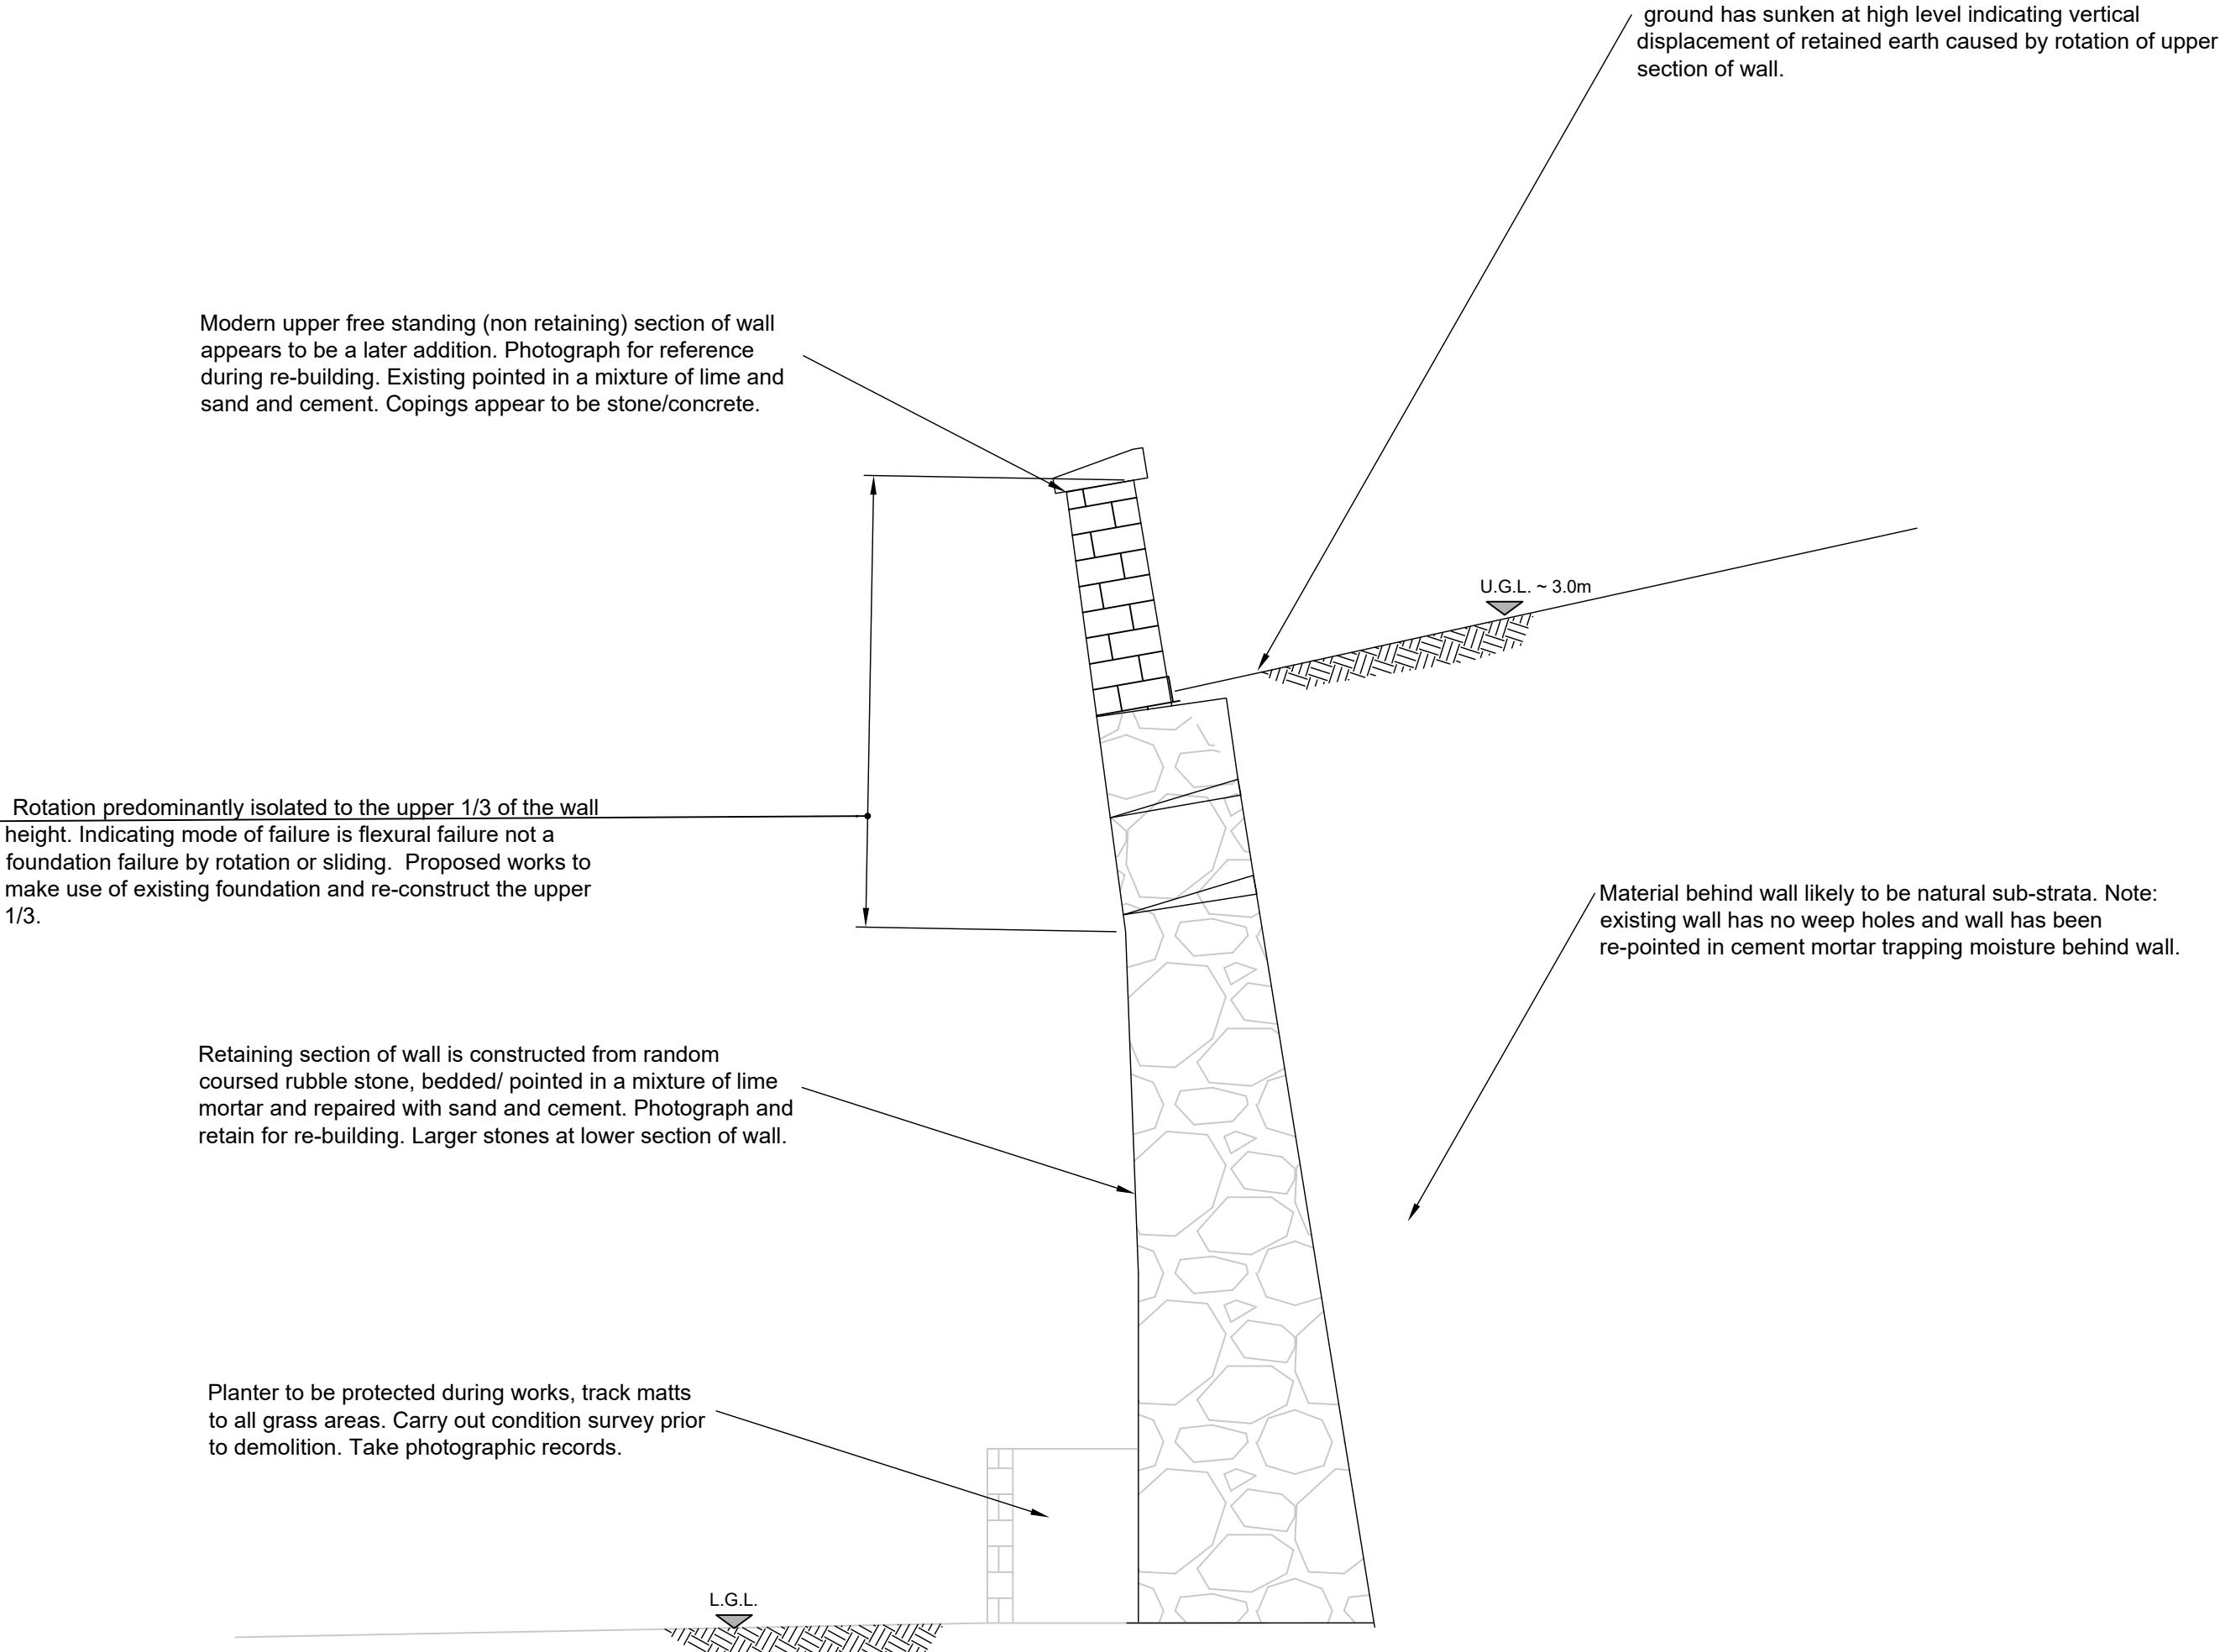

SECTION A - A - EXISTING RETAINING WALL SECTION.

1:25

CDM 2015
Hazards & Residual Risks



1. Routing of existing services is unknown and must be confirmed prior to commencement of works.
2. Contractor to provide temporary shoring to existing retaining wall during works to avoid destabilisation.
3. Working at height- Contractor to provide suitable edge protection at all times. And access scaffolding.
4. Scaffolding to be located outside the potential collapse zone of wall or designed to support wall during demolition/construction.
5. Site compound to be established during works. Access at high level to be restricted.
6. Avoid storing materials or equipment at high level- Weak retaining wall.
7. Access is limited- hand tool and machine operations required. RAMS submitted.

ALL WORKS ARE SUBJECT
TO LISTED BUILDING
CONSENT

Notes

1. All works are to comply with current Building Regulations and relevant codes of practice
2. This drawing is to be read in conjunction with all relevant Architect's drawings and Engineer's detailed specifications.
3. This drawing is not to be scaled
4. The contractor shall be responsible for the design, fabrication, erection and removal of all temporary works and shall provide all temporary bracings and back-propping necessary to maintain structural stability during construction
5. Care should be taken to ensure that existing structures e.g. foundation, road, boundary walls and buildings are not undermined. Temporary works to contractors details and method statement.
6. For full set of notes refer to Structural Specification
7. Mesh Engineering is not appointed as the Principal Designer under CDM Regulations and these duties are assumed to be carried out by the Principal Contractor

CDM Residual Risks & Hazards

See project specific Mesh Engineering Ltd Specification document for CDM residual risks and hazards.

Project specific hazards are indicated on this drawing by an exclamation mark within a triangle adjacent box notes.

General notes :-

See notes above.

Preliminary Issue	P2	SL	28.07.26
Preliminary Issue	P1	SL	06.07.26
Revisions	Ref	Initial	Date



www.meshengineering.co.uk

Client

IVO STOURTON

Description

Existing Wall Section

Project

Bratton House
Bratton
Wiltshire, BA13 4RN

Drawing status PRELIMINARY		Reinf. Schedule No.s NA	
Scale at A1 As shown	Scale at A3 1/2 Shown	Drawn by SL	Checked by MJ
Date JULY 26	Project number 26-082	Drawing No. X02	Rev. P2