



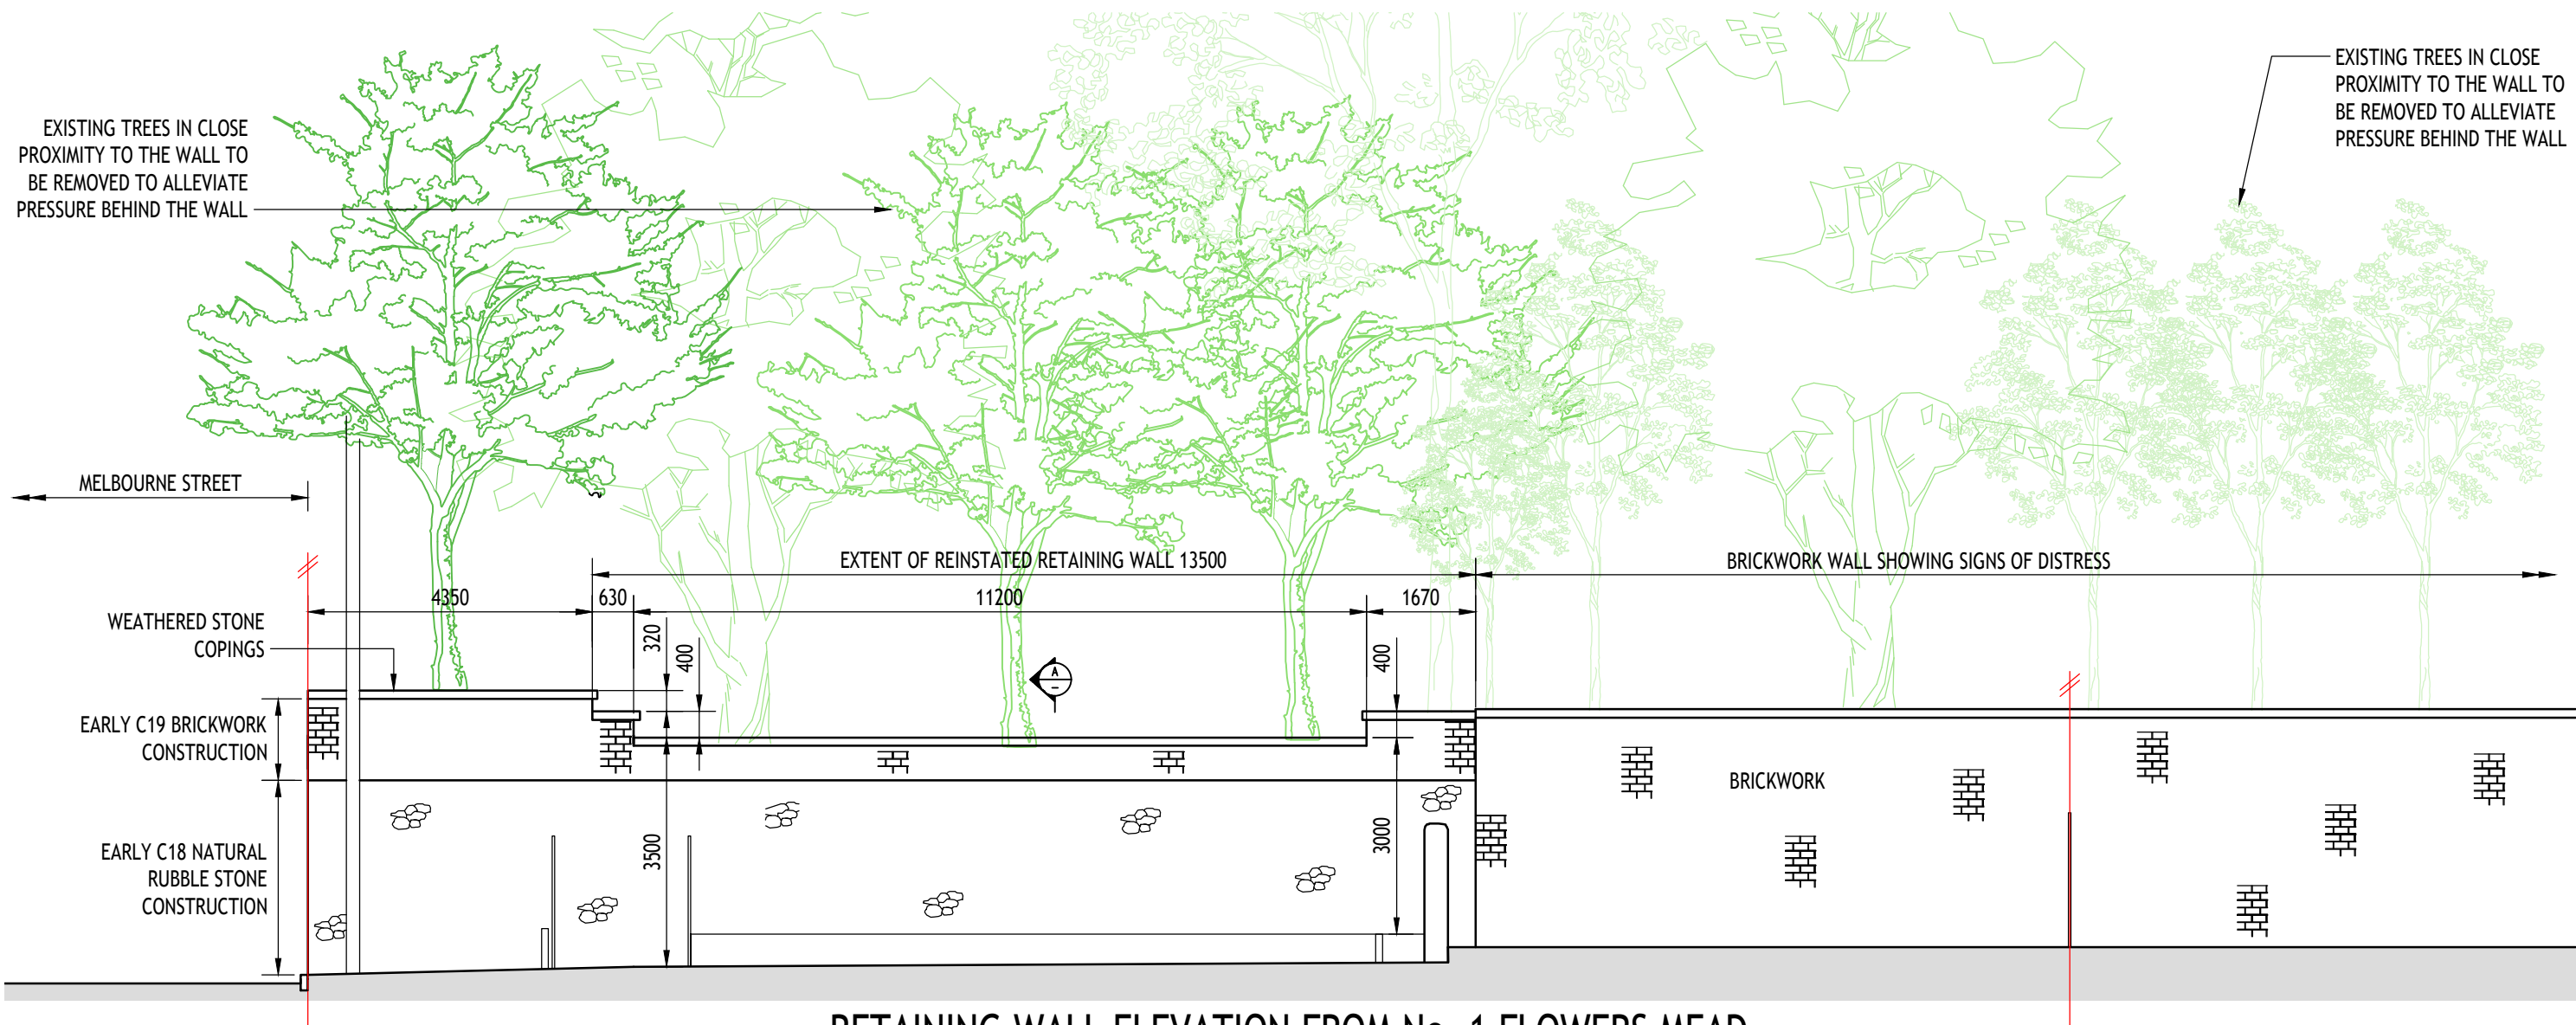

RETAINING WALL ELEVATION FROM No. 1 FLOWERS MEAD


(Scale 1:100)

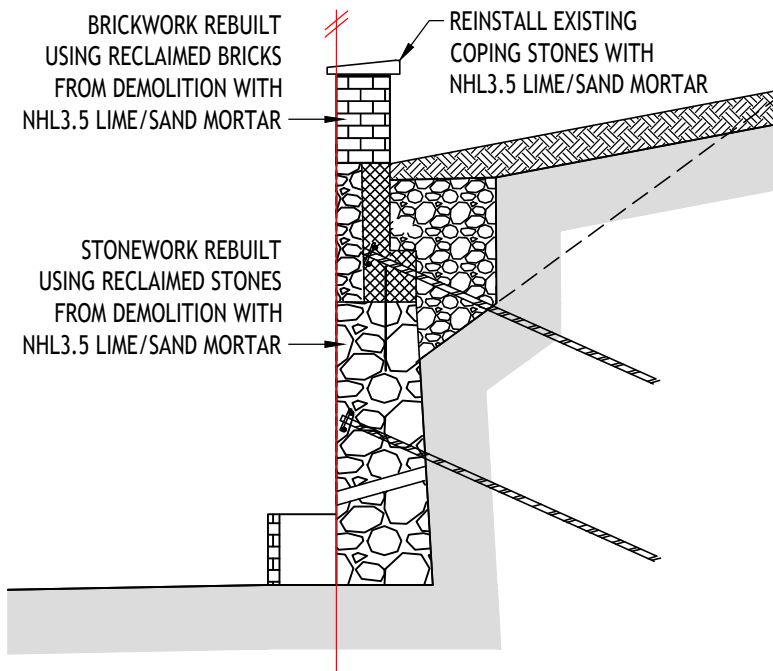

PROPOSED WALL SECTION A-A

(Scale 1:50)

ALL WORKS ARE TO BE IN LINE WITH
CONLEY ENGINEERING STRUCTURAL REPORT
2026-022 APRIL '26 AND MESH ENGINEERING
DRAWINGS 26-082-X01 TO X05

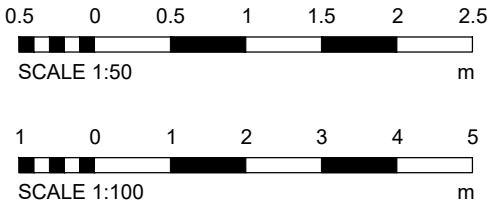

A	-	-	PMJ	PMJ	PMJ
Rev.	Date	Description	Drawn	Checked	Approved
Client: MRS N. STOURTON			PMJ PLANNING SERVICES PLANNING PERMISSION DRAWING SPECIALIST		
Project Title: BRATTON HOUSE MELBOURNE STREET, BRATTON, WESTBURY, BA13 4RN.			Scale at A3: 1:50 & 1:100 Drawn: PMJ Date: AUG 2026	Status: PLANNING Checked: PMJ Date: AUG 2026	CAD File Name: 00468/005 Approved: PMJ Date: AUG 2026
Drawing Title: PROPOSED RETAINING WALL ELEVATION AND SECTION			Drawing No.: 00468/005		Revision: -