
 


Site Plan

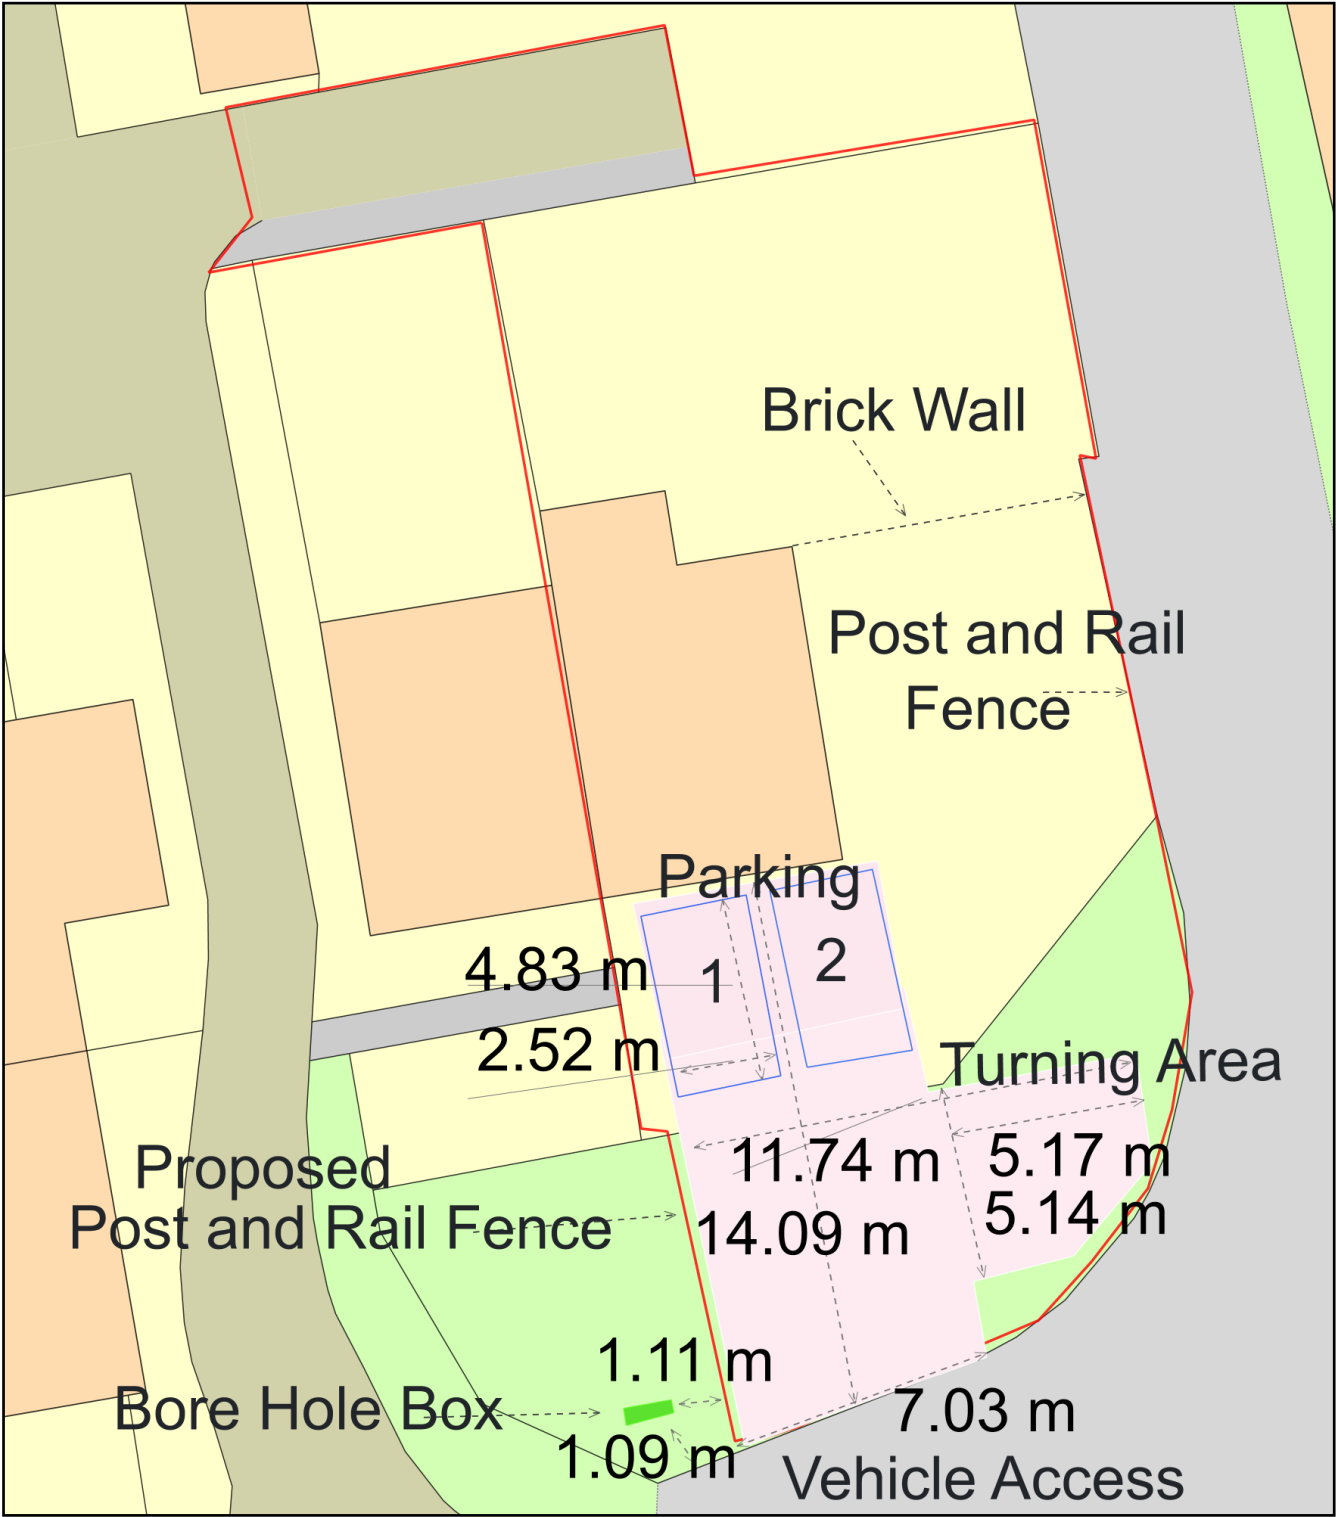

Plan Produced for: Michele Ralph

Date Produced: 31 Aug 2026

Plan Reference Number: TQRQM26235122100295

Scale: 1:200 @ A4