


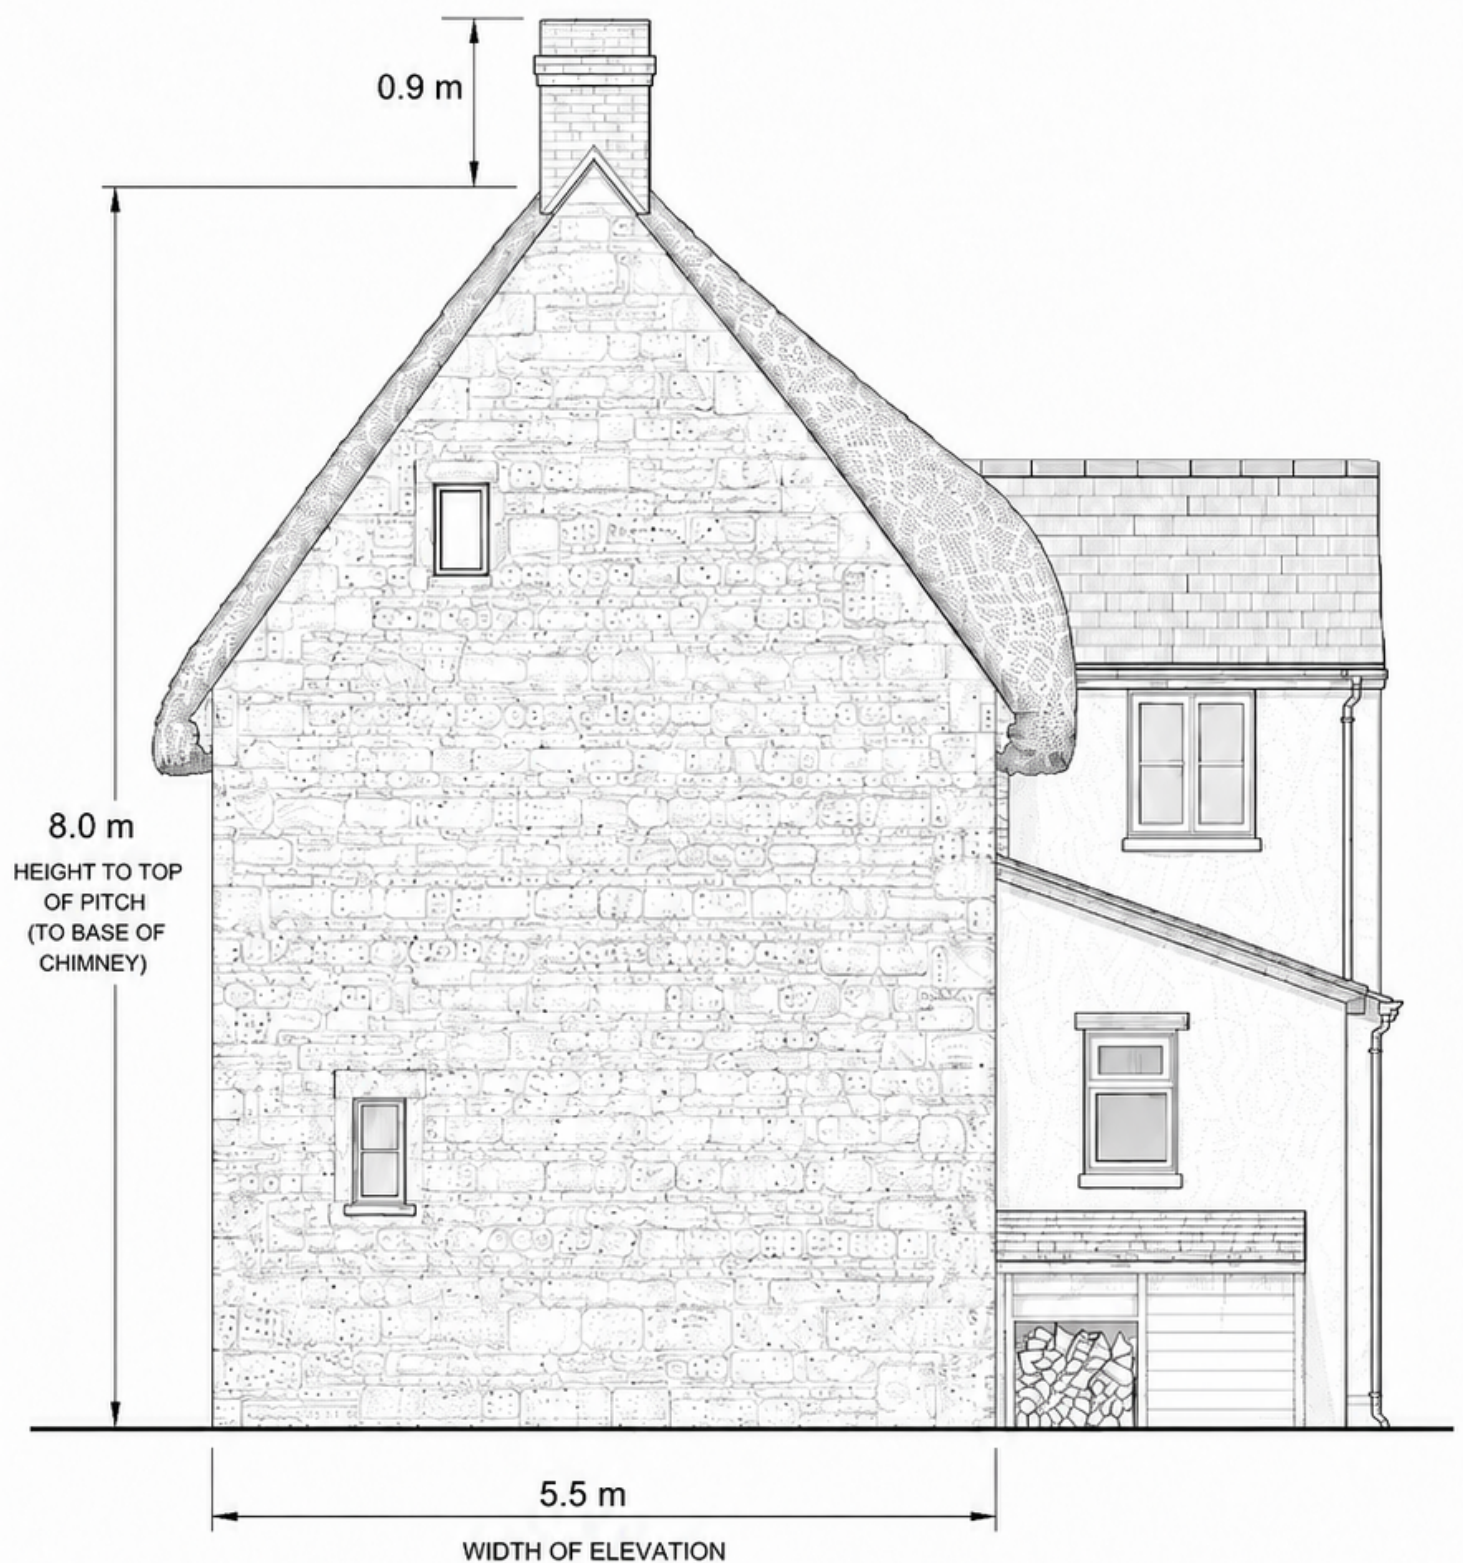

- NOTES:
1. ALL DIMENSIONS ARE IN METRES UNLESS NOTED OTHERWISE.
 2. DO NOT SCALE FROM THIS DRAWING.

PROJECT EXTEND HEIGHT OF CHIMNEY ABOVE THATCH WITH ADDITION OF POT	DRAWING TITLE EXISTING EAST ELEVATION	DRAWING No. PL-01
DRAWING PURPOSE PLANNING	SCALE 1:50 @ A3	DATE JULY 2026
DRAWN BY -	CHECKED BY -	REVISION -

