




key:-	
ch	ceiling height
fl	Floor level relative to external survey
h	head height from floor
in	inversion heater
min	minimum height from floor
max	maximum height from floor
s	sill height from floor
u/s	height to underside

KEY:	
bt	British Telecon
cb	Control Box
cl	Cover Level
ctv	Cable Television
dk	Drop Kero
el	Electric
ep	Electricity Pole
fh	Fire Hydrant
g	Gully
gsv	Gas Stop Valve
ht	Height
ic	Inspection Cover
il	Invert Level
lp	Lamp Post
mk	Marker
o/h	Overhead
pb	Post Box
pxg	Pran Crossing
np	None Plate
rs	Road Sign
sv	Stop Valve
tb	Telephone Box
tl	Traffic Light
tt	Top of Tree
th	Threshold
tw	Top of Wall
uti	Unable to Lift
vp	Vent pipe
wn	Water Meter
wsv	Water Stop Valve

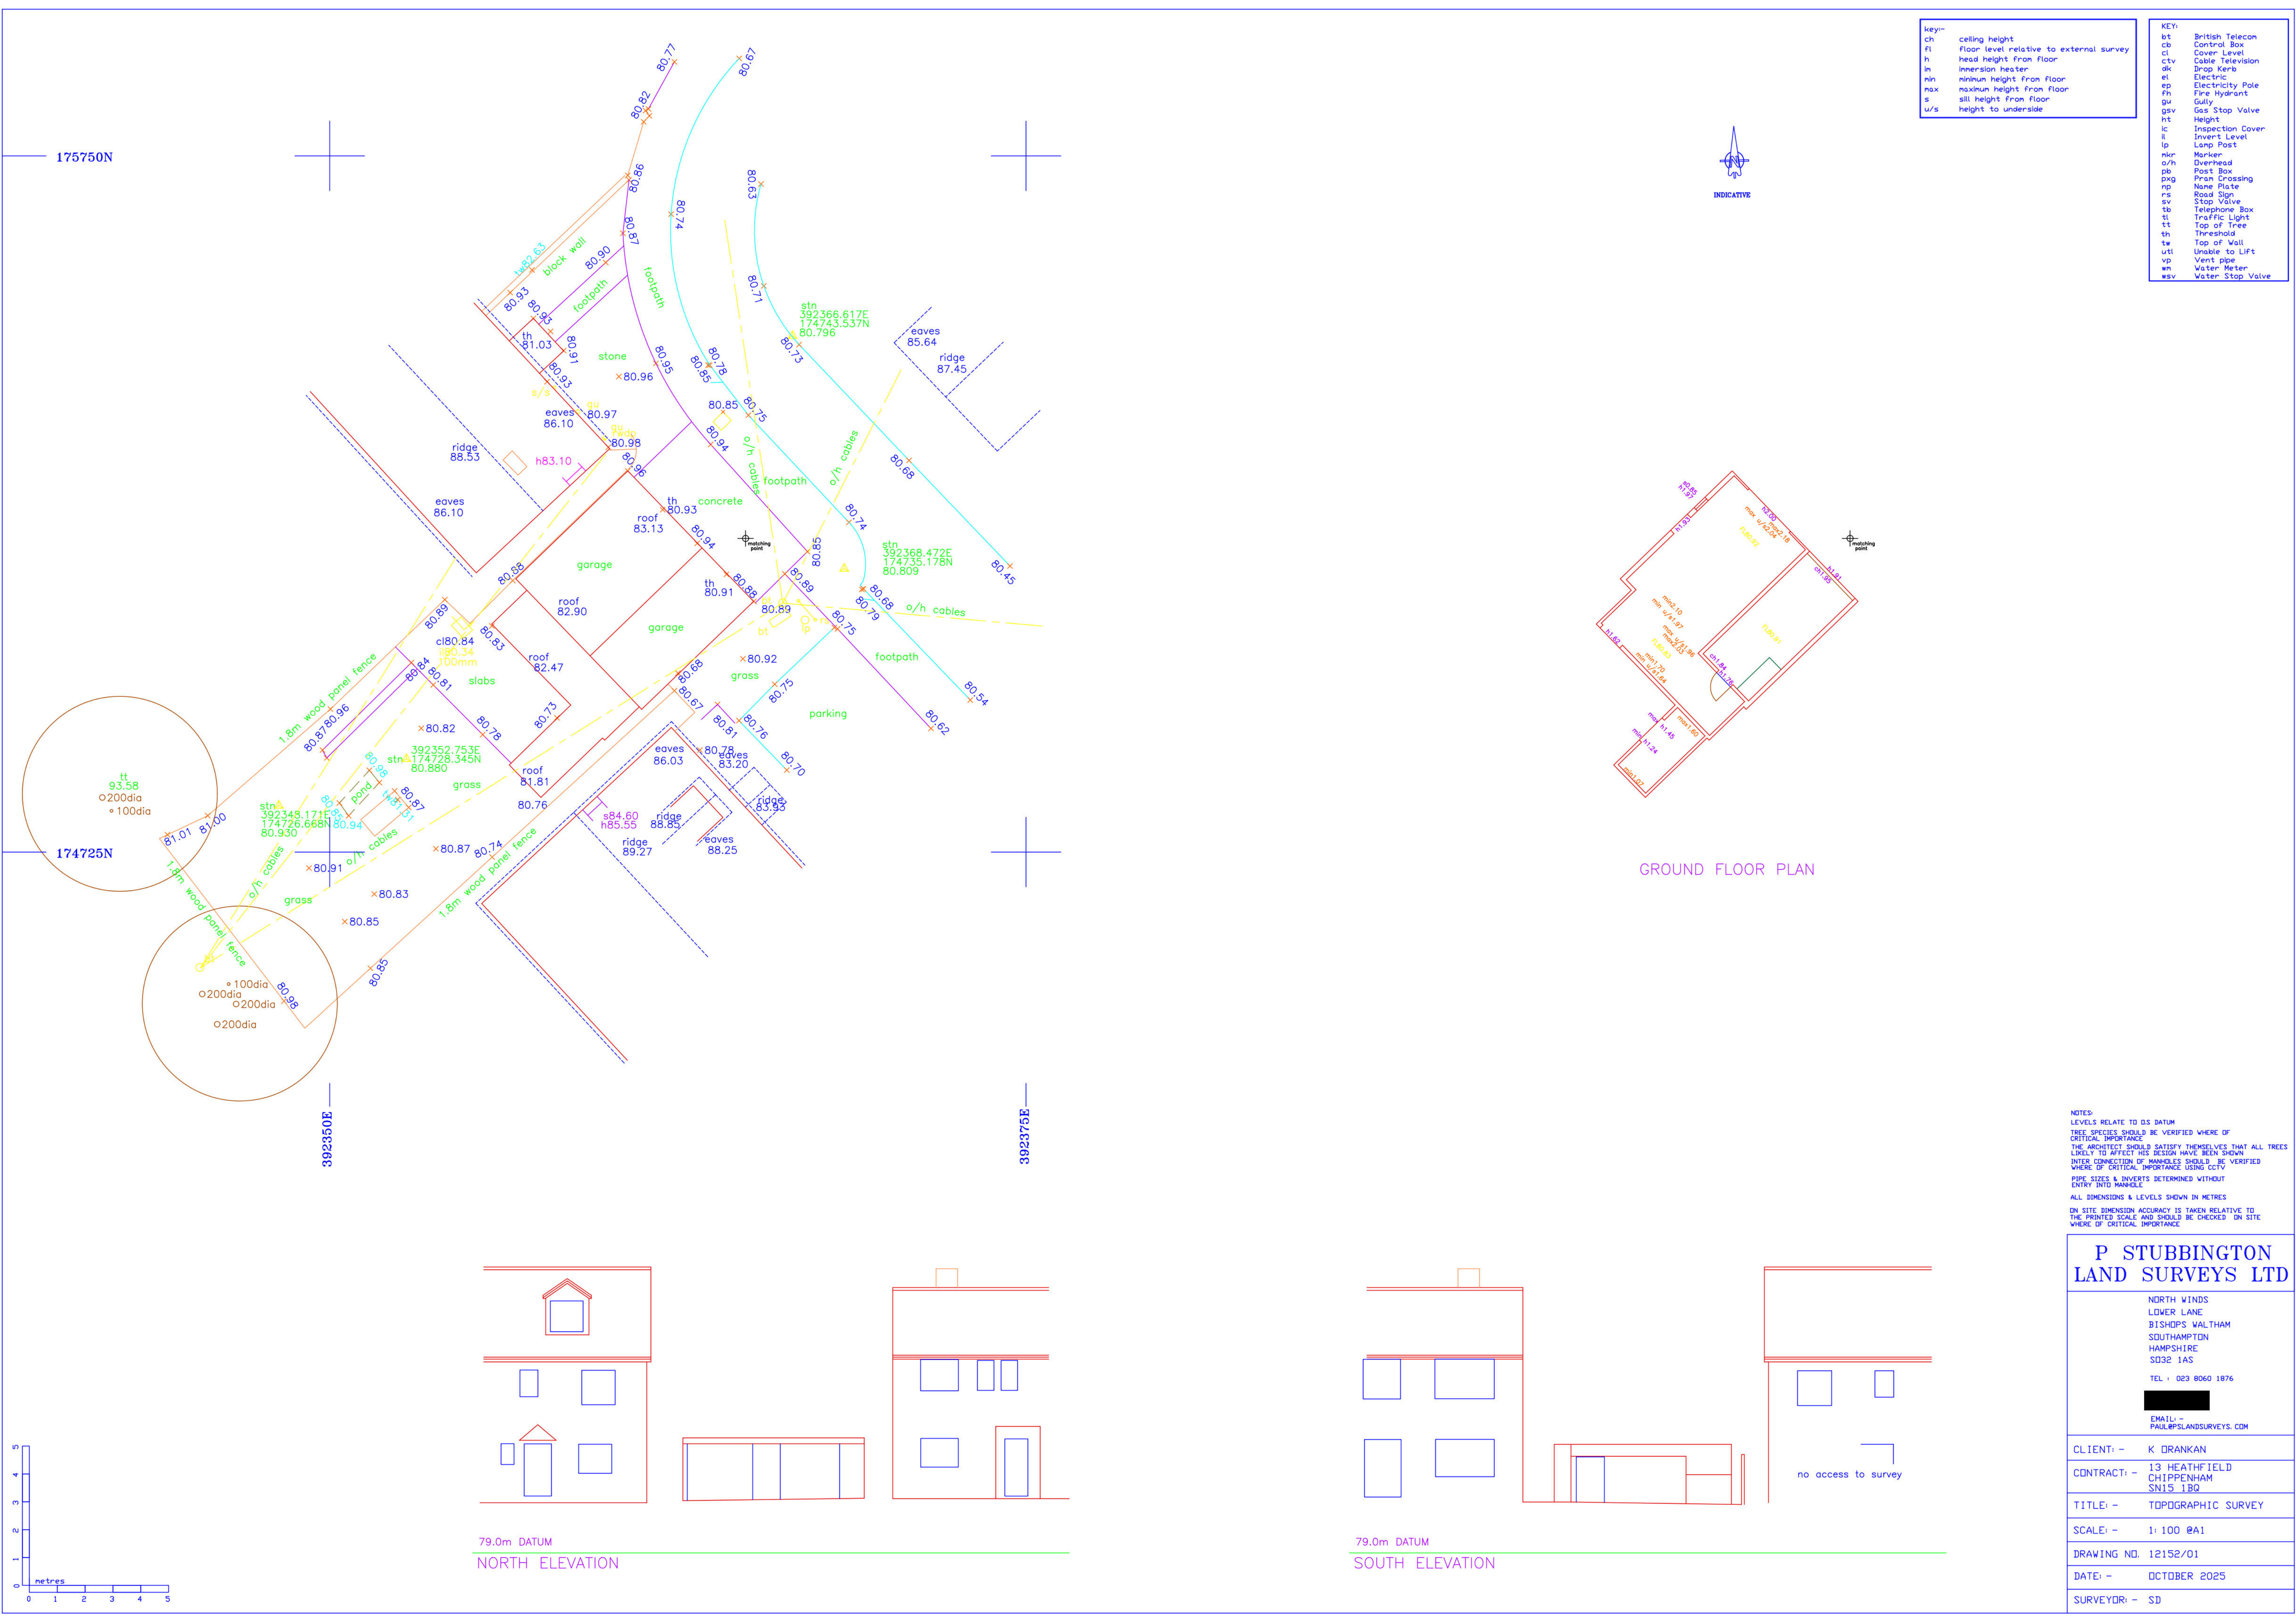

GROUND FLOOR PLAN

NOTES
LEVELS RELATE TO OS DATUM
TREE SPECIES SHOULD BE VERIFIED WHERE OF
CRITICAL IMPORTANCE
THE ARCHITECT SHOULD SATISFY THEMSELVES THAT ALL TREES
LIKELY TO AFFECT HIS DESIGN HAVE BEEN SHOWN
INTER CONNECTION OF MANHOLES SHOULD BE VERIFIED
WHERE OF CRITICAL IMPORTANCE USING CCTV
PIPE SIZES & INVERTS DETERMINED WITHOUT
ENTRY INTO MANHOLE
ALL DIMENSIONS & LEVELS SHOWN IN METRES
ON SITE DIMENSION ACCURACY IS TAKEN RELATIVE TO
THE PRINTED SCALE AND SHOULD BE CHECKED ON SITE
WHERE OF CRITICAL IMPORTANCE

P STUBBINGTON
LAND SURVEYS LTD

NORTH WINDS
LOWER LANE
BISHOPS WALTHAM
SOUTHAMPTON
HAMPSHIRE
SO32 1AS

TEL : 023 8060 1876

EMAIL:-
PAUL@SLANDSURVEYS.COM

CLIENT:- K DRANKAN

CONTRACT:- 13 HEATHFIELD
CHIPPENHAM
SN15 1BQ

TITLE:- TOPOGRAPHIC SURVEY

SCALE:- 1:100 @A1

DRAWING NO. 12152/01

DATE:- OCTOBER 2025

SURVEYOR:- SD

no access to survey

79.0m DATUM

SOUTH ELEVATION

79.0m DATUM

NORTH ELEVATION