


PLAN KEY

EXISTING WALLS


NEW WALLS

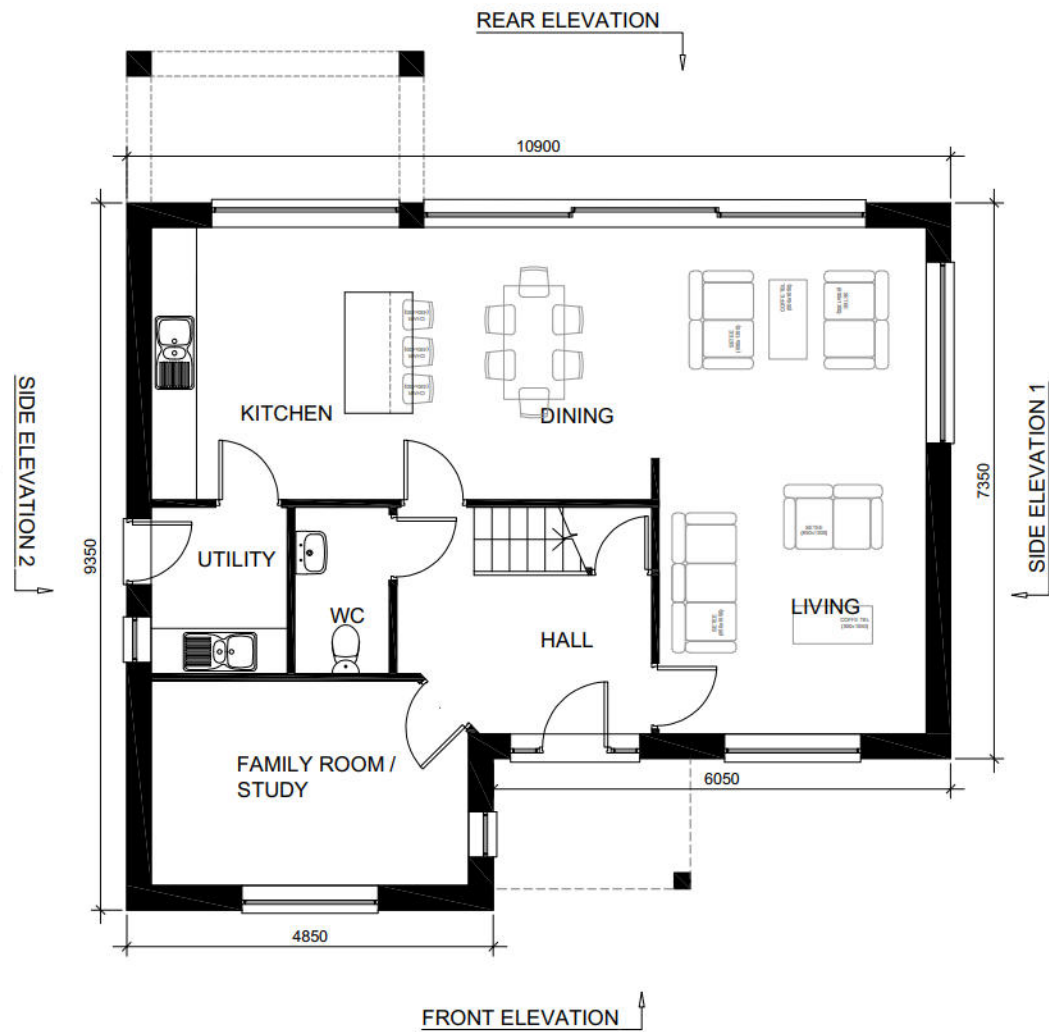

GROUND FLOOR PLAN
AS PROPOSED GIA - 77m²



FIRST FLOOR PLAN
AS PROPOSED GIA - 77m²

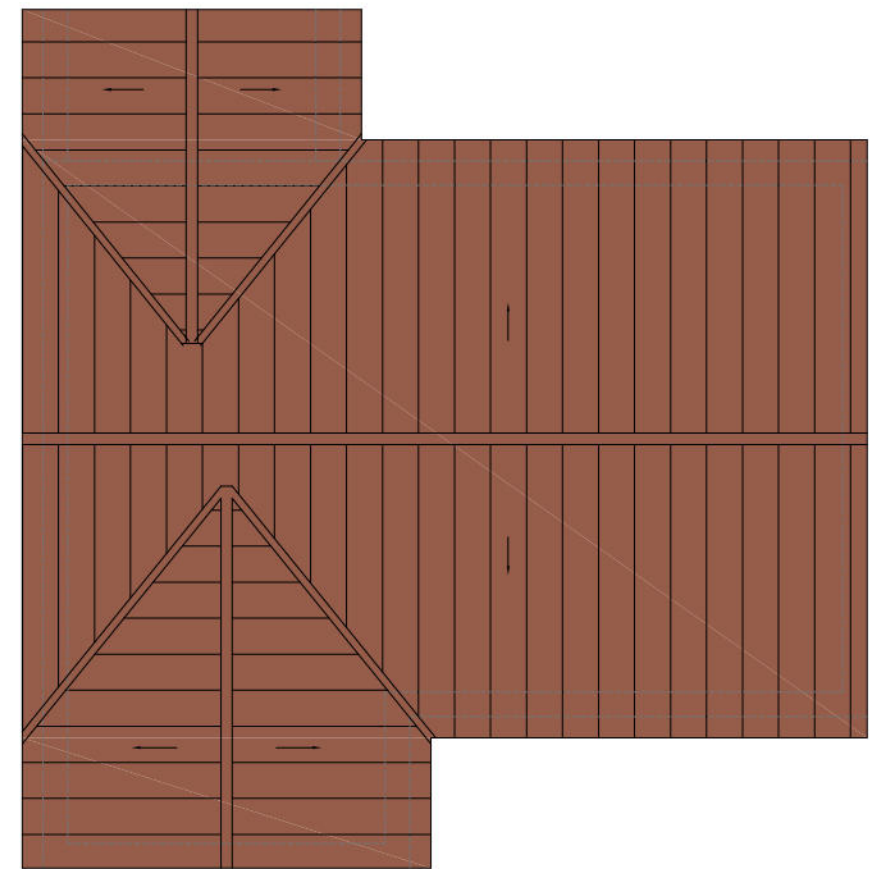

ROOF PLAN
AS PROPOSED



SIMPLE PLANS
PLANNING & DESIGN SERVICES
e: simpleplans76@gmail.com
www.simpleplans.net

© COPYRIGHT
No part of this drawing may be reproduced without written consent.
All contractors must visit site and be responsible for taking and checking all dimensions relating to this work.
Do not scale from this drawing.

REVISION NOTES
A 18/02/2025 JD BEDROOM 3 AND BATHROOM SWAPPED

STATUS
PLANNING

PROJECT
REPLACEMENT DWELLING
2 WEST DEAN ROAD,
WEST TYTHERLY, SALISBURY,
SP5 1QA

DATE / DRAWN BY 20.10.25 JD	SCALE 1:100@A3
DRAWING TITLE FLOOR PLANS AS PROPOSED	PROJECT NO PL02
	REV A