

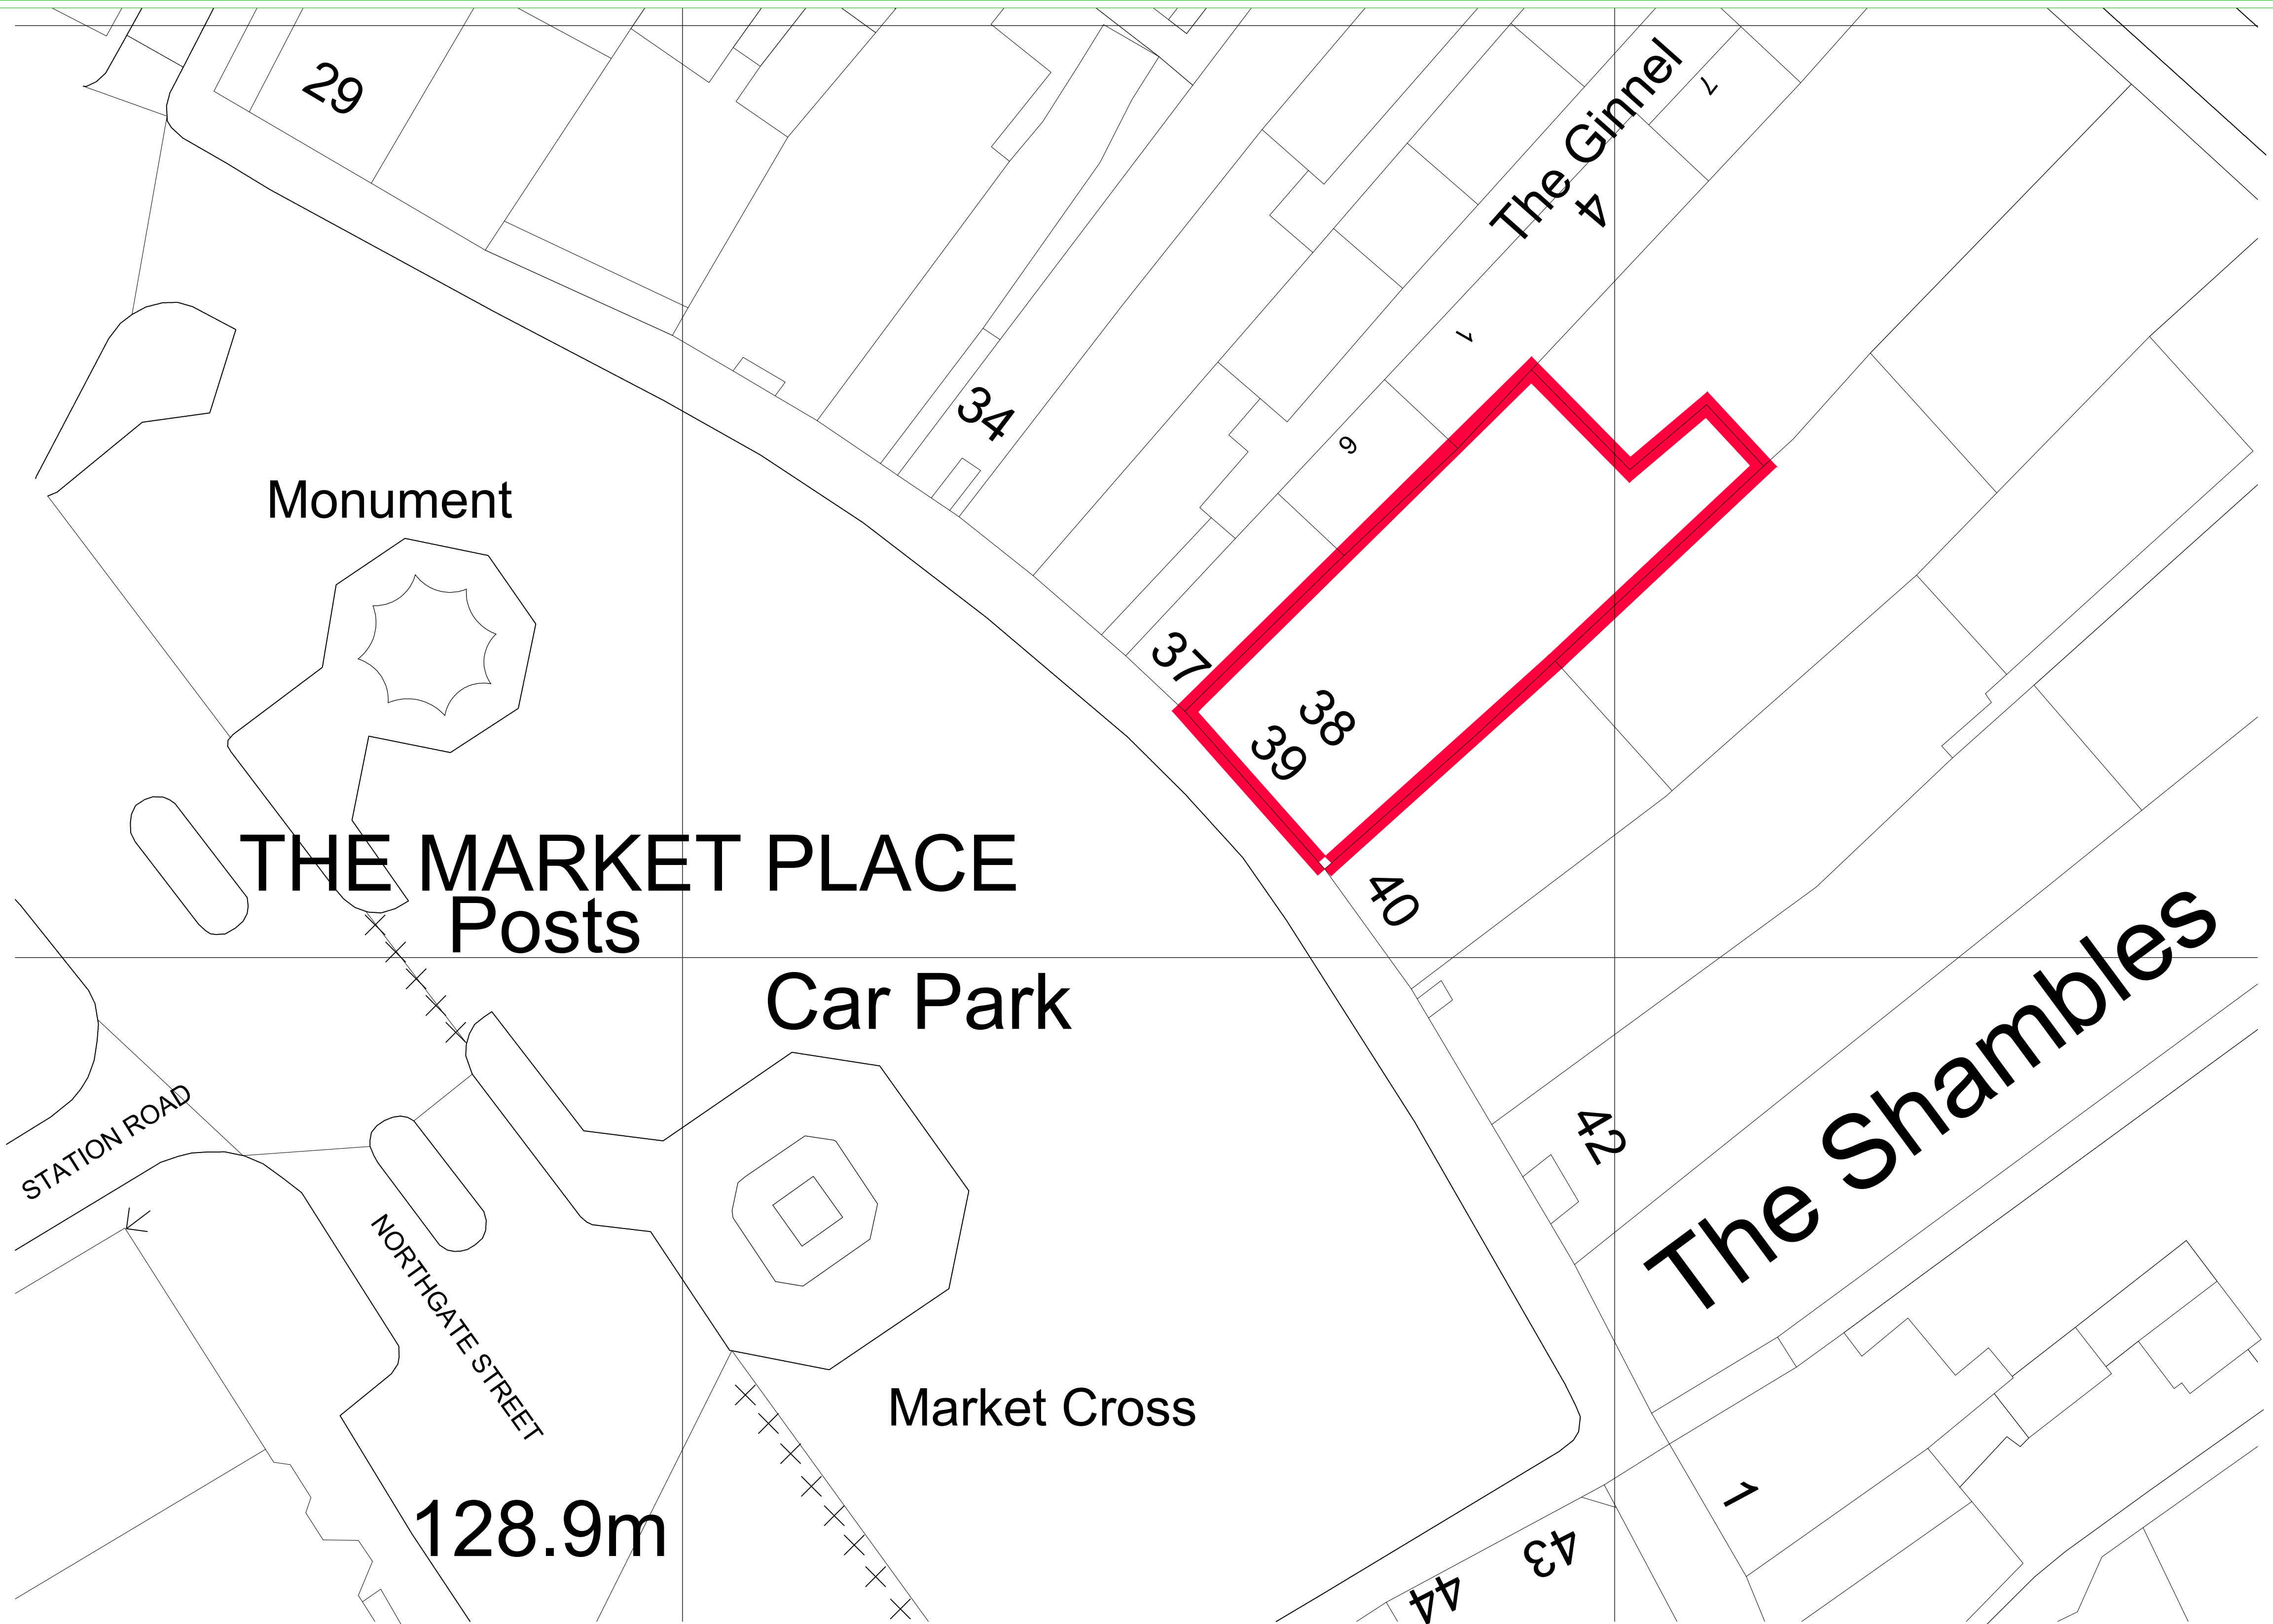


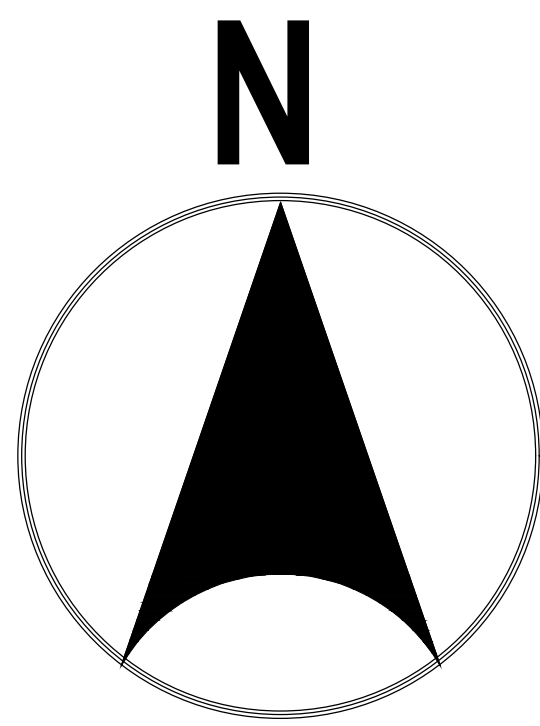

Location Plan scale 1:1250 at A1

Ordnance Survey (c) Crown Copyright 2026. All rights reserved. Licence number 100022432

SCALE

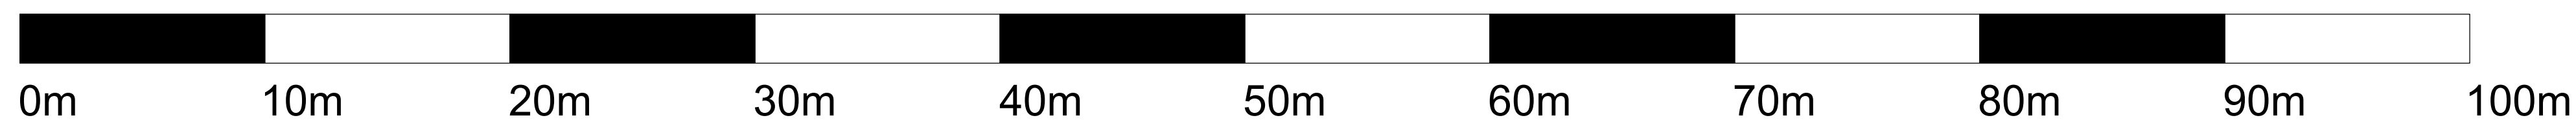

Block/Site Plan scale 1:200 at A1

A	26/08/2026	Planning Submission	CM
REV	DATE	REVISION	INITIALS
LLOYDS BANKING GROUP			
ALL DIMENSIONS TO BE VERIFIED PRIOR TO COMMENCING WORK. DRAWING TO BE READ IN CONJUNCTION WITH PROJECT SPECIFICATIONS.			
THIS DRAWING IS THE PROPERTY OF LLOYDS BANKING GROUP AND COPYRIGHT IS RESERVED BY THEM. THE DRAWING IS ISSUED ON CONDITION THAT IT IS NOT COPIED OR DISCLOSED BY OR TO ANY UNAUTHORISED PERSONS WITHOUT PRIOR CONSENT IN WRITING TO LLOYDS BANKING GROUP - GROUP PROPERTY. ALL MODIFIED DRAWINGS SHOULD BE RETURNED TO LLOYDS BANKING GROUP.			
GROUP PROPERTY			
BRISTOL - PO Box 112, Canons House, Canons Way, BRISTOL, BS99 7LB EDINBURGH - Sighthill South, 12 Bankhead Crossway South, EDINBURGH, EH11 4EN HALIFAX - Trinity Road, HALIFAX, West Yorkshire, HX1 2RG			
PROJECT ADDRESS		SCALE	
Brand - Lloyds		A1 -	
Devizes Market Place		1:1250, 1:200	
38 Market Place		DATE	
DEVIZES SN10 1JD		15/12/2025	
DRAWING DESCRIPTION		DRAWN BY	
Site / Block Plan		CM/PW	
Plan		REVISION	
DRAWING NUMBER		A	
50364700-HLN-XX-ZZ-M2-AR01-9001			