


SCALE



EXTERNAL FINISH - SCOPE OF WORKS

- Remove all External Signage and Branding including any 'Projecting Signs' and 'Branch Name plates'.
- Remove letterplate and external ATM and carefully reinstate brickwork to match existing.
- Remove 2 No. Internal ATM/IDM and Deferred Checking. Apertures to be secured and made good.
- Ground floor doors and windows are obscured with Dusted Crystal vinyl (applied internally)
- All 'Closure Posters' to be removed from Branch on the final day of decommissioning
- All external repairs to be filled with a suitable filler, finished as part of removals. Replacement work should be visually and physically compatible with the existing.

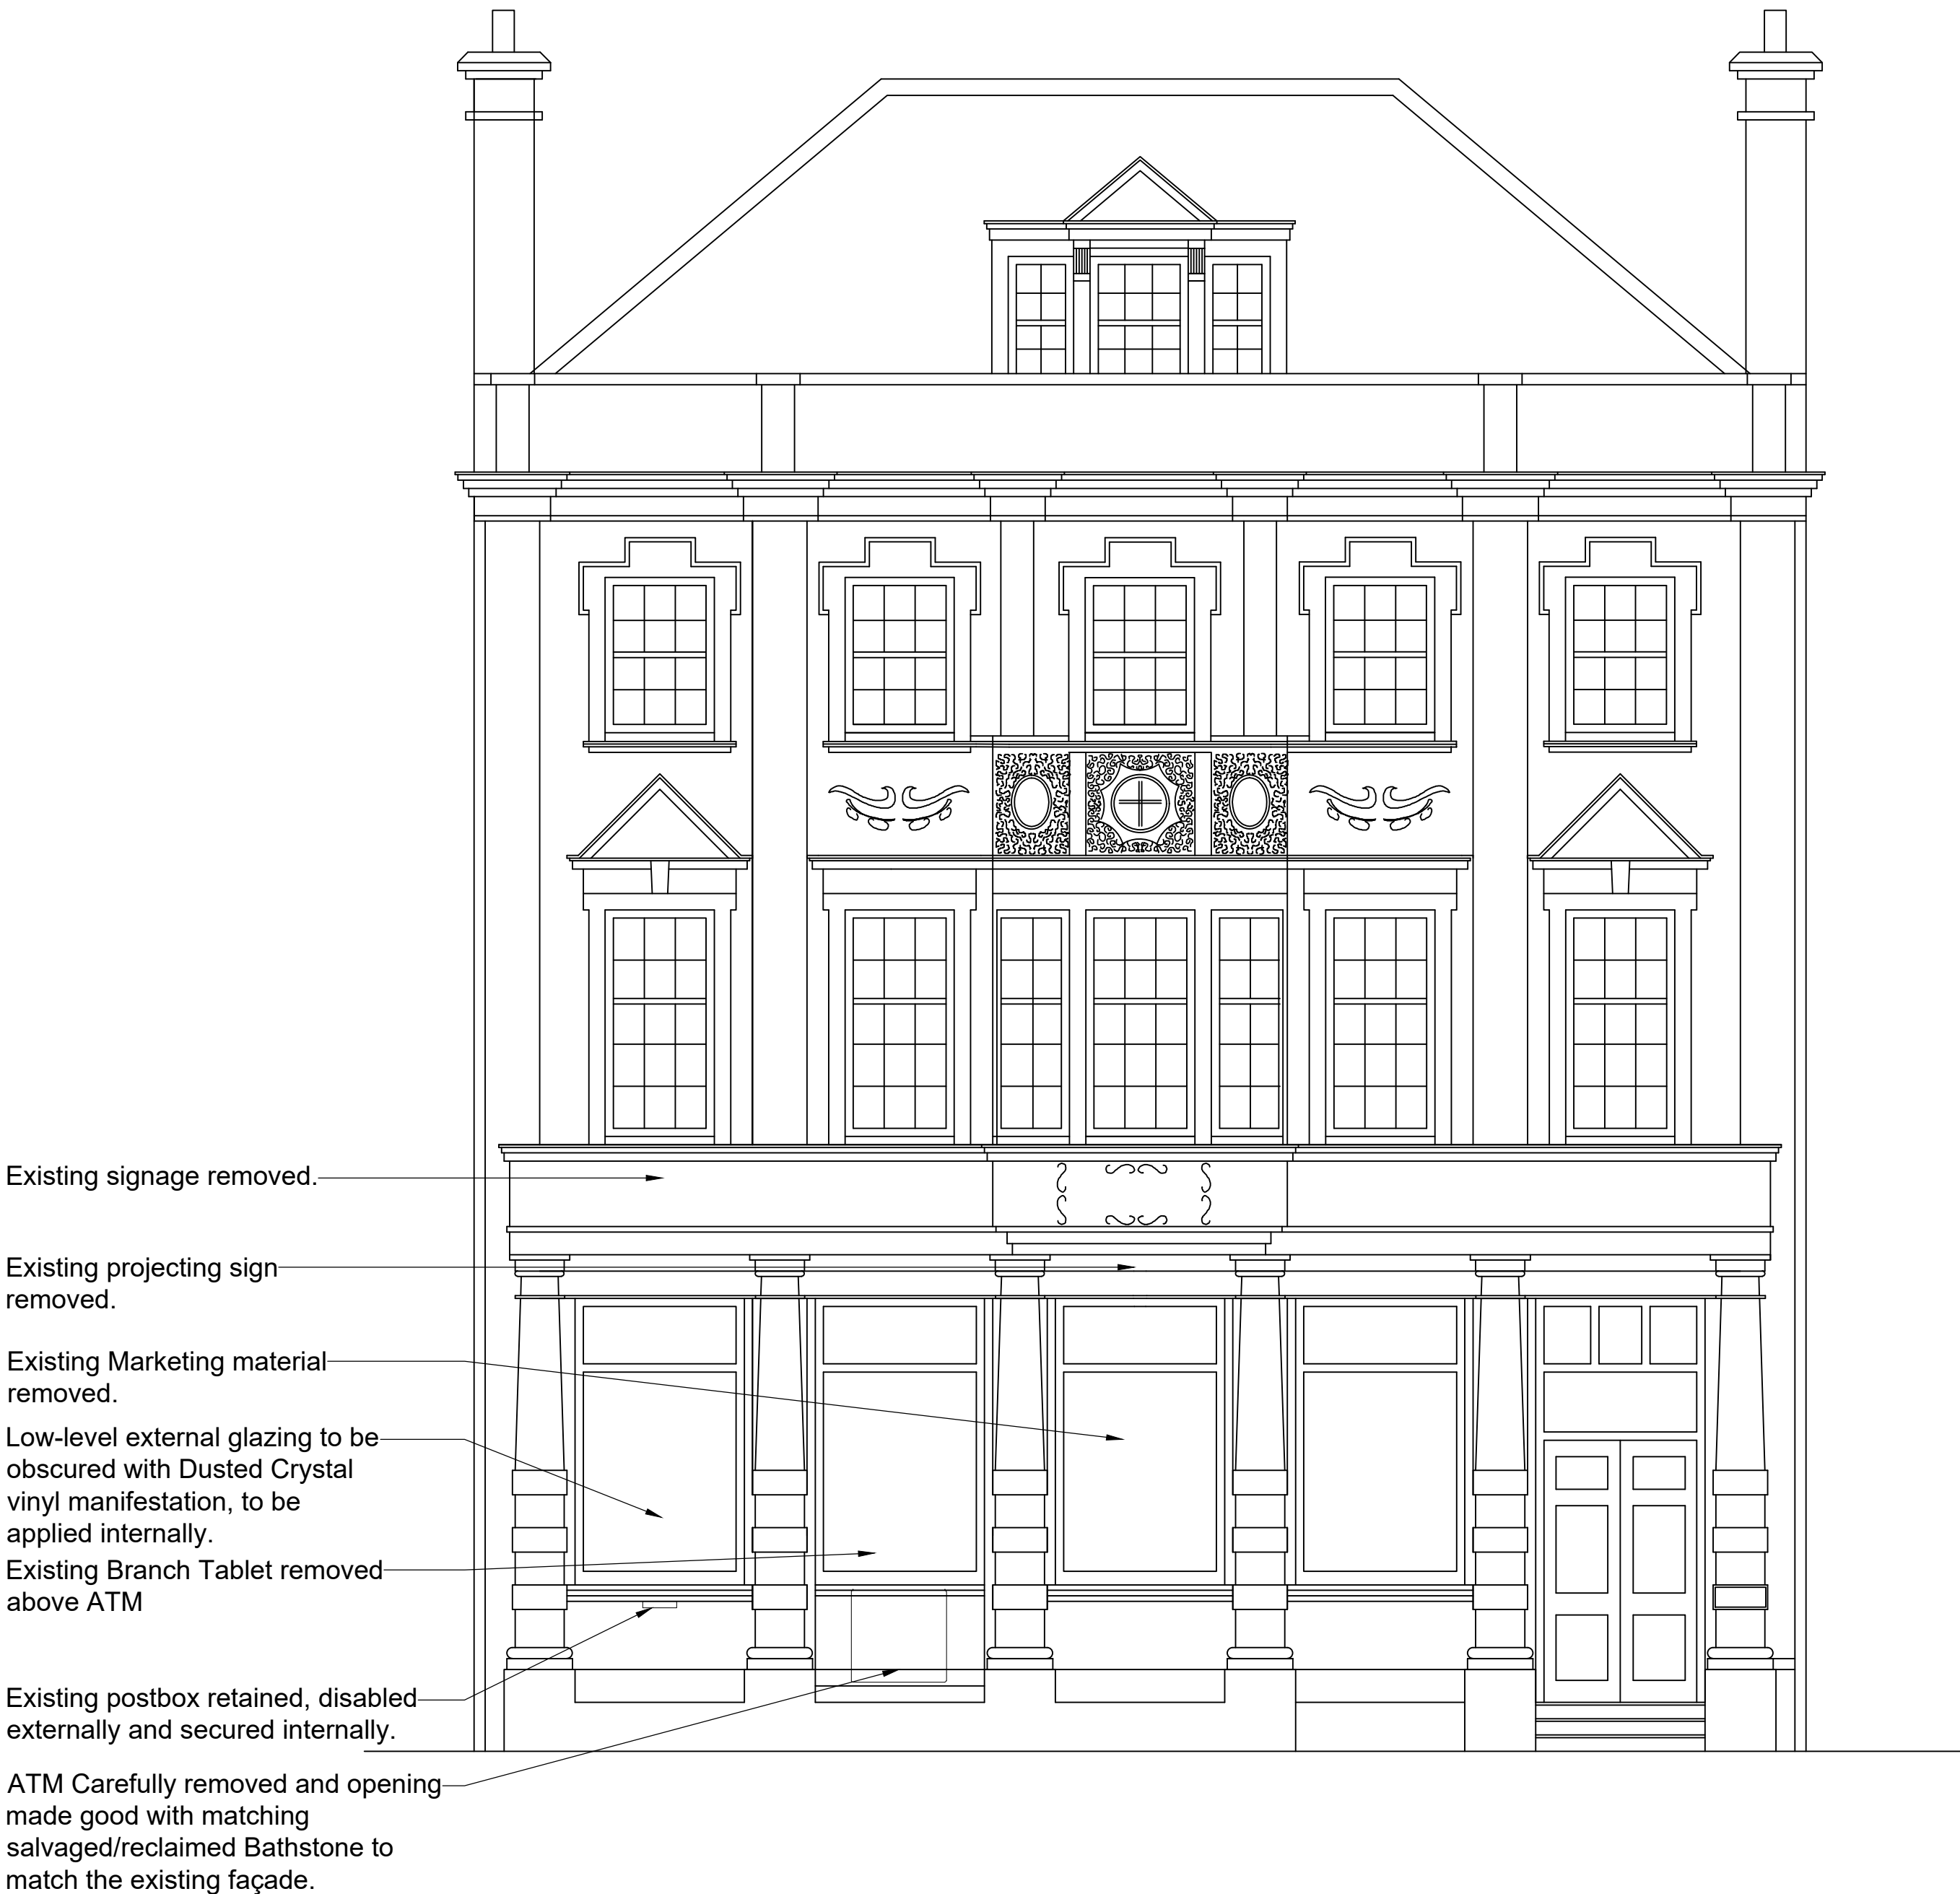

FRONT ELEVATION PROPOSED

A	26/08/2026	Issue for Planning	KW
REV	DATE	REVISION	INITIALS
LLOYDS BANKING GROUP			
ALL DIMENSIONS TO BE VERIFIED PRIOR TO COMMENCING WORK. DRAWING TO BE READ IN CONJUNCTION WITH PROJECT SPECIFICATIONS.			
THIS DRAWING IS THE PROPERTY OF LLOYDS BANKING GROUP AND COPYRIGHT IS RESERVED BY THEM. THE DRAWING IS ISSUED ON CONDITION THAT IT IS NOT COPIED OR DISCLOSED BY OR TO ANY UNAUTHORISED PERSONS WITHOUT PRIOR CONSENT IN WRITING TO LLOYDS BANKING GROUP - GROUP PROPERTY. ALL MODIFIED DRAWINGS SHOULD BE RETURNED TO LLOYDS BANKING GROUP.			
GROUP PROPERTY			
BRISTOL - PO Box 112, Canons House, Canons Way, BRISTOL, BS99 7LB EDINBURGH - Sighthill South, 12 Bankhead Crossway South, EDINBURGH, EH11 4EN HALIFAX - Trinity Road, HALIFAX, West Yorkshire, HX1 2RG			
PROJECT ADDRESS		SCALE	
Brand - Lloyds TSB		A1 - 1:50	
Devizes Market Place		A3 - 1:100	
38 Market Place		DATE	
DEVIZES SN10 1JD		DRAWN BY	
DRAWING DESCRIPTION		REVISION	
Front Elevation Poposed		A	
DRAWING NUMBER			
50364700-HLN-XX-E1-M2-AR01-0201			