

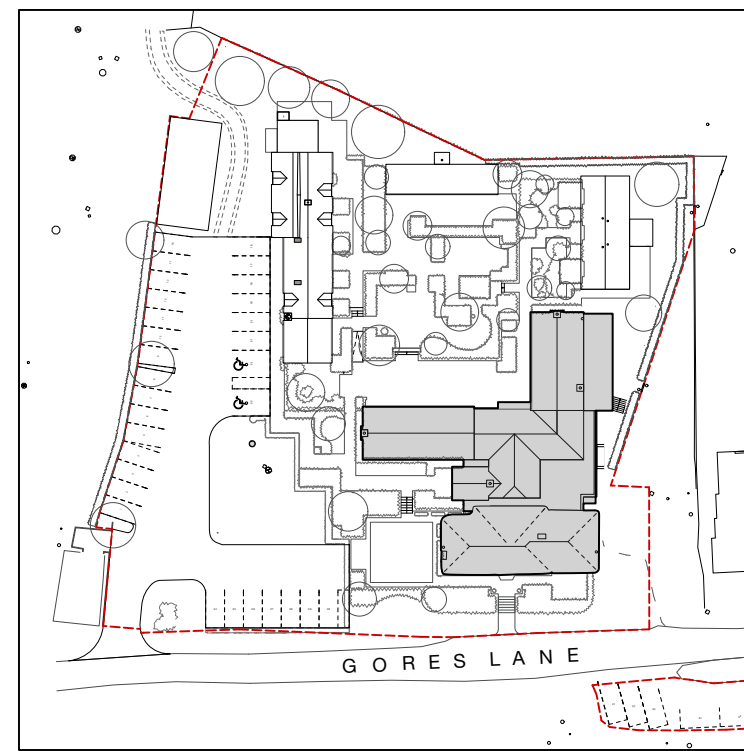


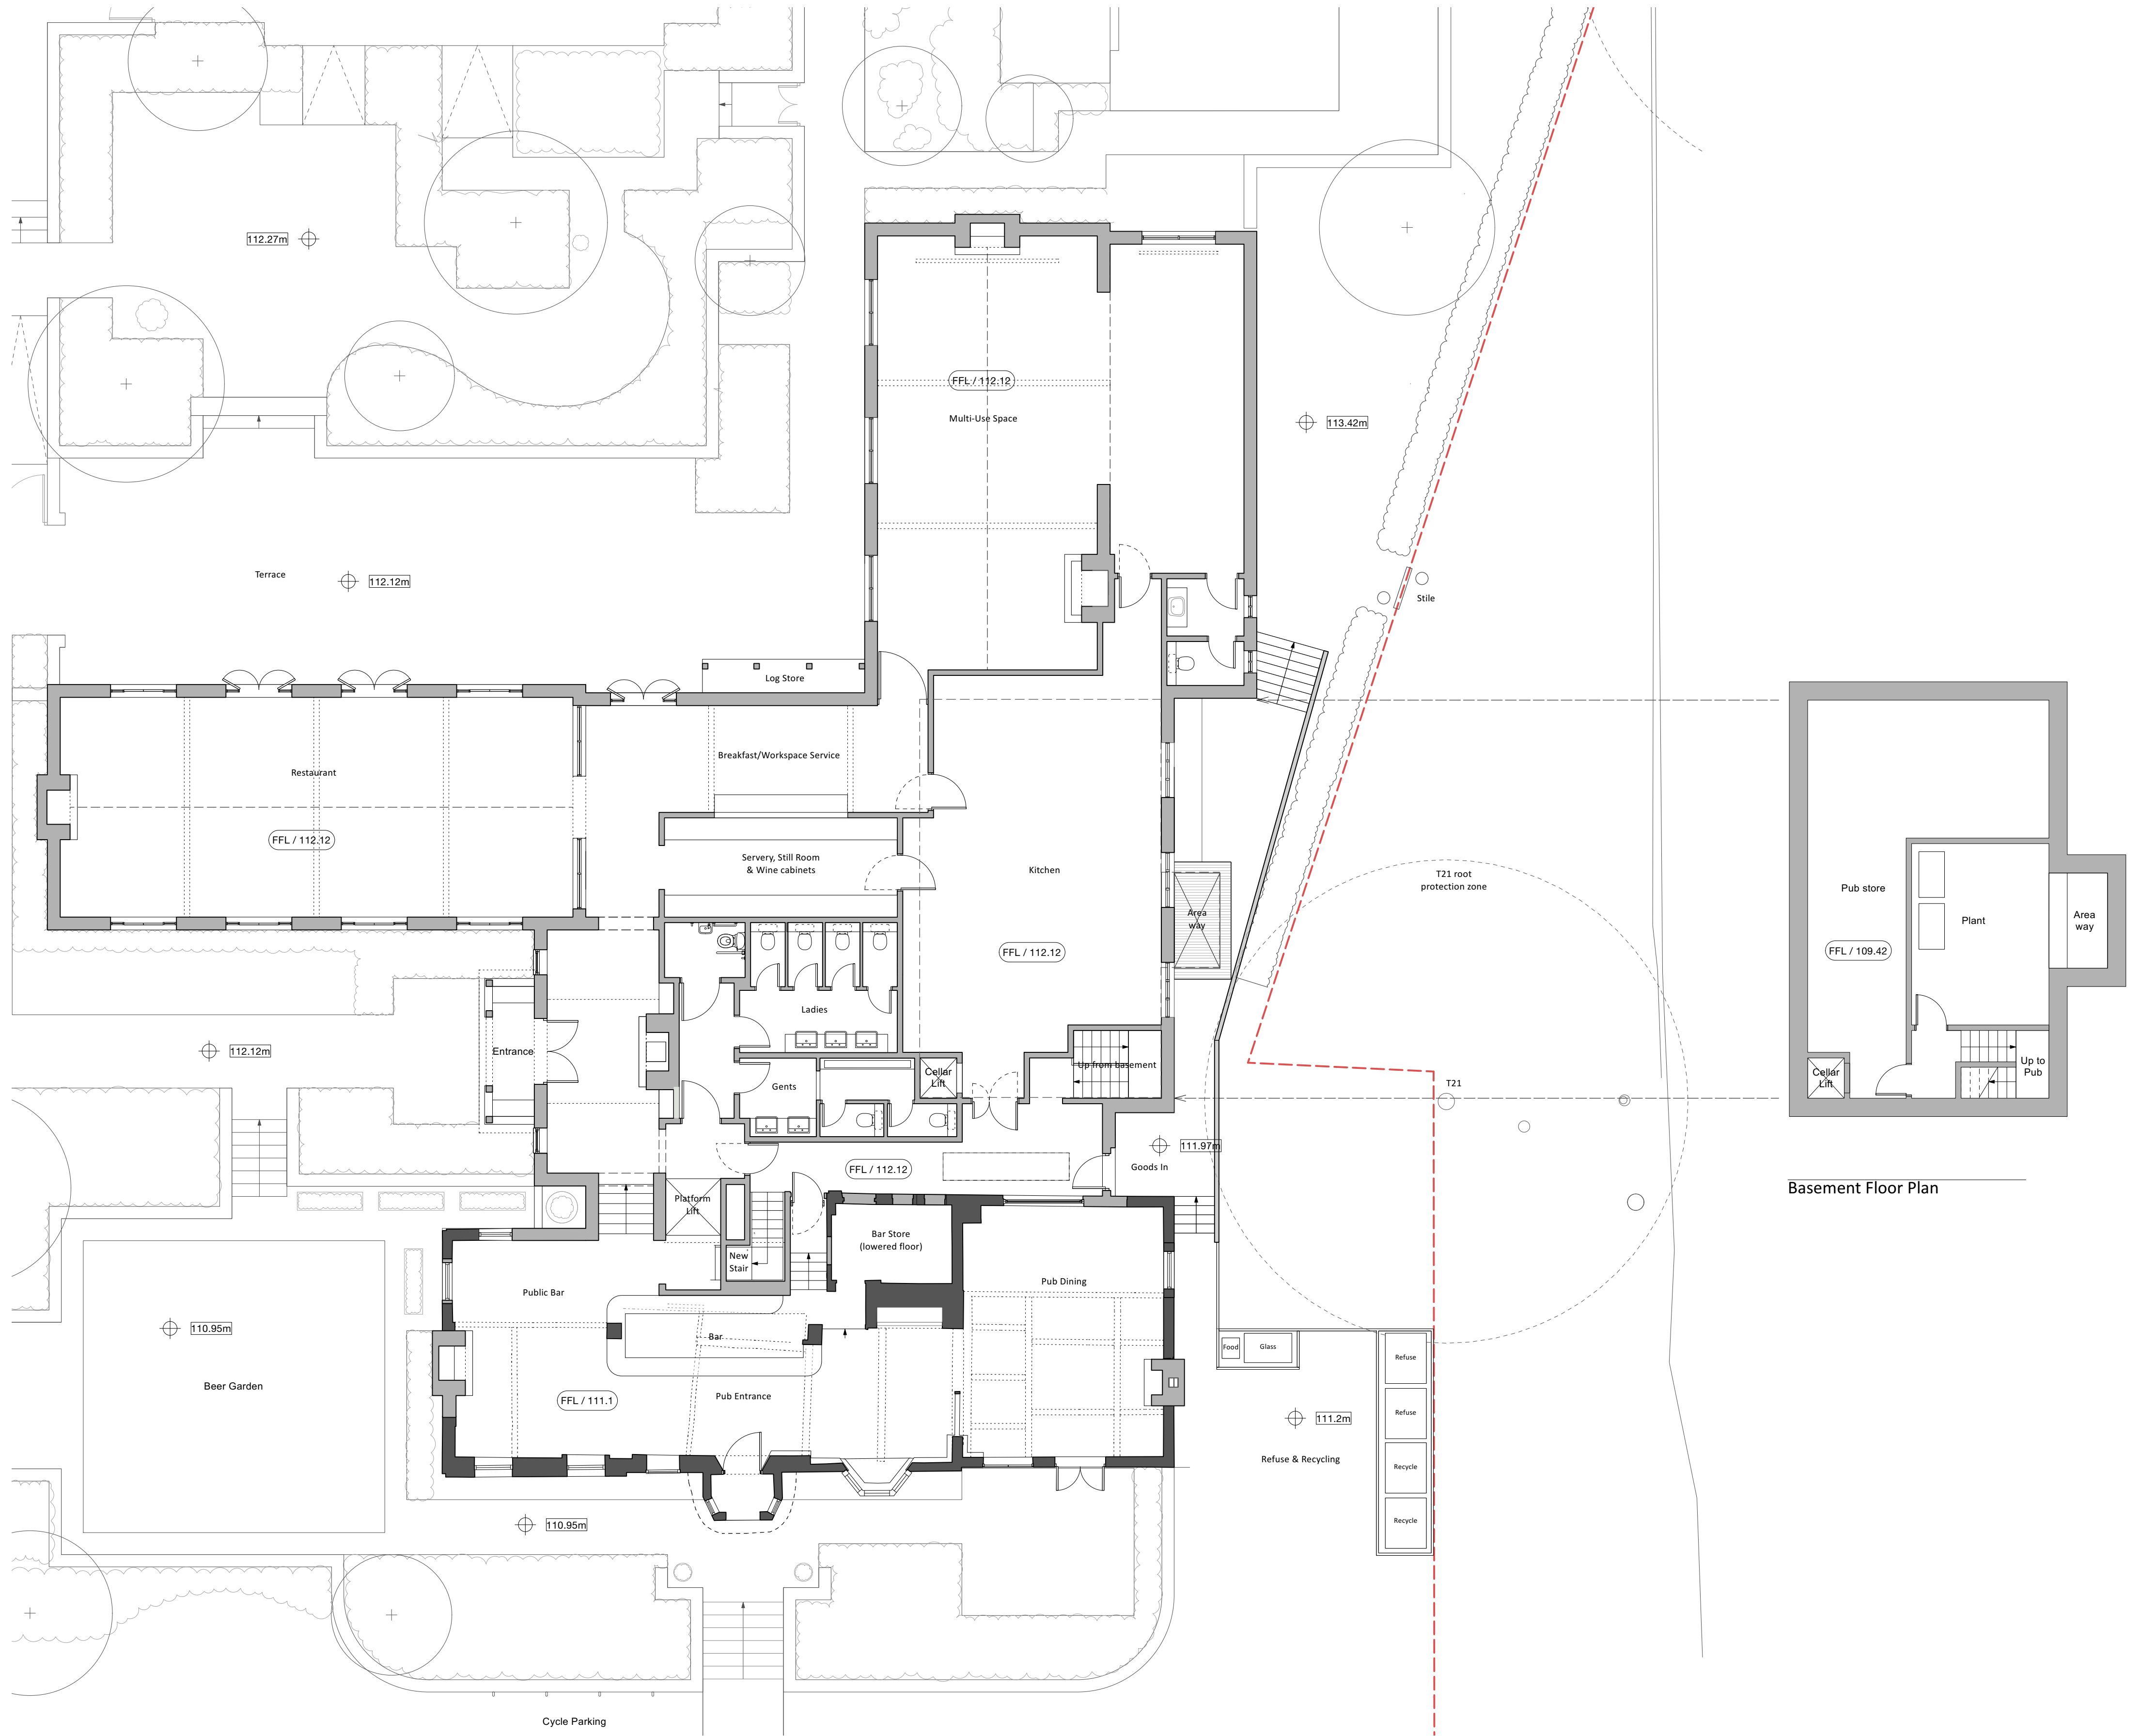

Key

 

Ground Floor Plan

Basement Floor Plan



Milton Architects Ltd
Old Stables Court The Parade
Marlborough Wiltshire SN8 1NE
Telephone 01672 514354
Email mail@miltonarchitects.co.uk

milton architects

Project : The Seven Stars
Gores Lane, Bottlesford
Extension and alterations

Date : August 2026

Contents: PROPOSED - Pub and Restaurant
Basement and Ground Floor Plan

Scale : 1:100

Size : ISO A1

Drawing : **2601 / 3_200**

P1