


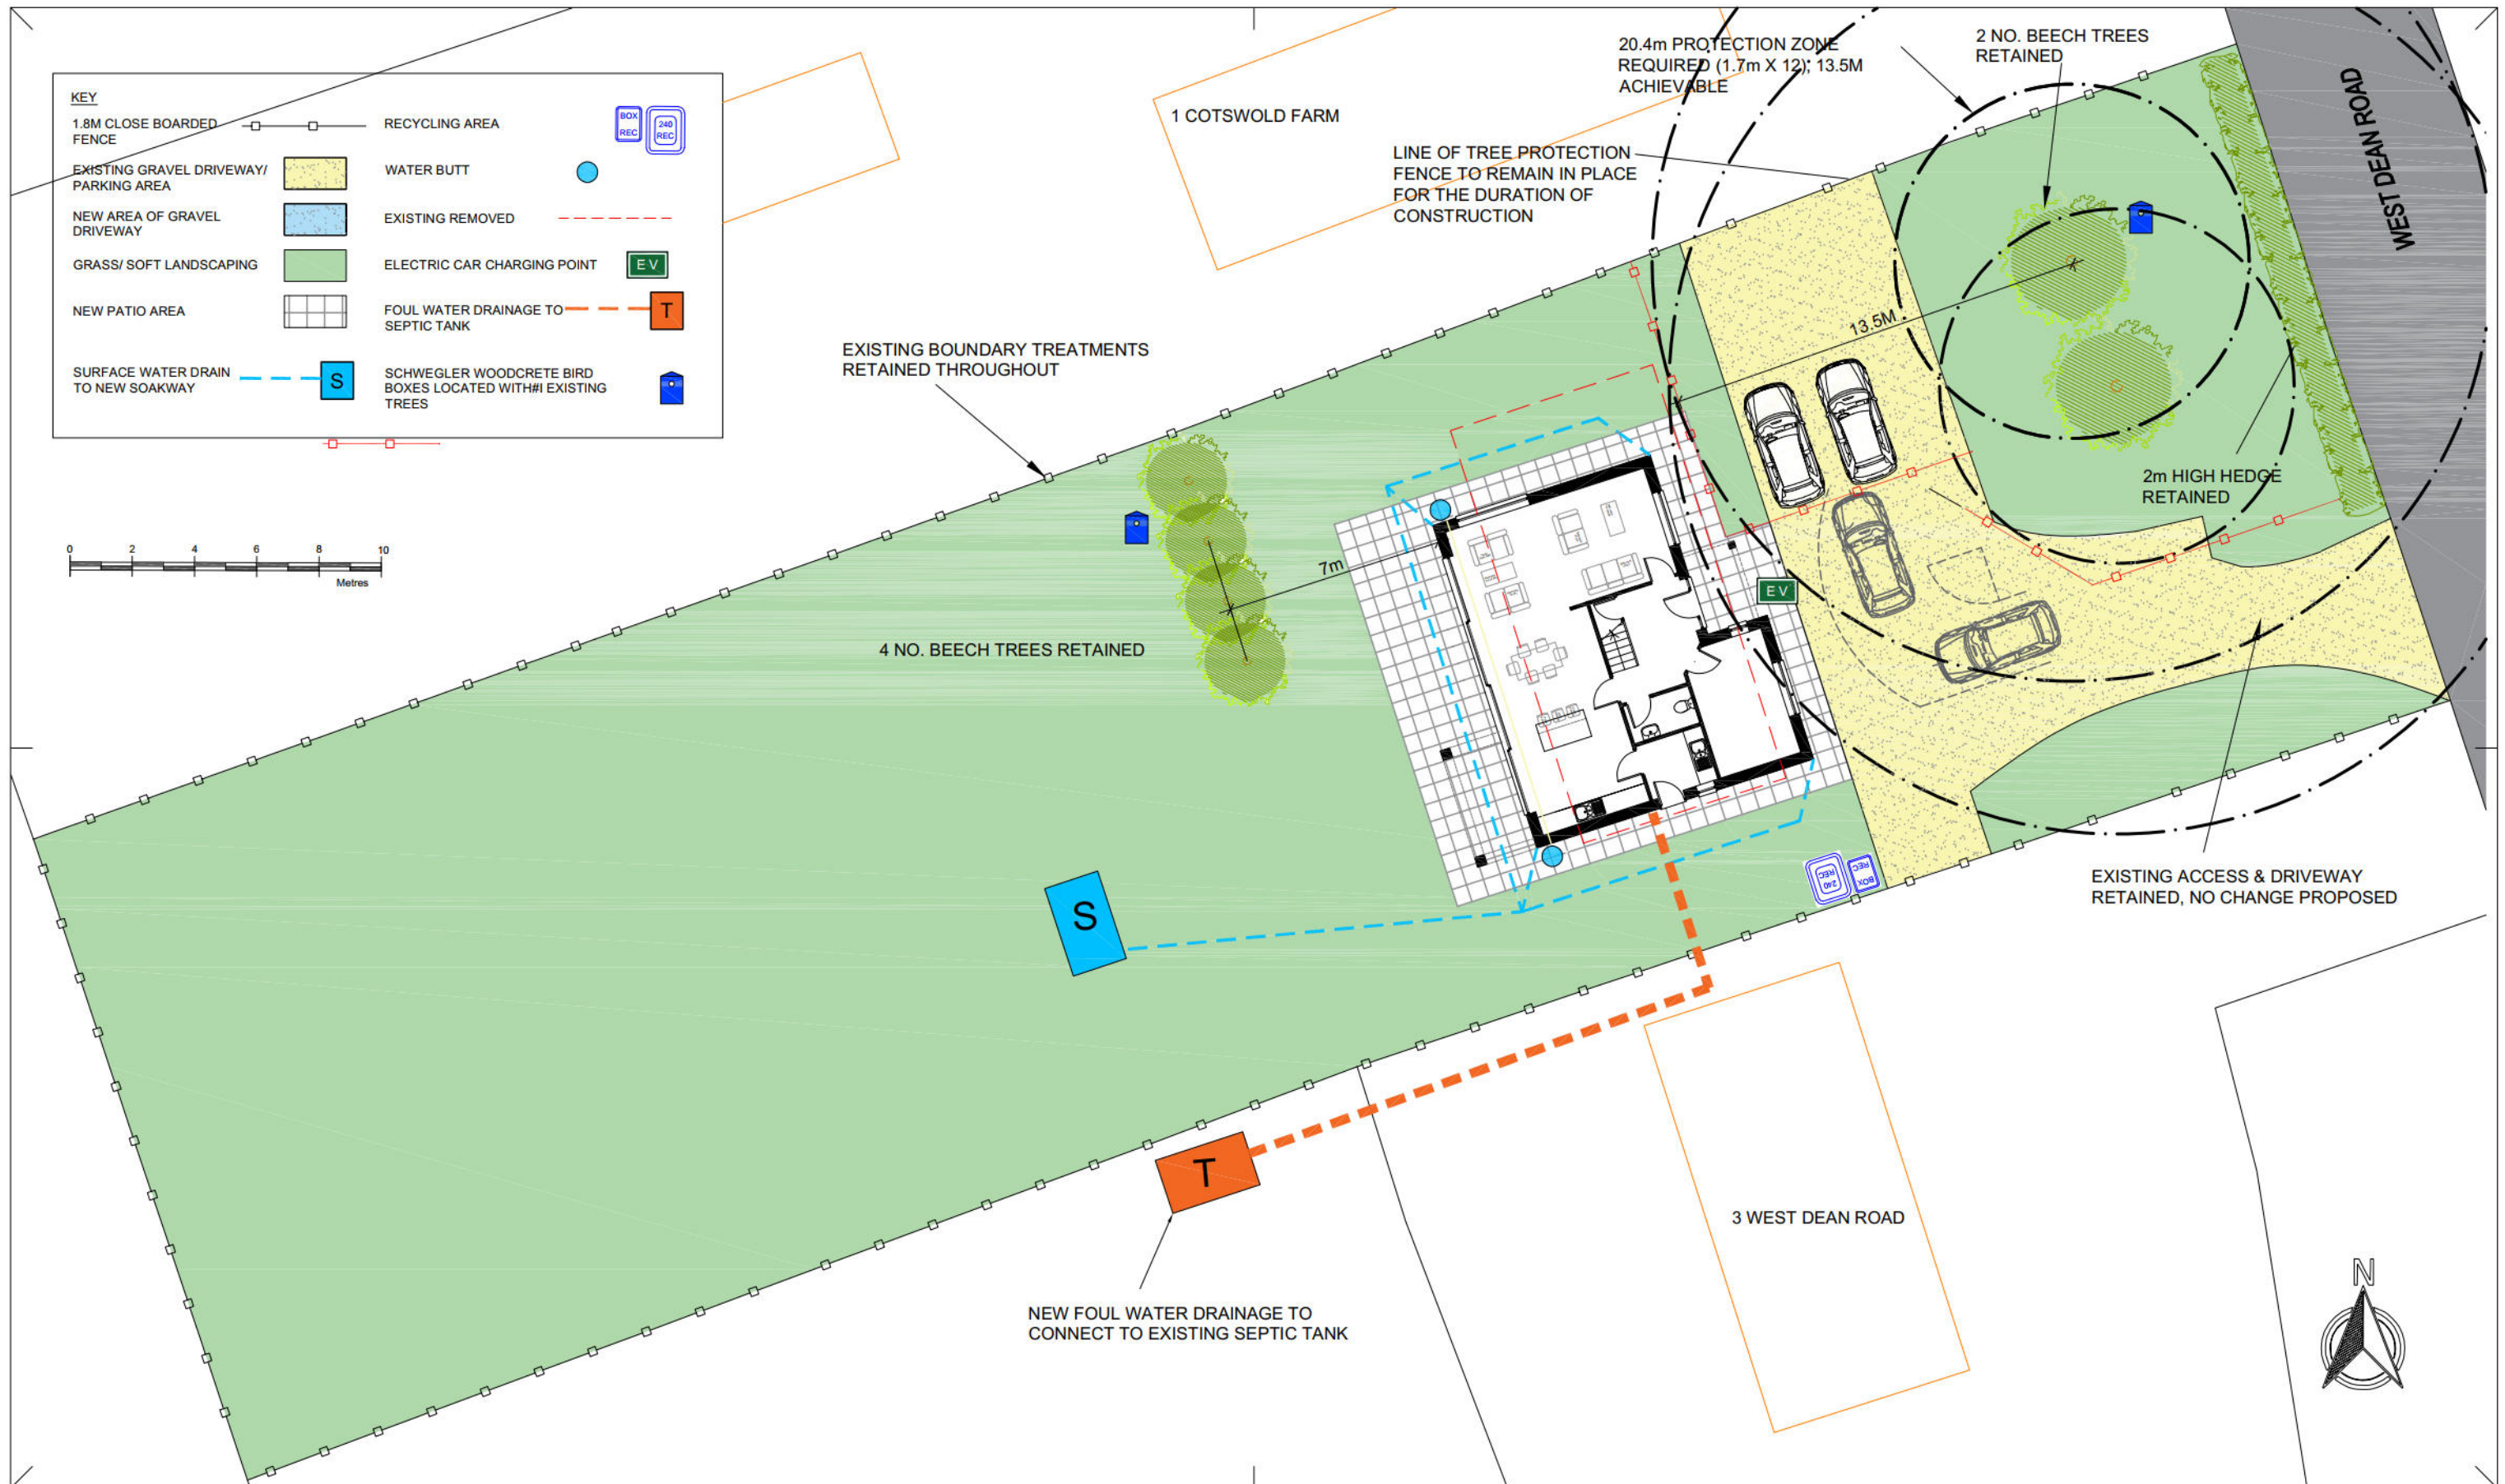

SIMPLE PLANS

PLANNING & DESIGN SERVICES

e: simpleplans76@gmail.com
www.simpleplans.net

© COPYRIGHT

No part of this drawing may be reproduced without written consent.
All contractors must visit site and be responsible for taking and checking all dimensions relating to this work.
Do not scale from this drawing.

REVISION NOTES

A 16/02/2025 JD Garage omitted.

STATUS

PLANNING

PROJECT

REPLACEMENT DWELLING
2 WEST DEAN ROAD,
WEST TYTHERLY, SALISBURY,
SP5 1QA

DATE / DRAWN BY

20.10.25 JD

SCALE
1:200@A3

DRAWING TITLE

SITE PLAN AS PROPOSED

PROJECT NO

DRAWING NO
PL05

REV
A