



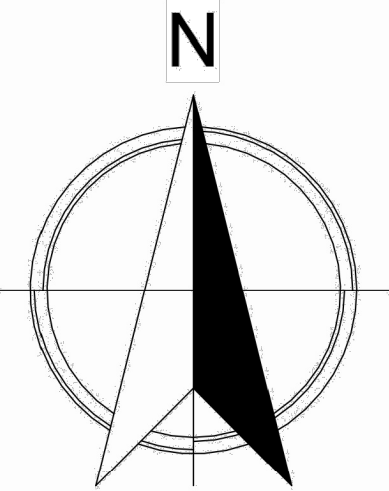

Site Plan
1 : 200

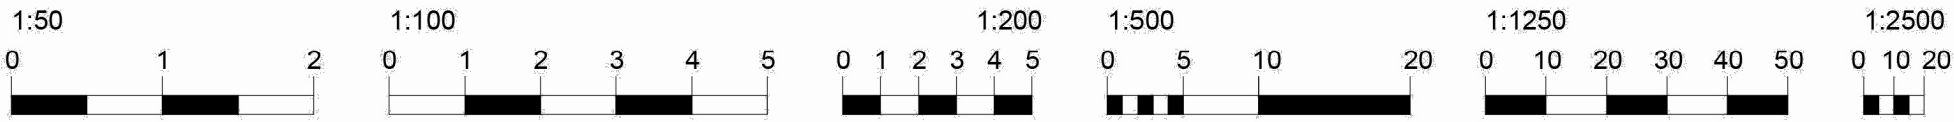

Revisions		
Rev	Description	Date

NOTES:



Web: www.adlemandkemp.co.uk
Email: contact@adlemandkemp.co.uk
Company: Adlem & Kemp Ltd - 12984699
Address: Unit 5, Brickfields, Gillingham, SP8 4PX

This drawing and design is copyright and must not be reproduced in part or in whole without prior written consent. Contractors must verify all dimensions on site before commencing work or preparing shop drawings.

TITLE: Site Plan		
PROJECT: The Silver Plough		
SCALE AT A1: 1 : 200	DATE: March 2026	DRAWN: DK
PROJECT NO: AK_230	DRAWING NO: AK_230_03	REVISION: