

 
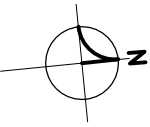


NOTES:
This drawing is copyright of the Architectural Designer and must not be used without their permission. All dimensions to be checked on site. Discrepancies and omissions to be reported immediately to the Architectural Designer.

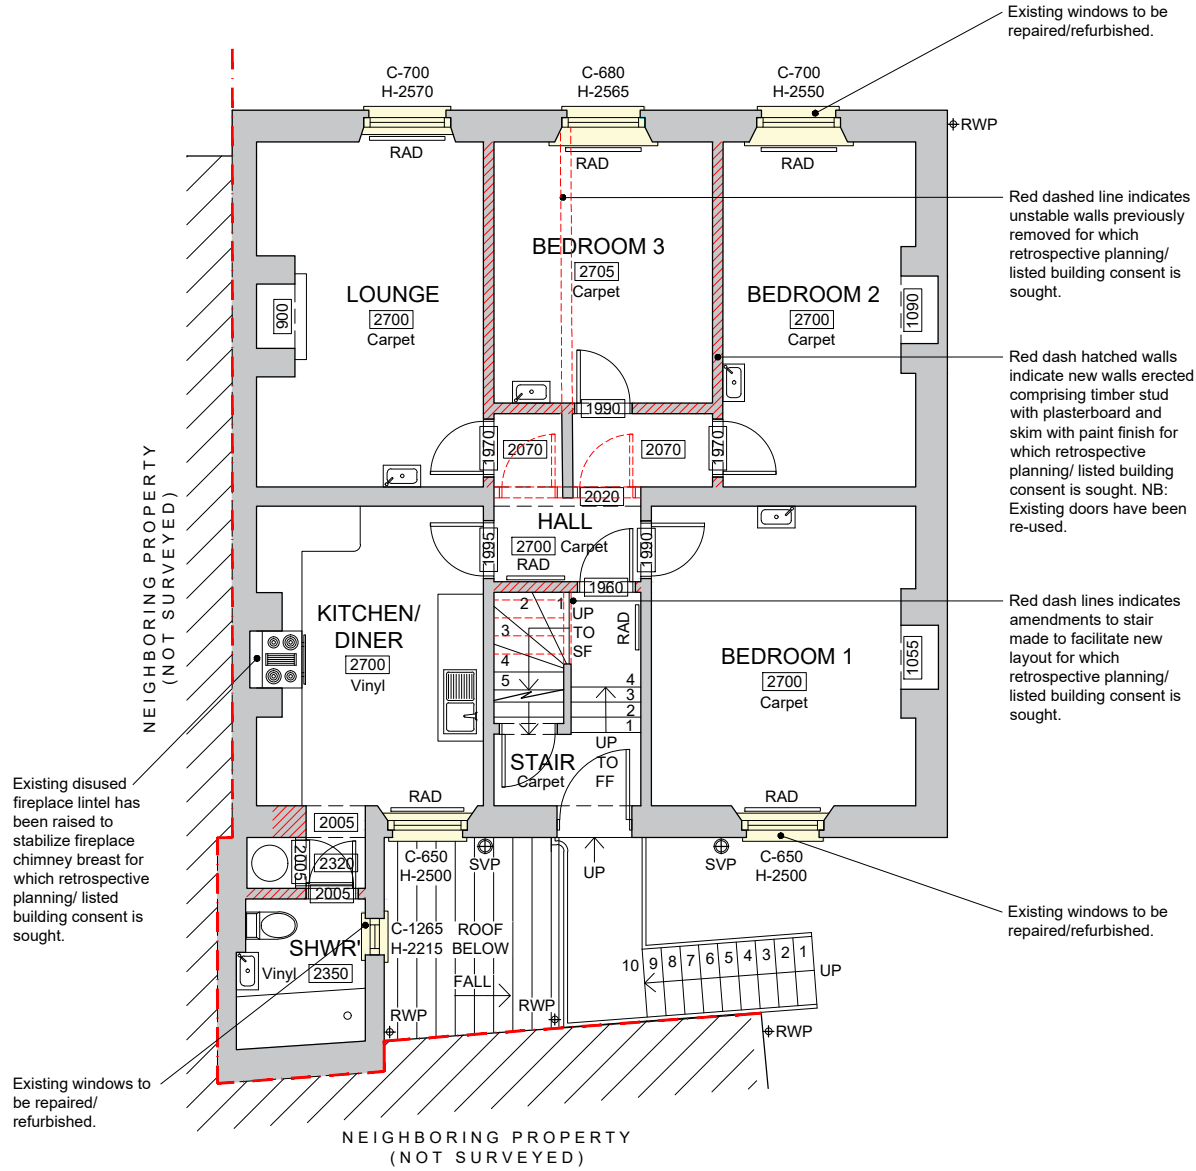


Scale 1:50 @ A1 - 1:100 @ A3

DRAWING LEGEND	
	Existing
	Proposed
	Demolished/Removed
	Above/Below
	Existing Levels
	Proposed Levels
	Boundary Line

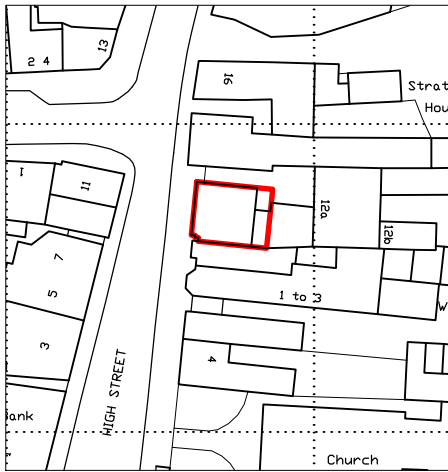

Proposed First Floor Plan
1:50 @ A1 (1:100 @ A3)

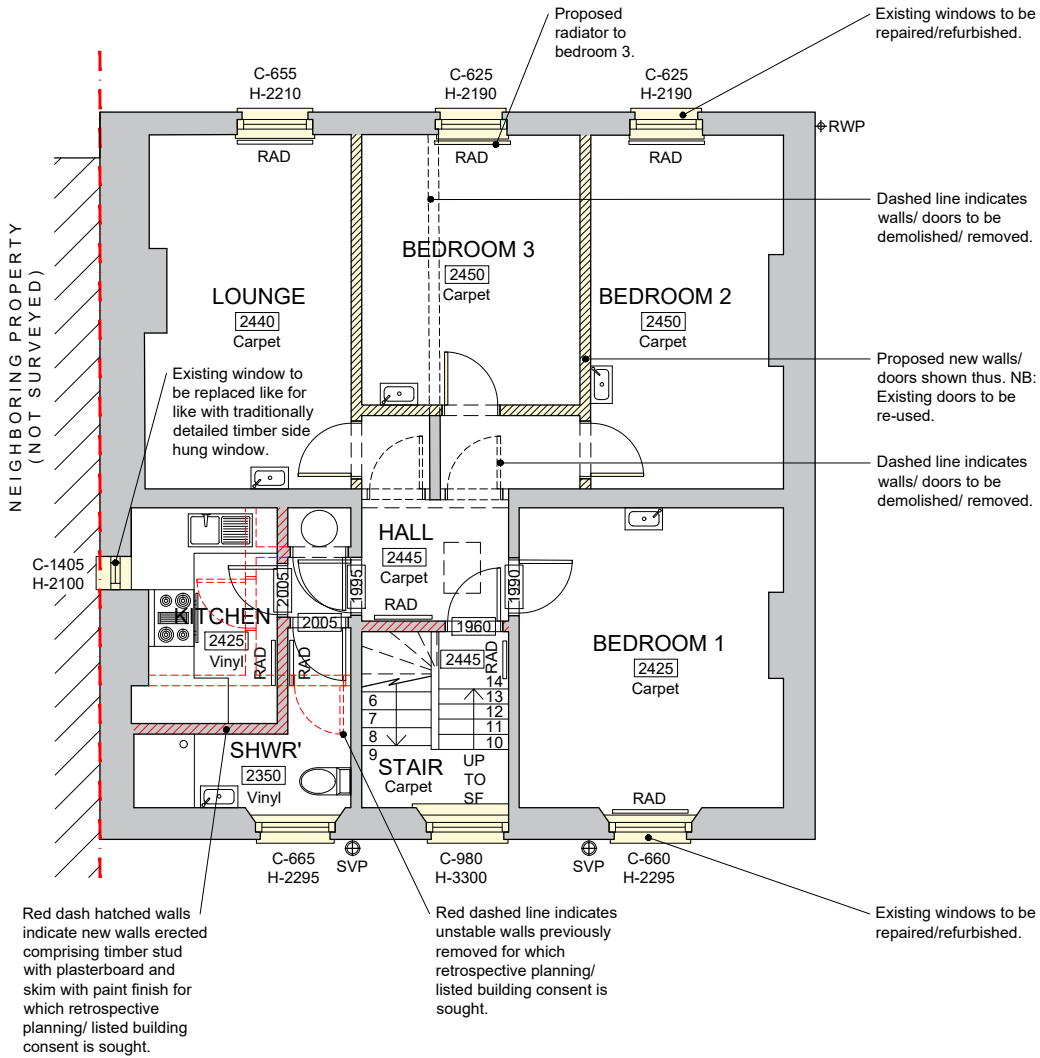

Proposed Second Floor Plan
1:50 @ A1 (1:100 @ A3)

-	-	-
Rev	Revision	Date



Macey's Architectural Design & Development Ltd
15 Craybourne Road, Melksham, Wiltshire, SN12 7DH
Email: benmacey@maddltd.co.uk Tel: 07867417112

Title: Proposed FF and SF Plans
Retrospective & COU Application
Project: 12 High Street, Melksham,
Wiltshire, SN12 6JU
Client: Mr Chris Stevens
Drawing Scale: 1:50 @ A1 (1:100 @ A3)
Drawing Date: July 2026

Drawing Number: 26/1134/201