



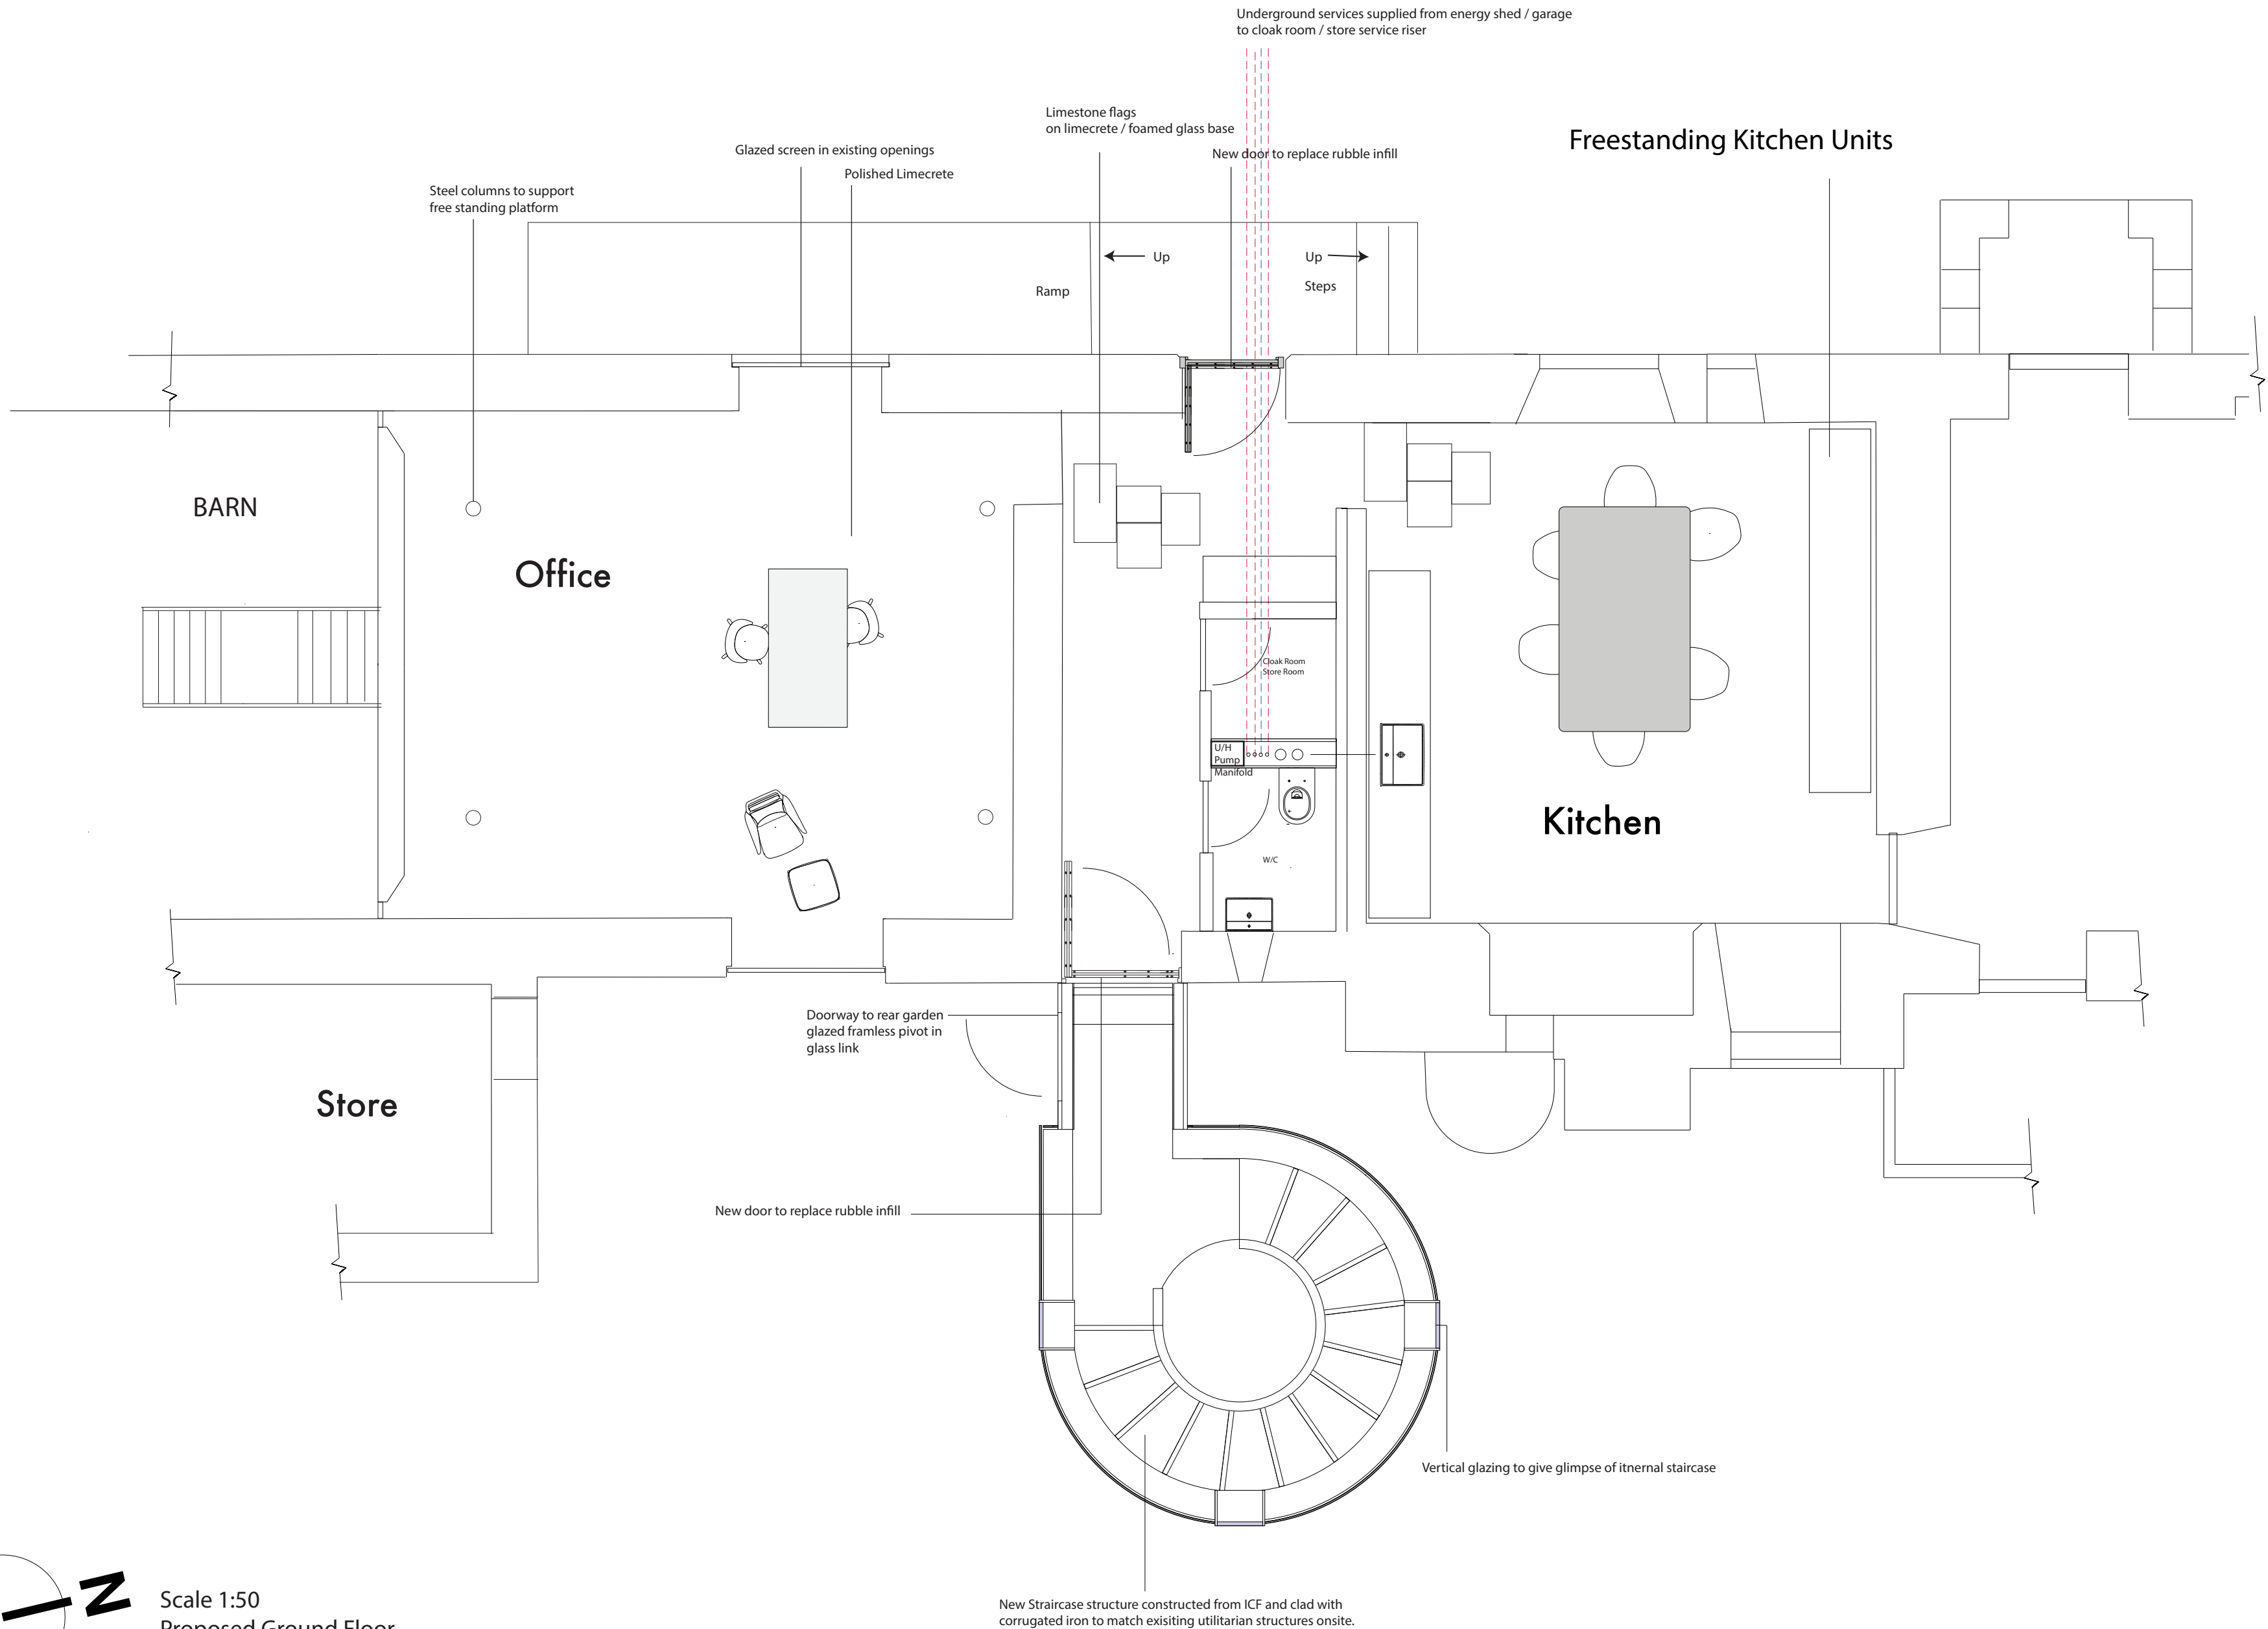

 Scale 1:50
Proposed Ground Floor

SCALE 1:50@A2

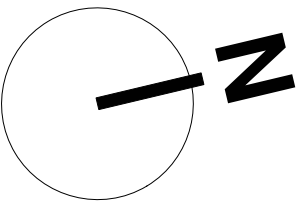

Project	Date	Drawing
West Barn Farmhouse West Yatton, Wiltshire	Aug 26	Proposed Ground Floor Plan
Scale 1:50 @ A2		Rev: 3 Ref: WBF-210

Lorem ipsum