


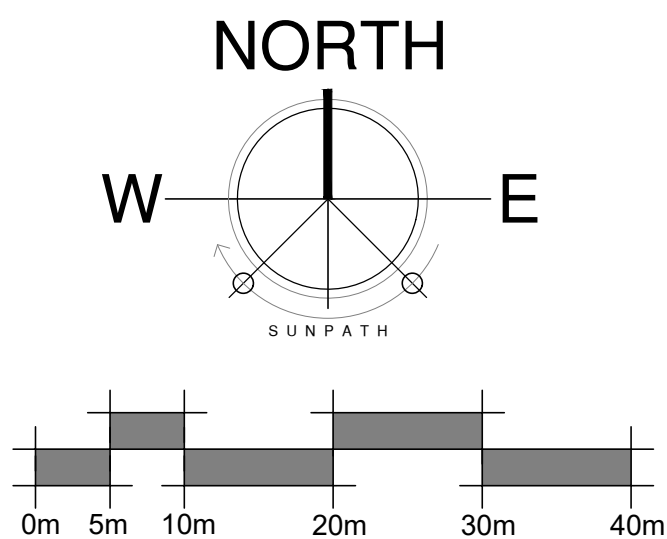

LEGEND	TREATMENTS ELEVATION
	1.8m WALL ELEVATION
	1.8m CLOSE BOARD FENCE Front ELEVATION Rear SECTION
	0.5m TIMBER KNEE RAIL Front ELEVATION SECTION
	0.9m LOW RECON STONE WALL 900mm
	0.9m ESTATE RAILINGS FRONT ELEVATION
	3m ACOUSTIC BARRIER Front ELEVATION Rear SECTION
	Landscaping (see Landscape drawings for full details)

Rev	Description	Drawn	Date

Miller Homes (South West) Ltd
715 Waterside Drive
Aztec West
Bristol
BS32 4UD
Telephone: 0117 316 7770
www.millerhomes.co.uk

Project Title Marlborough Road Royal Wootton Bassett			
Drawing Title Boundary Treatments Plan			

Scale 1:500	Drawn By 	Designer Check 	Engineer Check
	Date 	Date 	Date

Job No. 	Drawing No. PL004	Revision B
-------------	----------------------	---------------

Original Sheet Size A1