




PROPOSAL SUBJECT TO:
SITE SURVEY;
STATUTORY APPROVALS;
DESIGN DEVELOPMENT.

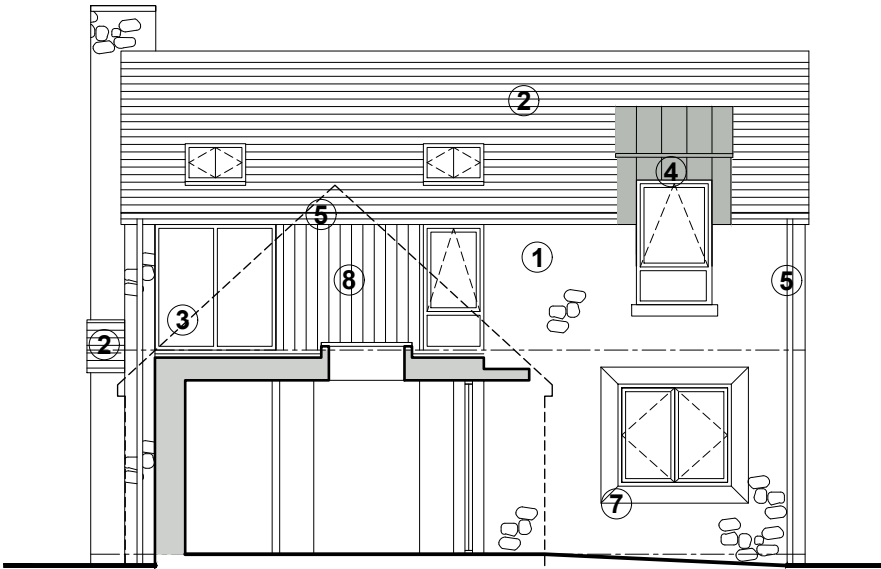


FRONT ELEVATION

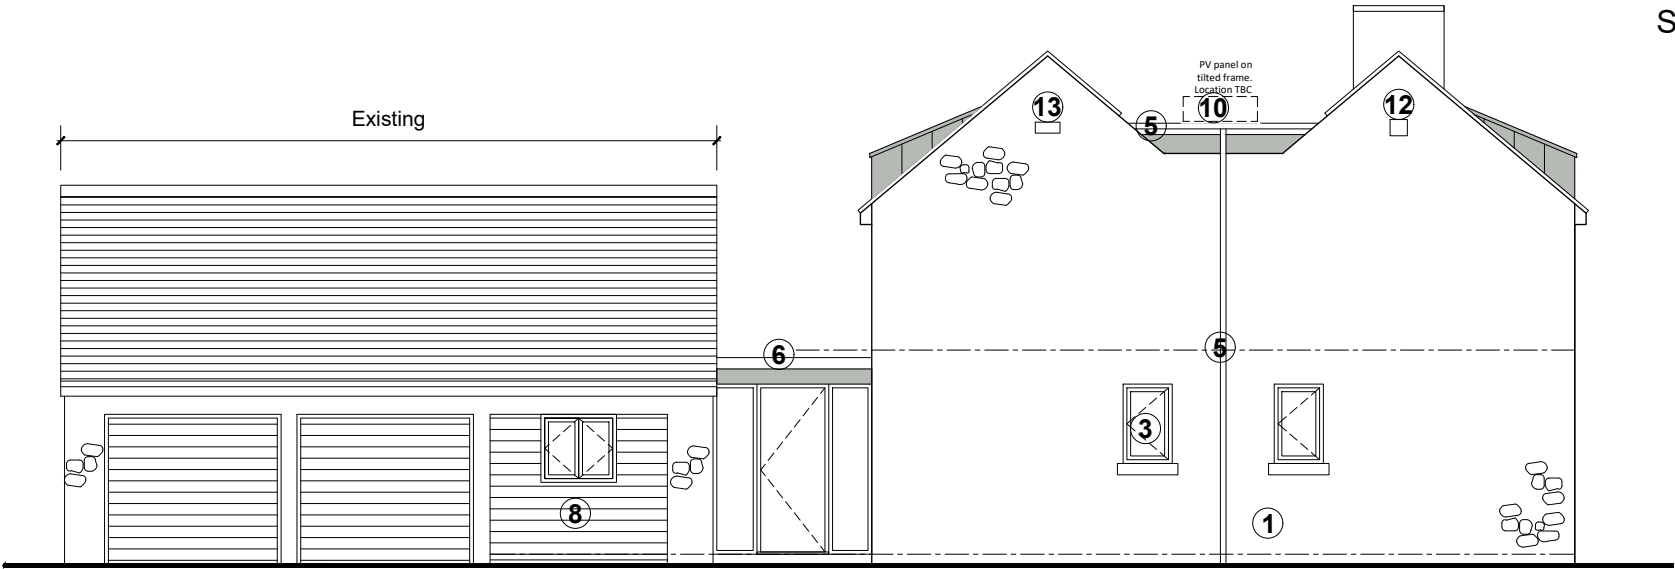

SIDE ELEVATION

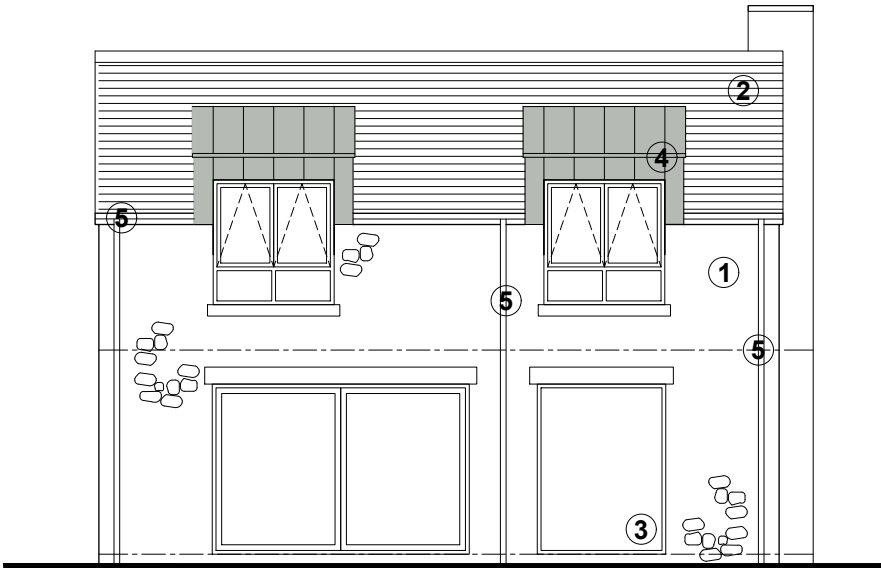

REAR ELEVATION

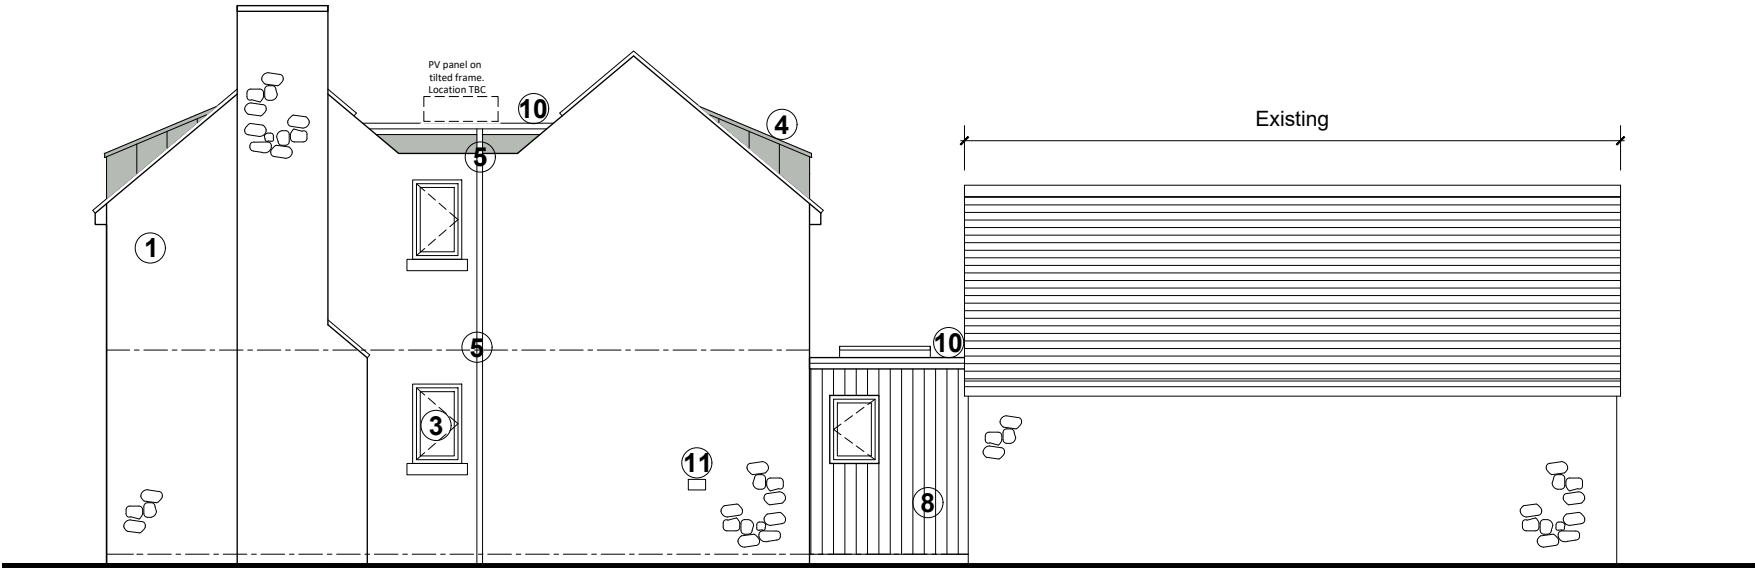

SIDE ELEVATION

MATERIALS KEY, REFER TO EXTERNAL MATERIAL SCHEDULE FOR MORE INFORMATION:

- 1. HARTHAM PARK BATH STONE- GULLOTINE CUT RANDOM COURSED NATURAL BATH STONE
- 2. WEINERBERGER SANDTOFT MODULA CLAY TILES- DOUBLE ROMAN, CHILTERN RED
- 3. BLACK WINDOWS & DOORS- SLIMLINE ALUMINIUM/TIMBER COMPOSITE
- 4. GREENCOAT GLX METAL ZINC STANDING SEAM- COLOUR: NORDIK NIGHT BLACK RAL 9005
- 5. GALVANISED STEEL RW GOODS & BLACK uPVC ROOF DETAILING
- 6. PRESSED METAL PORCH-BLACK
- 7. HARTHAM PARK GROUND STONE- SMOOTH NATURAL BATH STONE
- 8. CHARRED TIMBER CLADDING- MILLWORKS
- 9. GLASS BALUSTRADE
- 10. SINGLE PLY FLAT ROOFING- BLACK EPDM ROOF MEMBRANE
- 11.BERKSTONE BEE BRICK
- 12.BERKSTONE BAT BOX
- 13.IBSTOCK SWIFT BOX - CONCRETE

Project Title

Land of off 36 Bath Road
Bradford-on-Avon BA15 1SR

Drawing Title

Proposed Elevations
Plot 2

Date

June 2025

Scale

1:100@A3

Drawn

AB

Checked

AT

0

10

20mm

0

2m

20mm

Not to be reproduced in part or whole, without consent. Any discrepancies to be reported to the architect. Contractors to verify all dimensions and sizes on site.

26/08/26

bat box, swift box and bee brick locations added

SG

AB

F

07/07/26

rear canopy added

AB

AT

E

03/07/26

planning condition information added

AB

AT

D

18/03/26

planners comments

AB

AT

C

14/01/26

PV added to side elevation

AB

AT

B

07/10/25

PV's added

AB

AT

A

Date

Description

Drawn

Checked

Rev.

ANGUS MEEK
ARCHITECTS

Cedar Yard, 290A Gloucester Road, Bristol, BS7 8PD

T 0117 942 82 86

E architecture@angusmeek.co.uk

Project No.

Drawing No.

Rev.

2834

P202

F