




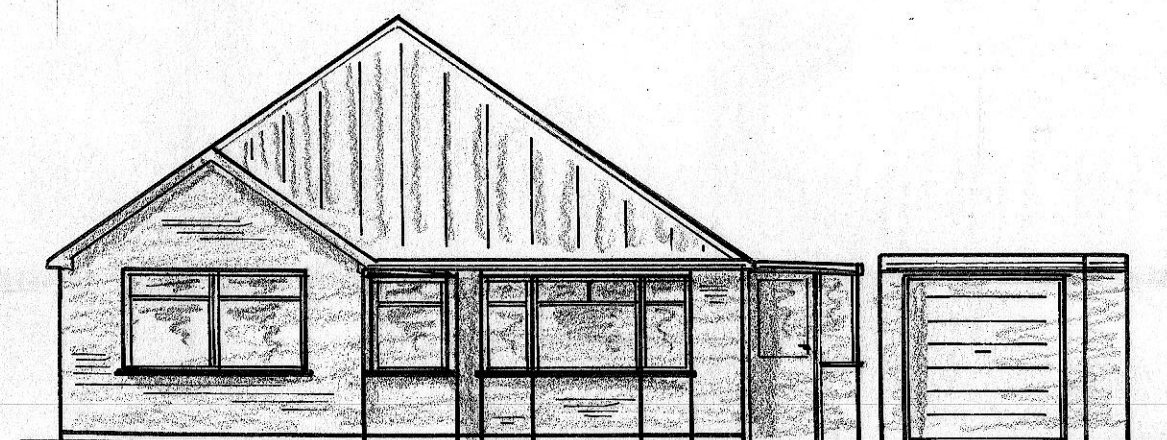


EXISTING FRONT ELEVATION 1:100

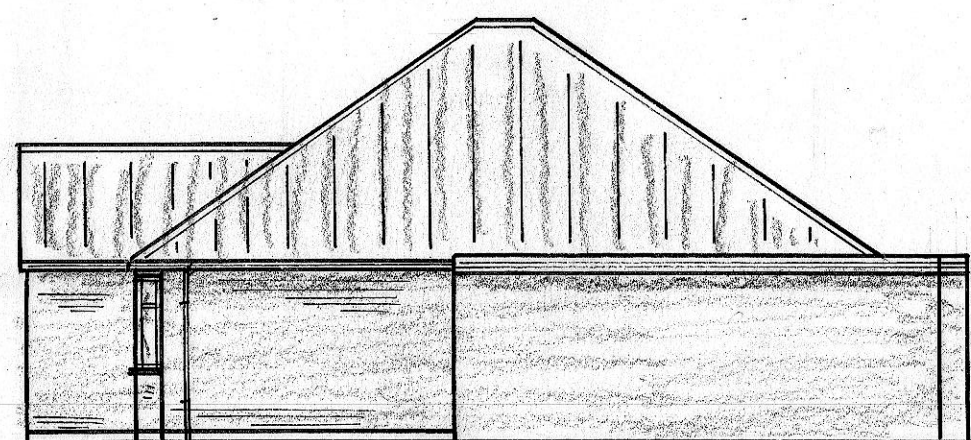


EXISTING SIDE ELEVATION

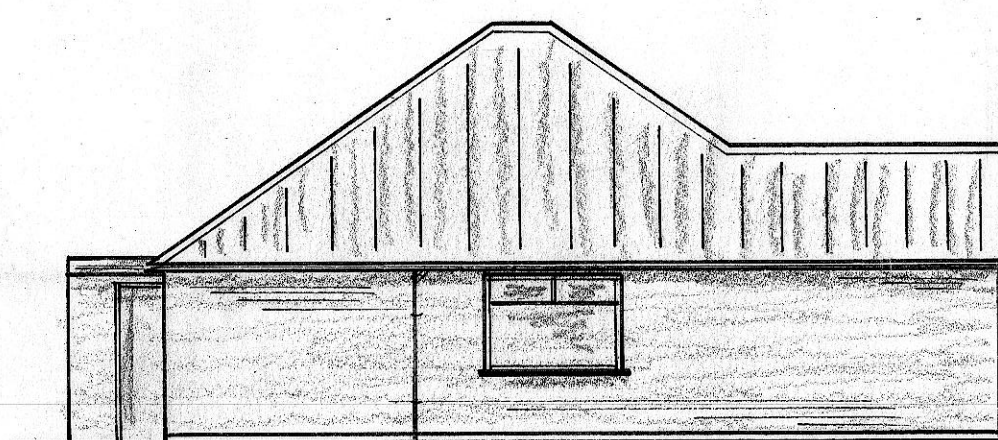


EXISTING SIDE ELEVATION

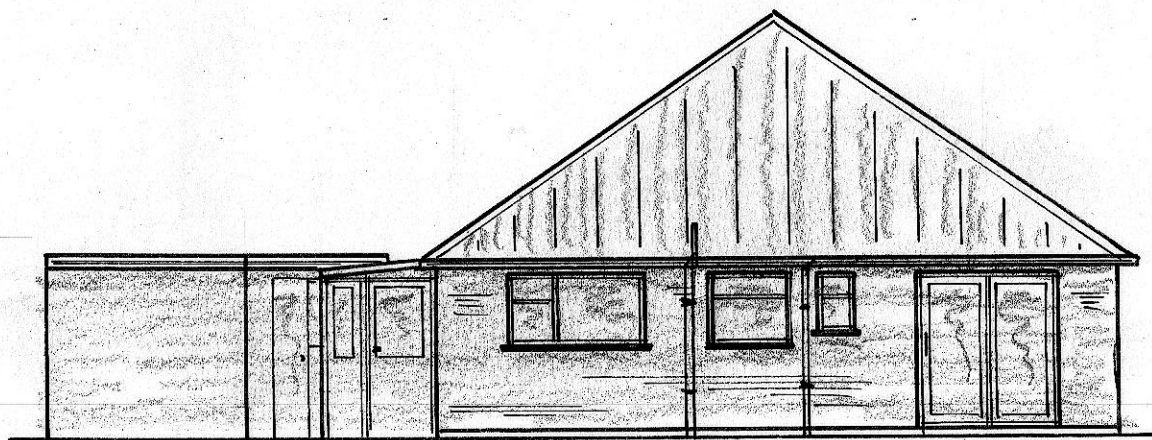


EXISTING REAR ELEVATION

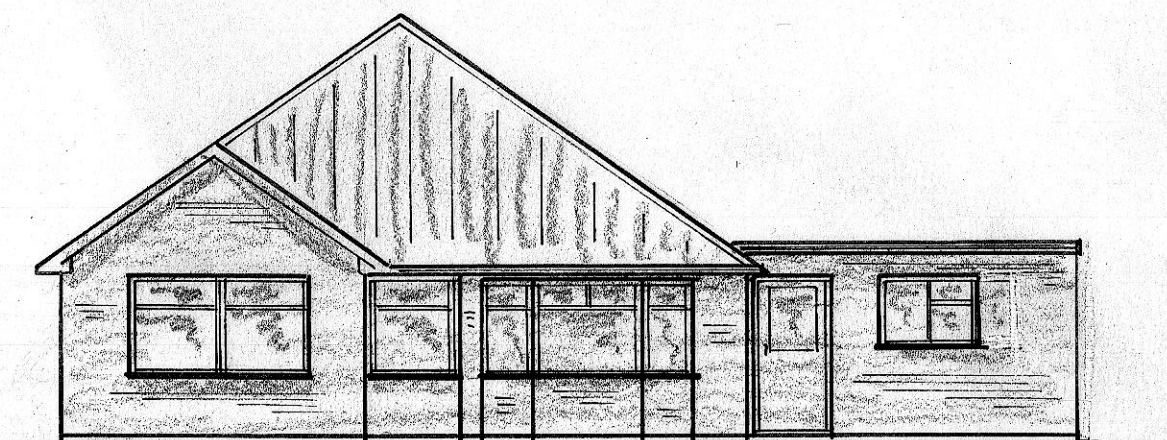


PROPOSED FRONT ELEVATION 1:100

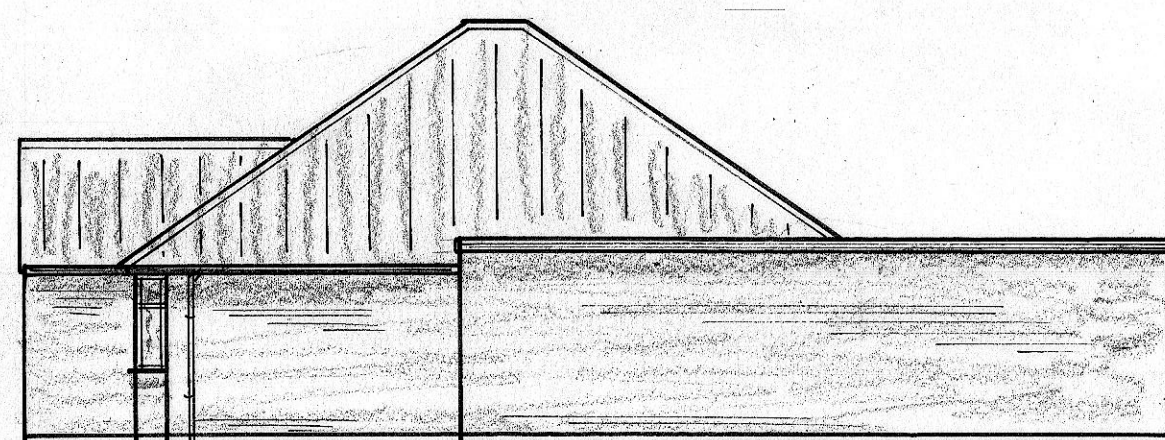


PROPOSED SIDE ELEVATION

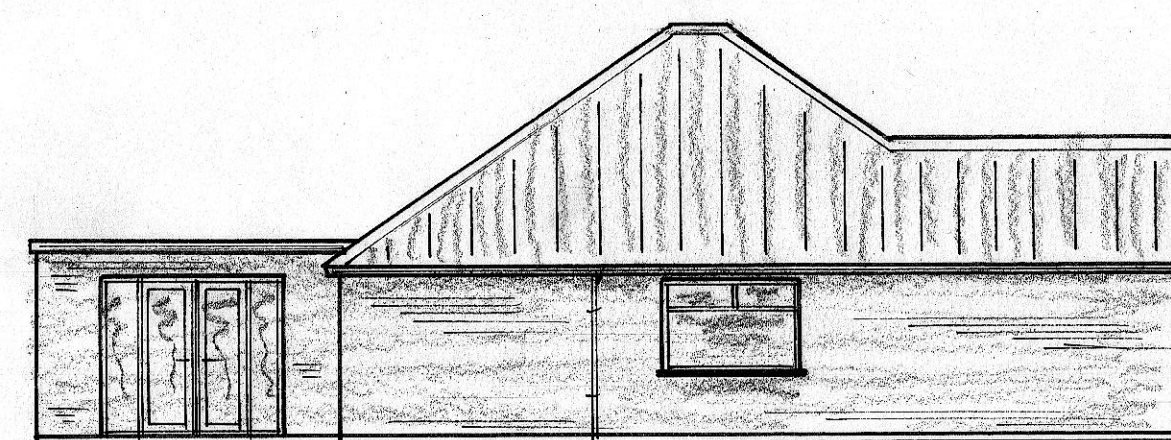

PROPOSED SIDE ELEVATION

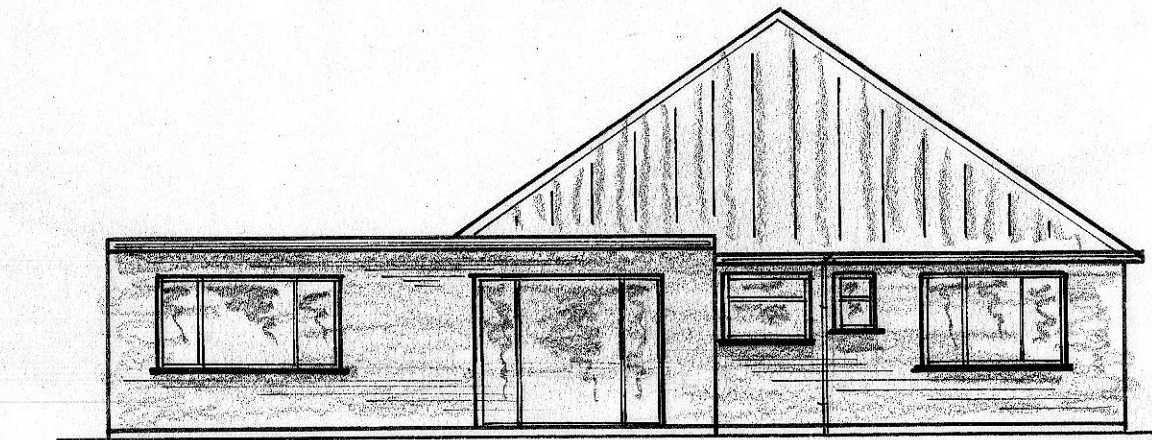


PROPOSED REAR ELEVATION

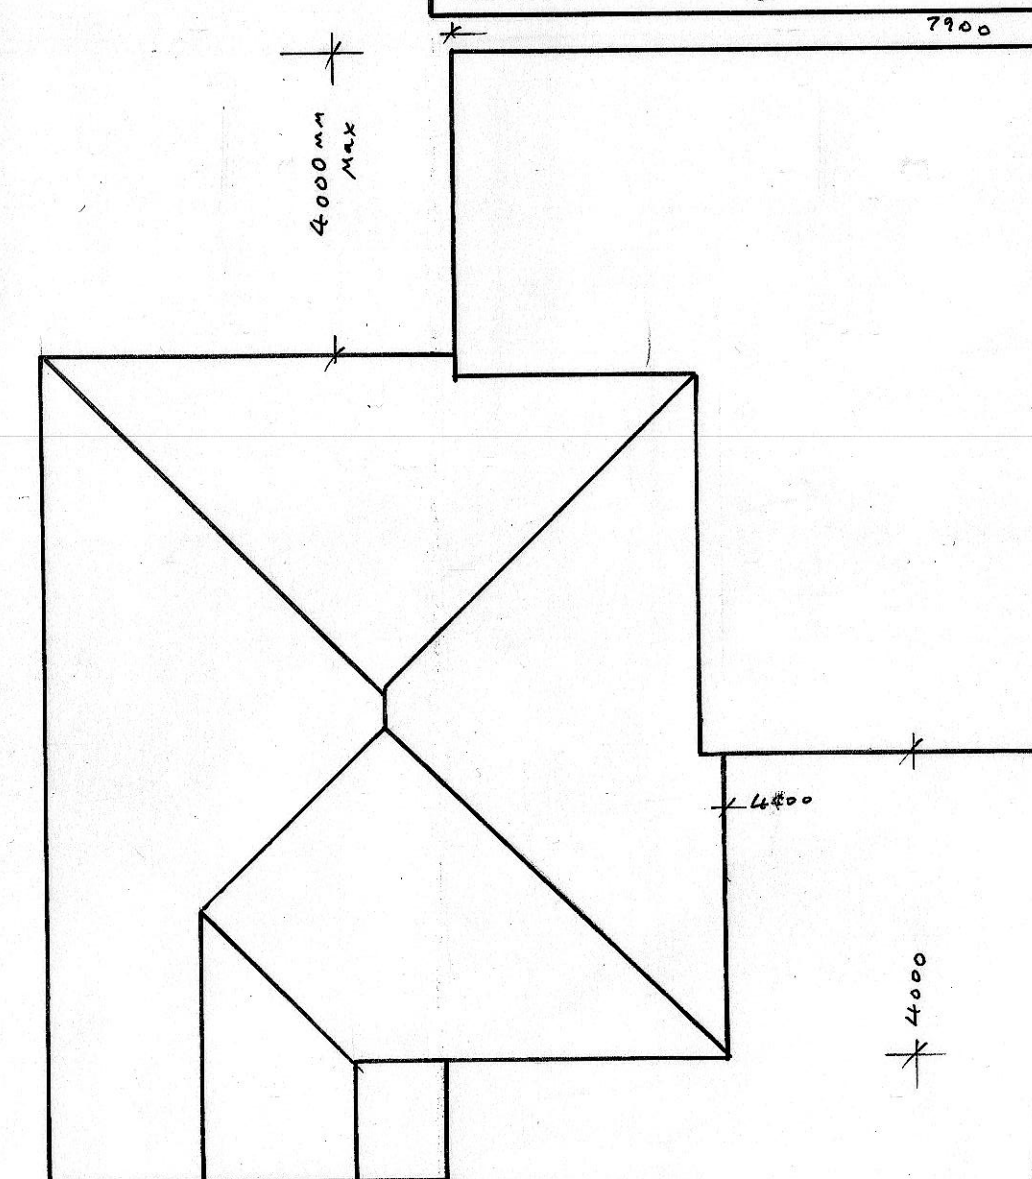


PROPOSED ROOF PLAN 1:100


NOTES:
All dimensions must be checked on site and not scaled from this drawing.

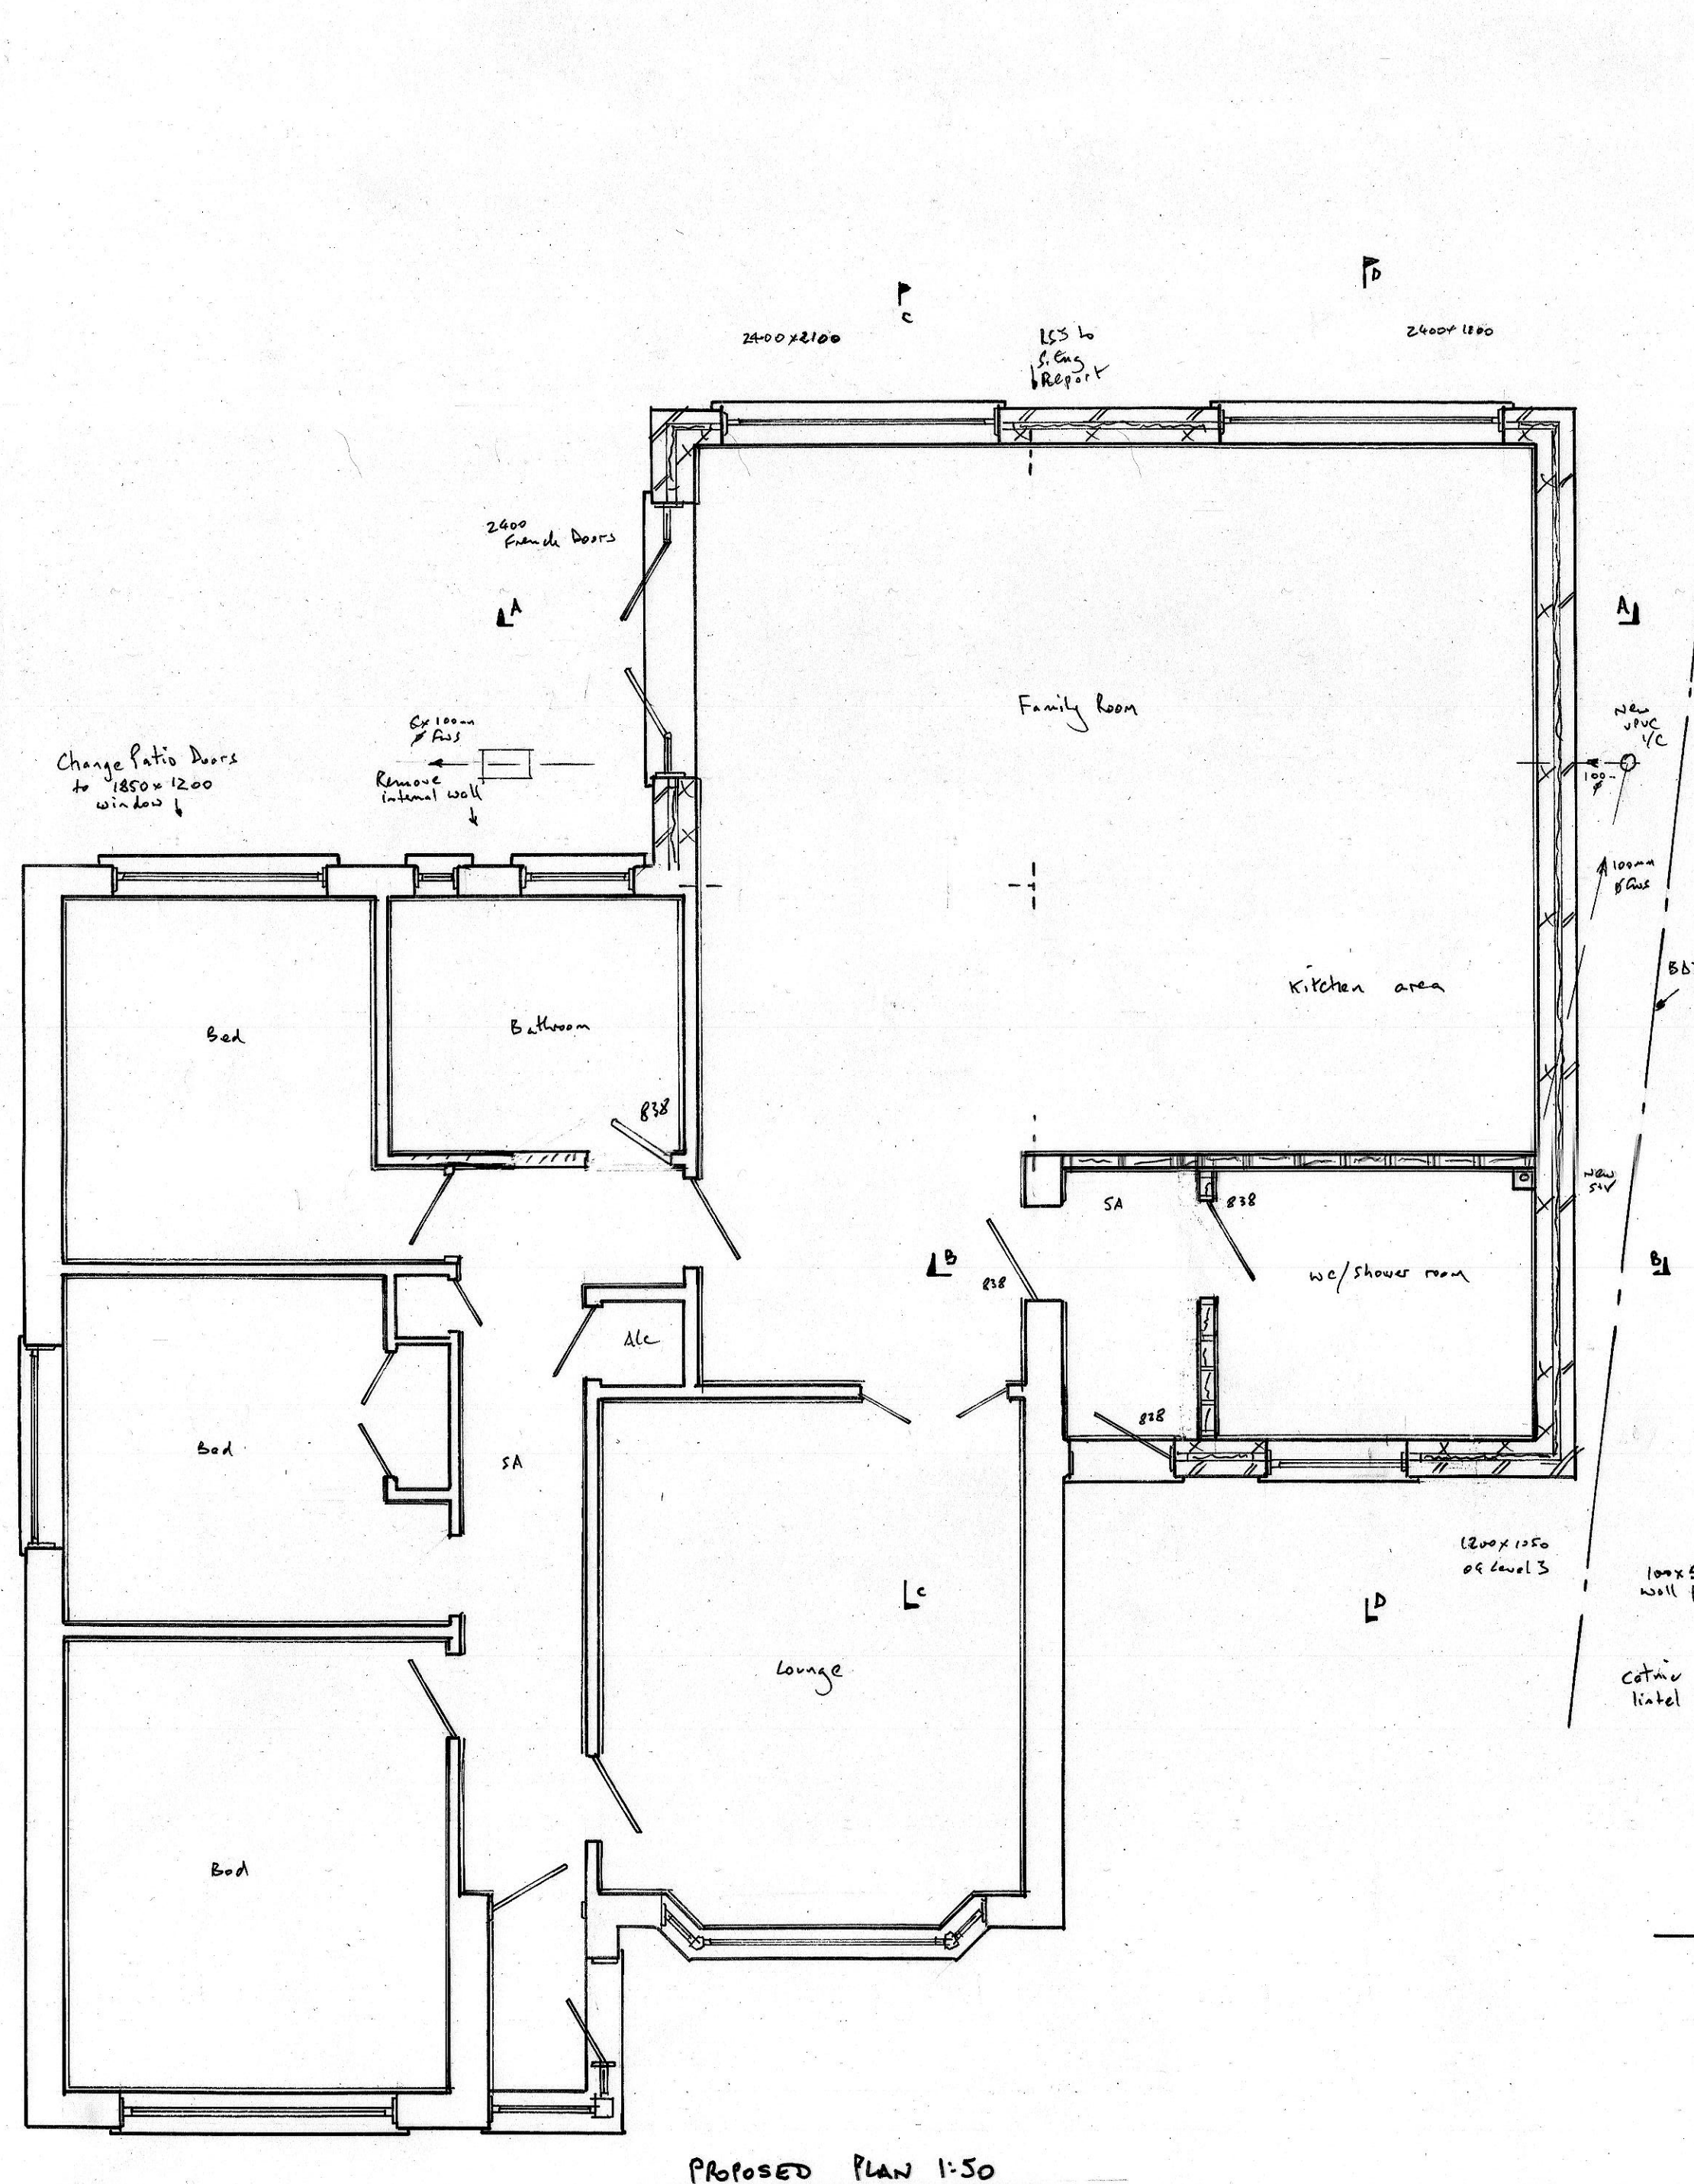


PROPOSED PLAN 1:50

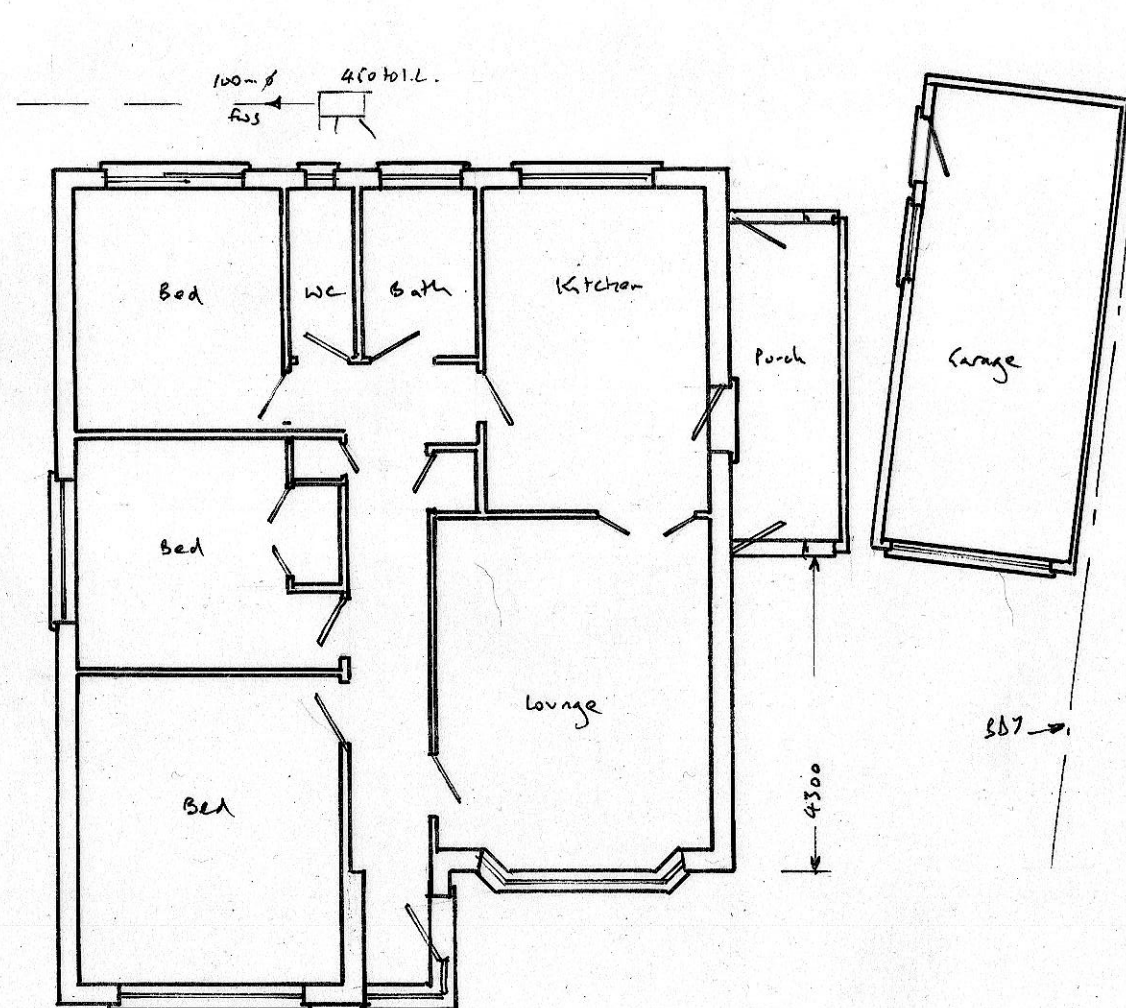


EXISTING PLAN 1:100

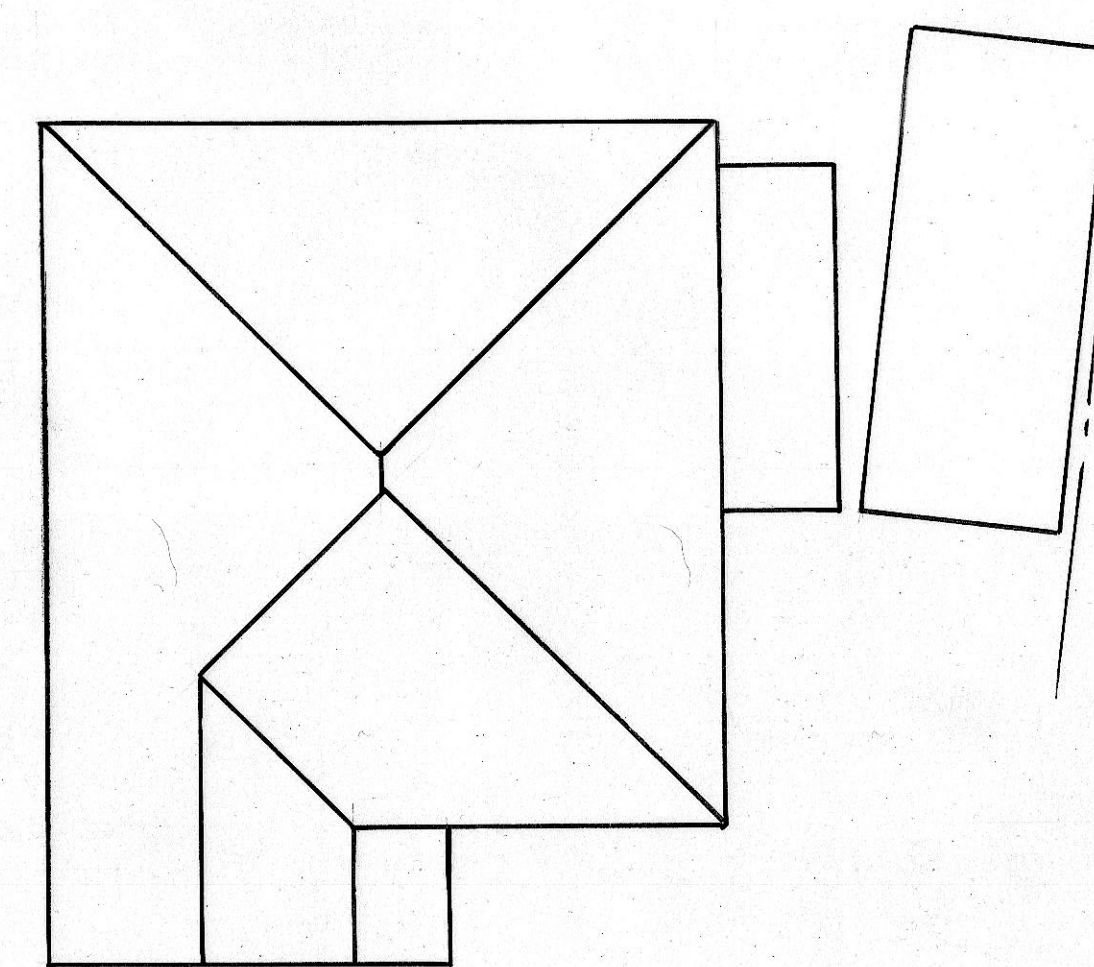


EXISTING ROOF PLAN 1:100

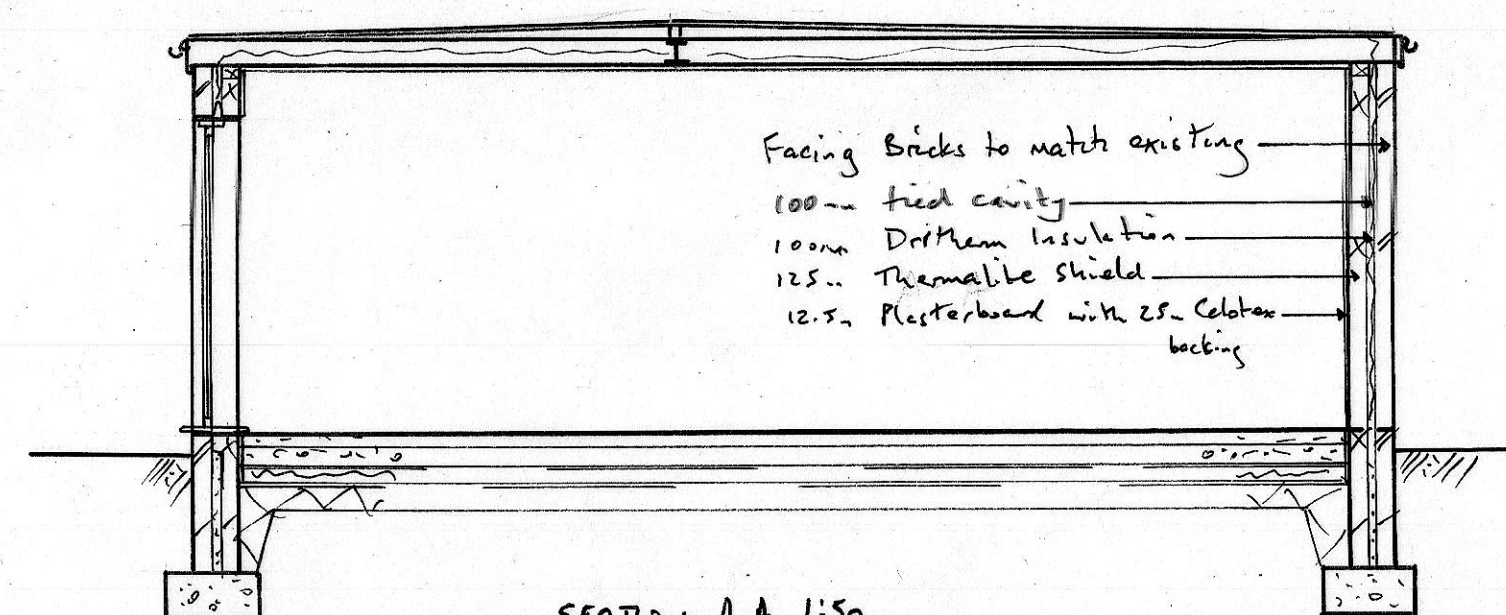


SECTION A-A 1:50

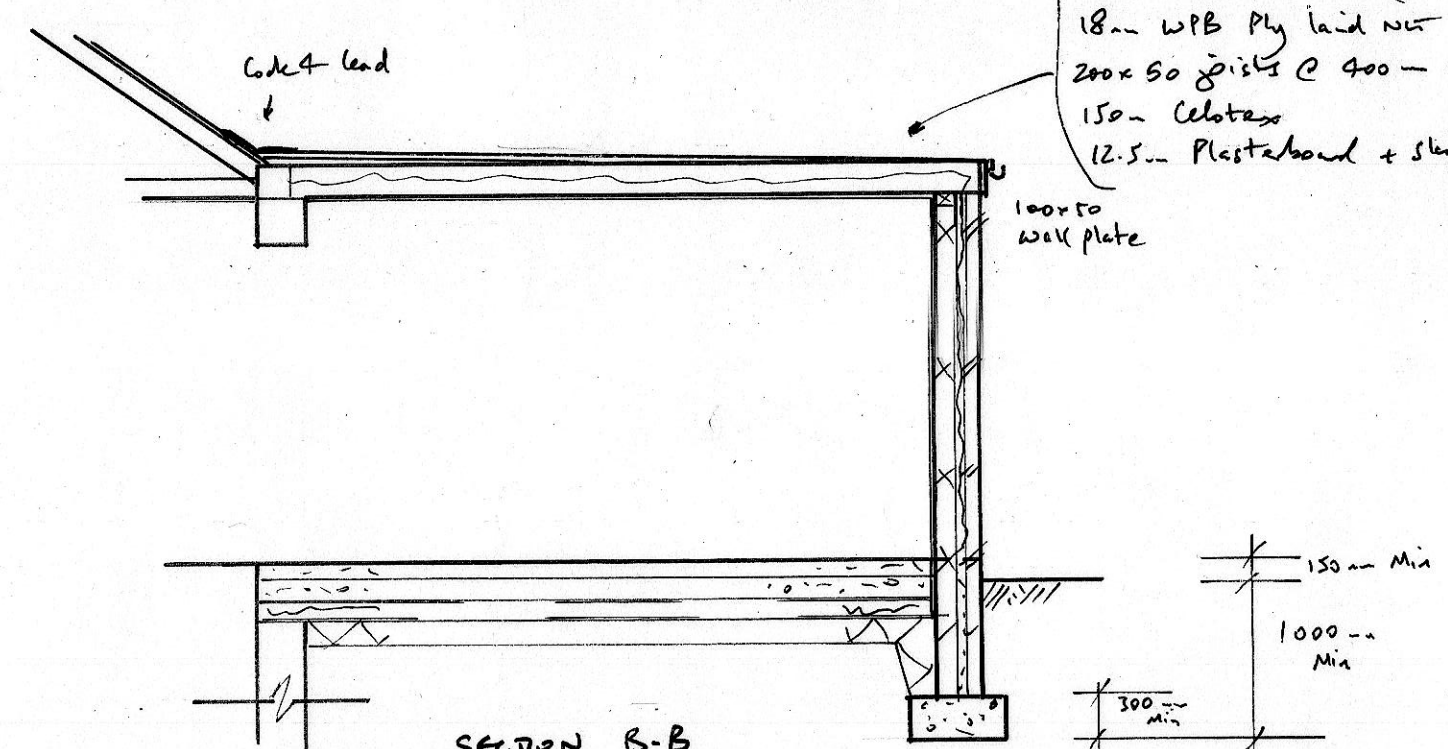

SECTION B-B

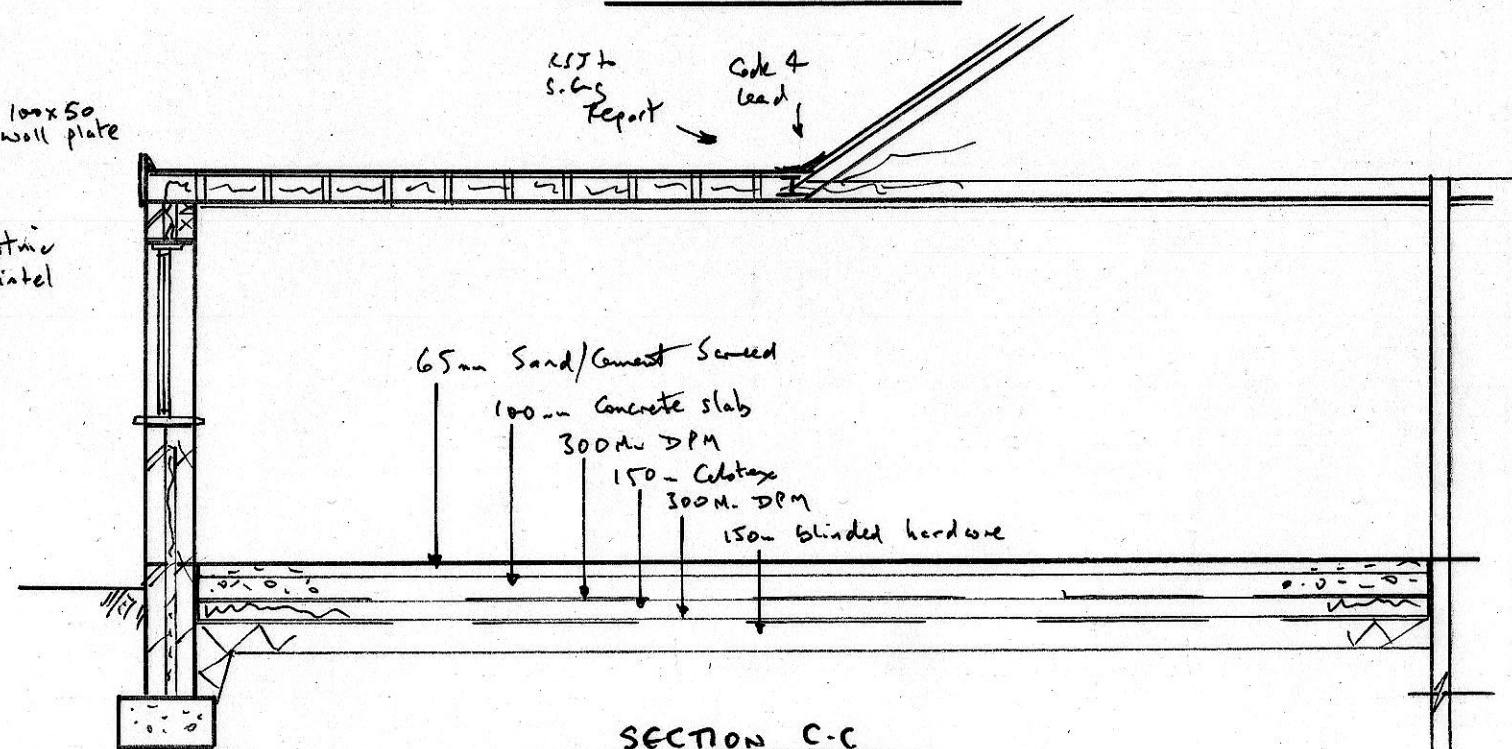

SECTION C-C

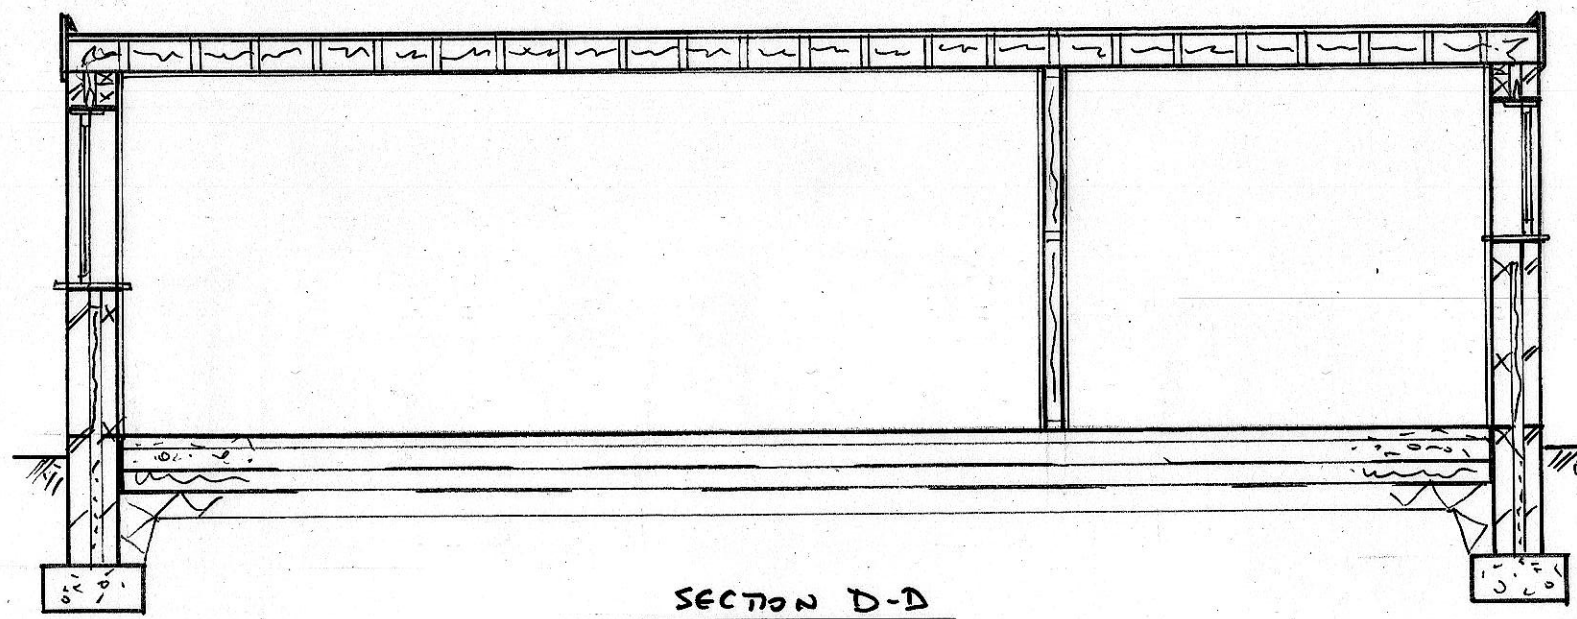


SECTION D-D

Mech ventilation from all bedrooms to outside net 30 l/sec
Mech ventilation from hall to outside net 60 l/sec
HVO in kitchen.
All materials to match existing.

A	Aug 26	Minor alterations
Date		Revisions

©copyright

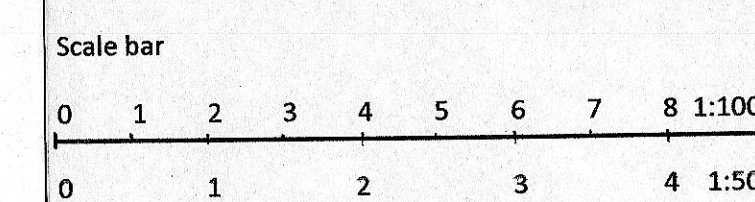

For building regulation purposes these plans are to be read in conjunction with the written specification and structural report.

KEECH DESIGN SERVICE LTD
1 HARBOUR CLOSE SWINDON
07778 324228
ROBERT.KEECH1@OUTLOOK.COM

Job Title

Drawing Title
**SINGLE STOREY EXTENSION TO
SIDE + REAR ELEVATIONS AT
NO 11 DOUBLEDAYS
CRICKLADG SNG 6 AU**

Scale 1:50 1:100

Date July 2026 Drawn by *PLW*

Drg No. 26/048 Rev. A