




PROPOSED SOUTH WEST ELEVATION




PROPOSED NORTH WEST ELEVATION

\* COPYRIGHT.  
DO NOT SCALE EXCEPT FOR PLANNING PURPOSES.  
CHECK ALL DIMENSIONS ON SITE.  
THIS DRAWING IS ONLY TO BE USED ON THE SITE  
FOR WHICH DESIGNED.

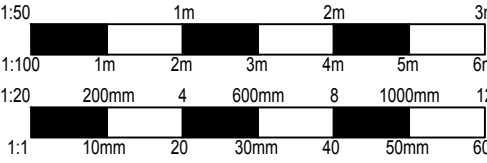

**PROPOSED MATERIALS**

- WALLS**  
Natural random rubble stone, coursing and mortar to match existing
- ROOF**  
Cotswold Natural slate tiles, in diminishing courses
- WINDOWS**  
Off-white timber casement windows with horizontal glazing bars
- DOORS**  
Timber front / personnel doors, glazed panels  
Off-white timber bi-fold doors
- GUTTERS & DOWNPIPES**  
Black cast iron effect UPVC roundline.
- SOFFITS & FASCIAS**  
Clipped eaves.
- HEADS / CILLS**  
Stone lintels  
Stone cills

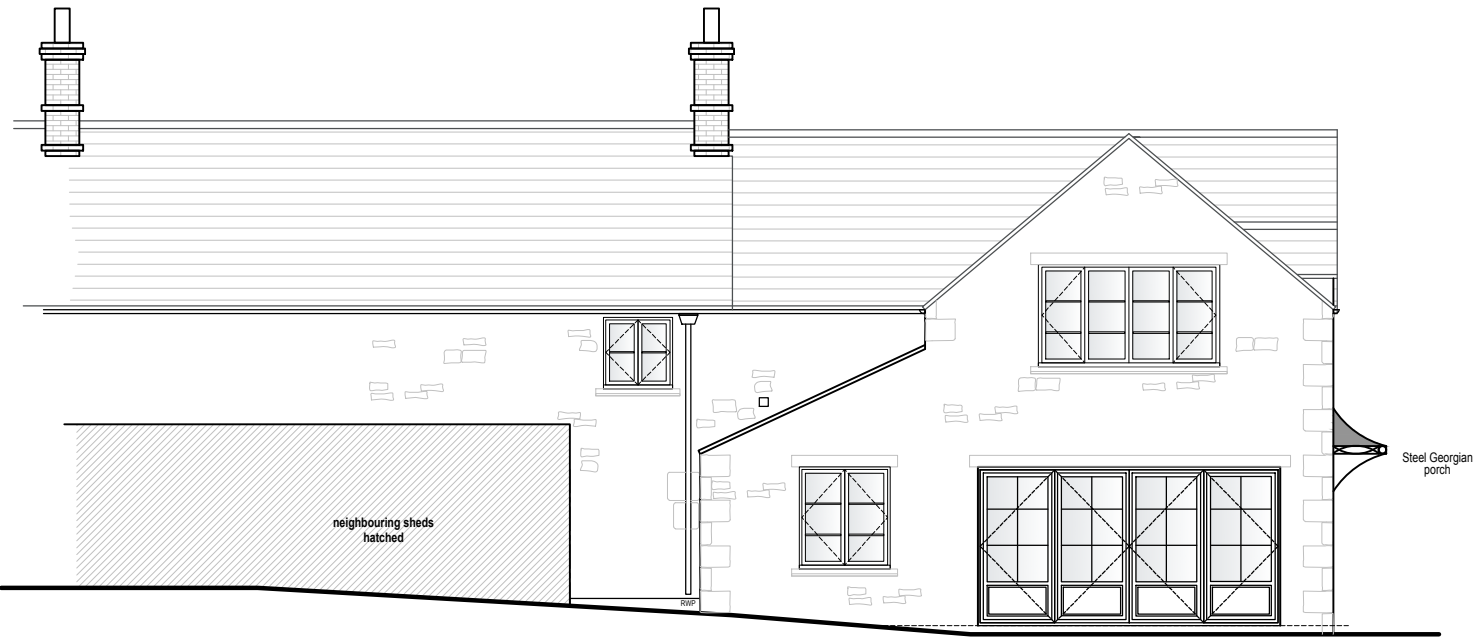

PROPOSED NORTH EAST ELEVATION

|   |   |      |
|---|---|------|
|   |   |      |
|   |   |      |
|   |   |      |
| REVISIONS   |   | DATE |
| CLIENT:   | MR & MRS DEAS   |      |
| PROJECT:   | PROPOSED TWO STOREY<br>SIDE & REAR EXTENSION TOGETHER WITH<br>INTERNAL RECONFIGURATION<br>AT 4 CHURCH LANE, RODBOURNE,<br>MALMESBURY, WILTSHIRE, SN16 0FJ |      |
| TITLE:   | PROPOSED ELEVATIONS   |      |
| DRAWN: RJ   | SCALES @ A3:   |      |
| CHECKED: JA   | 1:100   |      |
| DATE: MAR 26   |   |      |
| DRG No: AA/25/49/14   | REV.: -   |      |
| <div>Armstrong<br/>architecture</div> <div>THE OLD BAKEHOUSE, 21 TIMBER STREET,<br/>CHIPPENHAM, WILTSHIRE, SN15 3BS<br/>01249 404 004 info@armstrongarchitecture.co.uk</div> |   |      |