
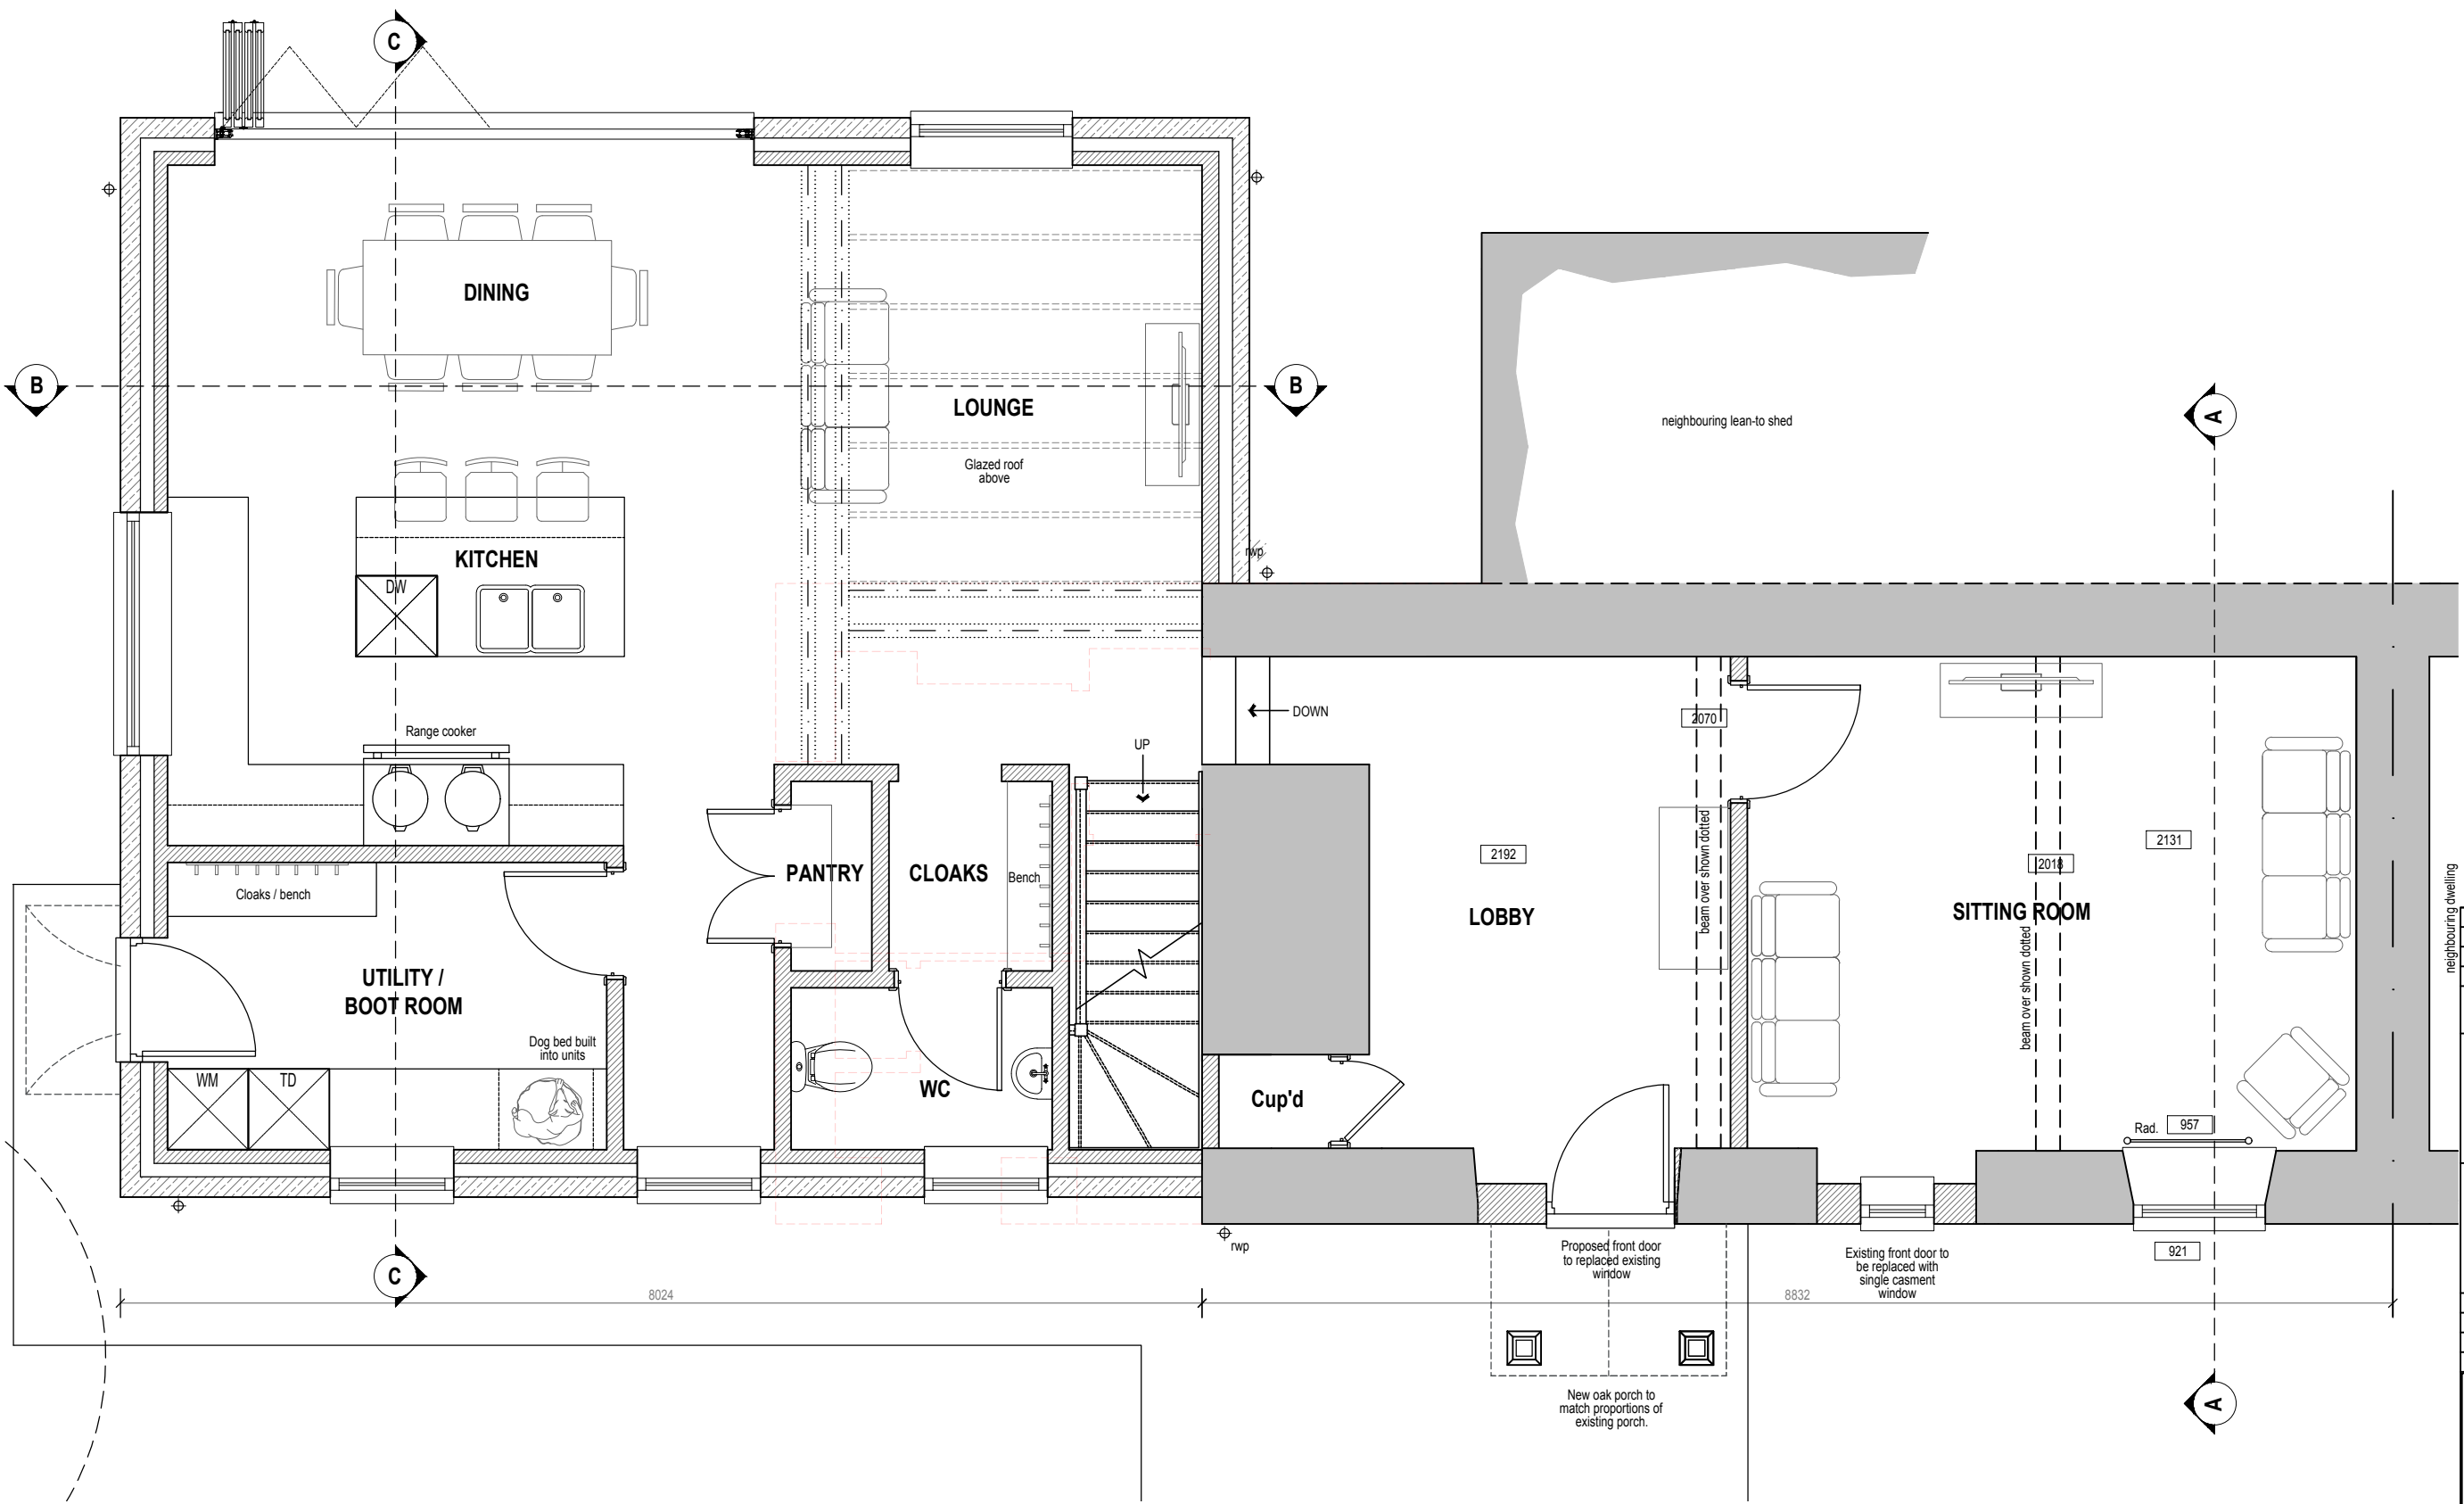


* COPYRIGHT.
DO NOT SCALE EXCEPT FOR PLANNING PURPOSES.
CHECK ALL DIMENSIONS ON SITE.
THIS DRAWING IS ONLY TO BE USED ON THE SITE
FOR WHICH DESIGNED.

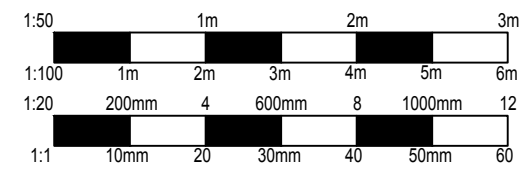

REVISIONS		DATE
CLIENT: MR & MRS DEAS		
PROJECT: PROPOSED TWO STOREY SIDE & REAR EXTENSION TOGETHER WITH INTERNAL RECONFIGURATION AT 4 CHURCH LANE, RODBOURNE, MALMESBURY, WILTSHIRE, SN16 0FJ		
TITLE: PROPOSED GROUND FLOOR PLAN		
DRAWN: RJ		SCALES @ A3: 1:50
CHECKED: JA		
DATE: MAR 26		
DRG No: AA/25/49/12		REV: -

Armstrong
architecture

THE OLD BAKEHOUSE, 21 TIMBER STREET,
CHIPPENHAM, WILTSHIRE, SN15 3BS
01249 404 004 info@armstrongarchitecture.co.uk

PROPOSED GROUND FLOOR PLAN