
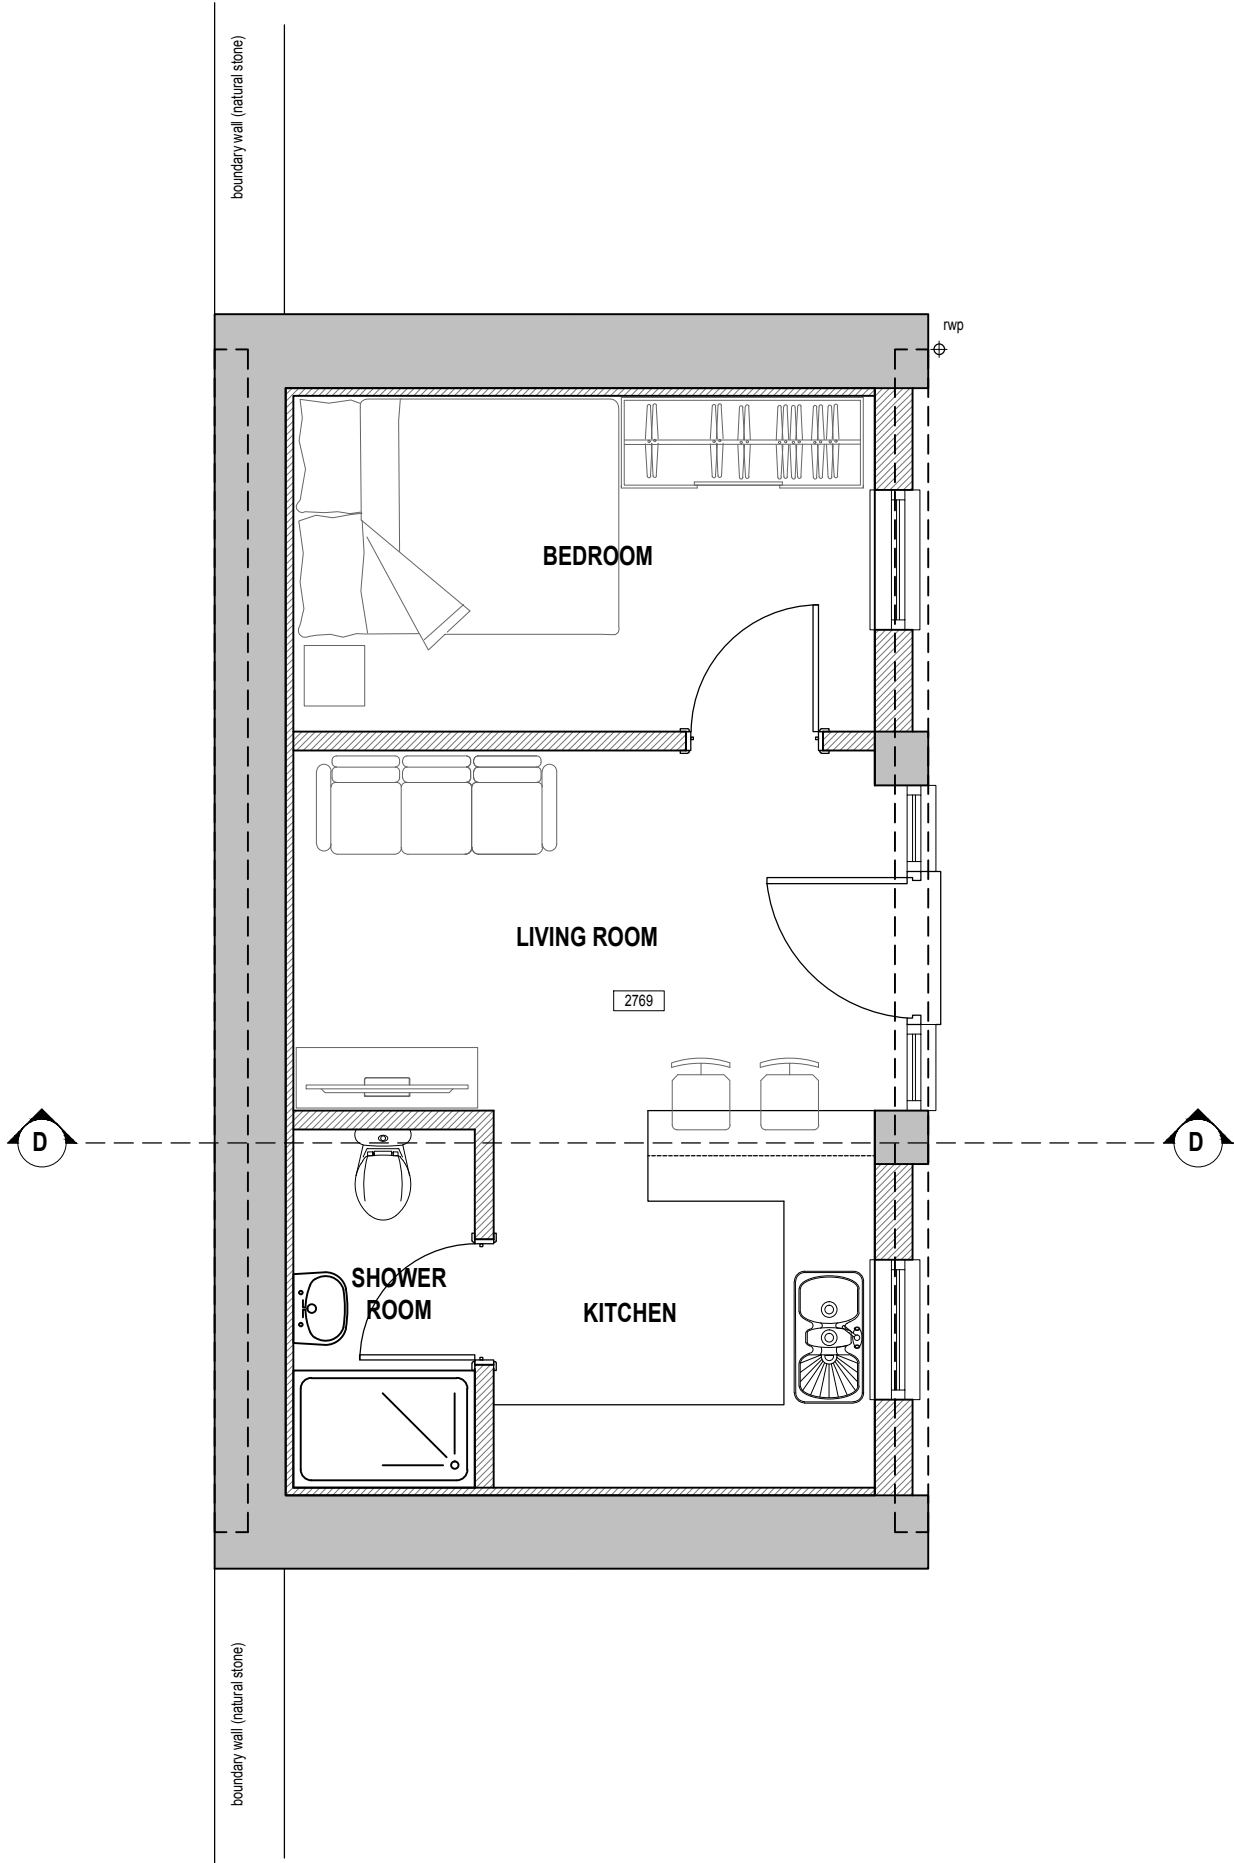


* COPYRIGHT.
DO NOT SCALE EXCEPT FOR PLANNING PURPOSES.
CHECK ALL DIMENSIONS ON SITE.
THIS DRAWING IS ONLY TO BE USED ON THE SITE
FOR WHICH DESIGNED.

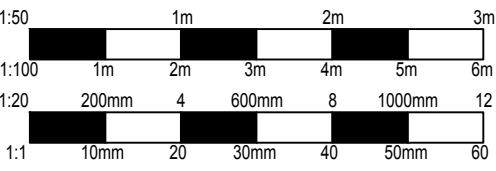

PROPOSED GROUND FLOOR PLAN

REVISIONS		DATE
CLIENT: MR & MRS DEAS		
PROJECT: PROPOSED TWO STOREY SIDE & REAR EXTENSION TOGETHER WITH INTERNAL RECONFIGURATION AT 4 CHURCH LANE, RODBOURNE, MALMESBURY, WILTSHIRE, SN16 0FJ		
TITLE: PROPOSED WORKSHOP FLOOR PLAN		
DRAWN: RJ		SCALES @ A3: 1:50
CHECKED: JA		
DATE: FEB 26		
DRG No: AA/25/49/17		REV.: -

Armstrong
architecture

THE OLD BAKEHOUSE, 21 TIMBER STREET,
CHIPPENHAM, WILTSHIRE, SN15 3BS
01249 404 004 info@armstrongarchitecture.co.uk