

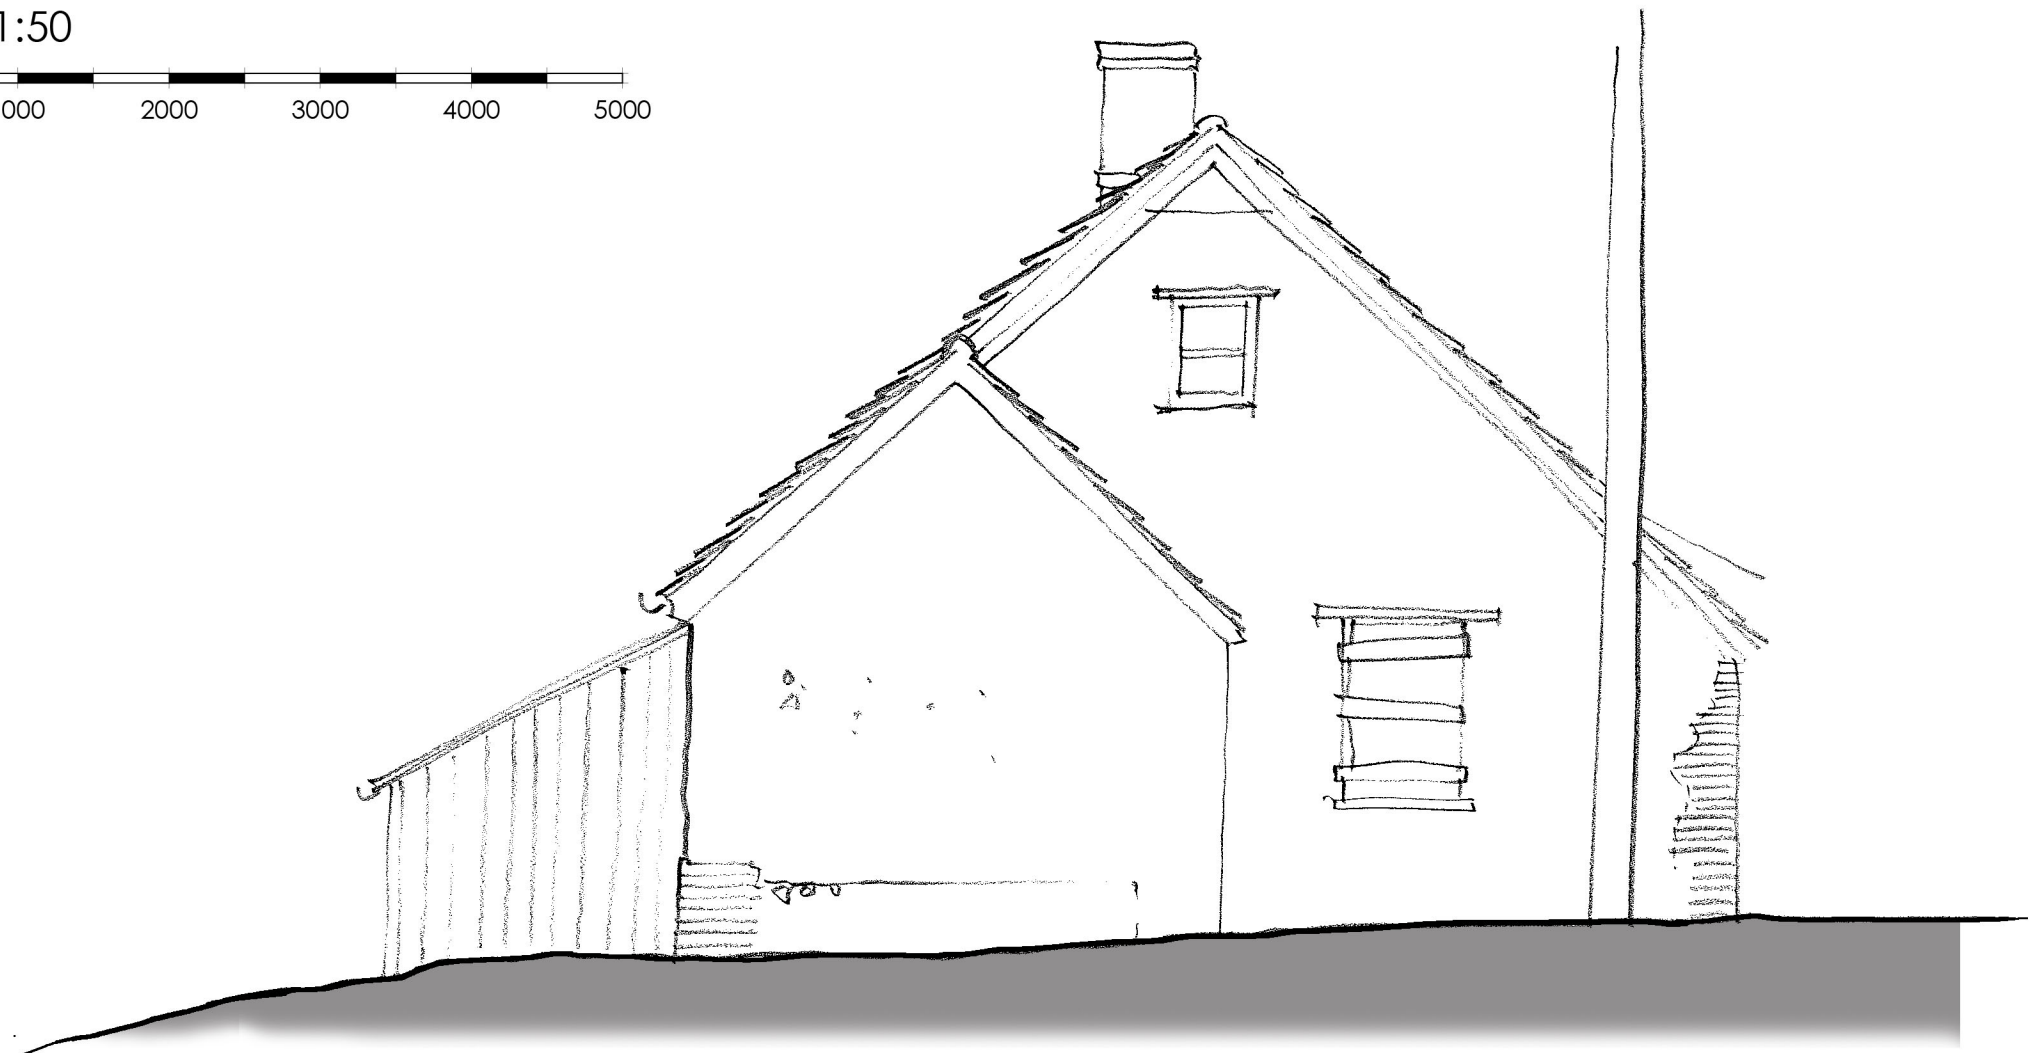



Scale: 1:50 @ A1, 1:100 @ A3

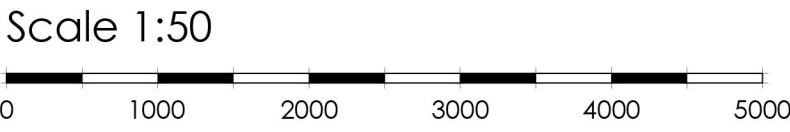

NORTH ELEVATION

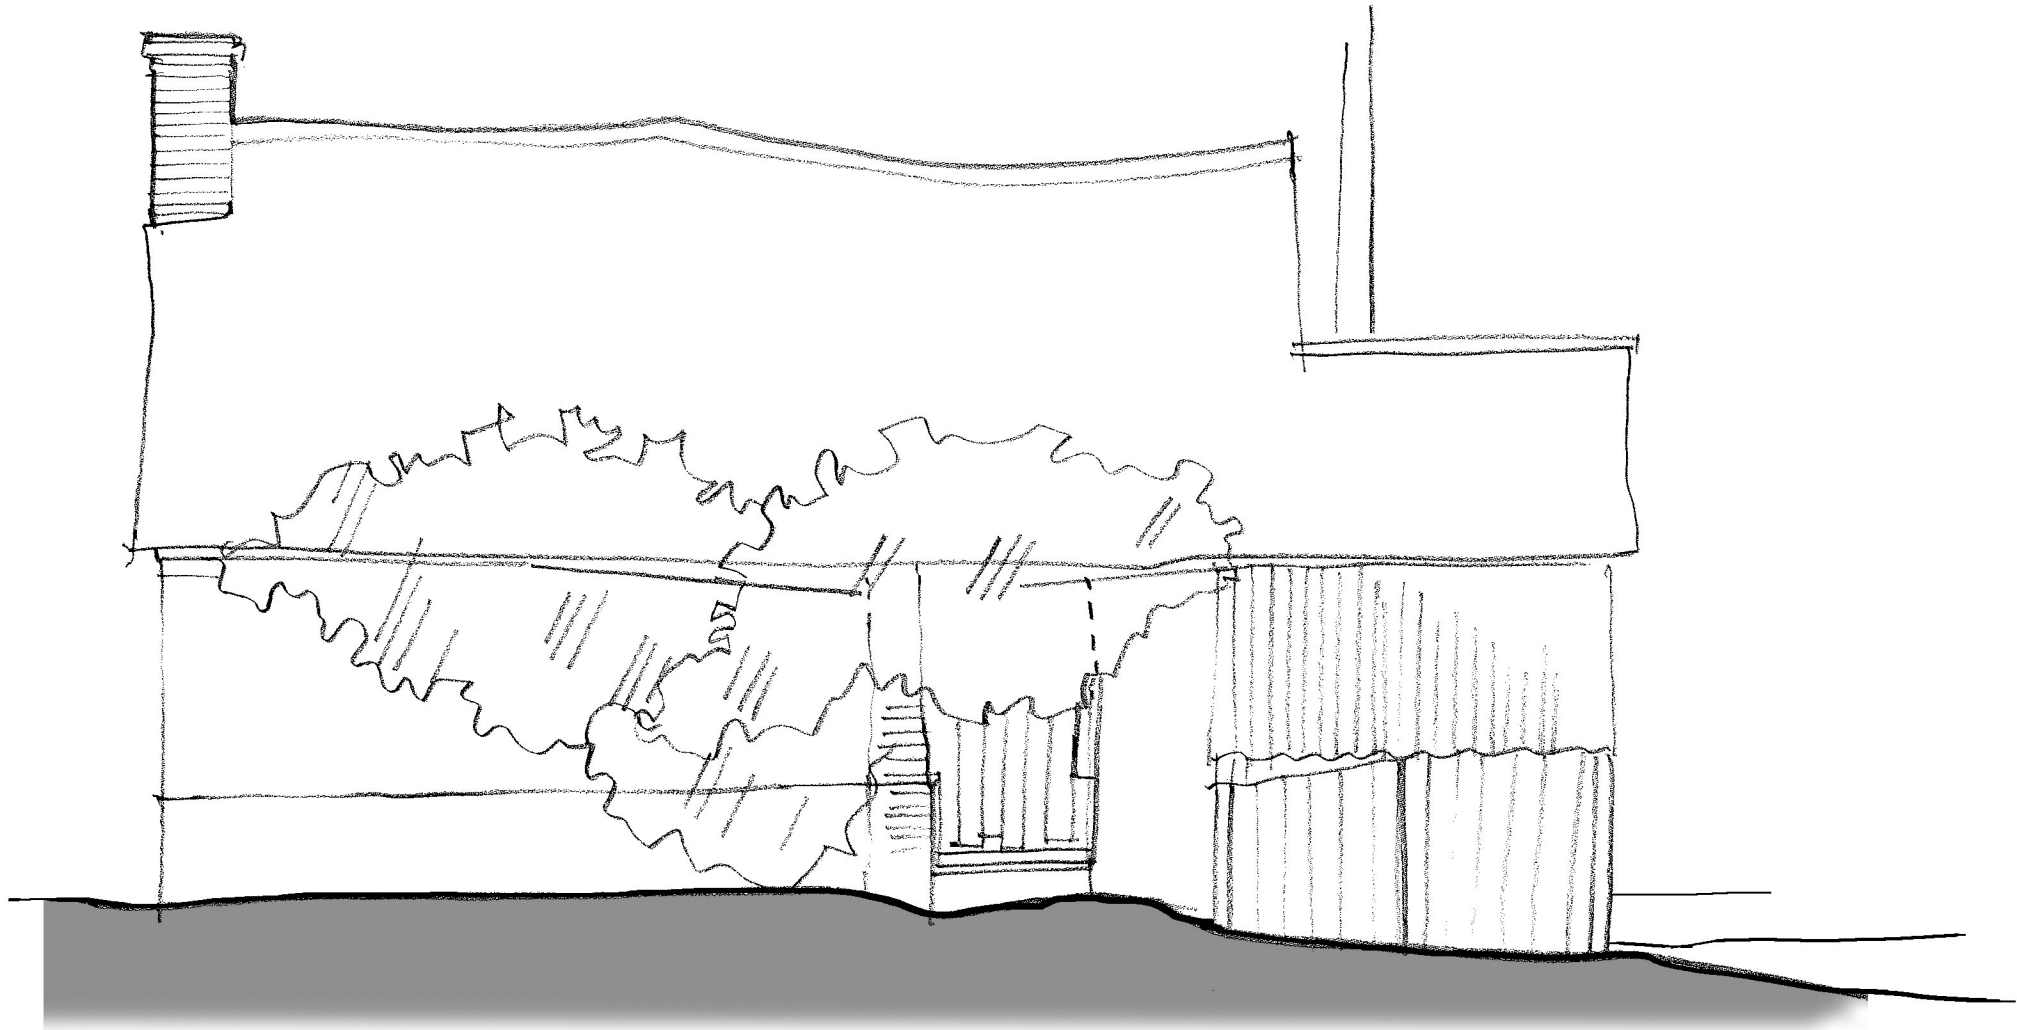


EAST (RIVERSIDE) ELEVATION

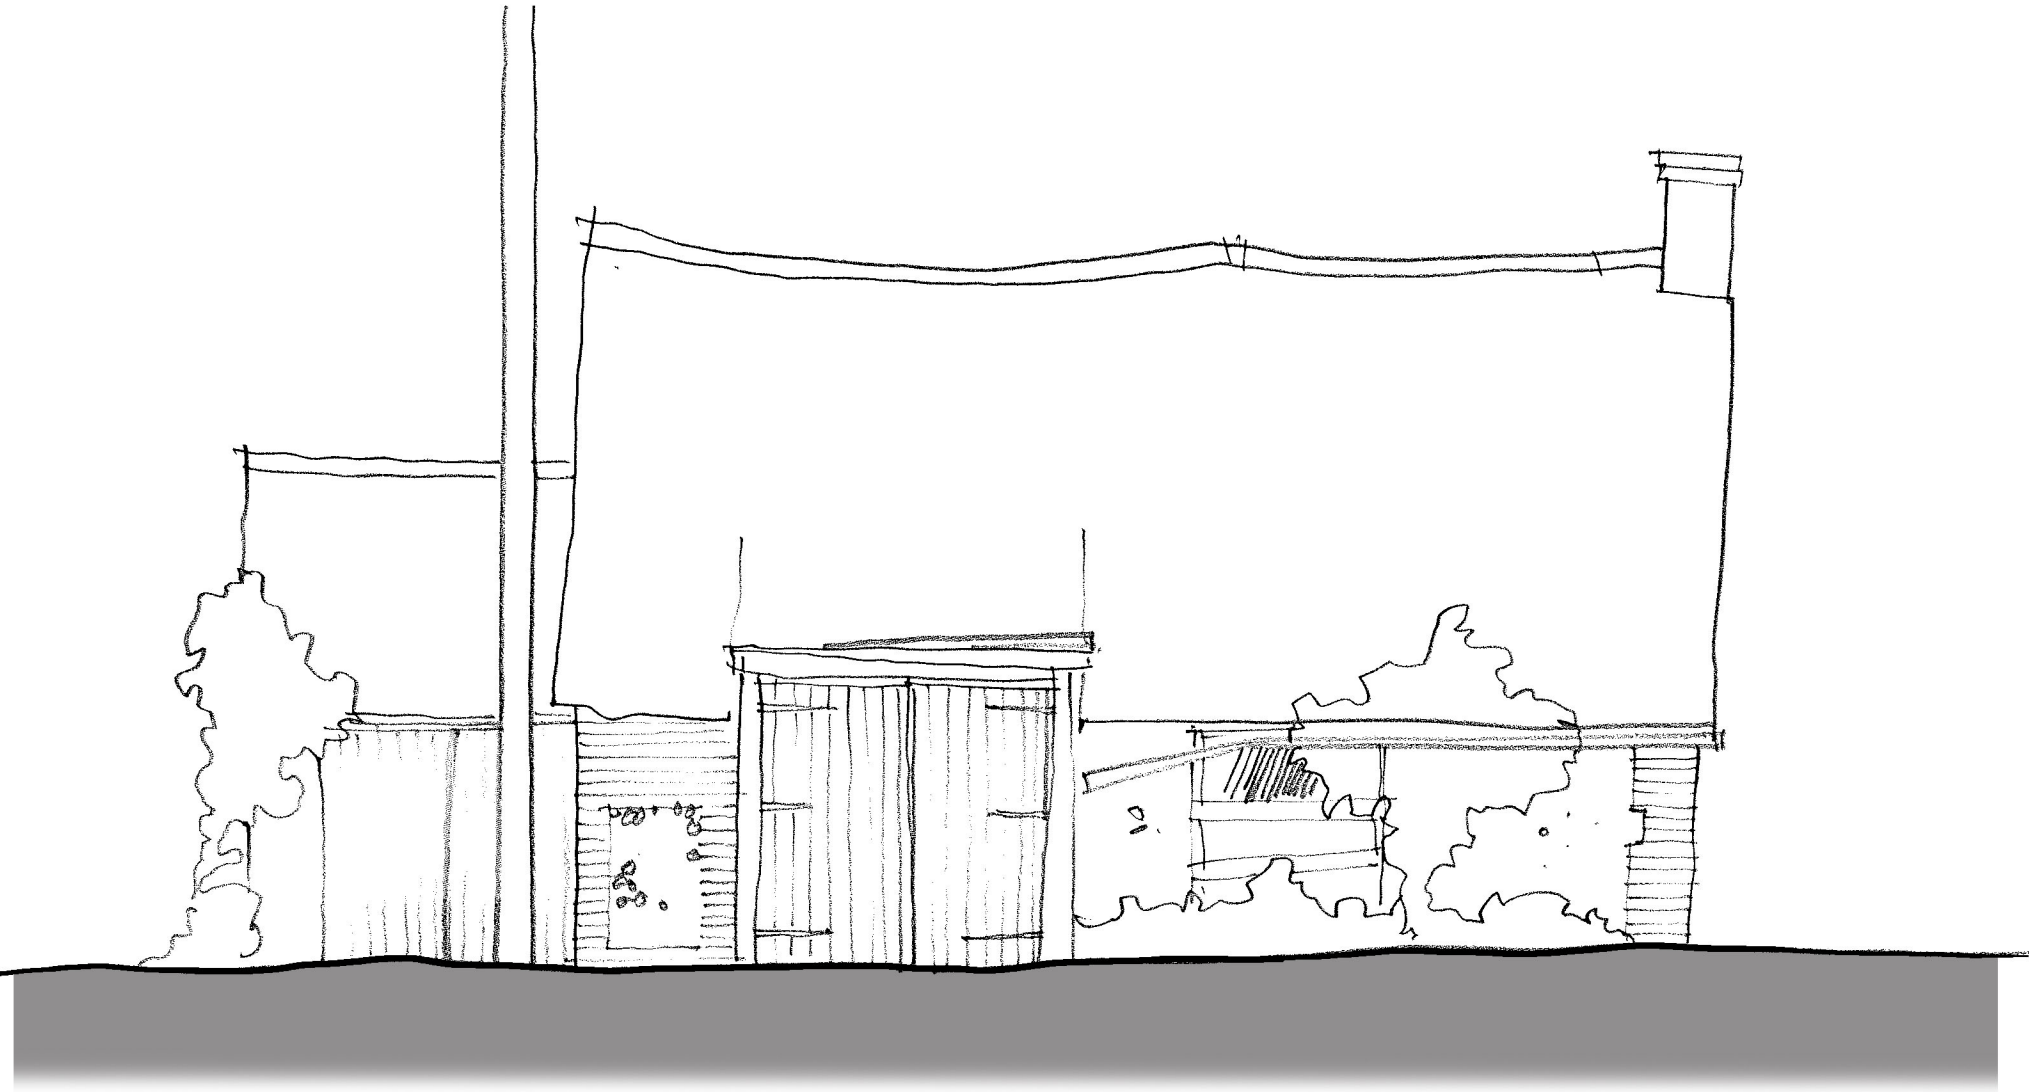


WEST (ROAD) ELEVATION

ELEVATIONS

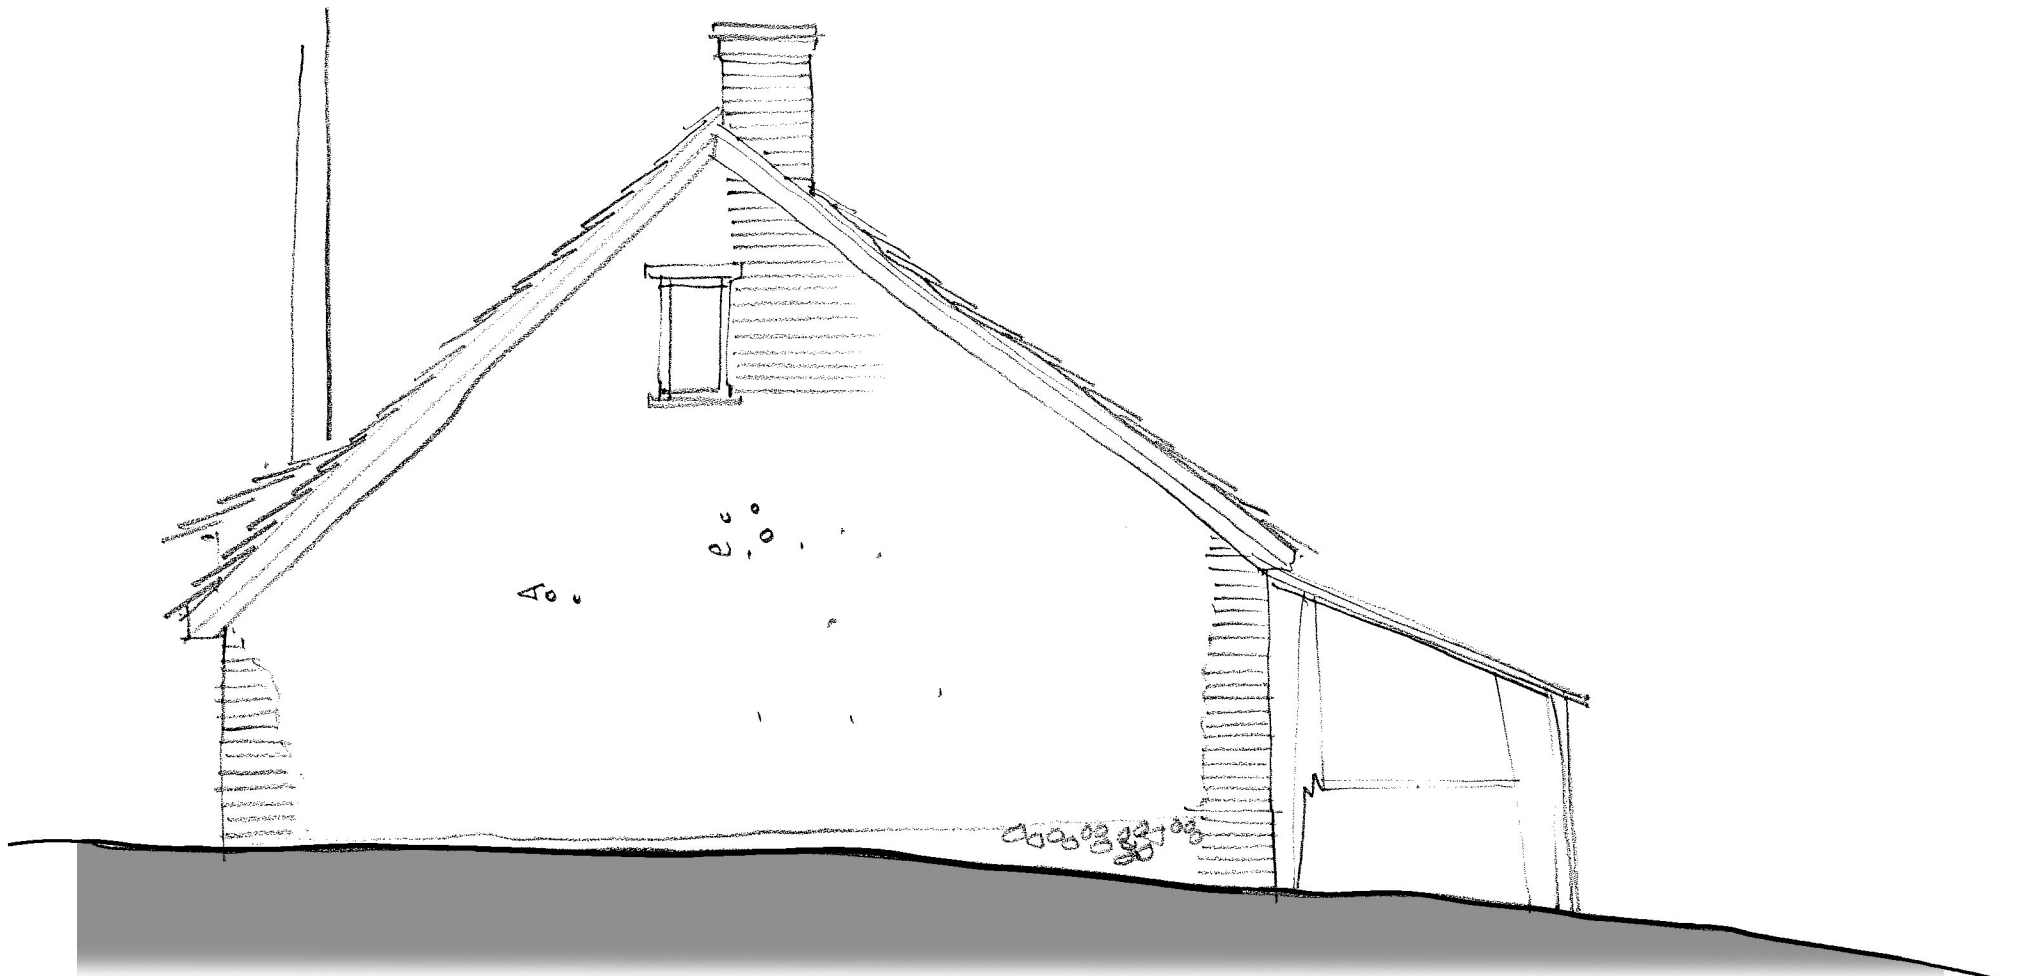

SOUTH ELEVATION

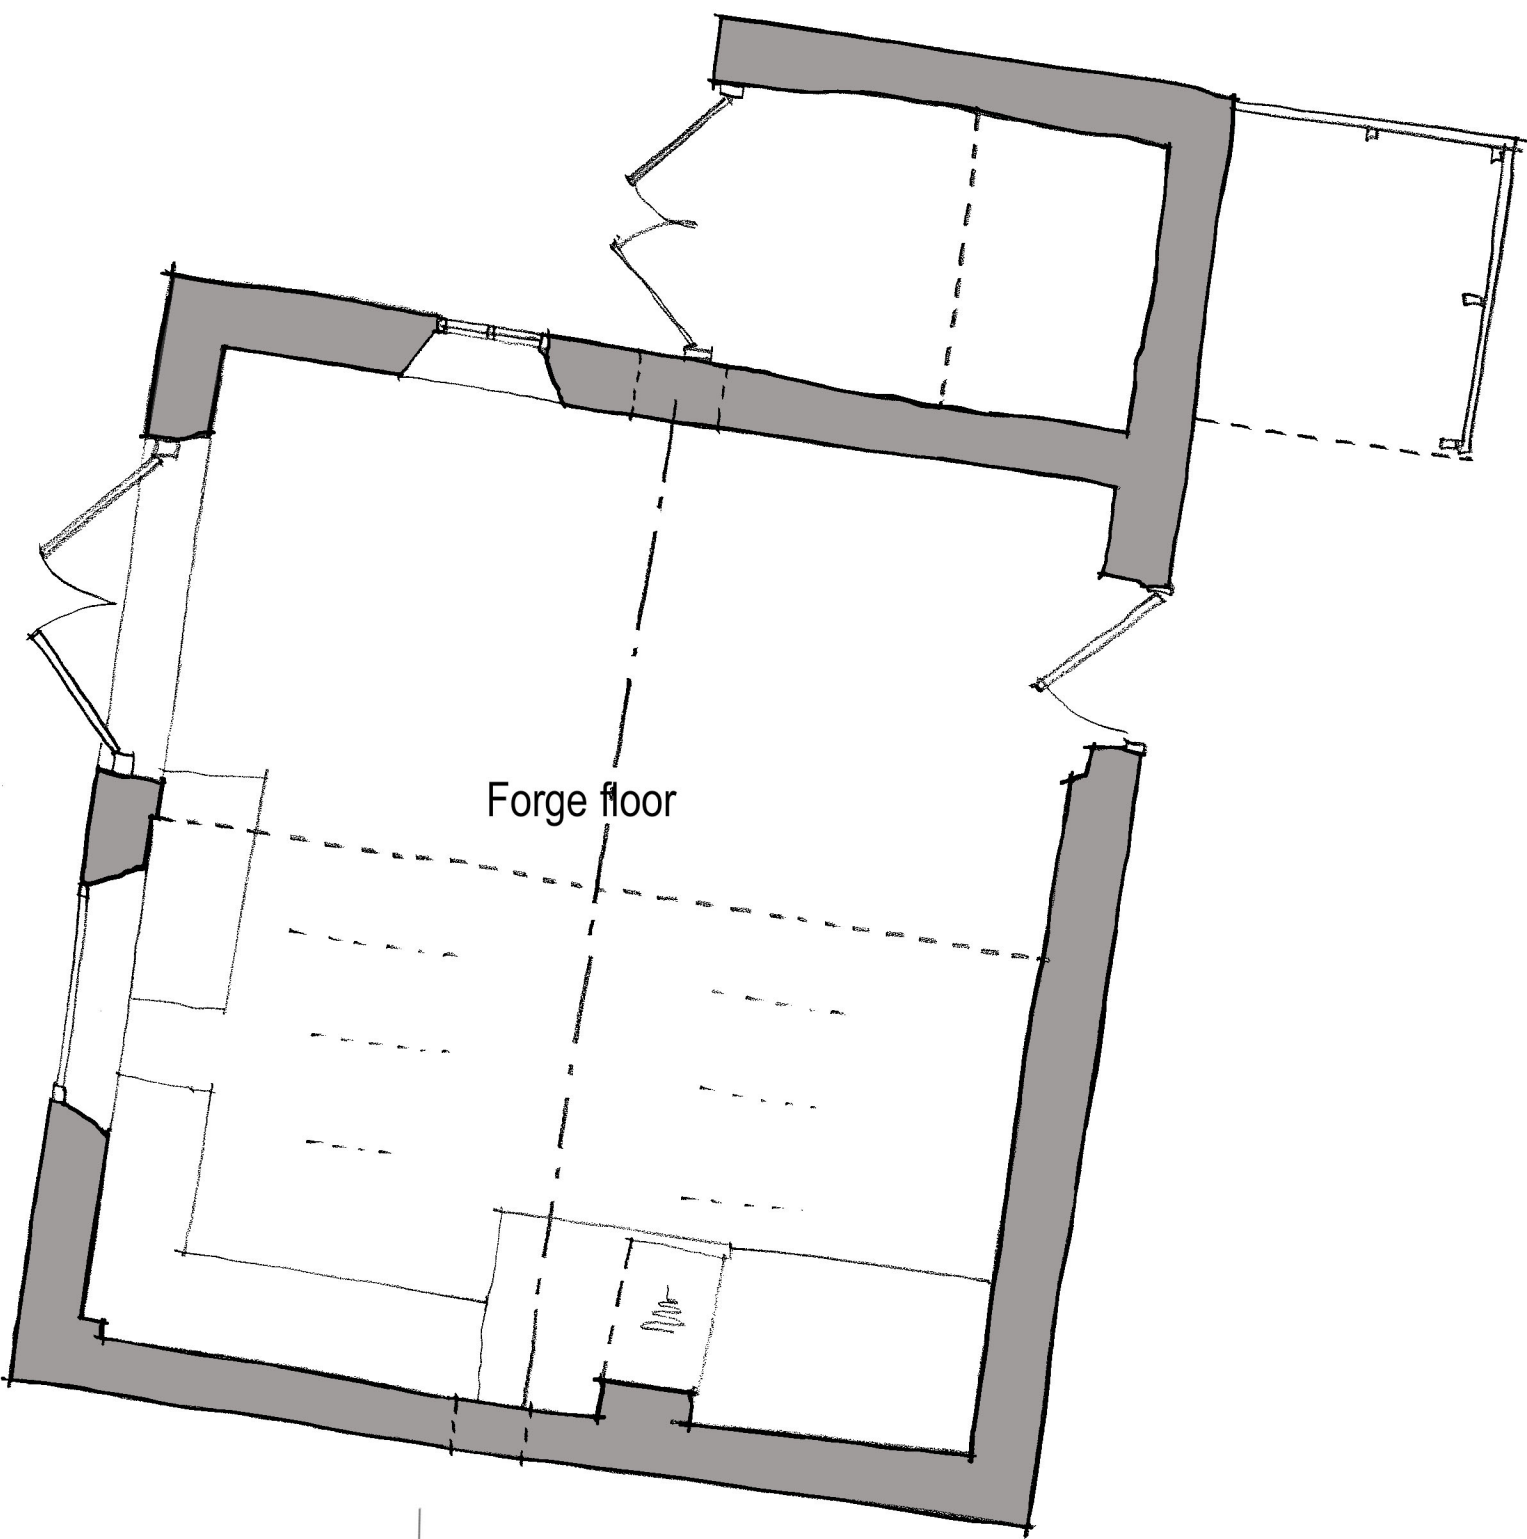

GROUND FLOOR PLAN
PLANS



ROOF PLAN

Materials:

- Roof:** Clay pantiles - single roman, terracotta, corrugated metal lean to
- Walls:** Cob with brick plinth, quoins and corners, timber clad lean to
- Windows:** Timber framed, painted
- Doors:** Timber vertical boarded, painted
- Rainwater goods:** grey plastic, mostly missing



View of north elevation



View of south elevation



View of lean to and ivy covered east wall

PLANNING SUBMISSION

Revision:

THE OLD FORGE MIDDLE WOODFORD SP4 6NU <i>for Mr G CHITTY</i>		
PROPOSED REPAIRS AND CONVERSION		
AS EXISTING PLANS and ELEVATIONS with photographs		
Date: JUNE 2025	Scale: 1:50 @ A1, and various	Drawn: MTL
Drawing No. 25-03-02-002	Status 2	Revision
 Affinity Architects 43 Albany Road, Salisbury SP1 3YQ 01722 741683 admin@affinityarchitects.co.uk Affinity Architects Ltd. Reg no: 08887699		
©This drawing may not be reproduced without prior knowledge and consent of Affinity Architects		