



Scale: 1:50 @ A1, 1:100 @ A3
Scale 1:50
0 1000 2000 3000 4000 5000

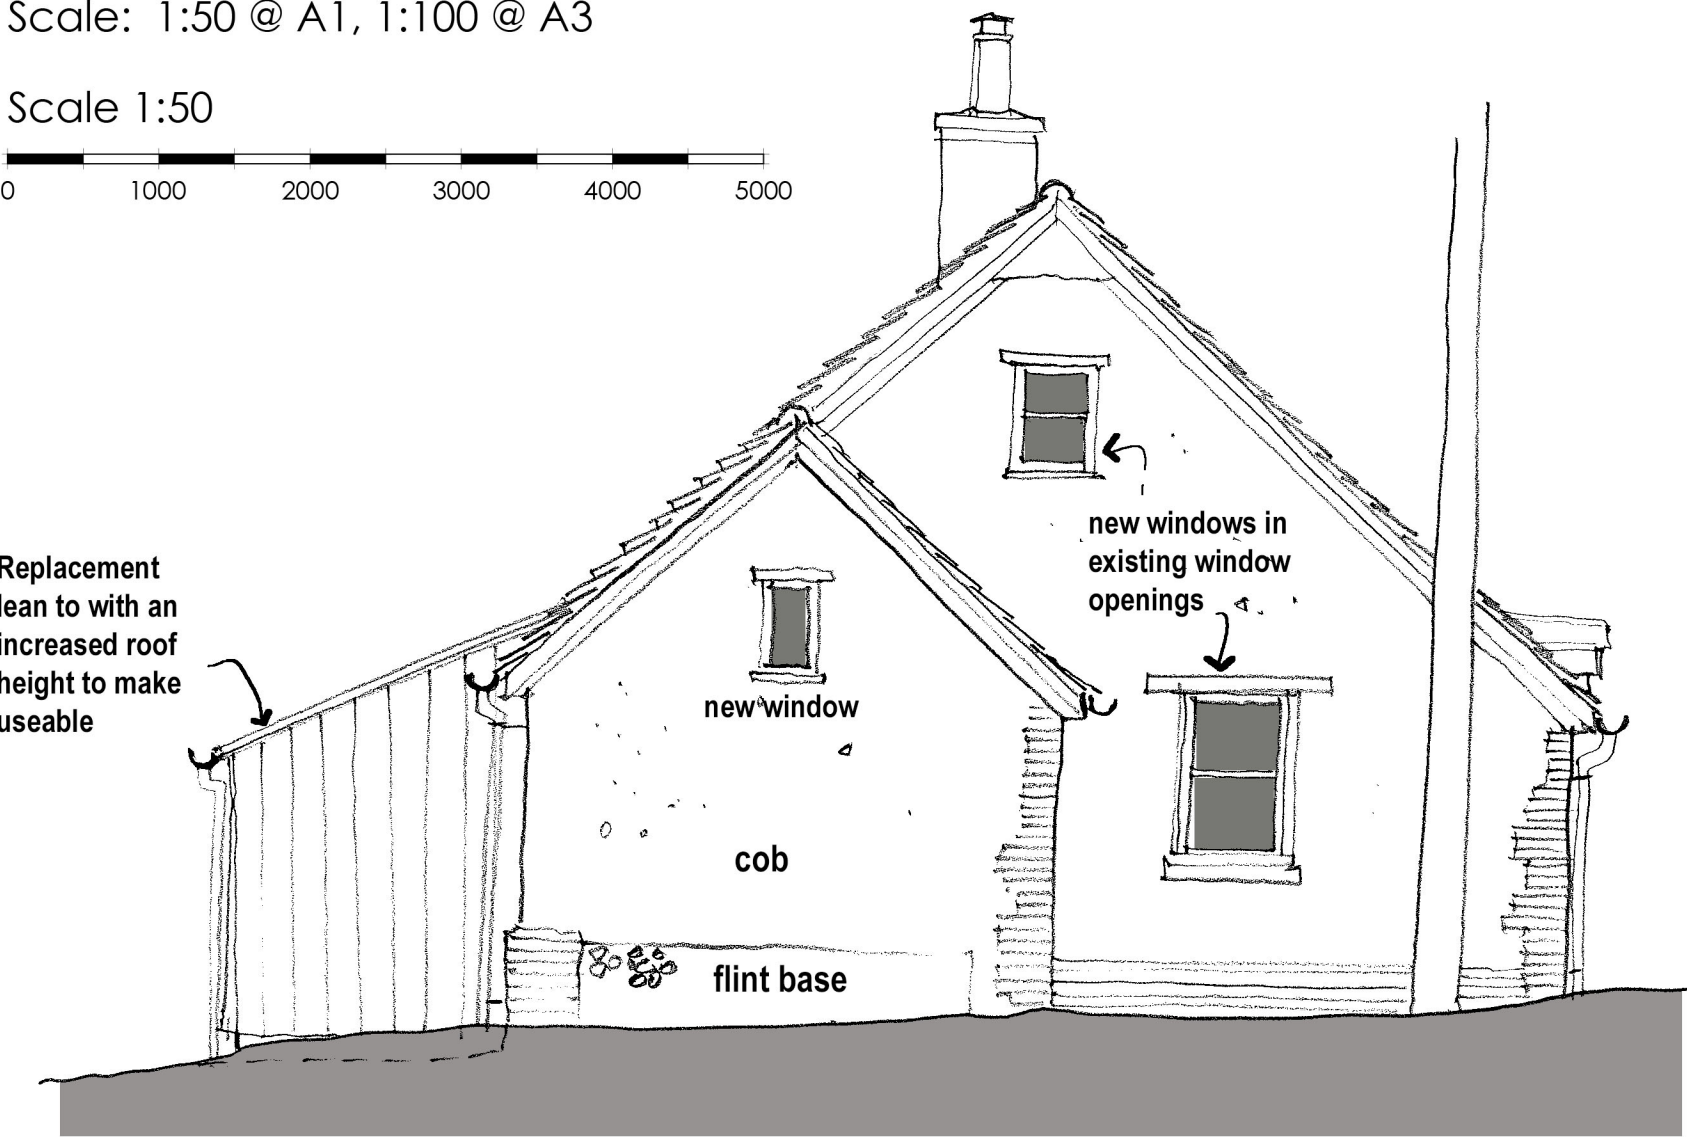

NORTH ELEVATION




EAST (RIVERSIDE) ELEVATION

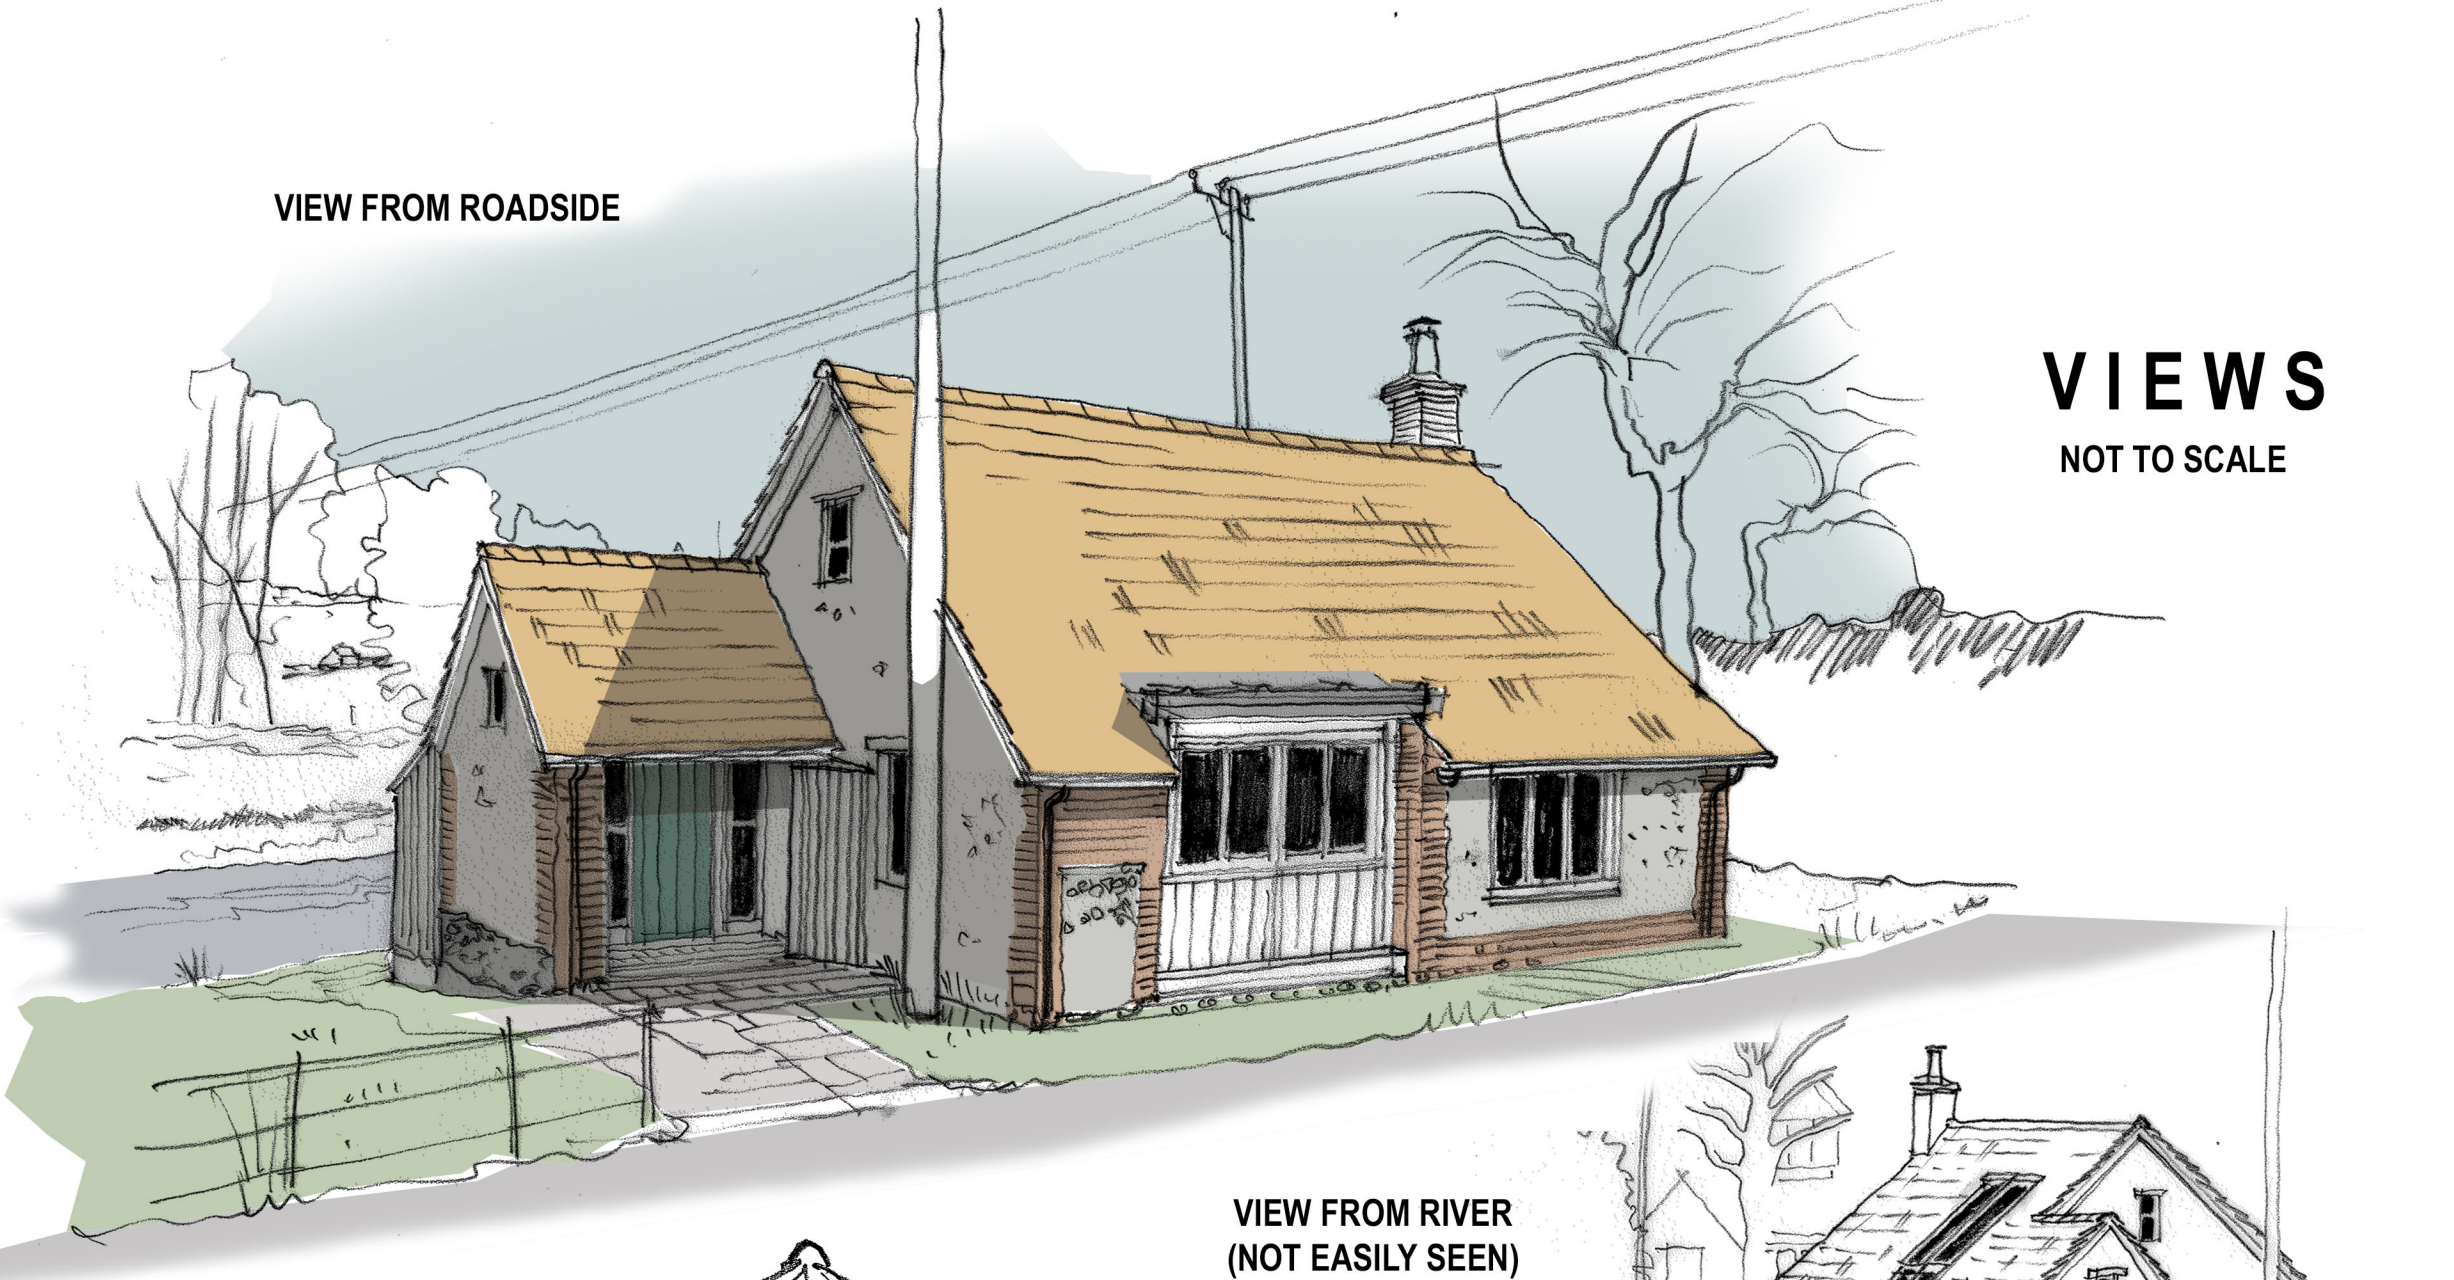


VIEWS
NOT TO SCALE



WEST (ROAD) ELEVATION

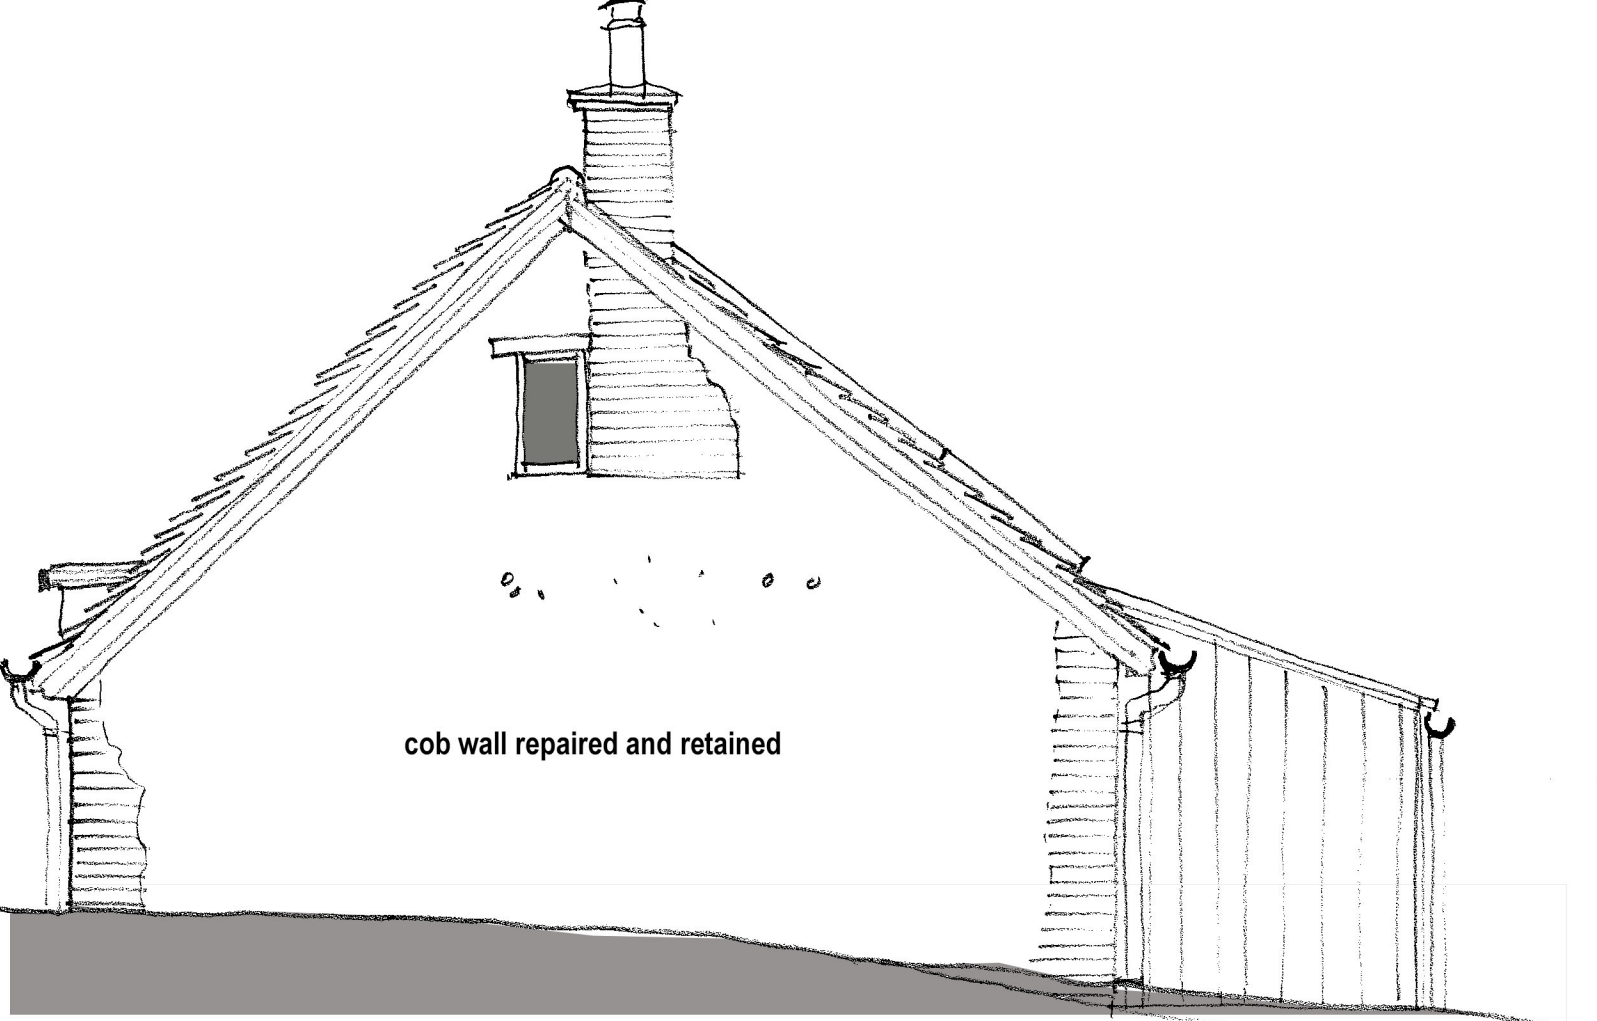


SOUTH ELEVATION

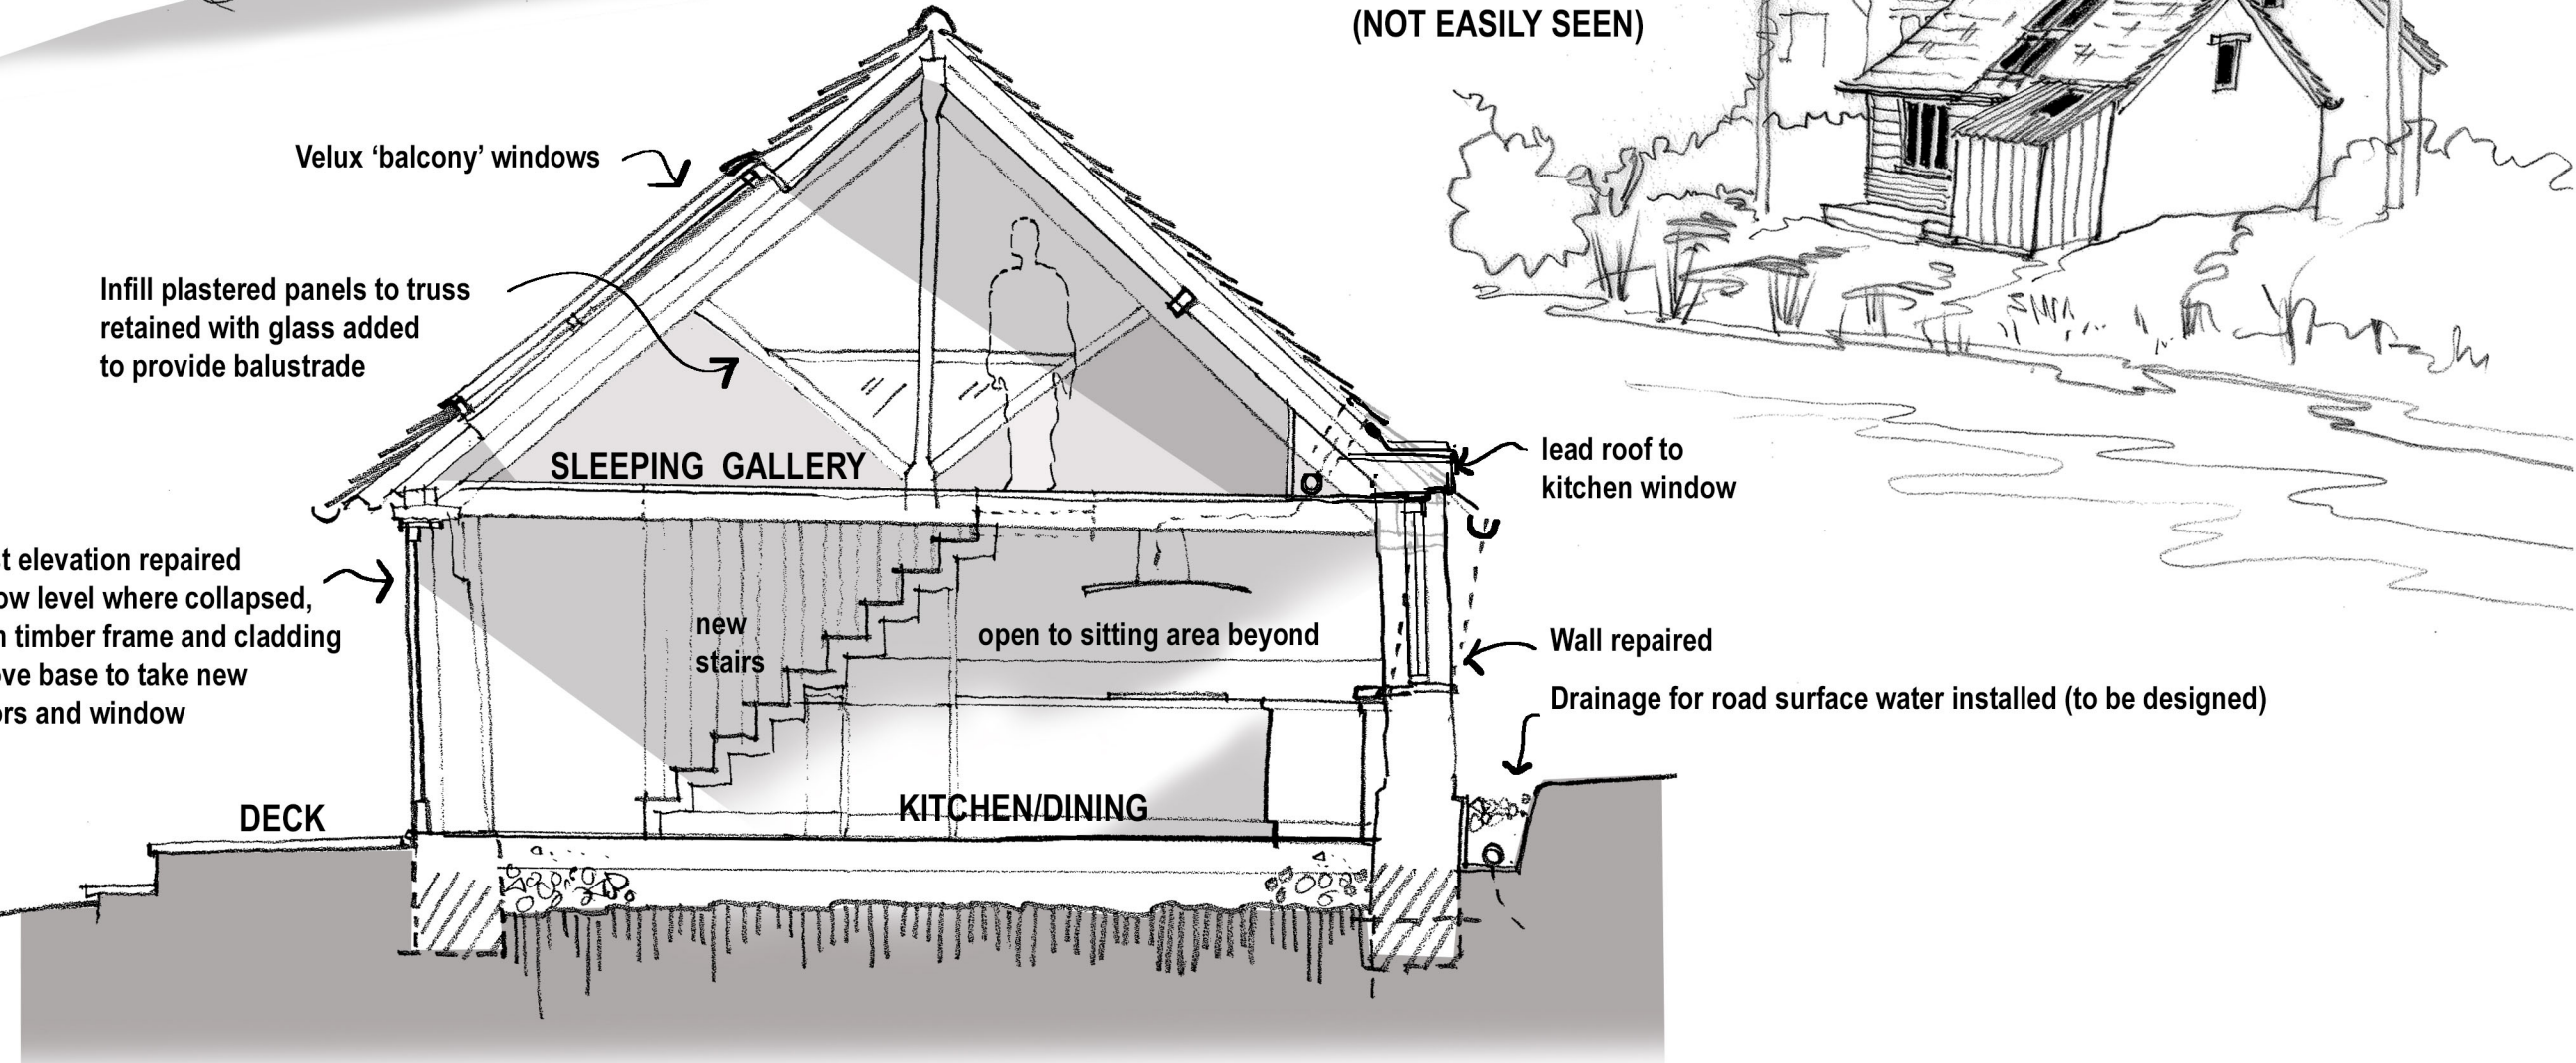


SECTION CUT A-A

ELEVATIONS

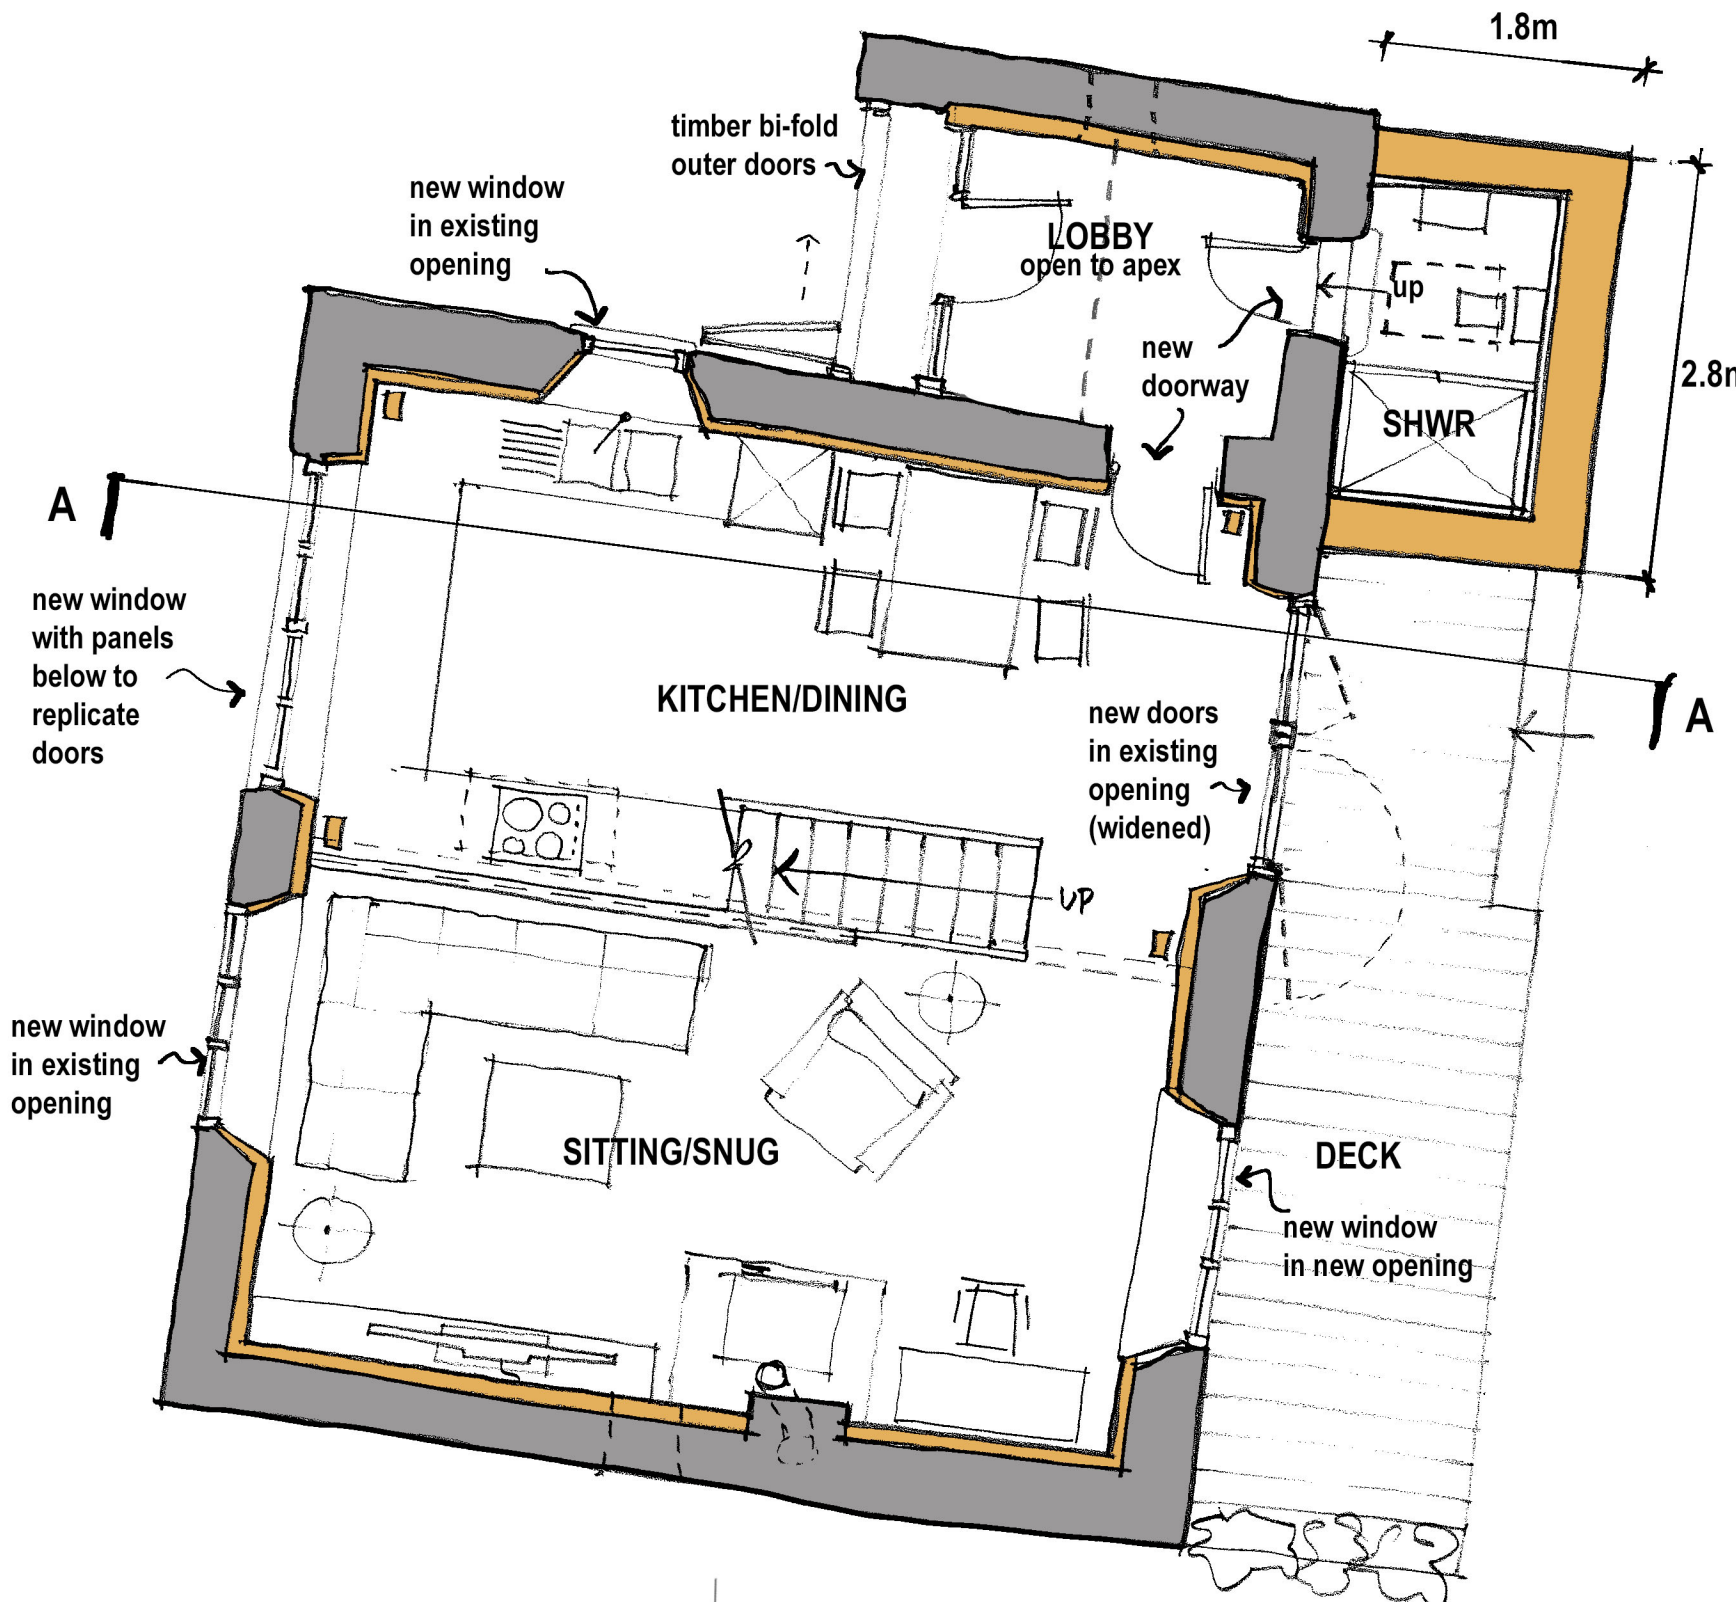


GROUND FLOOR PLAN
PLANS

Reconstruction of lean-to with new walls replacing original footprint

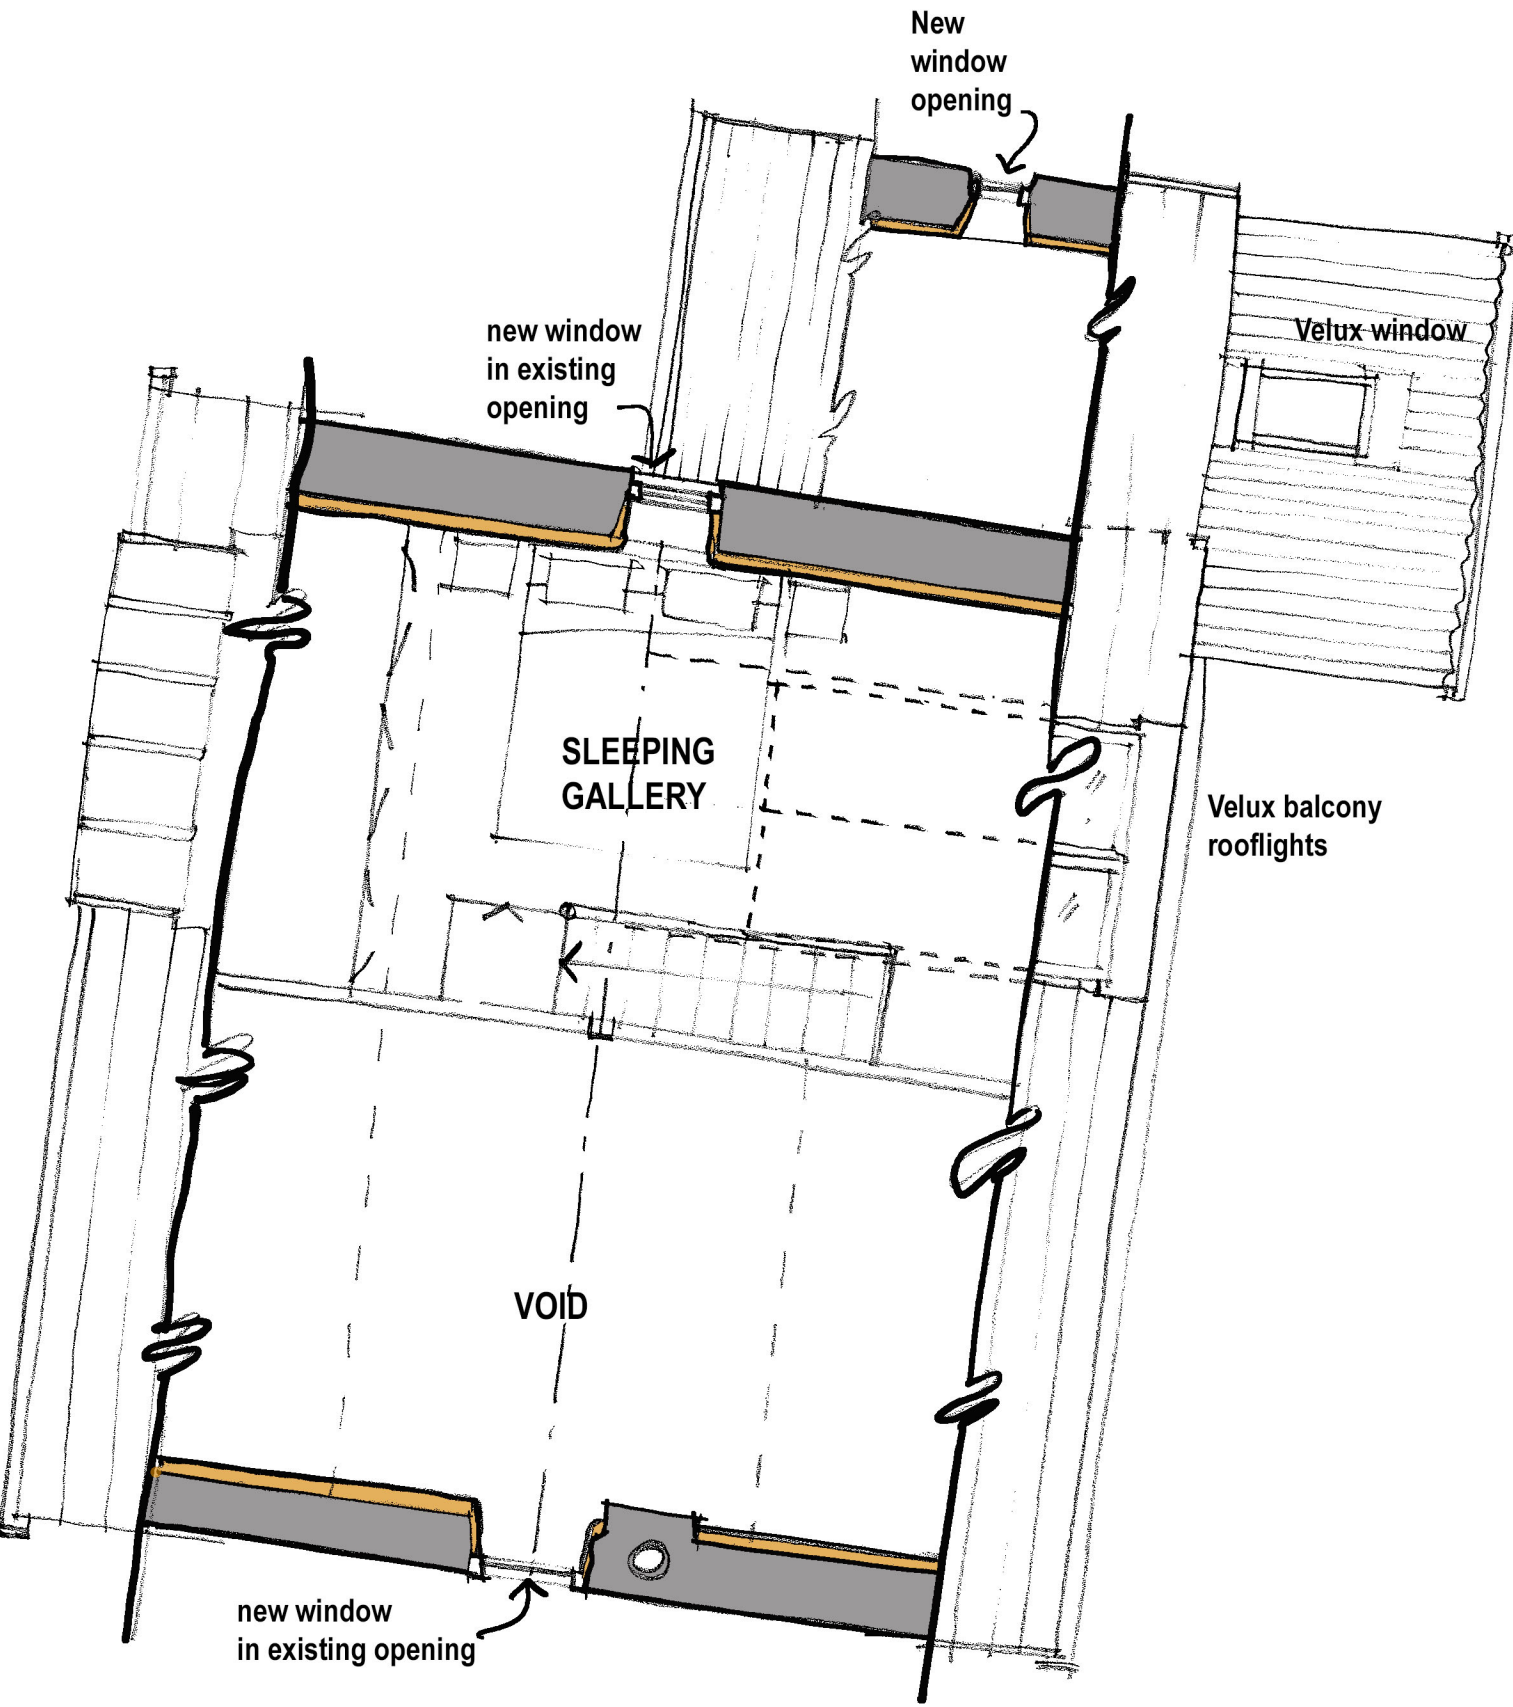

LOFT PLAN

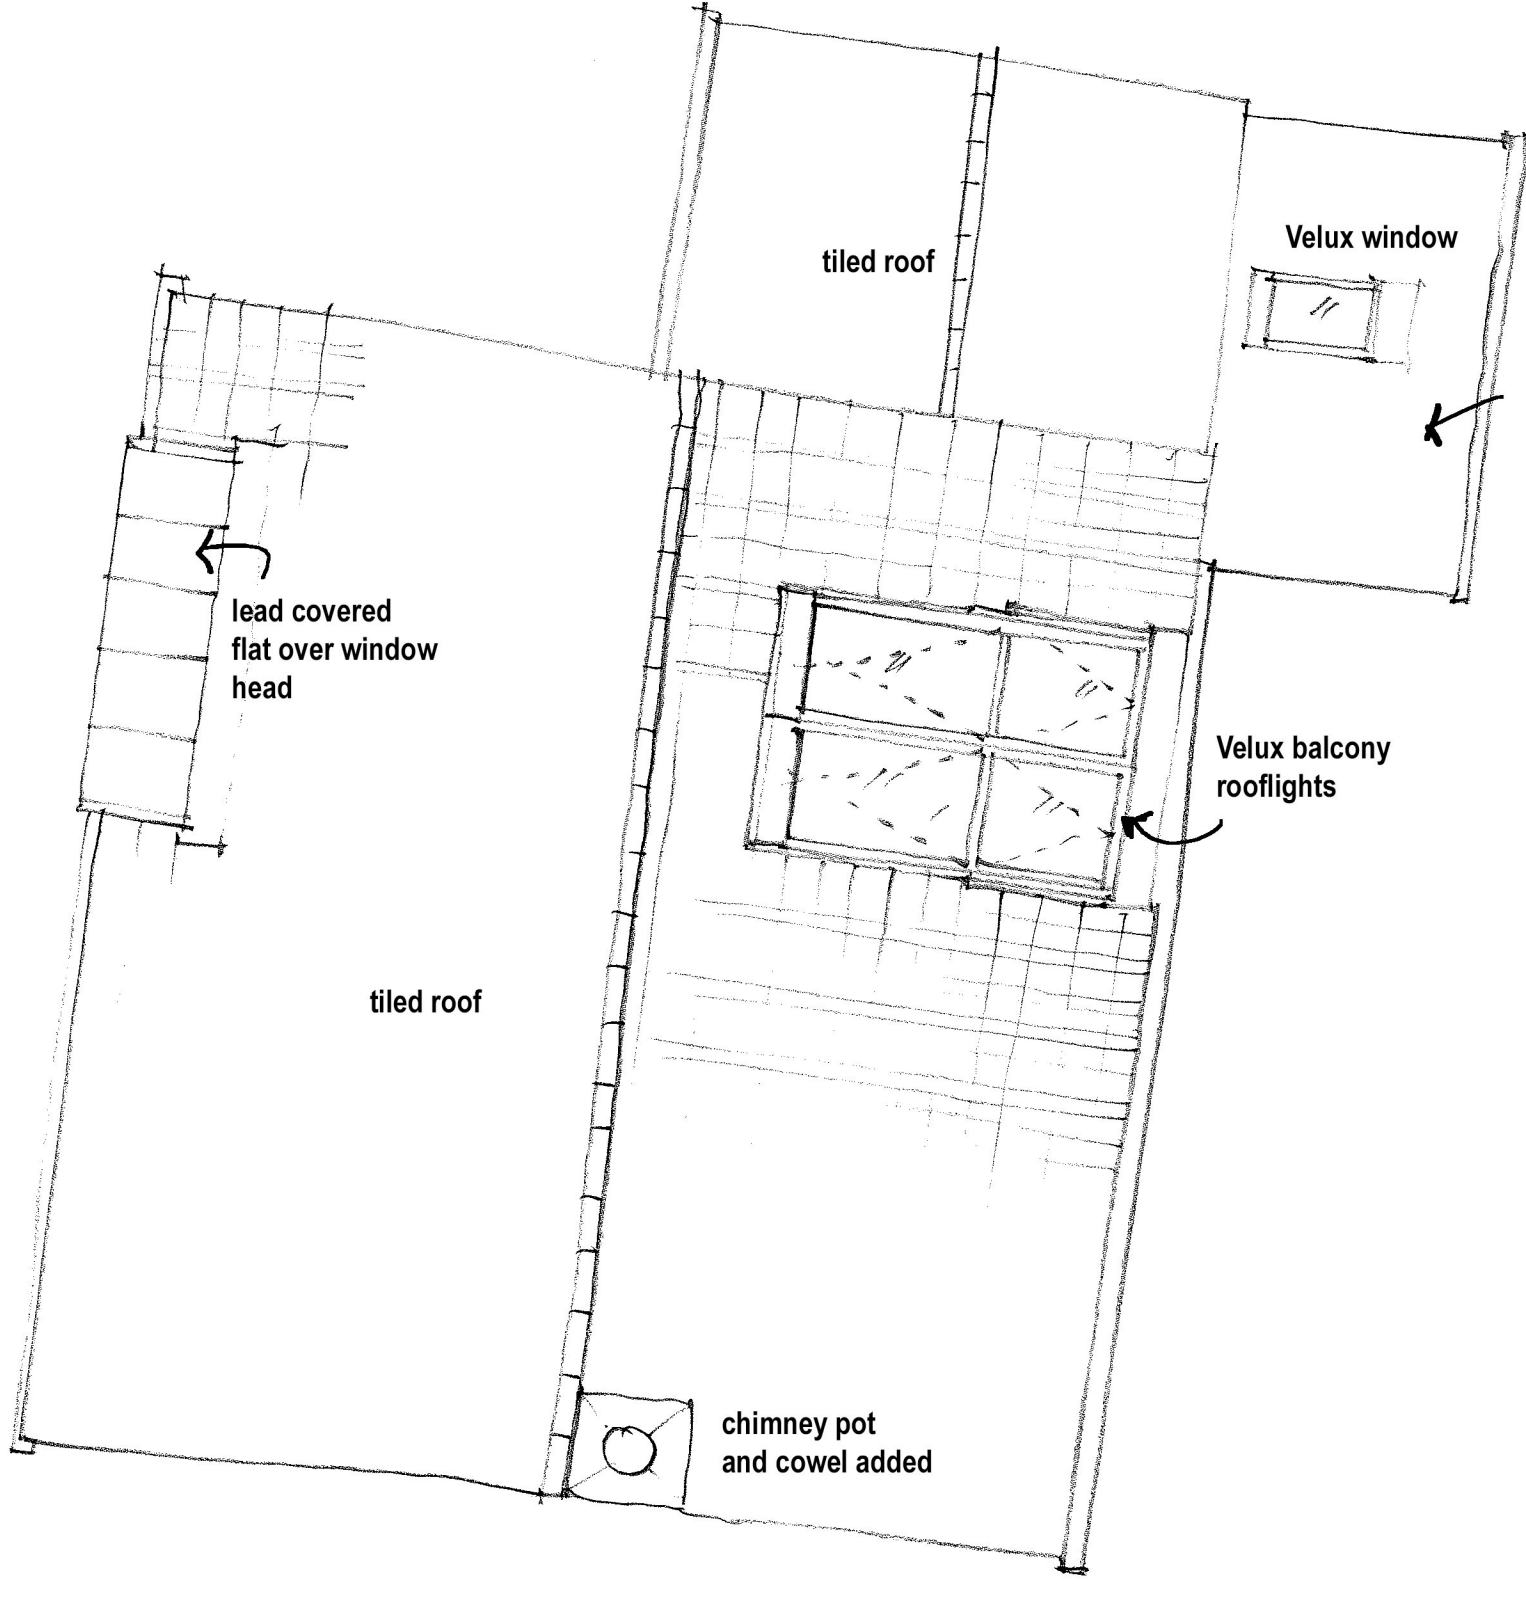

ROOF PLAN

PLANNING SUBMISSION

Revision:

THE OLD FORGE
MIDDLE WOODFORD
SP4 6NU
for Mr G CHITTY

PROPOSED REPAIRS
AND CONVERSION

AS PROPOSED
PLANS, ELEVATIONS,
SECTION CUT AND VIEWS

Date: Scale: Drawn:
JUNE 2025 1:50 @ A1, and various MTL

Drawing No. Status Revision
25-03-02-003 2

Affinity Architects
43 Albany Road, Salisbury SP1 3YQ

01722 741683
admin@affinityarchitects.co.uk

©This drawing may not be reproduced without prior knowledge and consent of Affinity Architects