



MEADOW COTTAGE,
ANSTY



South East Facing Elevation:

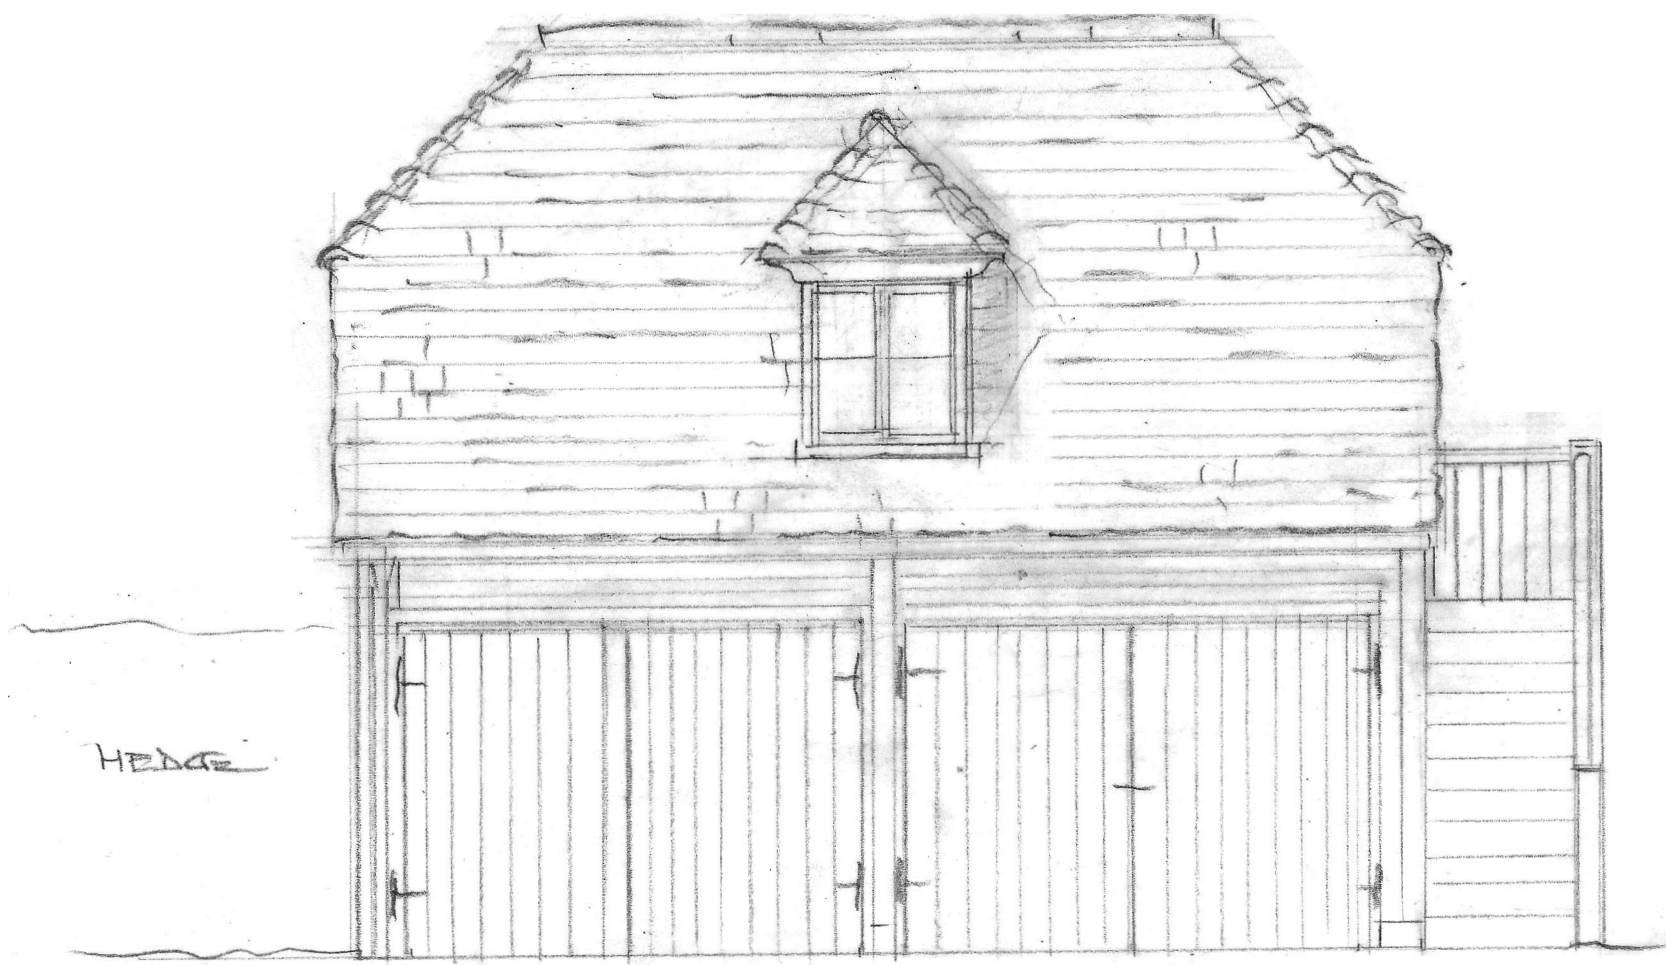


North East Facing Elevation (Scale 1:50 @ A1):

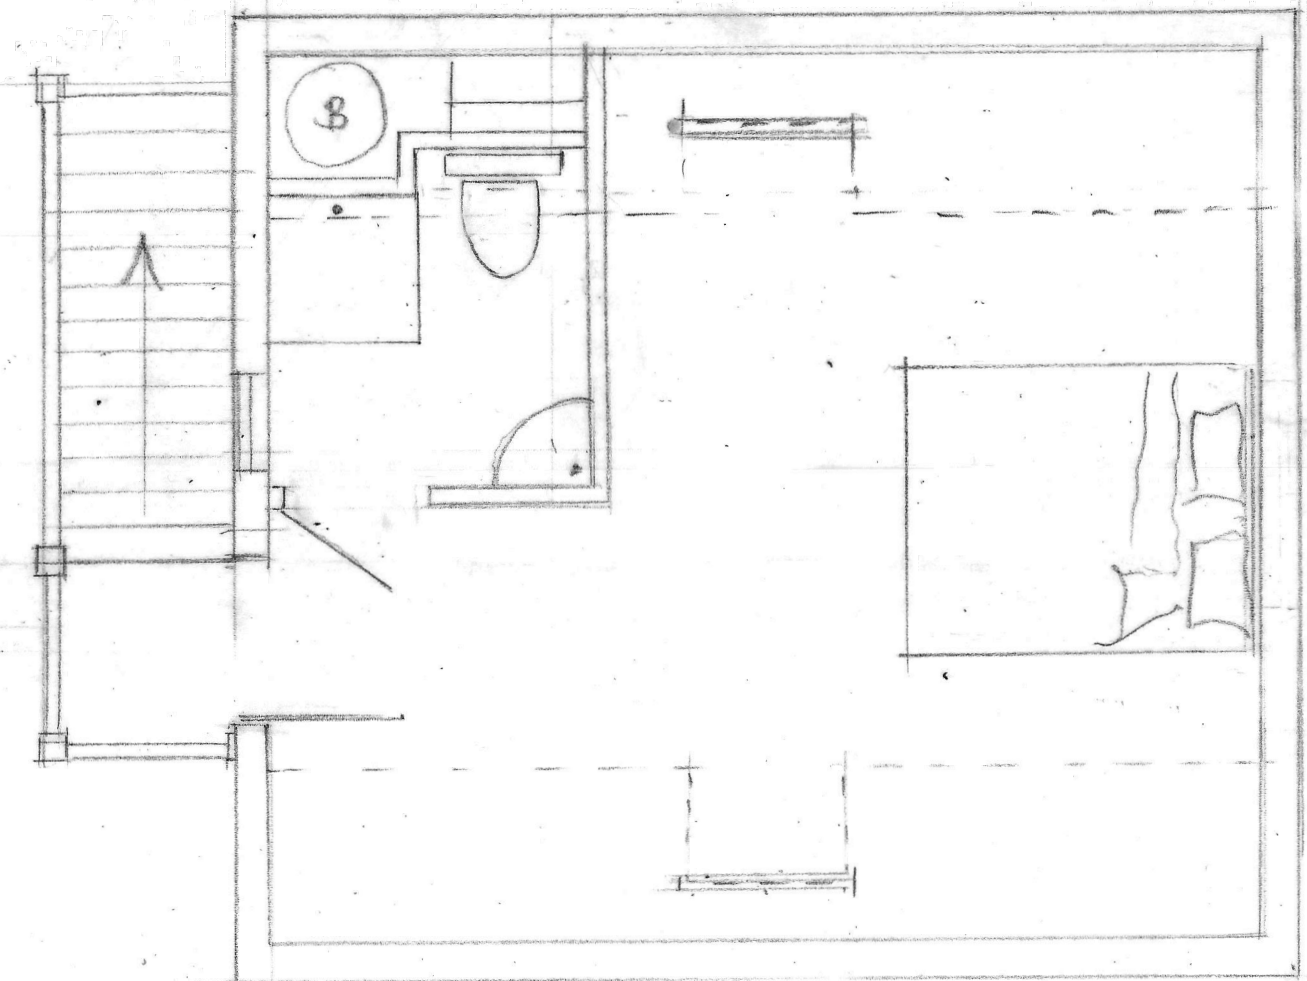


First Floor Plan (Scale 1:50 @ A1):




North West Facing Elevation:

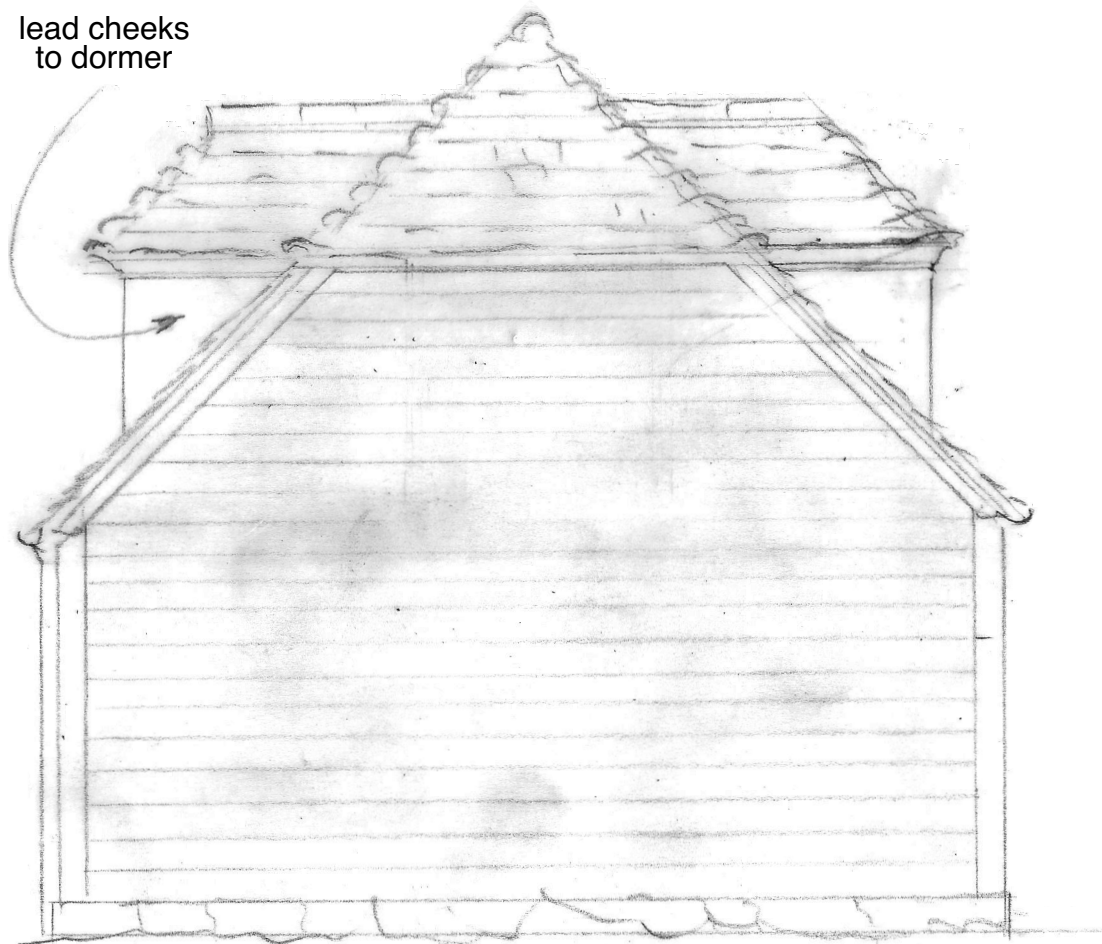




South West Facing Elevation:

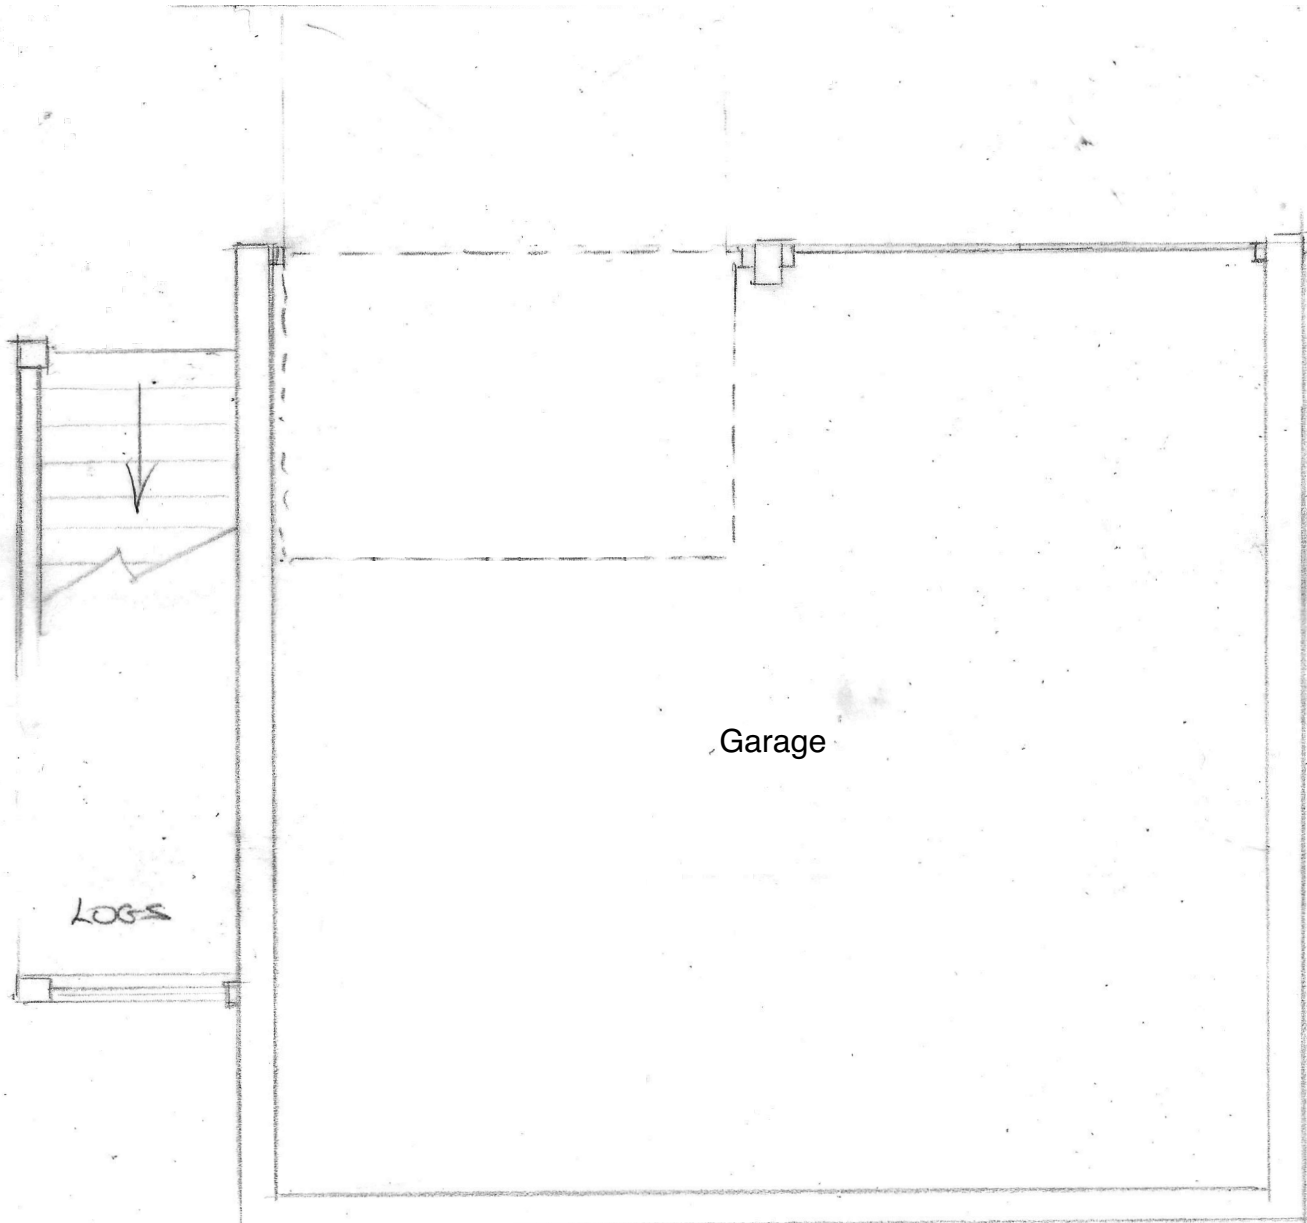

Ground Floor Plan (Scale 1:50 @ A1):

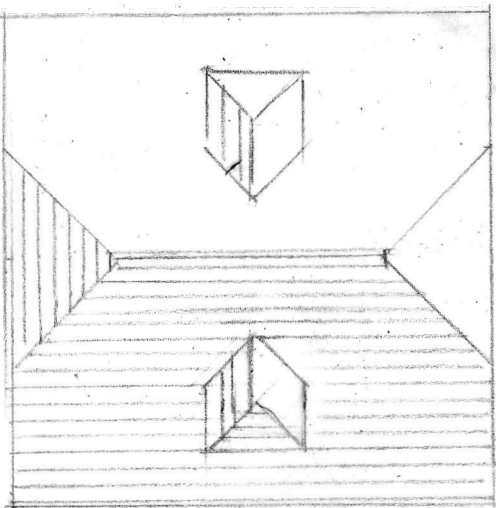

Roof Plan (Scale 1:100 @ A1):

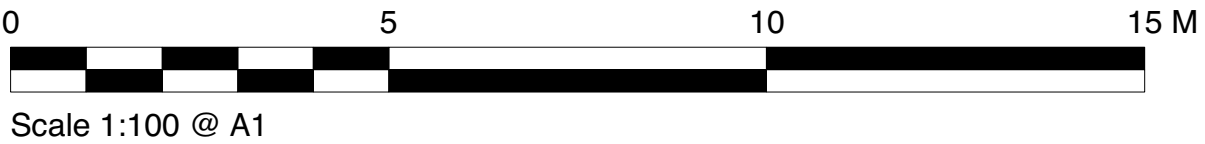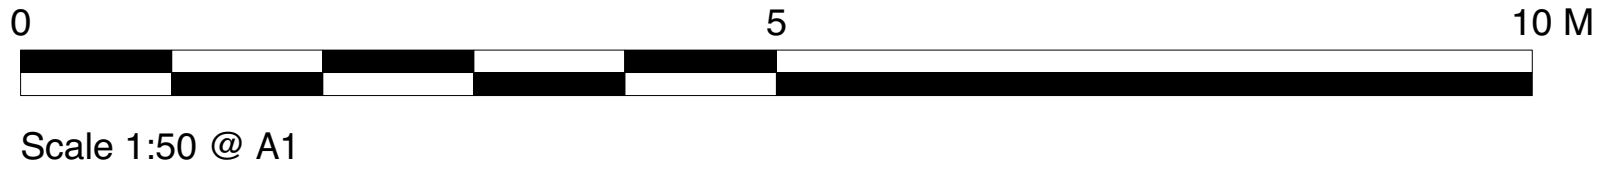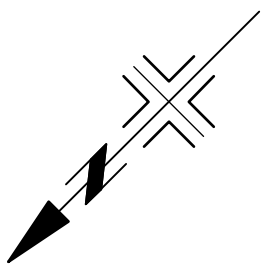

THESE DRAWINGS ARE FOR PLANNING PURPOSES ONLY
ALL MEASUREMENTS MUST BE CHECKED ON SITE.
THESE DRAWINGS ARE NOT FOR CONSTRUCTION



TFH REEVE

ARCHITECTURAL DESIGN · CONSULTANCY
SURVEYS · RESTORATION
CONSERVATION EXPERTISE

Tel: 01747 828677

DONHEAD MILL
DONHEAD ST ANDREW
SHAFTESBURY
DORSET SP7 9EP

FAX: 01747 829205
e-mail: mail@dalbyreeve.co.uk

CLIENT: Mr & Mrs Oliver Jackman
JOB: Meadow Cottage, King's Lane, Ansty,
Salisbury, Wiltshire, SP3 5QA

DWG: Proposed Garage

SCALE: as shown
DATE: 08/2022
DRAWN: TFR
CHECKED: TFR

DWG N°: 1484/33B