
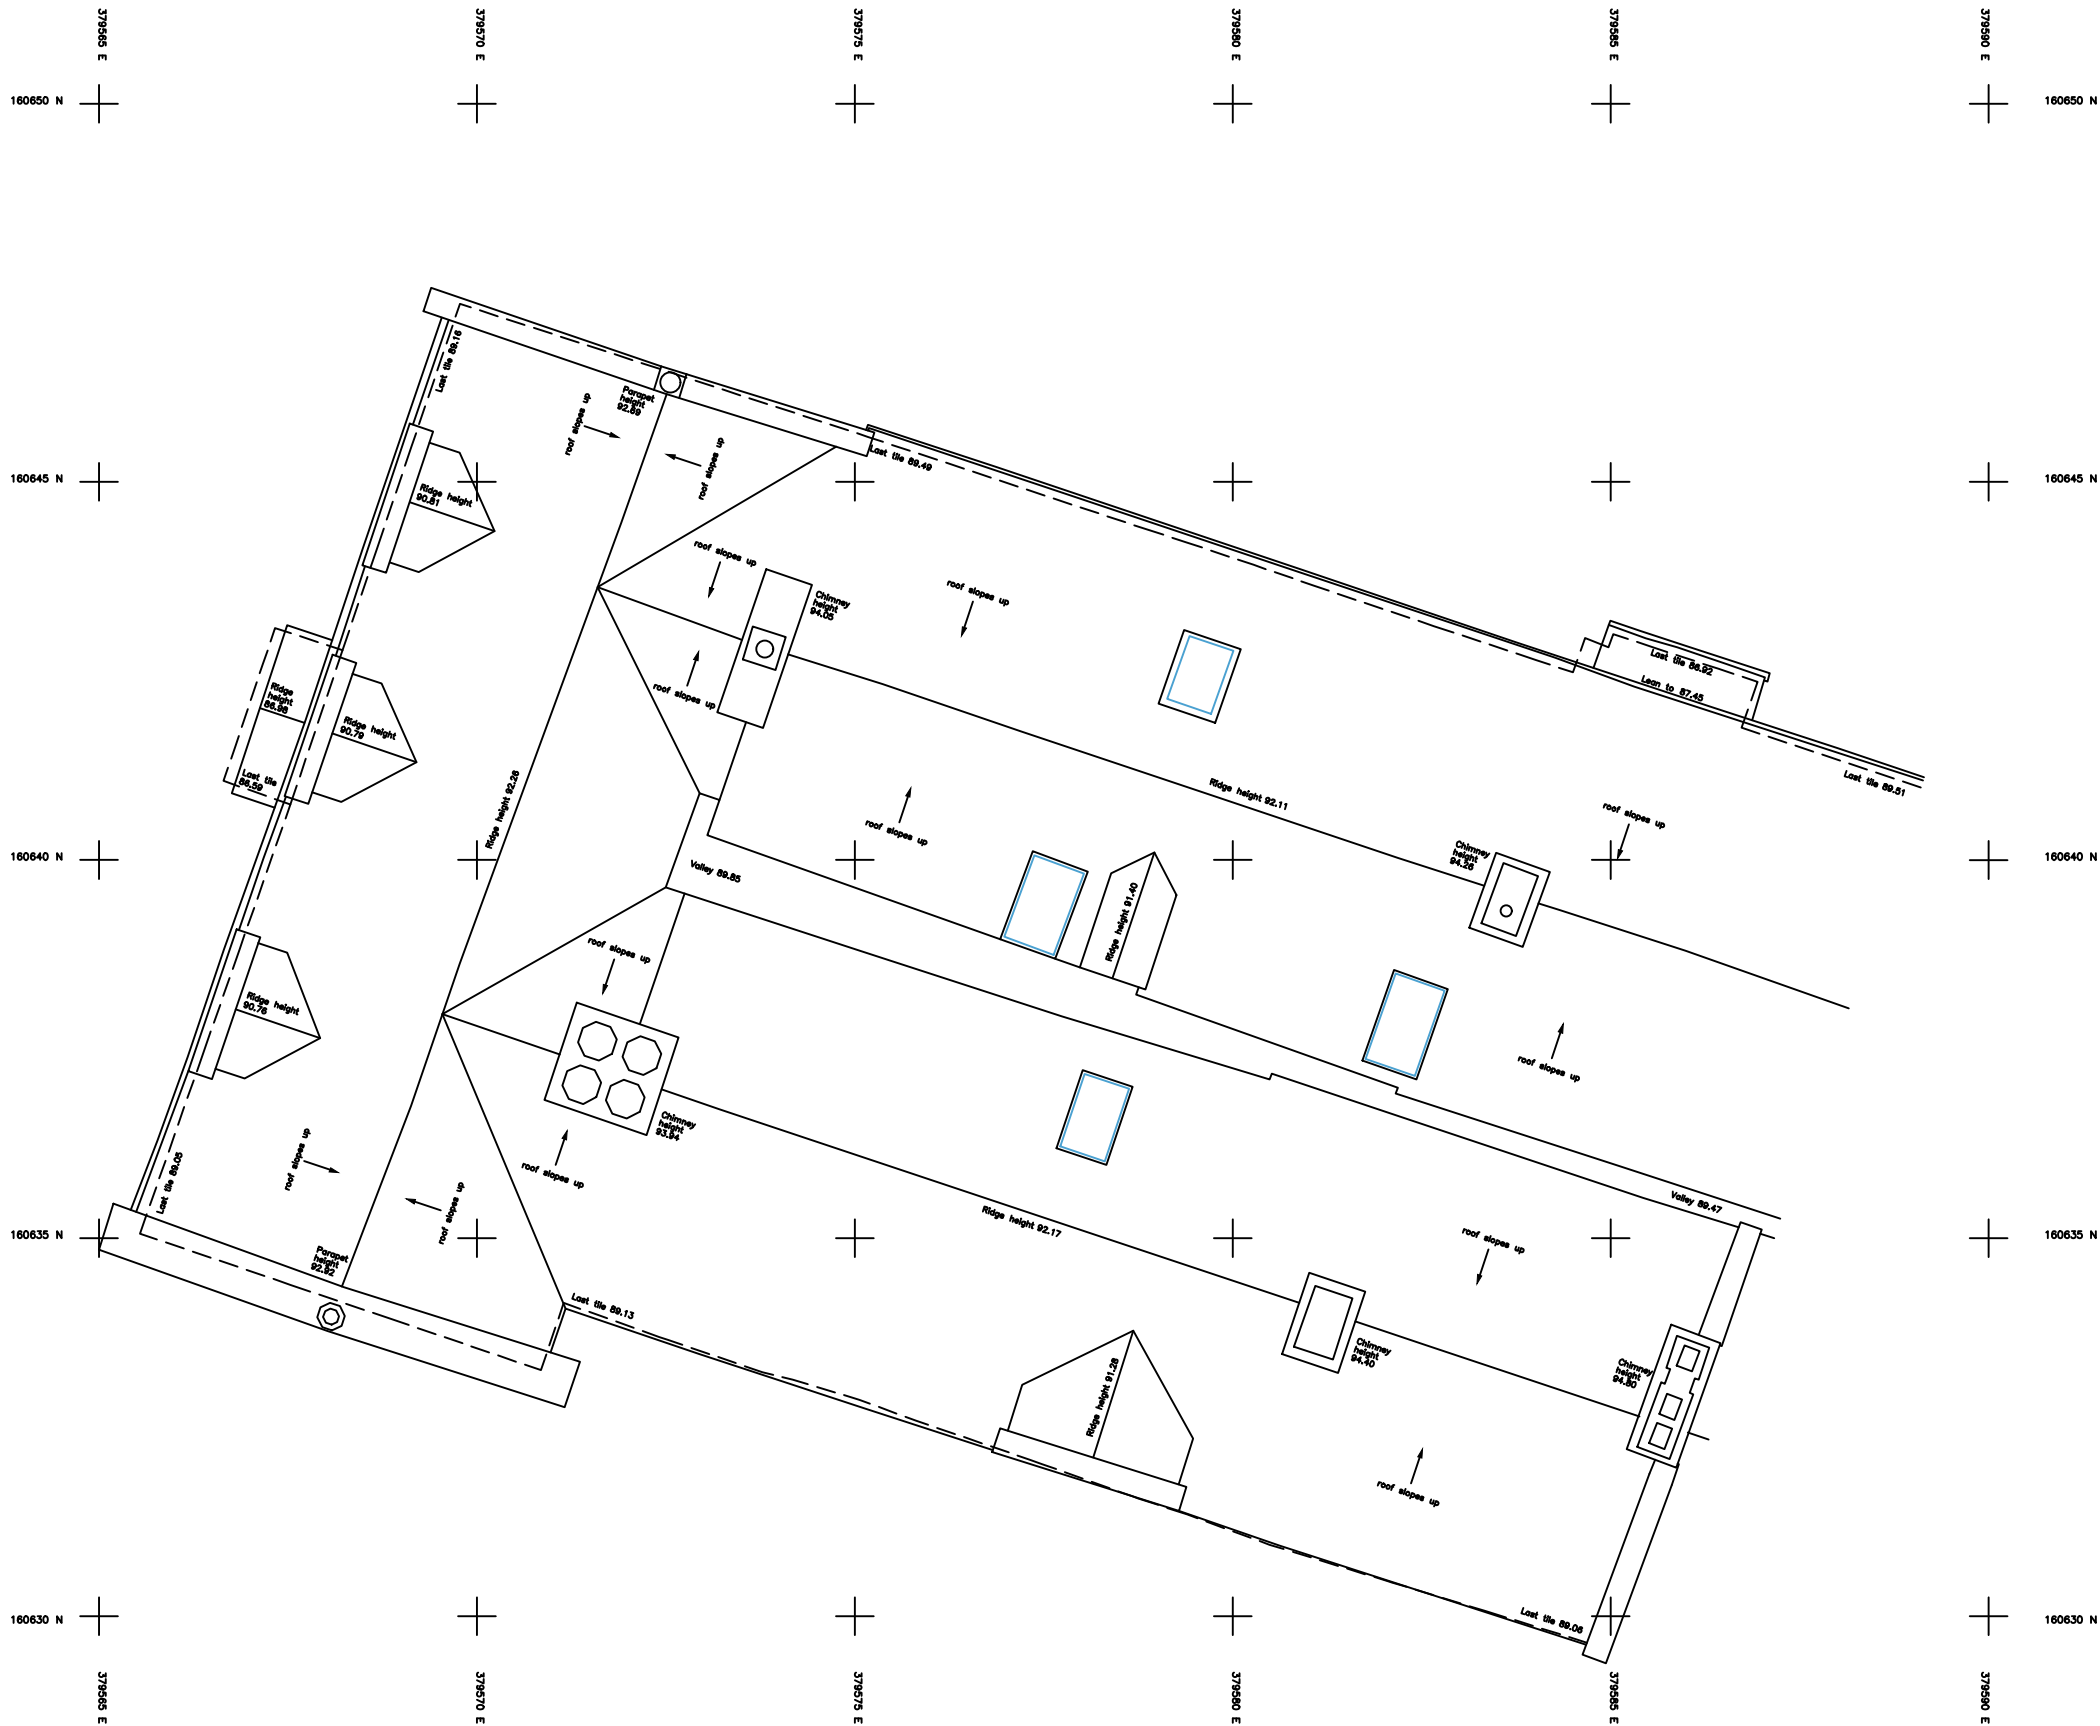


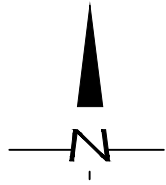


Scale 1 : 100

Key

Beam	----
Ceiling	=====
Cupboard/Worktop	=====
Door	=====
Duct/Boxing	=====
Joists/Trusses	-----
Level	00.00
Manhole	□ ○
Overhead	-----
Section	=====
Services	=====
Step/Stairs/Ramps	=====
Wall	=====
Window	=====

Abbreviations

fl = floor level	dh = door head
cl = ceiling level	dc = door cill
fcl = false ceiling level	hh = head height
u/s = underside of	ch = cill height
u/sb = underside of beam	sh = strike height
csu = ceiling slopes up	sph = spring height
mh = manhole cover	ah = apex height

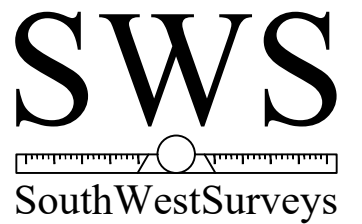

Office Tel: 07833513916
Mobile: 07595946495
www.southwestsurveys.co.uk
info@southwestsurveys.co.uk

Unit 2, The Cart Shed
Manor Farm
Aust
South Glos
BS35 4AT

Drawing Title:

Roof plan

Project Name:

Murhill House
Limpley Stoke, Winsley, Bath, BA2 7FQ

Client:

Haydn Smith

Agent:

N/A

Site Level Datum

ODN Height

Grid Orientation

OSGB36

Date: 9th July 2026

Scale: 1:100 @ A3

Surveyed By

LG

Drawn By

LG

Sheet ID

SW5052607rp

Rev

rev