

Adjacent Properties and Boundaries are shown for illustrative purposes only and have not been surveyed unless otherwise stated.
All areas shown are approximate and should be verified before forming the basis of a decision.
Do not scale other than for Planning Application purposes.
All dimensions must be checked by the contractor before commencing work on site.
No deviation from this drawing will be permitted without the prior written consent of the Architect.
The copyright of this drawing remains with the Architect and may not be reproduced in any form without prior written consent.
Ground Floor Slabs, Foundations, Sub-Structures, etc. All work below ground level is shown provisionally. Inspection of ground condition is essential prior to work commencing.
Reassessment is essential when the ground conditions are apparent, and redesign may be necessary in the light of soil conditions found. The responsibility for establishing the soil and sub-soil conditions rests with the contractor.

KEY:

- Type A 120 mm Rainwater Downpipe with Hopper
- Type B 110mm Rainwater Downpipe
- Type C 120mm Rainwater Downpipe

T2	30.07.26	Scale bar/ North arrow added to drawing	HA
TI	03.07.26	Tender Issue	PP
P1	19.02.26	Initial Issue	JMP
Rev	Date	Description	Initials

TENDER/CONDITION DISCHARGE

PROJECT Tottenham House - Picture Gallery

TITLE: Rainwater Goods Details

SCALE: 1:200, 1:50, 1:10 @A3

DATE: April 2025

DRAWING No:THB047-ADAM-PG-XX-DR-A-0521


DRAWN BY: KG




OLD HYDE HOUSE, 75 HYDE STREET
WINCHESTER, HANTS, SO23 7DW, TEL. 01962 843843

WEST WING, SOMERSET HOUSE, STRAND
LONDON, WC2R 1LA, TEL. 020 7841 0140


www.adamarchitecture.com contact@adamarchitecture.com

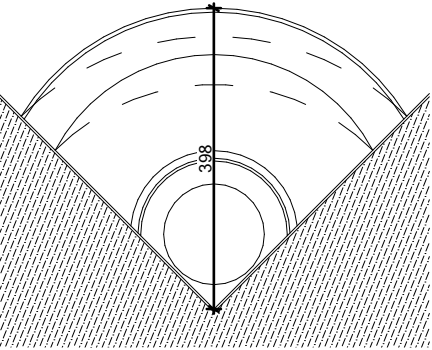


TYPE A PLAN DETAIL
Scale 1:10

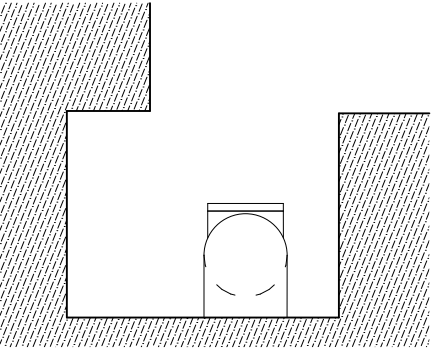


TYPE B PLAN DETAIL
Scale 1:10

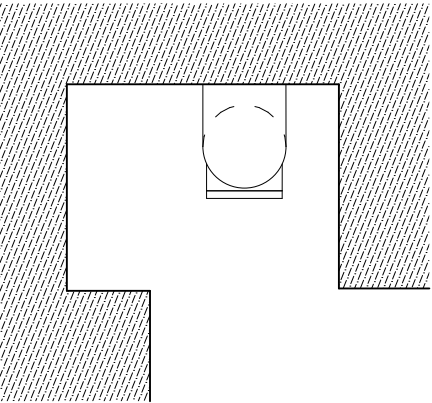


TYPE B PLAN DETAIL
Scale 1:10

 


TYPE C
RWP 8 FRONT ELEVATION
Scale 1:50

 


TYPE C
RWP 7 FRONT ELEVATION
Scale 1:50

 


TYPE B
RWP 6 FRONT ELEVATION
Scale 1:50

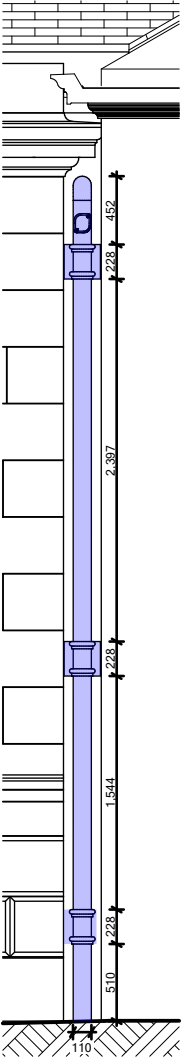



TYPE B
RWP 1 FRONT ELEVATION
Scale 1:50

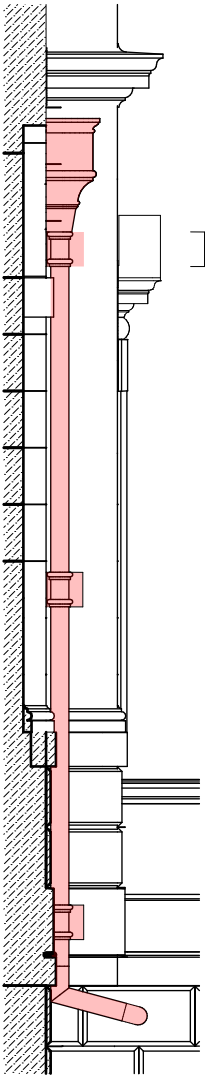

TYPE A
RWP 3 SIDE ELEVATION
Scale 1:50

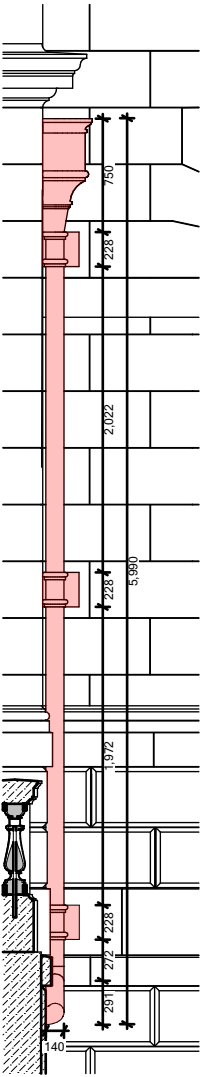


TYPE A
RWP 3 FRONT ELEVATION
Scale 1:50

 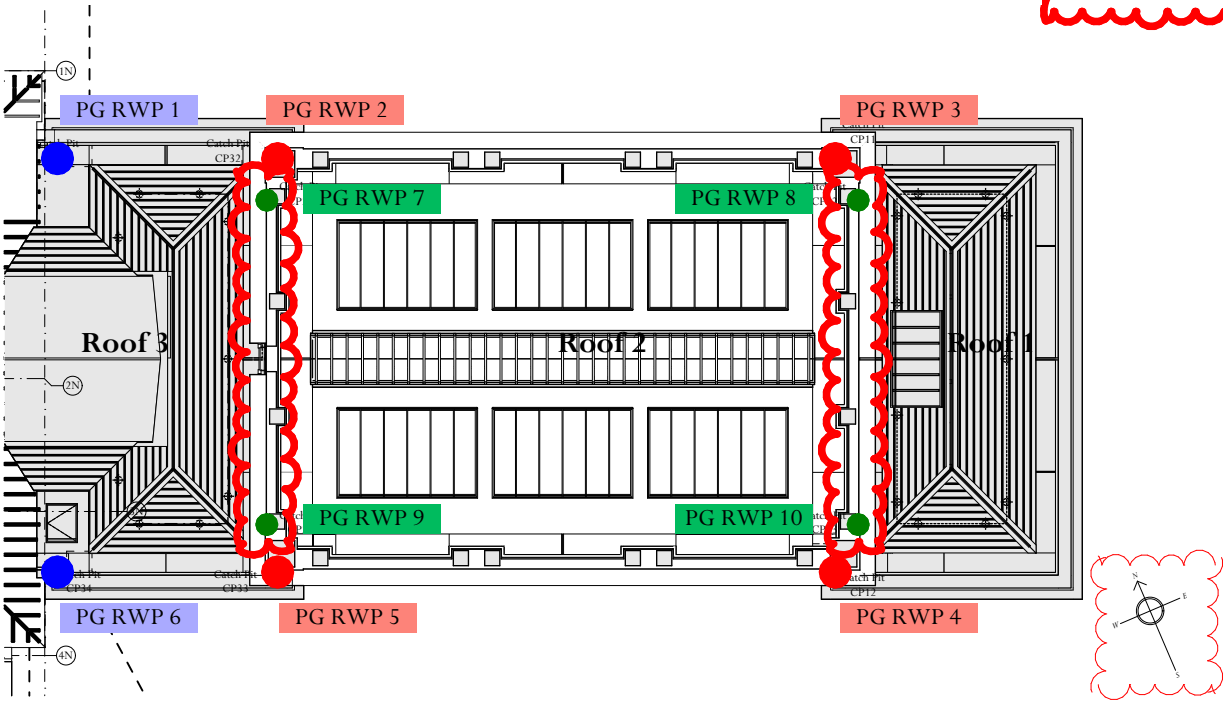

Scale 1:10



Scale 1:50

 

Scale 1:200