



- Material Key
- 1. Natural Stone - Park Lane Bath Stone (To match North Courtyard)
 - 2. Windows - Painted Accoya Wood (To match Main House)
 - 3. Roof Slates - Welsh Slate Peryhyn in Heather Blue (To Match North Courtyard)
 - 4. Roof Flashing/ Rainwater Goods - Lead
 - 5. Rooflights - Polyester Powder Coated Aluminium Roof Lights (Slate Grey RAL 7015)
 - 6. External Doors - Solid Oak
 - 7. Parterre Gate - Wrought Iron
 - 8. Lightwell Rooflight - Polyester Powder Coated Aluminium with Lead Flashing (Slate Grey RAL 7015)
 - 9. Lightwell Louvers - Polyester Powder Coated Aluminium (Stone 20)

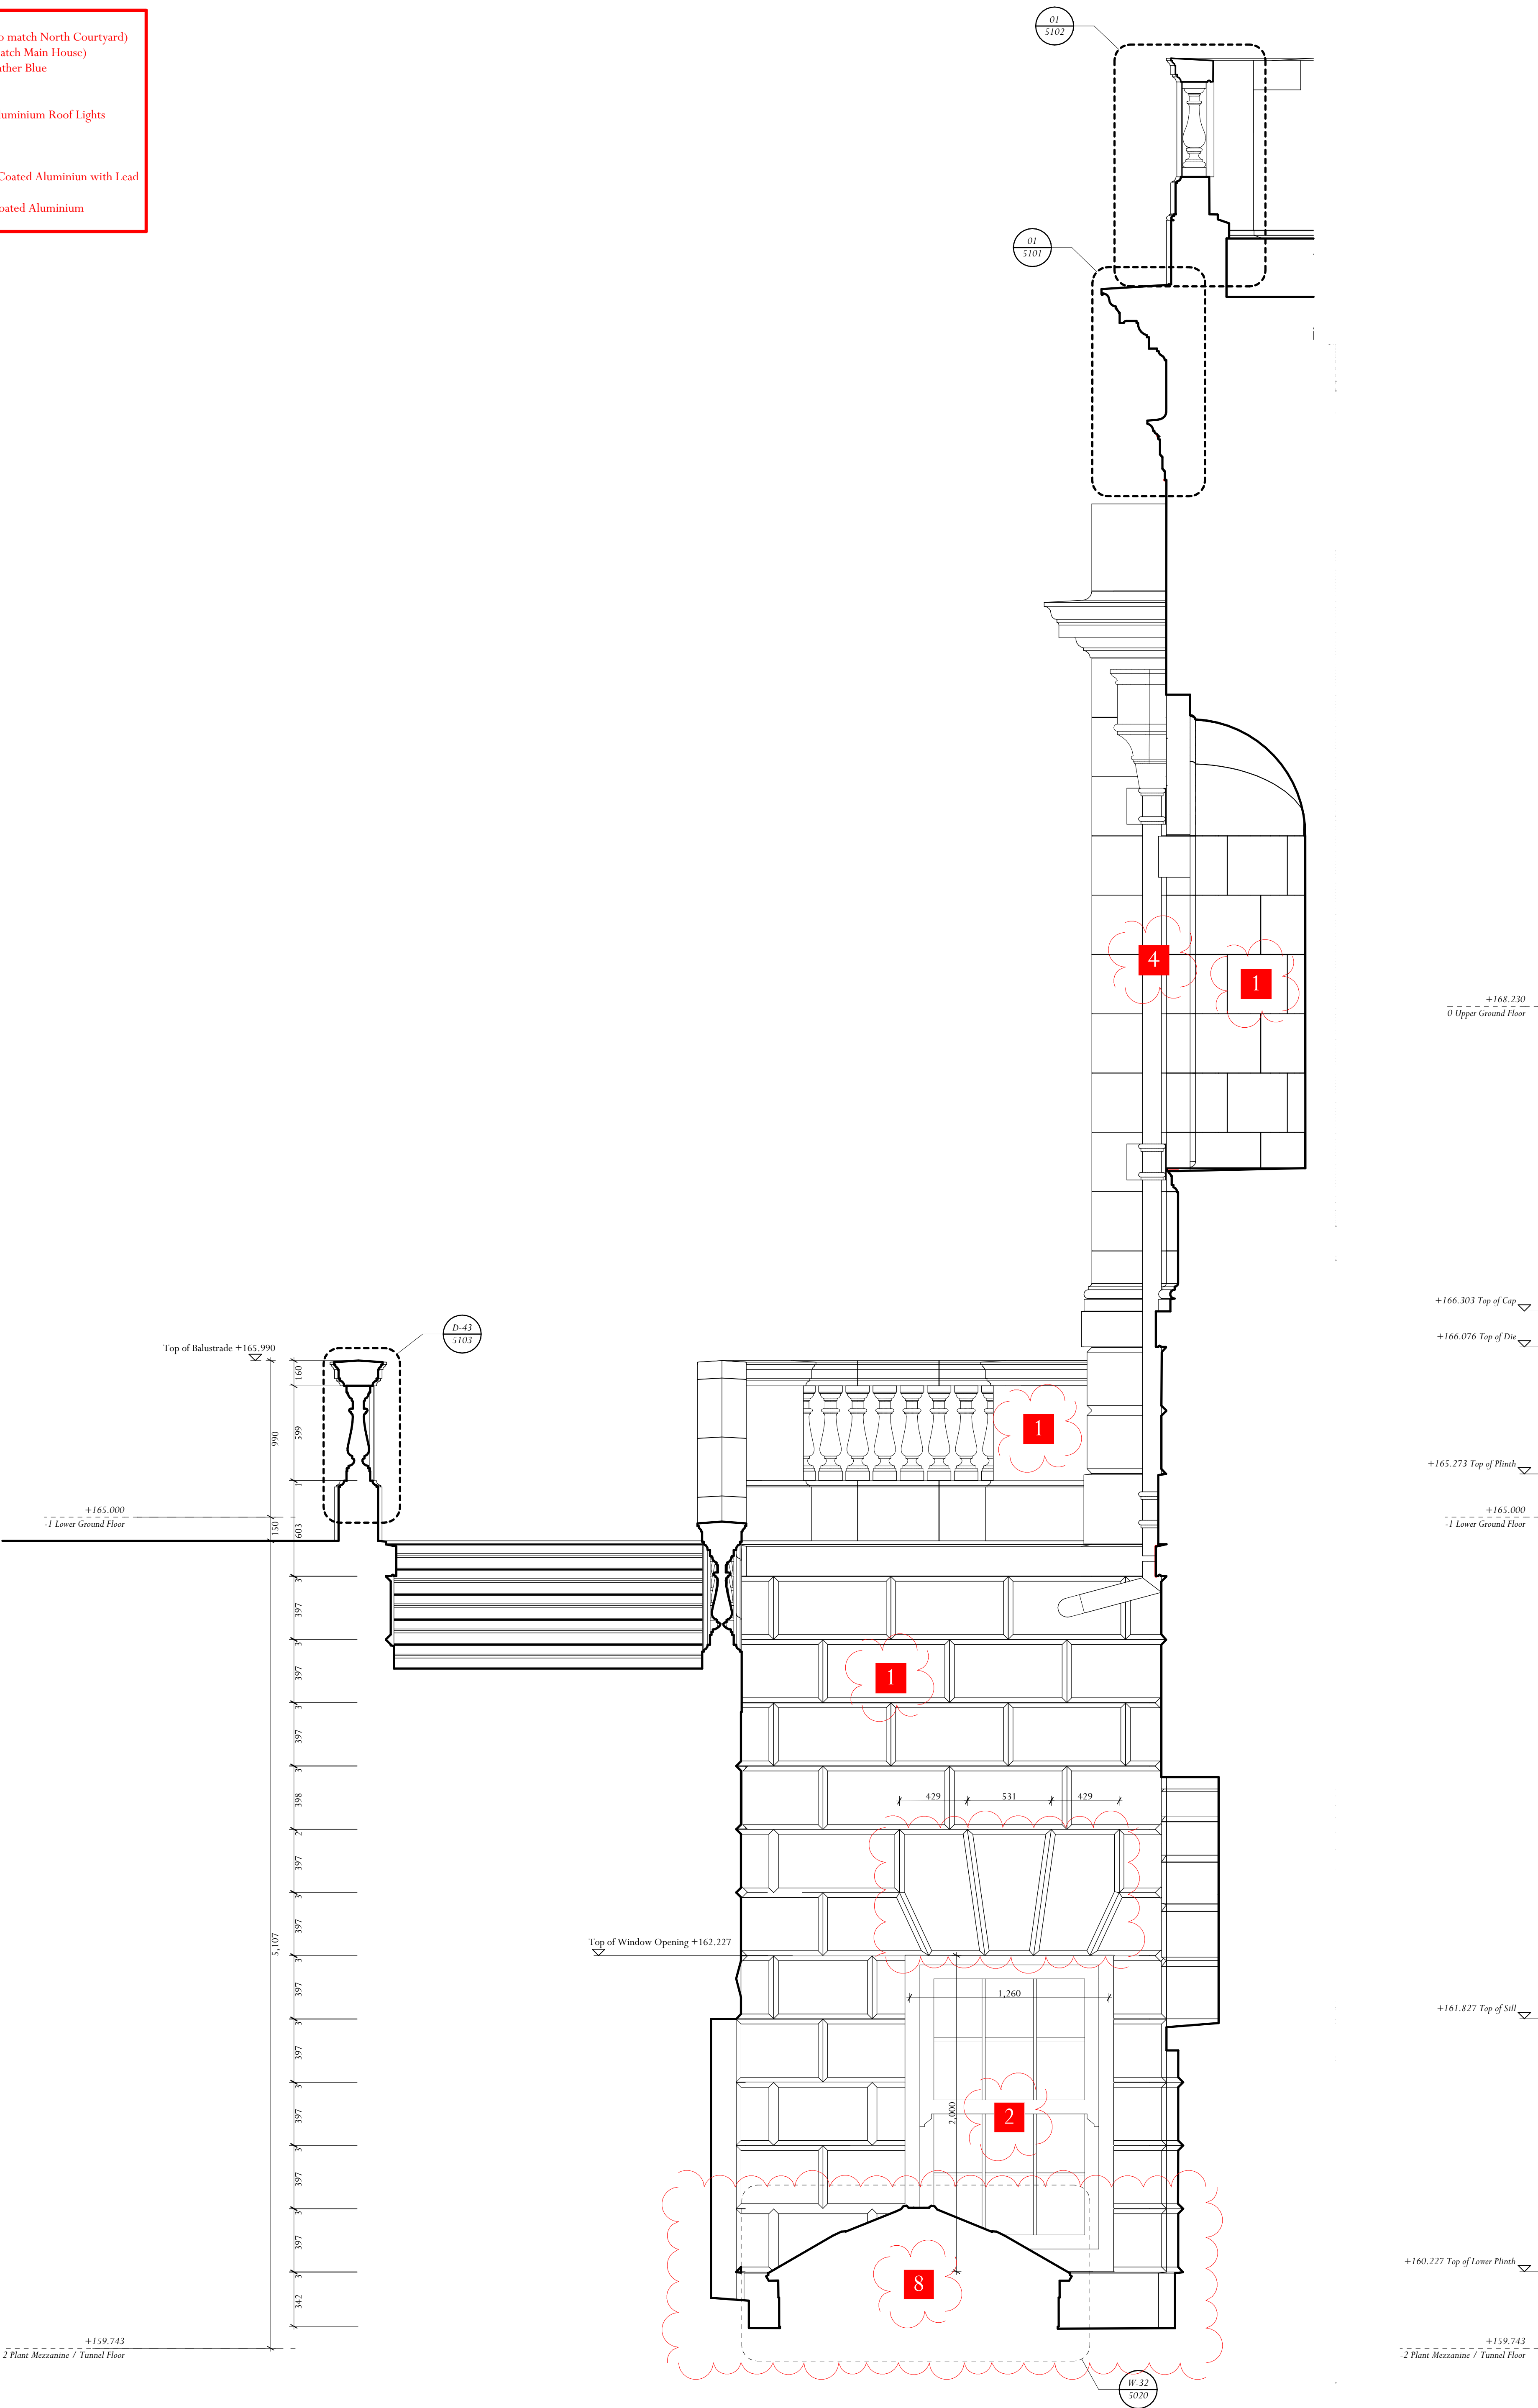

Stonework - South Lightwell - West Elevation

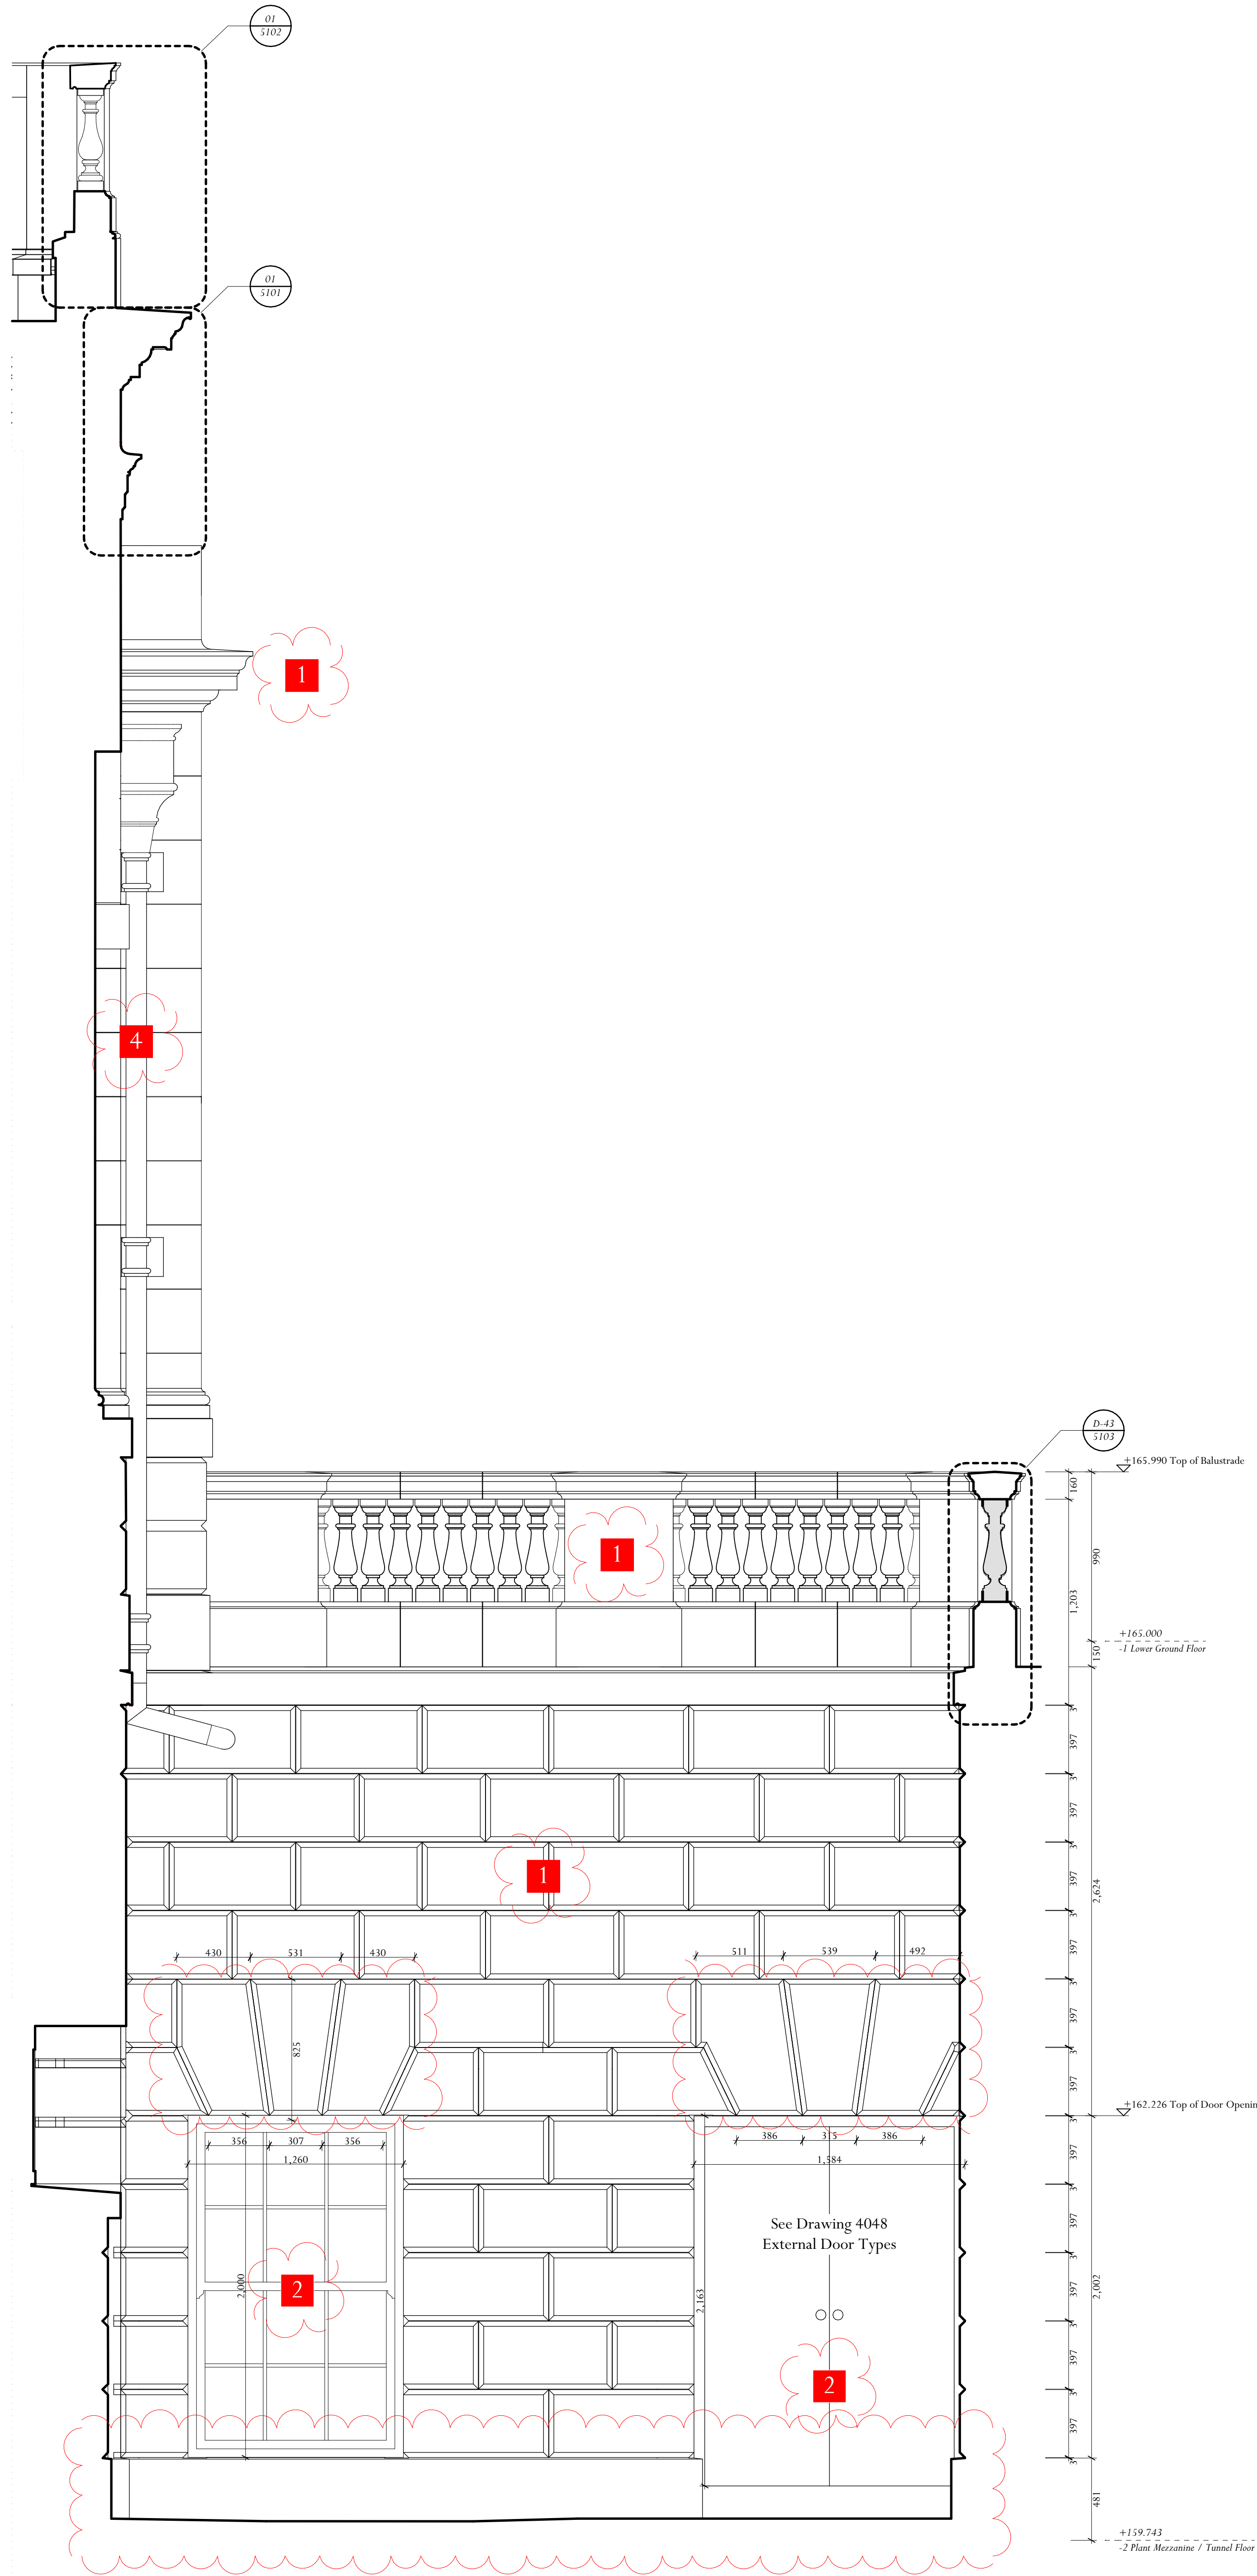

Stonework - South Lightwell - East Elevation

Adjacent Properties and Boundaries are shown for illustrative purposes only and have not been surveyed unless otherwise stated.

All areas shown are approximate and should be verified before forming the basis of a decision.

Do not scale other than for Planning Application purposes.


All dimensions must be checked by the contractor before commencing work on site.

No deviation from this drawing will be permitted without the prior written consent of the Architect.

The copyright of this drawing remains with the Architect and may not be reproduced in any form without prior written consent.

Ground Floor Slabs, Foundations, Sub-Structures, etc: All work below ground level is shown provisionally. Inspection of ground condition is essential prior to work commencing.

Reassessment is essential when the ground conditions are apparent, and redesign may be necessary in the light of soil conditions found. The responsibility for establishing the soil and sub-soil conditions rests with the contractor.

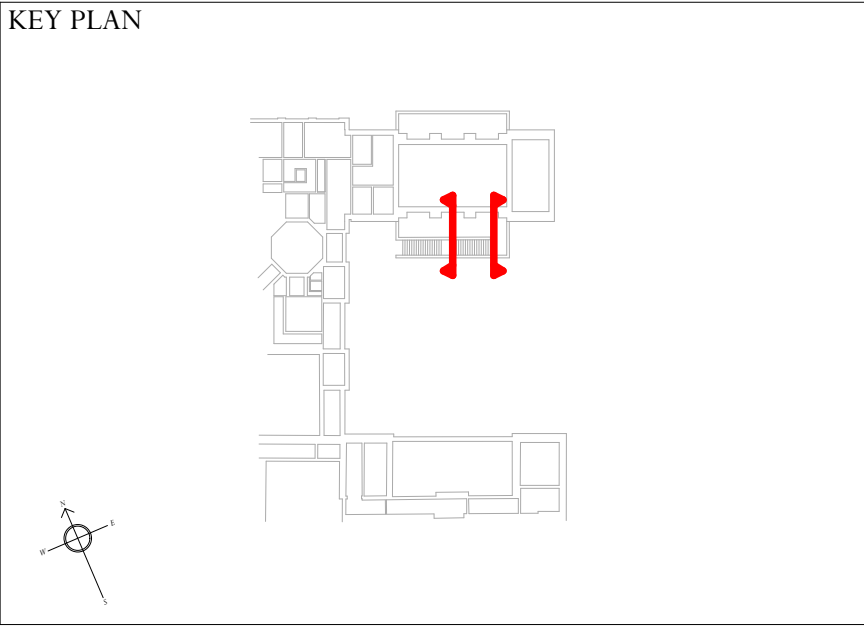

Scale 1:20

For architectural profiles, niches, door case, and external balustrading detail, please refer to drawings 6150-ADAM-PG-00-DR-A-5101 to 5108

PLEASE NOTE:

Stonework detailed design & support are contractors design proportion.

These elevation & details are for design intent only.

Material key and designators added to drawing, T2 30.07.26 Lightwell slab and rooflights updated, Stonework/ Window Joinery Design Development HA

T1 10.12.25 Initial Issue TC
Rev Date Description Initials

TENDER/CONDITION DISCHARGE

PROJECT Tottenham House - Picture Gallery

TITLE: Stonework - South Lightwell West and East Elevation

SCALE: 1:20 @A0

DATE: November 2025

DRAWING No: THB047-ADA-PG-XX-DR-A-3204

DRAWN BY: CL



OLD HYDE HOUSE, 75 HYDE STREET
WINCHESTER, HANTS, SO23 7DW, TEL. 01962 845843

WEST WING, SOMERSET HOUSE, STRAND
LONDON, WC2R 1LA, TEL. 020 7841 0140

www.adamarchitecture.com contact@adamarchitecture.com