



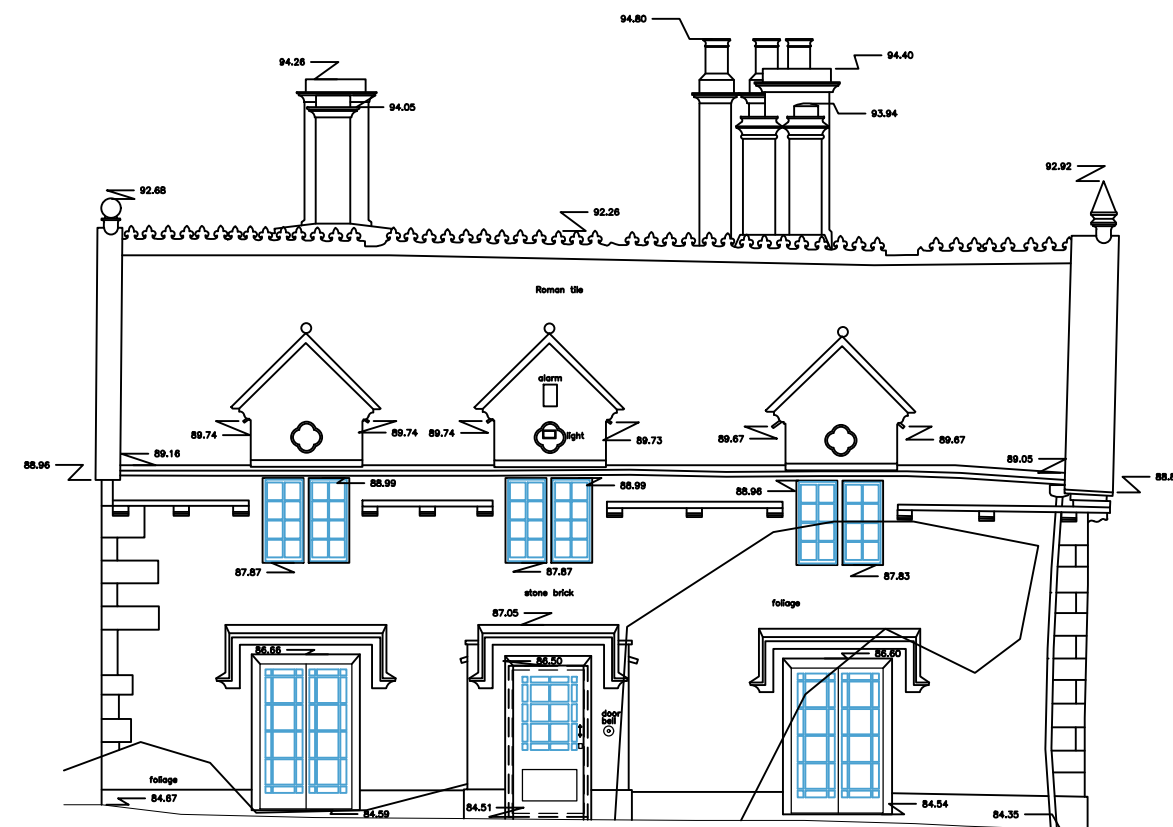


80.00m Datum Line

WEST ELEVATION

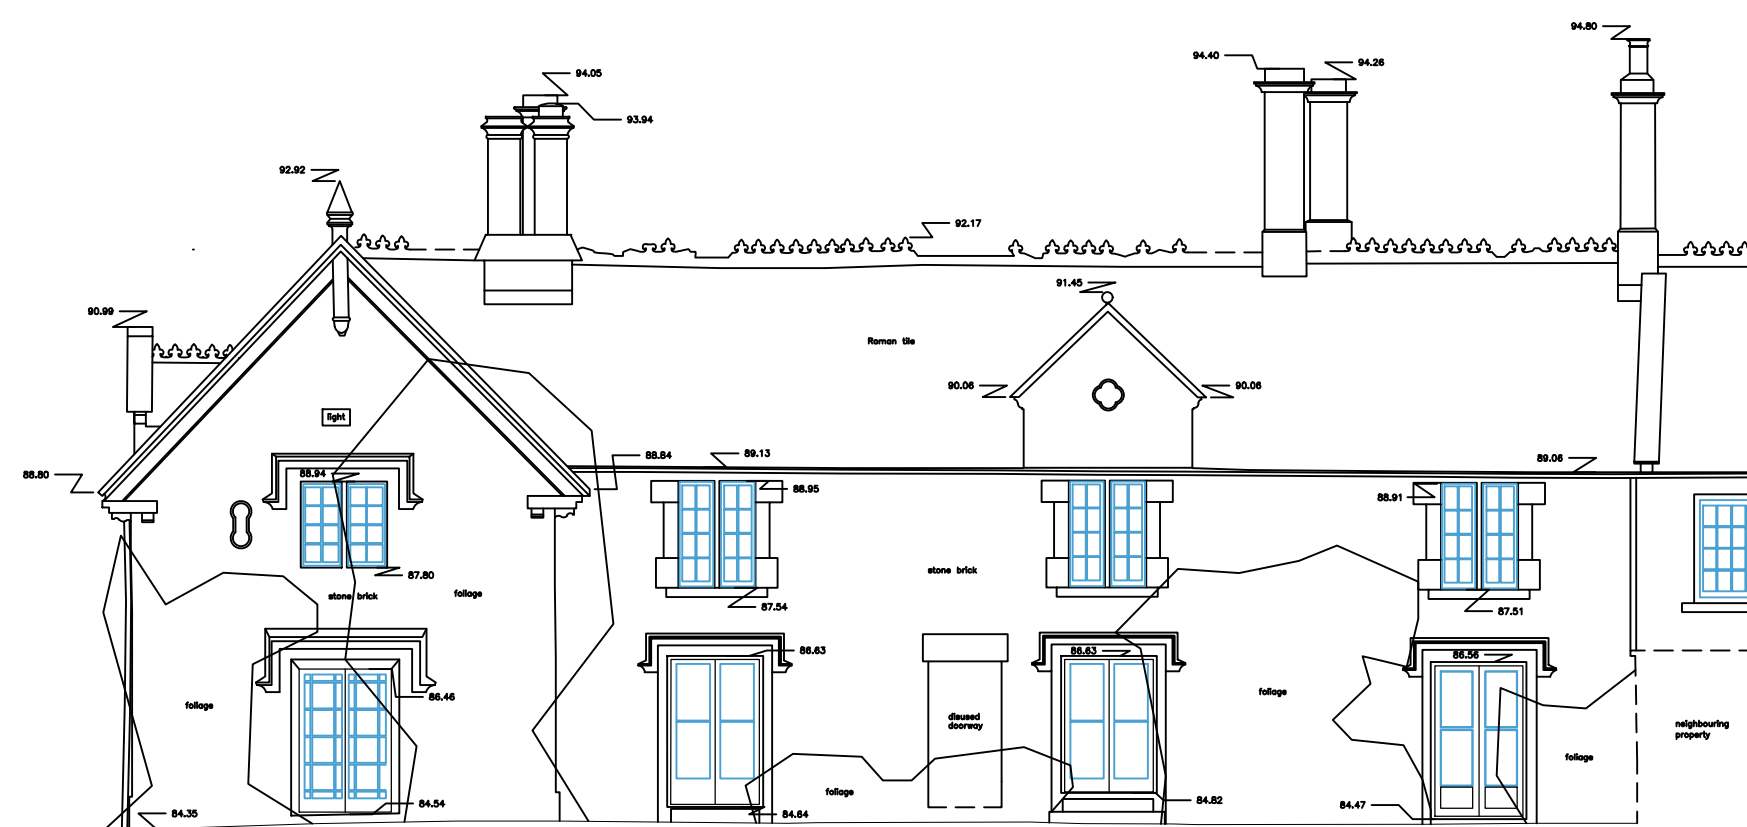


80.00m Datum Line

SOUTH ELEVATION

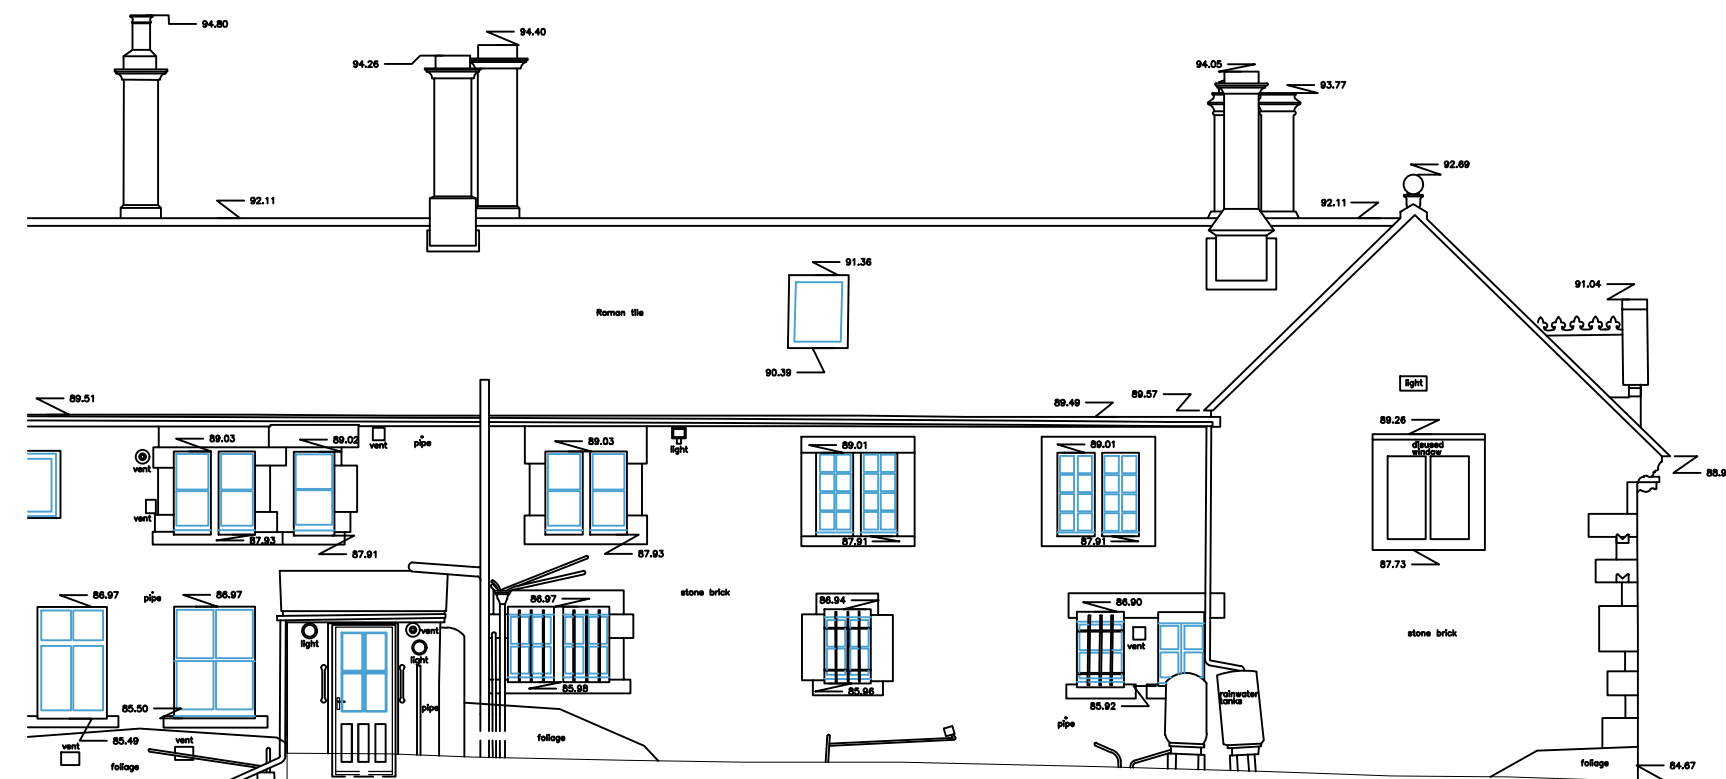


80.00m Datum Line

NORTH ELEVATION

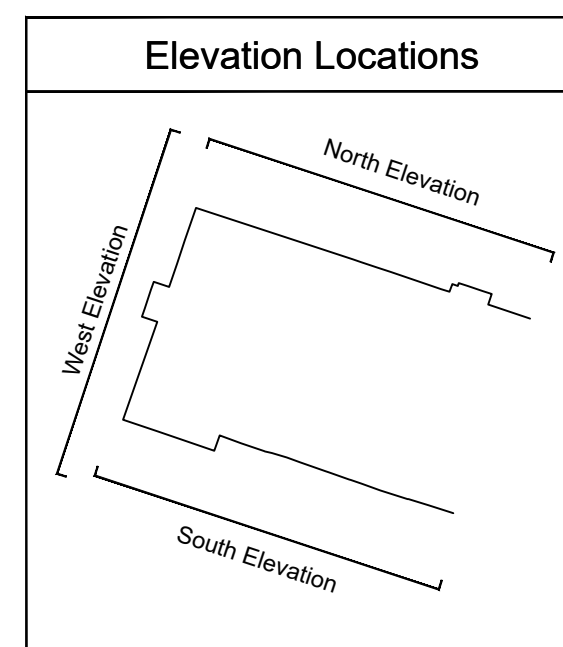

Key	
Beam	----
Ceiling	=====
Cupboard/Worktop	=====
Door	=====
Duct/Boxing	----
Joists/Trusses	----
Level	00.00
Manhole	☐ O
Overhead	----
Section	
Services	=====
Step/Stairs/Ramps	=====
Wall	
Window	

Abbreviations	
fl = floor level	dh = door head
cl = ceiling level	dc = door cill
fcl = false ceiling level	hh = head height
u/s = underside of	ch = cill height
u/sb = underside of beam	sh = strike height
csu = ceiling slopes up	sph = spring height
mh = manhole cover	ah = apex height

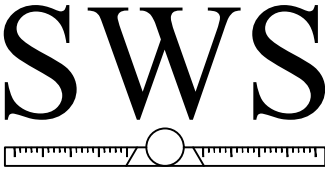 SWS South West Surveys			
Office Tel: 07833513916 Mobile: 07595946495 www.southwestsurveys.co.uk info@southwestsurveys.co.uk		Unit 2, The Cart Shed Manor Farm Aust South Glou BS35 4AT	
Drawing Title: Elevations			
Project Name: Murhill House Murhill, Limpley Stoke, Winsley, Bath, BA2 7FQ			
Client: Haydn Smith Agent: N/A			
Site Level Datum ODN Height		Grid Orientation OSGB36	
Date: 9th July 2026		Scale: 1:100 @ A2	
Surveyed By I.G.	Drawn By I.G.	Sheet ID SWS052907de	Rev rev