


- Material Key
1. Natural Stone - Park Lane Bath Stone (To match North Courtyard)
 2. Windows - Painted Accoya Wood (To match Main House)
 3. Roof Slates - Welsh Slate Peryhyn in Heather Blue (To Match North Courtyard)
 4. Roof Flashing/ Rainwater Goods - Lead
 5. Rooflights - Polyester Powder Coated Aluminium Roof Lights (Slate Grey RAL 7015)
 6. External Doors - Solid Oak
 7. Parterre Gate - Wrought Iron
 8. Lightwell Rooflight - Polyester Powder Coated Aluminium with Lead Flashing (Slate Grey RAL 7015)
 9. Lightwell Louvres - Polyester Powder Coated Aluminium (Stone 2D)

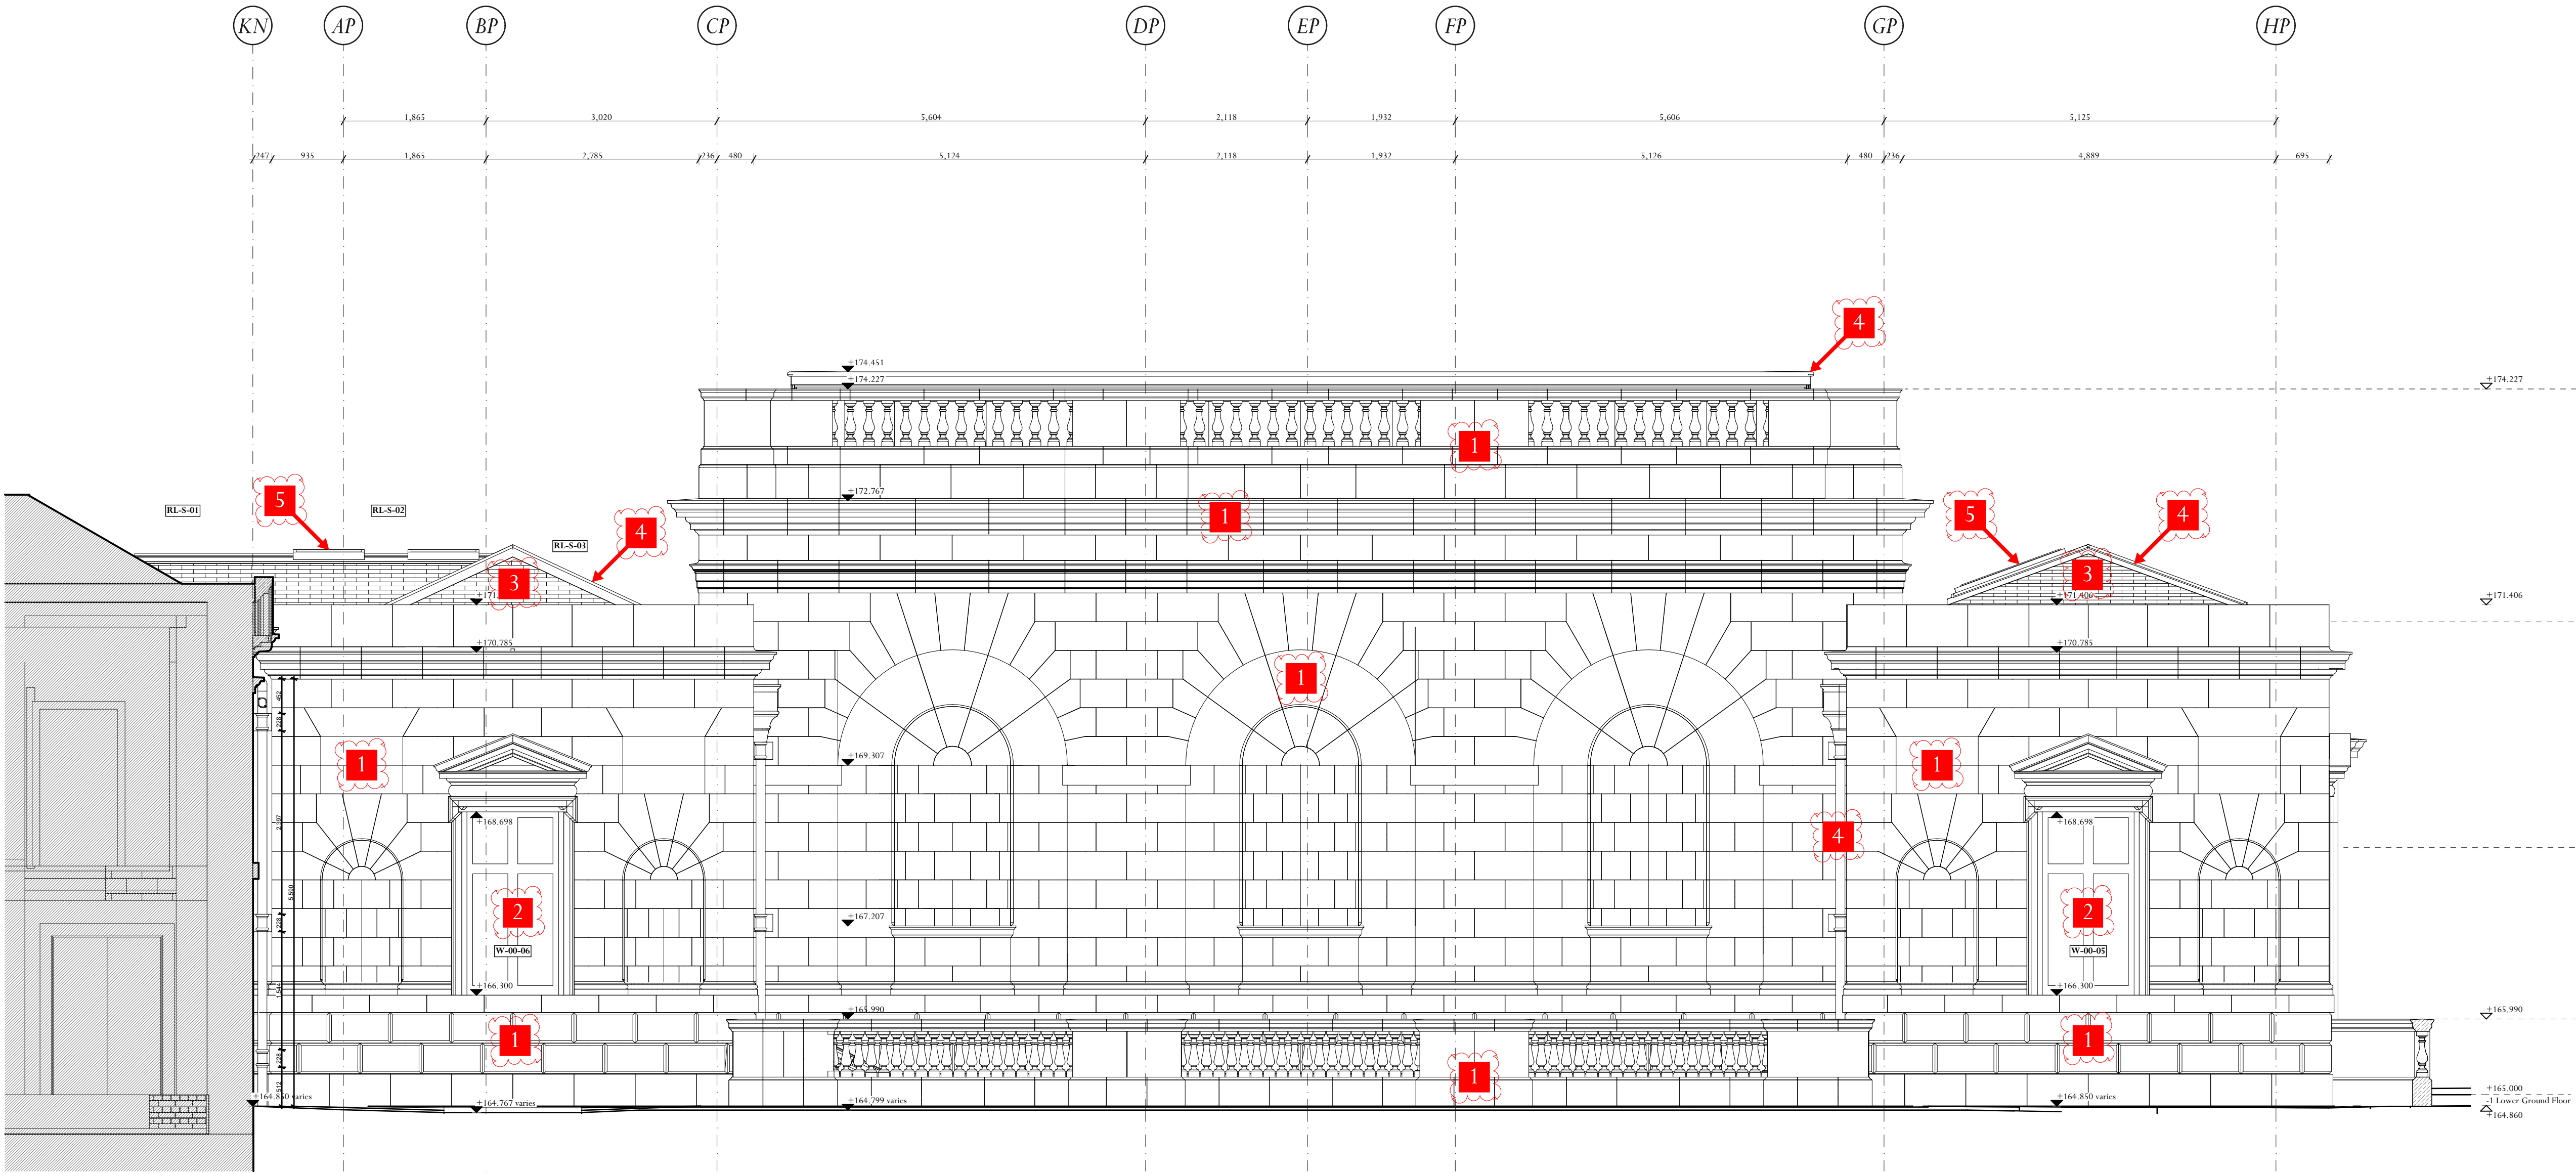

Adjacent Properties and Boundaries are shown for illustrative purposes only and have not been surveyed unless otherwise stated.

All areas shown are approximate and should be verified before forming the basis of a decision.

Do not scale other than for Planning Application purposes.

All dimensions must be checked by the contractor before commencing work on site.


No deviation from this drawing will be permitted without the prior written consent of the Architect.

The copyright of this drawing remains with the Architect and may not be reproduced in any form without prior written consent.

Ground Floor Slabs, Foundations, Sub-Structures, etc. All work below ground level is shown provisionally. Inspection of ground condition is essential prior to work commencing.

Reassessment is essential when the ground conditions are apparent, and redesign may be necessary in the light of soil conditions found. The responsibility for establishing the soil and sub-soil conditions rests with the contractor.

KEY PLAN

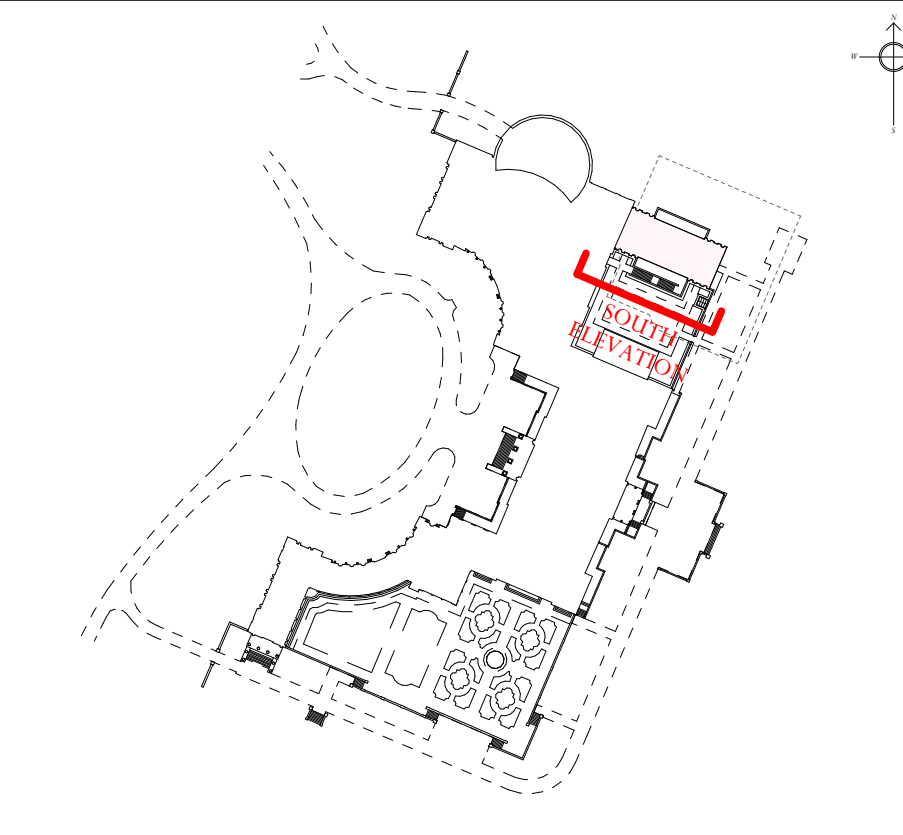

Waterproofing is a CDP item, designed by MacIennan; shown on ADAM drawings for coordination purposes only.

T2	30.07.26	Material key and designators added to drawing	HA
T1	10.12.25	Stonework Tender Package / Condition Discharge	TC
Rev	Date	Description	Initials

TENDER/CONDITION DISCHARGE

PROJECT Tottenham House - Picture Gallery

TITLE: 1_50 South Elevation

SCALE: 1:50 @A1

DATE: November 2024

DRAWING No: THB047-ADA-PG-XX-DR-A-3103

DRAWN BY: KG

ADAM ARCHITECTURE

OLD HYDE HOUSE, 75 HYDE STREET
WINCHESTER, HANTS, SO23 7DW, TEL. 01962 843843

WEST WING, SOMERSET HOUSE, STRAND
LONDON, WC2R 1LA, TEL. 020 7841 0140

www.adamarchitecture.com contact@adamarchitecture.com

