



EXISTING

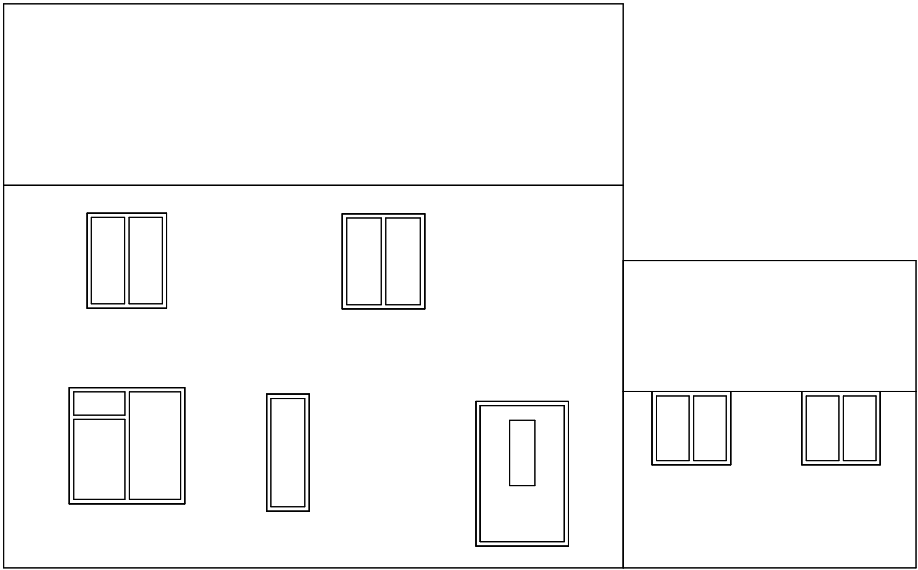


Front (SW)



PROPOSED

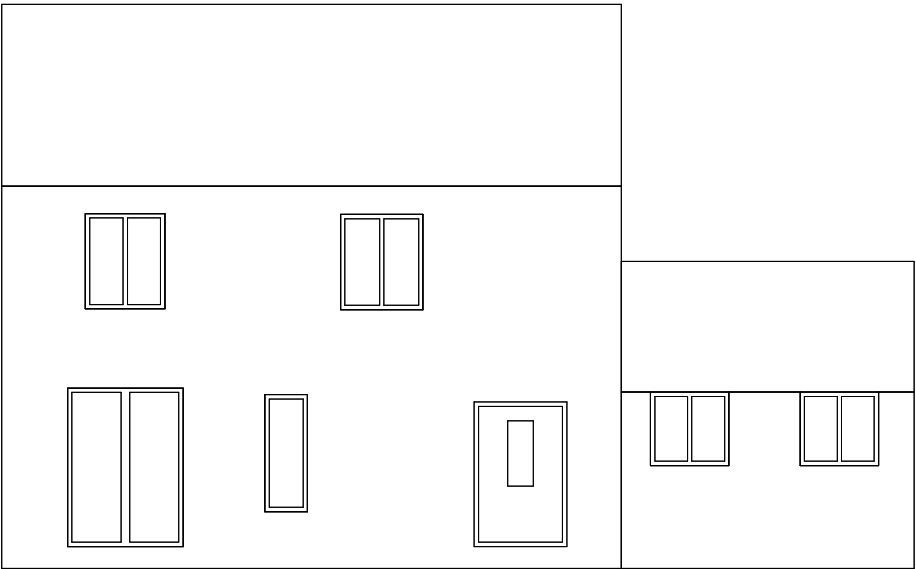

Front (SW)

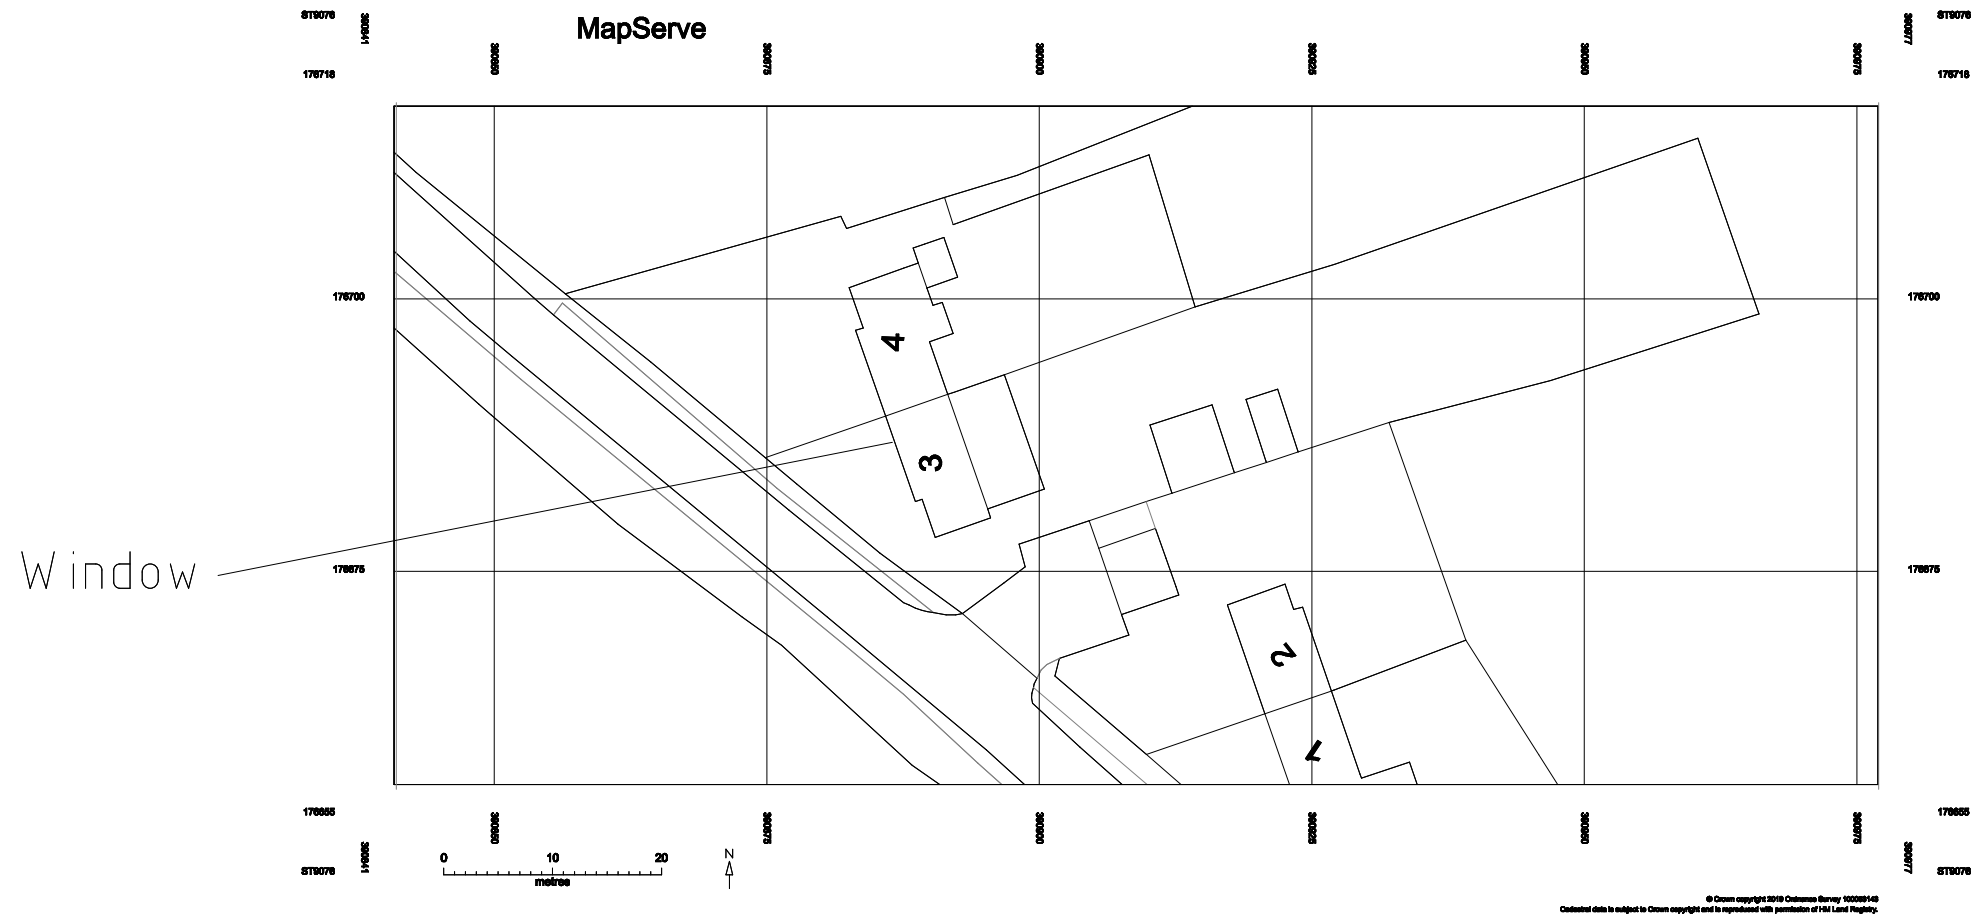

%%UNOTE:

REV.	DATE	DESCRIPTION
------	------	-------------

Client:

Consultant:

Facility Name:

Drawing Title: 3 MMB Houses
Window Replacement
Site Plan & Elevations

Scale	100:1	Sheet	1-1 A3
-------	-------	-------	--------

Drawn by:	Checked by:	Approved by:	Date:
-----------	-------------	--------------	-------

Sheet No.	Revision
-----------	----------