




FRONT ELEVATION
LOXLEY (AS) - PLOT 61

OATLEY (OP) - PLOT 60



FRONT ELEVATION / SIDE ELEVATION
OATLEY (OP) - PLOT 60

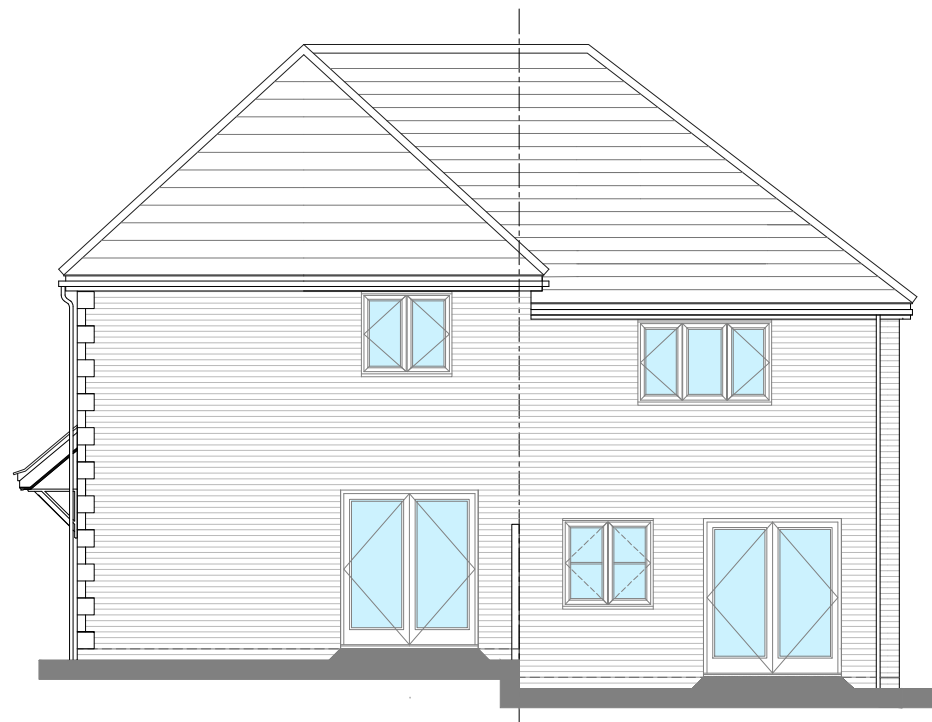

REAR ELEVATION
OATLEY (OP) - PLOT 60

LOXLEY (AS) - PLOT 61



SIDE ELEVATION
LOXLEY (AS) - PLOT 61

Scale 1:100



Note: Obscure Glazing To All Rooms With Sanitaryware



Digital Mansion,
Mansion House, Pickwick
Road,
Corsham,
SN13 9BL.
W: www.hud-ltd.co.uk
E: bhughes@hud-ltd.co.uk
T: 07814288128

Project	Land south A363, North Bradley		
Drawing	Block Plan - Plots 60 & 61		
Status	Planning		
Project No.	10	Drawn By	BH
Drawing No.	170	Checked By	DA
Revision	A	Scale	1:100 @A3
		Date	01.03.26

Rev	Date	By	Description
A	15.06.26	BH	Finalised for Planning Submission

This drawing uses survey information by others. The accuracy of this information has not been verified. Hughes Urban Design Ltd (hud) cannot be held liable for any errors or omissions in this information or any design changes which may be required as a consequence of reliance on such information. Dimensions should be verified on site before finalising detailed design of any element of the proposals.

Includes OS Data @Crown copyright and database rights

© Copyright Hughes Urban Design Ltd