





FRONT ELEVATION

Approximate Location
Swift Nest Box: ●
Plots:20,22
(See Enhancements & Mitigation
Plan for detailed design)

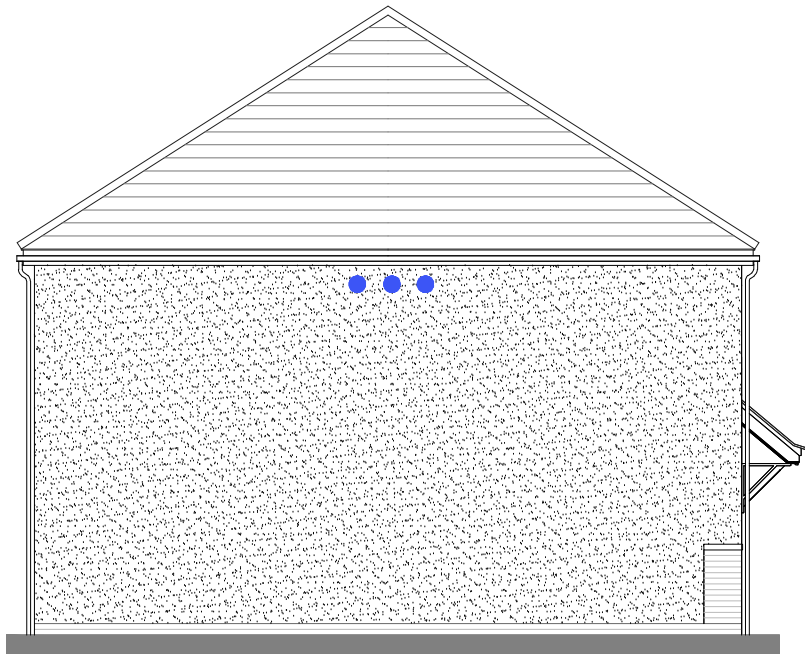


LEFT SIDE ELEVATION

Approximate Location
Swift Nest Box: ●
Plots:38
(See Enhancements & Mitigation
Plan for detailed design)

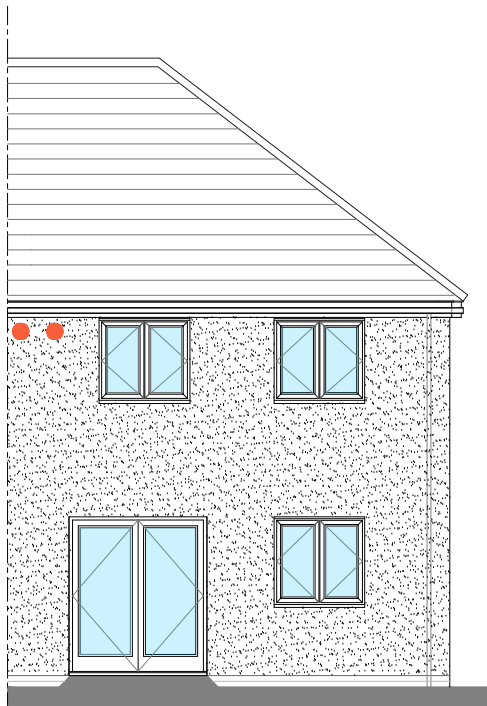


REAR ELEVATION


Approximate Location
Bat Boxes: ●
Plots:3,20,22
(See Enhancements & Mitigation
Plan for detailed design)

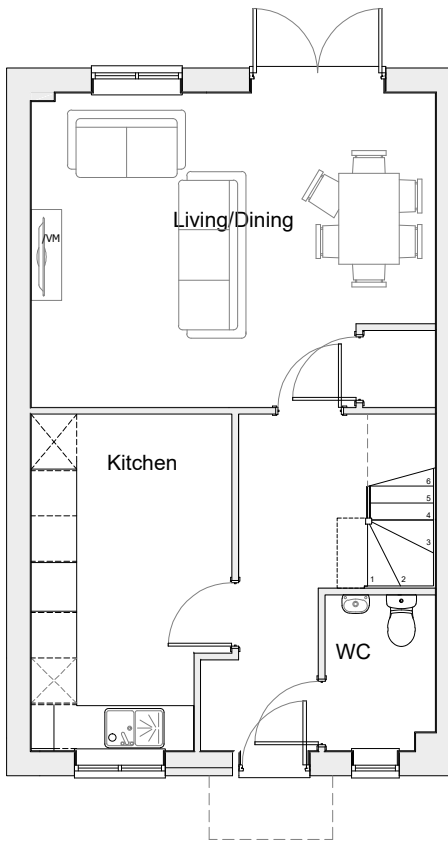

GROUND FLOOR

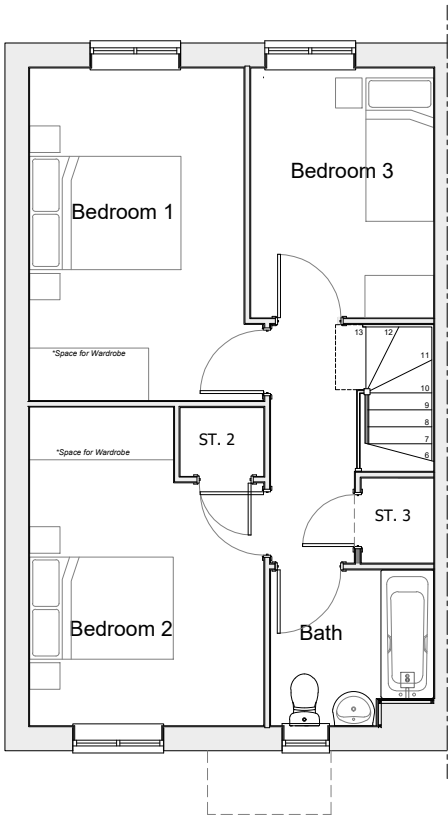

FIRST FLOOR

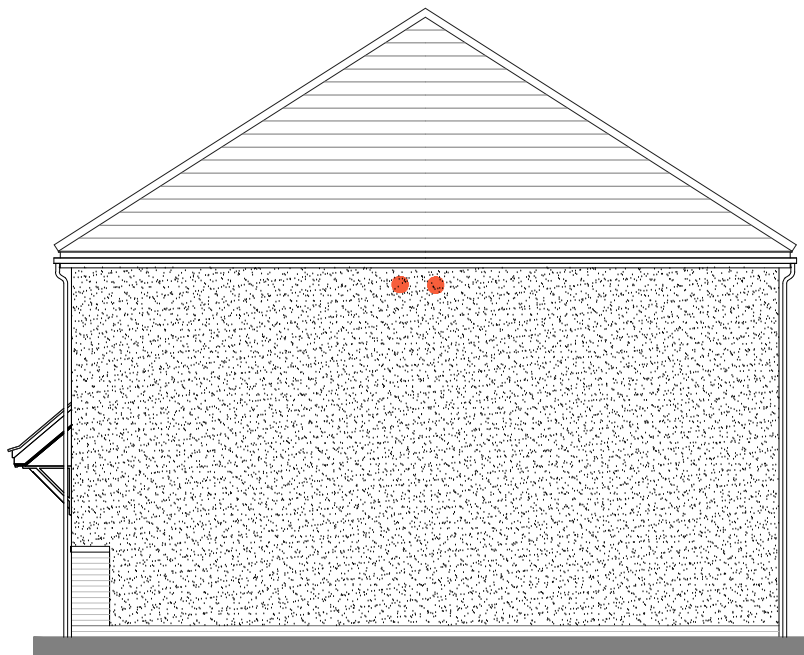

RIGHT SIDE ELEVATION (OP)

Approximate Location
Bat Boxes: ●
Plots:37
(See Enhancements & Mitigation
Plan for detailed design)

Scale 1:100



Plot Numbers:
As (Shown):3,22,38
Op:2,20,37

Note: Obscure Glazing To All Rooms With Sanitaryware

Rev	Date	By	Description
A	01.03.26	BH	Finalised for Planning Submission
B	08.06.26	BH	Updated for Planning Submission

This drawing uses survey information by others. The accuracy of this information has not been verified. Hughes Urban Design Ltd (hud) cannot be held liable for any errors or omissions in this information or any design changes which may be required as a consequence of reliance on such information. Dimensions should be verified on site before finalising detailed design of any element of the proposals.

Includes OS Data @Crown copyright and database rights

© Copyright Hughes Urban Design Ltd

Project	Land south A363, North Bradley
Drawing	Morley - Floor Plan & Elevation (Render)
Status	Planning
Project No.	10
Drawing No.	151
Revision	B
Drawn By	BH
Scale	1:100 @A3
Checked By	DA
Date	07.11.25



Digital Mansion,
Mansion House, Pickwick
Road,
Corsham,
SN13 9BL.
W: www.hud-ltd.co.uk
E: bhughes@hud-ltd.co.uk
T: 07814288128