



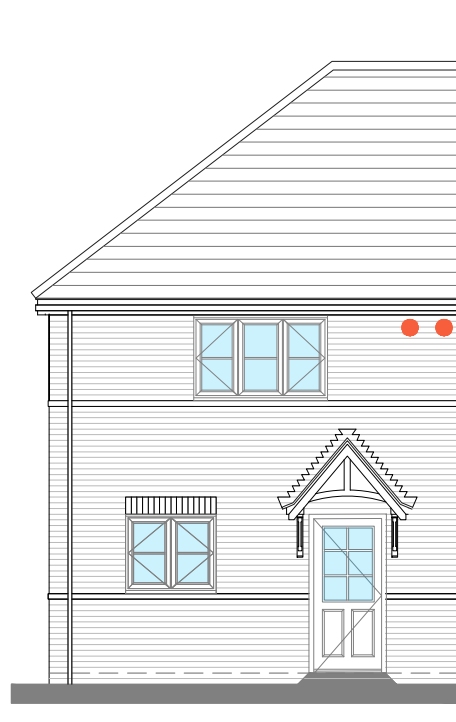

FRONT ELEVATION

Approximate Location
Bat Boxes: ●
Plots: 67

(See Enhancements & Mitigation
Plan for detailed design)

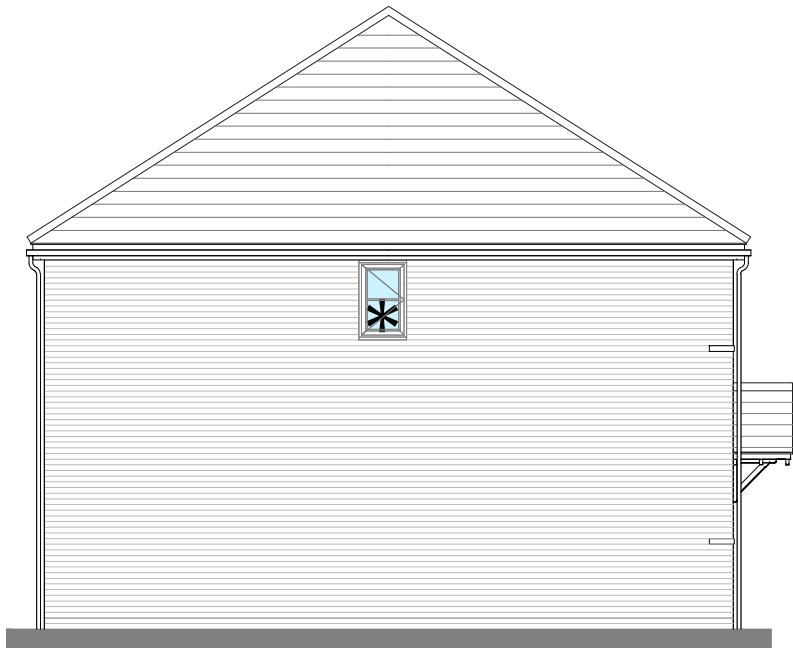


LEFT SIDE ELEVATION

* No Side Window To Plot 53, 67 Due To Lighting Constraints

Approximate Location
Bat Boxes: ●
Plots: 17, 30, 39, 55

Approximate Location
Swift Nest Box: ●
Plots: 12, 40, 42, 53, 67


(See Enhancements & Mitigation
Plan for detailed design)

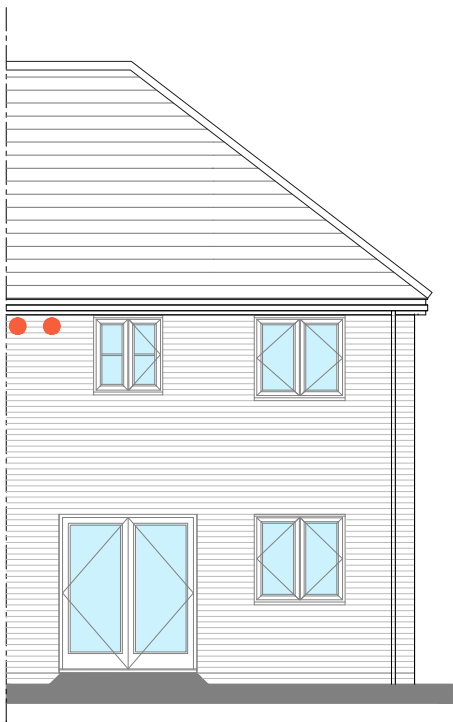


REAR ELEVATION

Approximate Location
Bat Boxes: ●
Plots: 12, 40, 42, 53

(See Enhancements & Mitigation
Plan for detailed design)

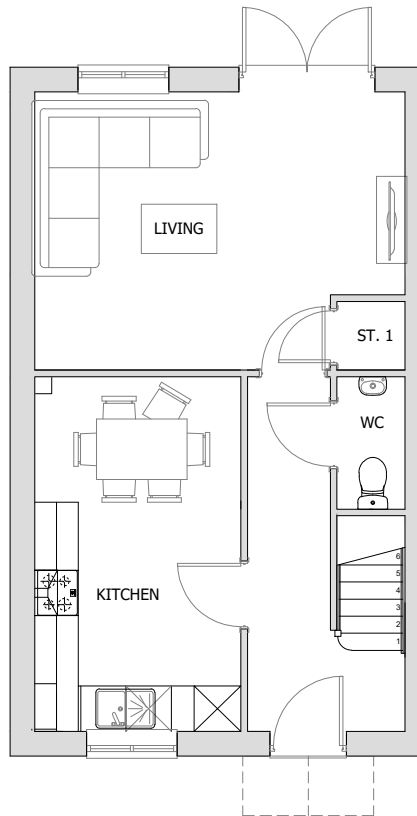

GROUND FLOOR

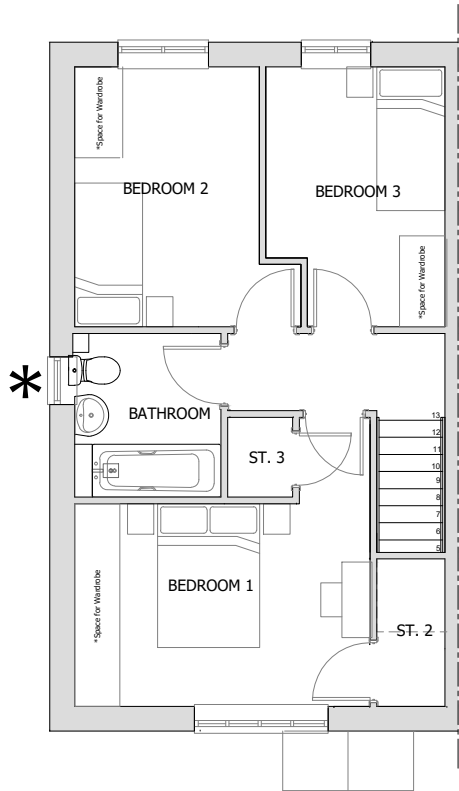

FIRST FLOOR

* No Side Window To Plot 53 & 67 Due To Lighting Constraints

Scale 1:100



Plot Numbers:
As (shown): 10, 13, 17, 30, 40, 42, 53, 56, 68
Op: 9, 12, 16, 29, 39, 41, 52, 55, 67
Note: Obscure Glazing To All Rooms With Sanitaryware



Digital Mansion,
Mansion House, Pickwick
Road,
Corsham,
SN13 9BL.
W: www.hud-ltd.co.uk
E: bhughes@hud-ltd.co.uk
T: 07814288128

Project	Land south A363, North Bradley		
Drawing	Fulford - Floor Plan & Elevation (Brick)		
Status	Planning		
Project No.	10	Drawn By	BH
Drawing No.	158	Checked By	DA
Revision	B	Scale	1:100 @A3
		Date	07.11.25

Rev	Date	By	Description
A	01.03.26	BH	Finalised for Planning Submission
B	08.06.26	BH	Updated for Planning Submission

This drawing uses survey information by others. The accuracy of this information has not been verified. Hughes Urban Design Ltd (hud) cannot be held liable for any errors or omissions in this information or any design changes which may be required as a consequence of reliance on such information. Dimensions should be verified on site before finalising detailed design of any element of the proposals.

Includes OS Data @Crown copyright and database rights

© Copyright Hughes Urban Design Ltd